



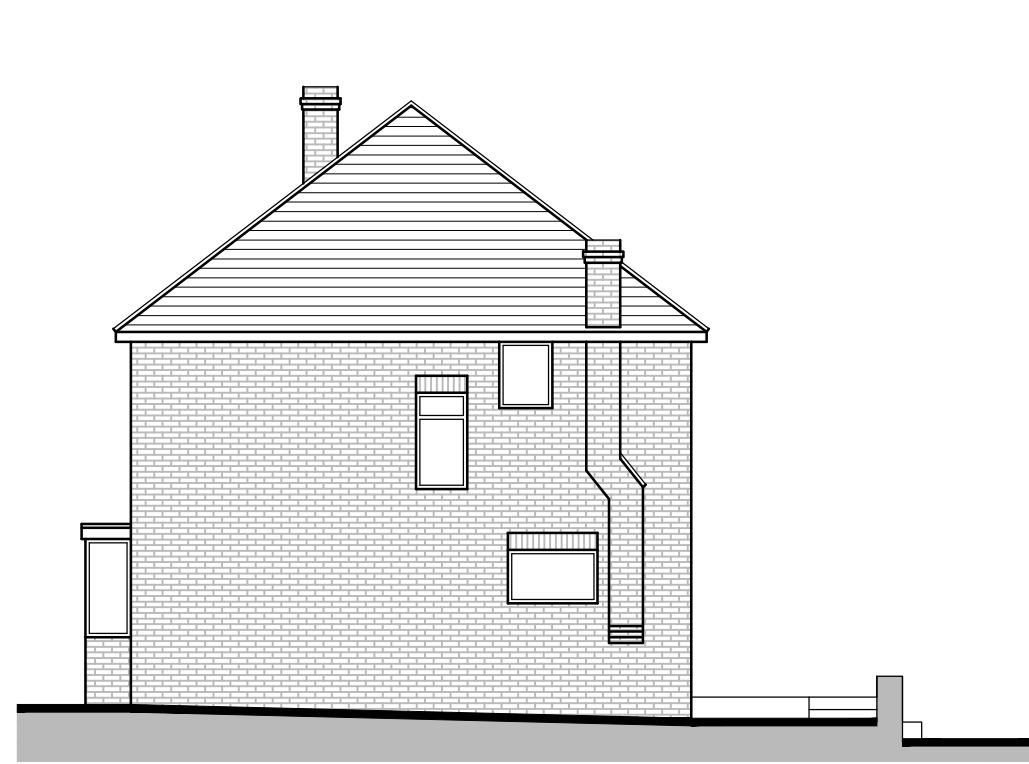


EXISTING SIDE ELEVATION




EXISTING FRONT ELEVATION

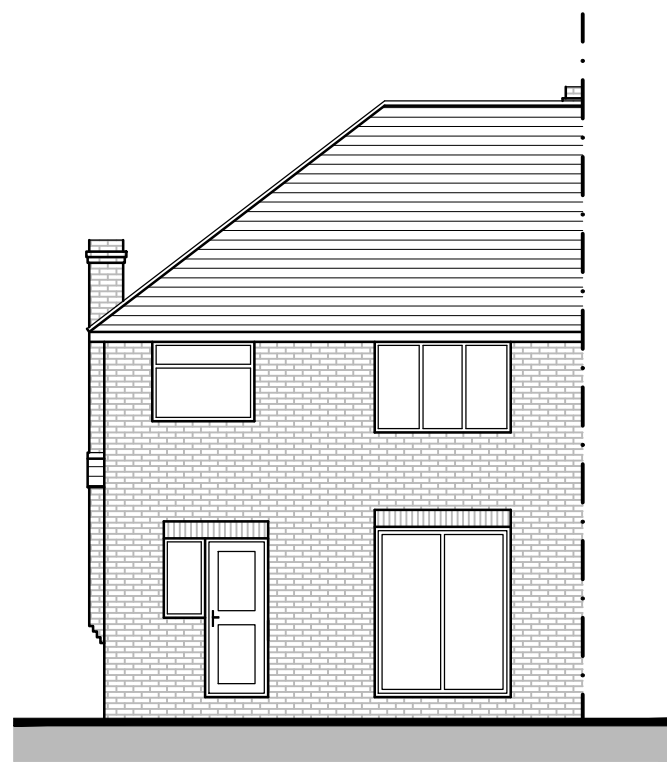

EXISTING REAR ELEVATION 1:100

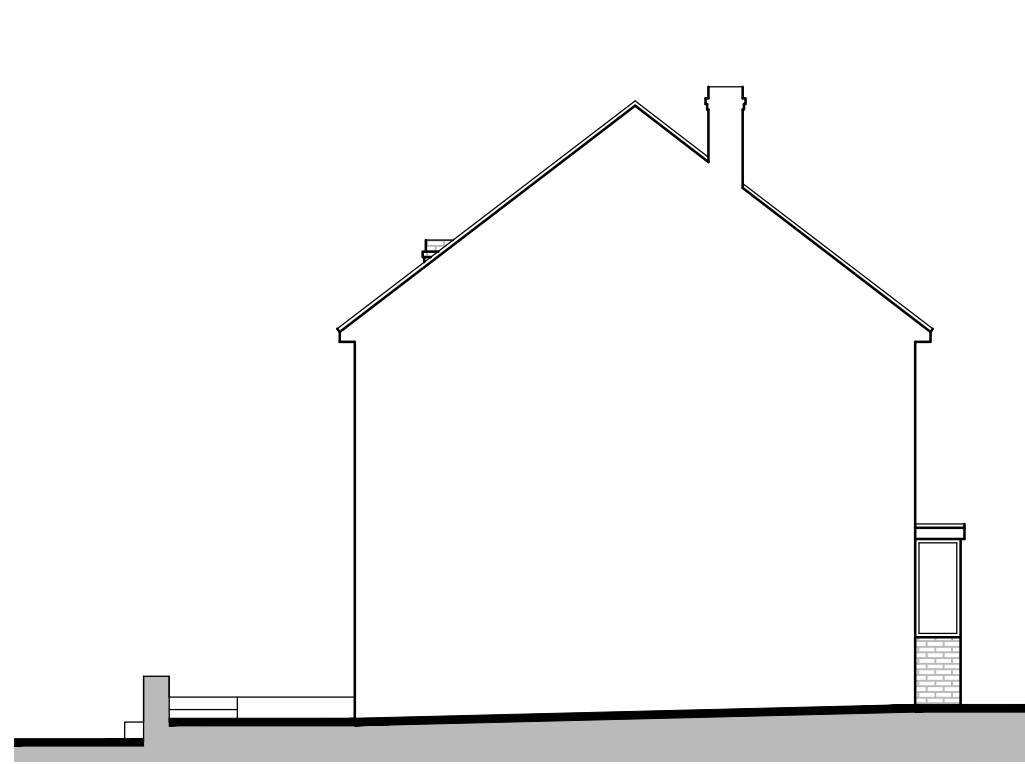


EXISTING SIDE ELEVATION

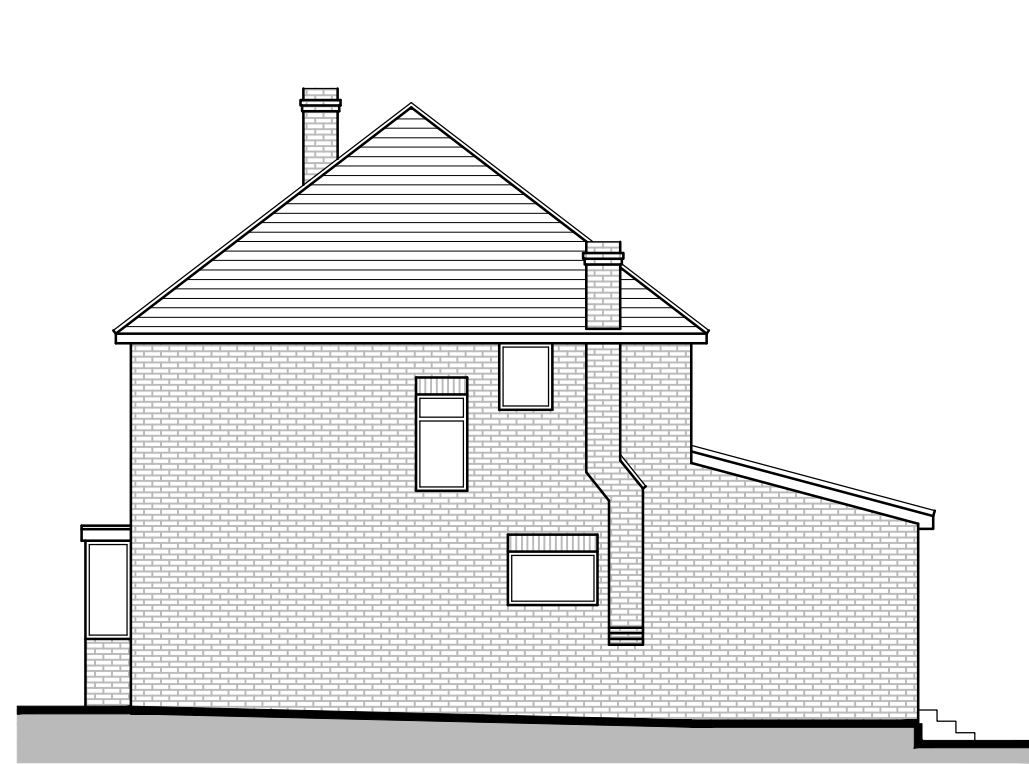


PROPOSED SIDE ELEVATION


FACING MATERIALS TO MATCH EX.

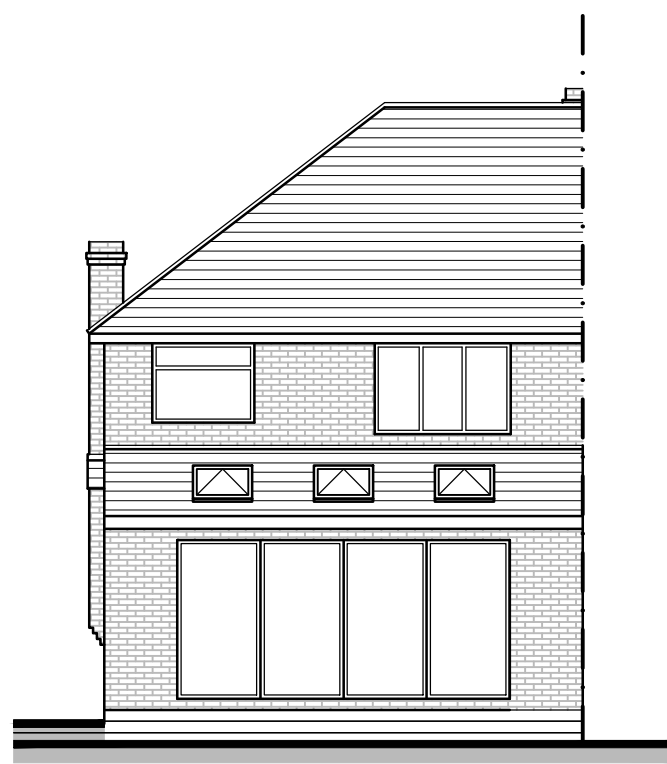


PROPOSED REAR ELEVATION 1:100

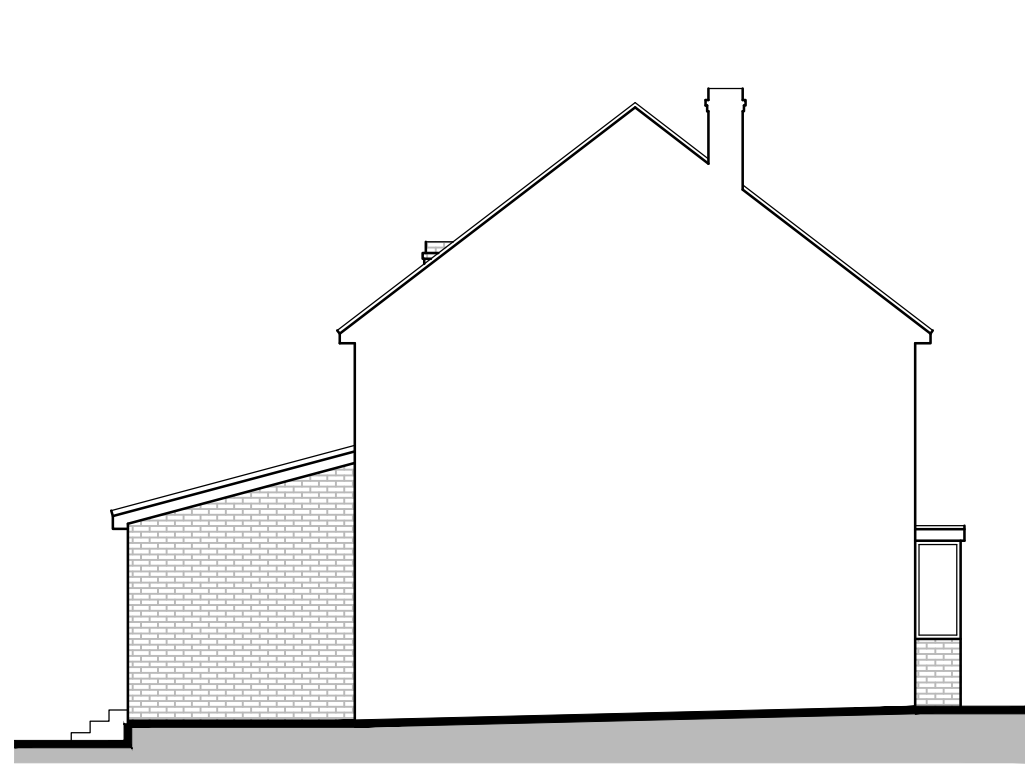


PROPOSED SIDE ELEVATION

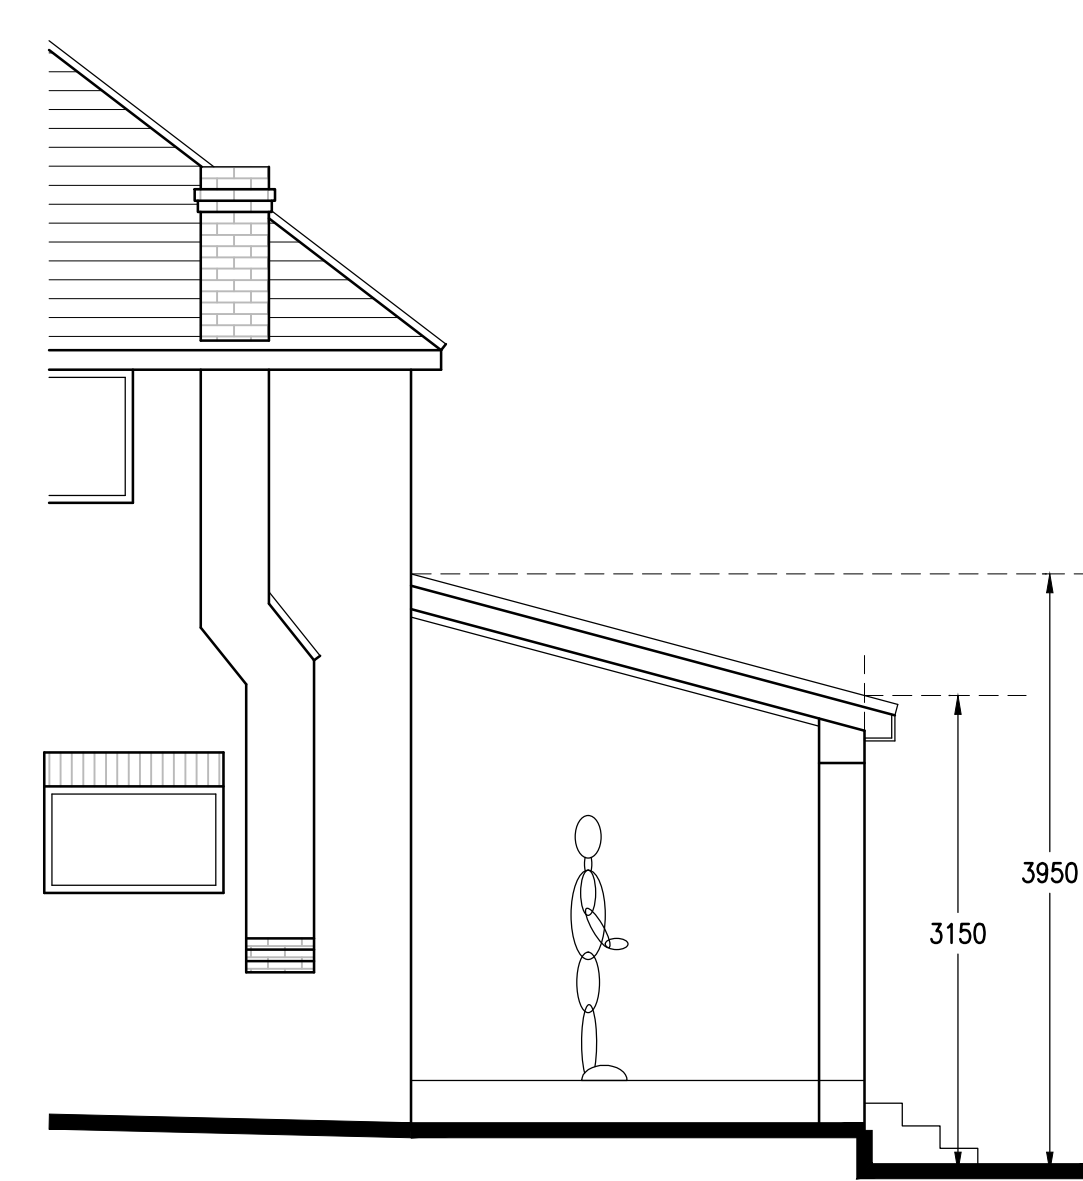

PROPOSED SECTION 1:50

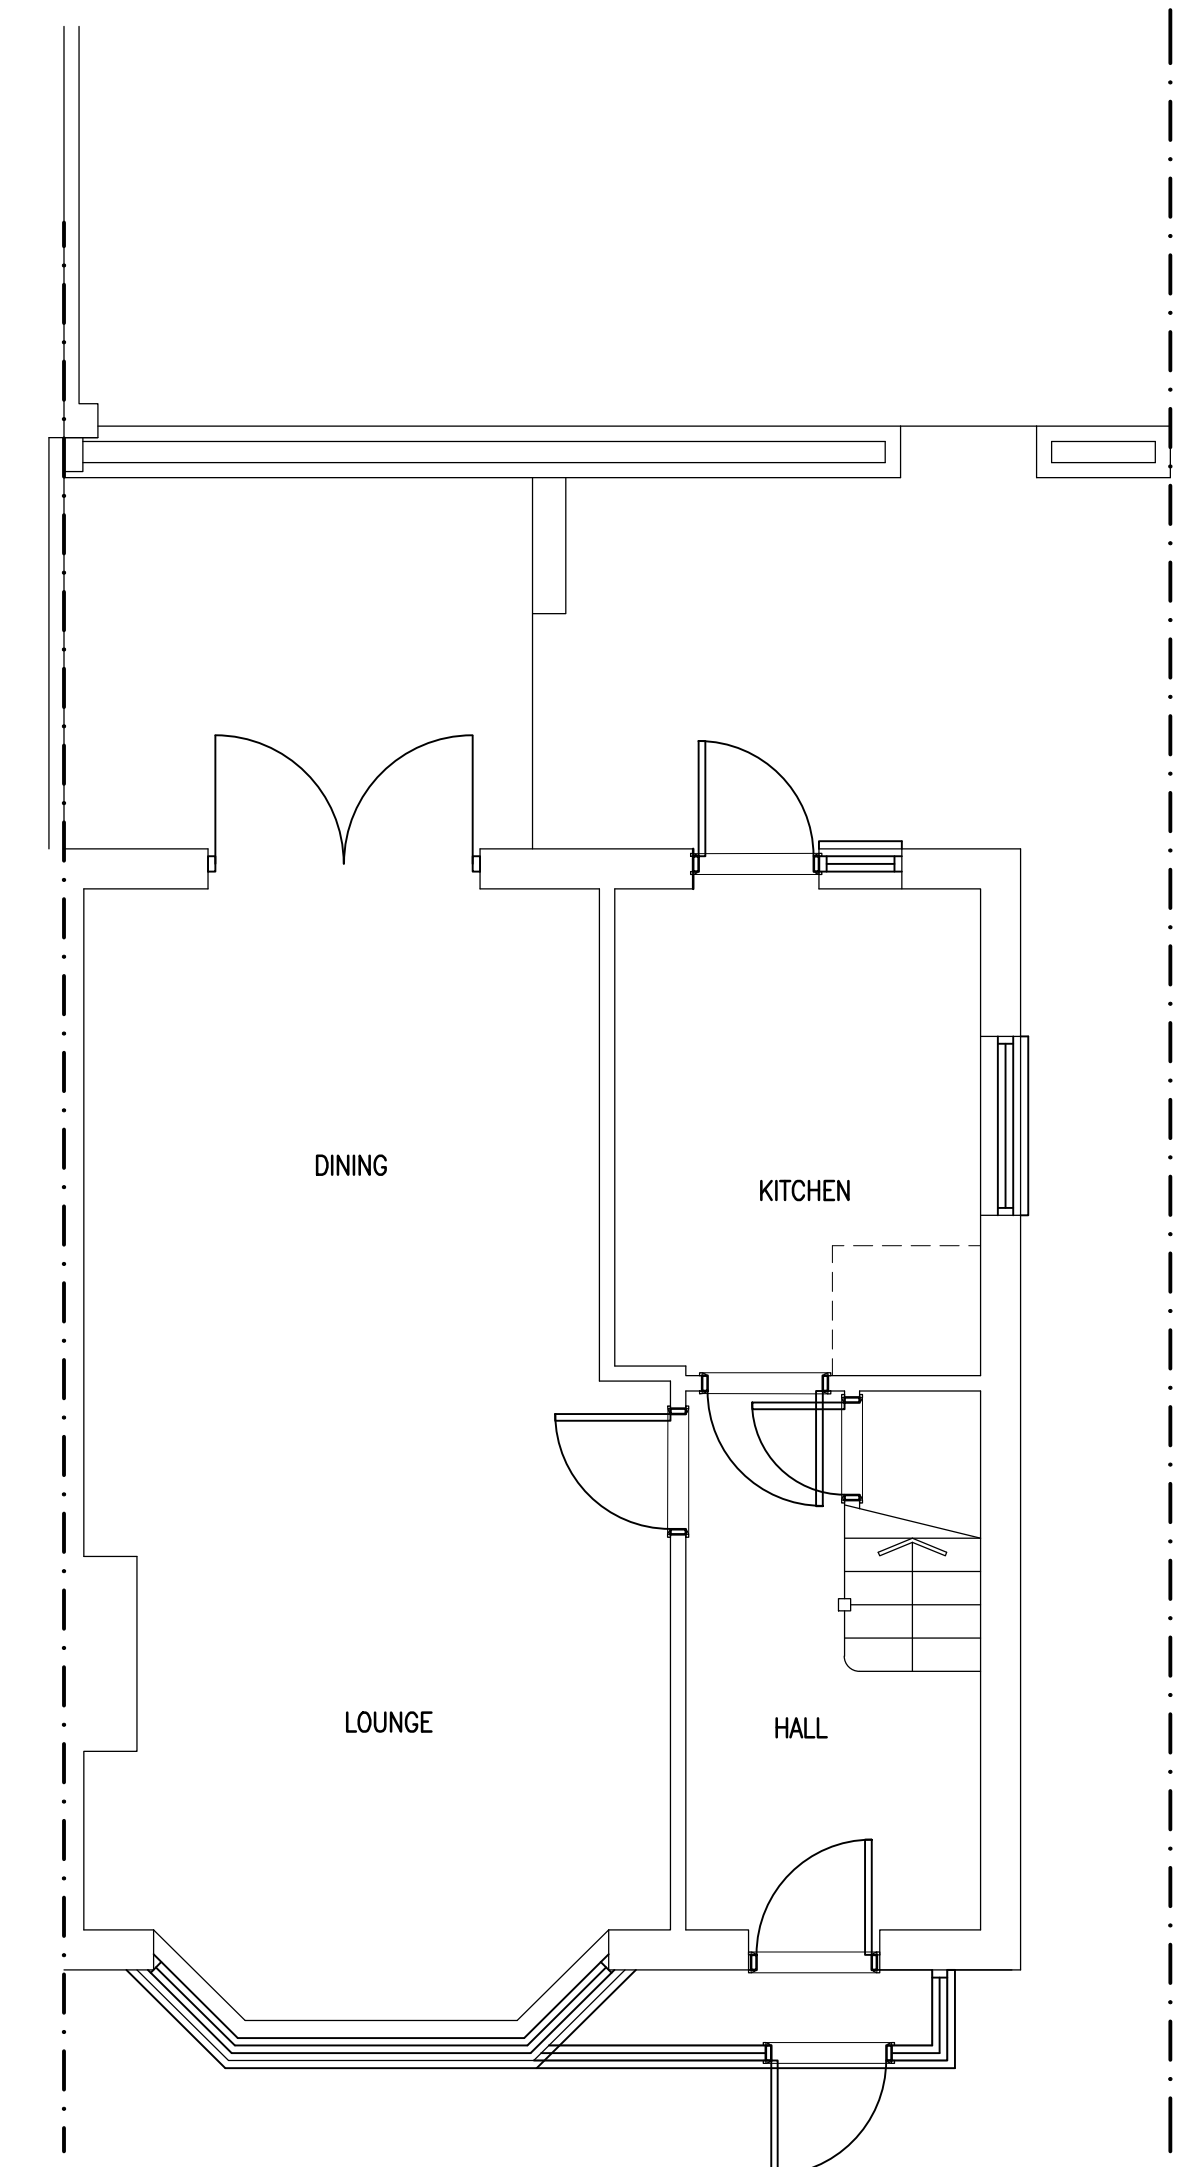


EXISTING GROUND FLOOR 1:50

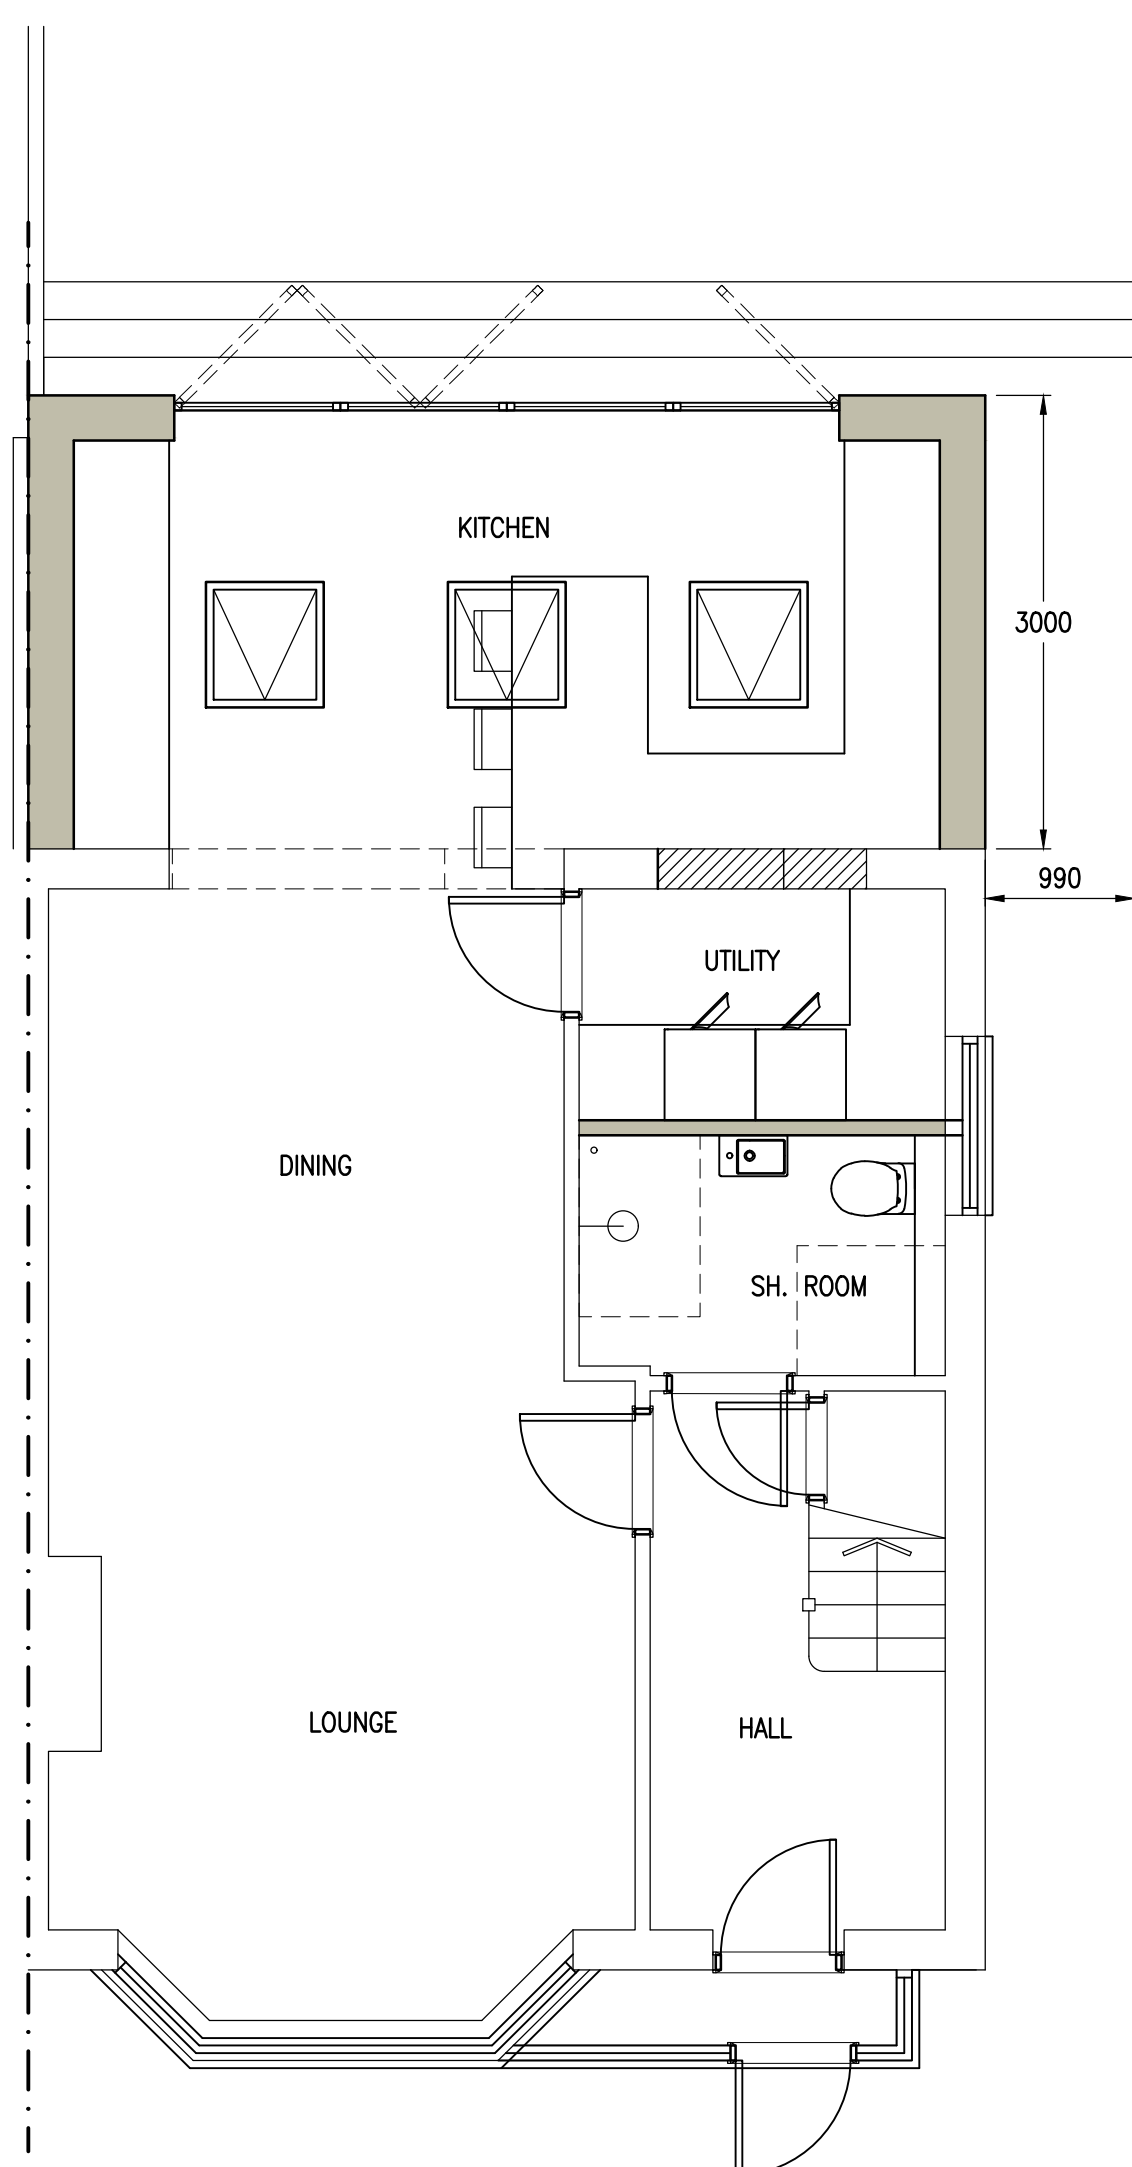

PROPOSED GROUND FLOOR 1:50



PROPOSED SITE PLAN 1:200

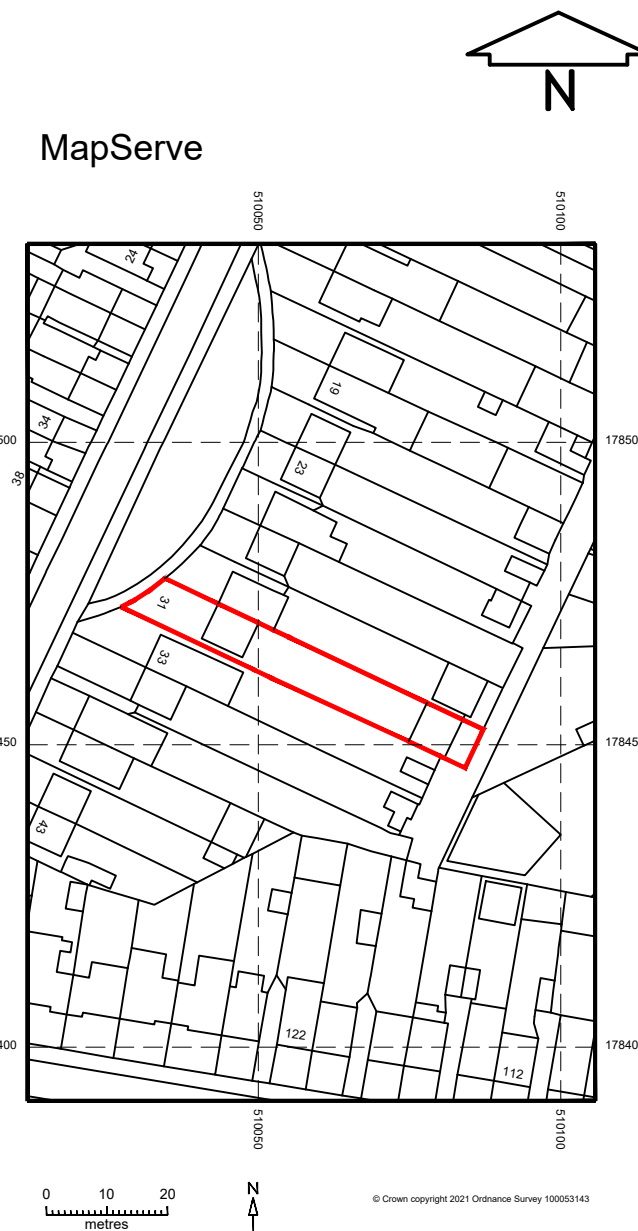

LOCATION PLAN 1:1250



ajt design services ltd
9 queensway, sunbury-on-thames,
middlesex. TW16 6HA
t: 01932 782943
m: 07973 419204
e: rob@ajt-design.co.uk
www.ajt-design.co.uk

PLANNING ISSUE

Address
31 CARFAX ROAD,
HAYES,
UB3 4RB

Title
PROPOSED SINGLE STOREY
REAR EXTENSION

Drg. No. **CR/31/01**Revision:

Scale : 1:50, 1:100, 1:200 & 1:1250 @ A1Date: JUNE. '21

0m 1m 2m 4m 1:100 6m 8m 10m

0m 1m 2m 1:50 3m 4m 5m