



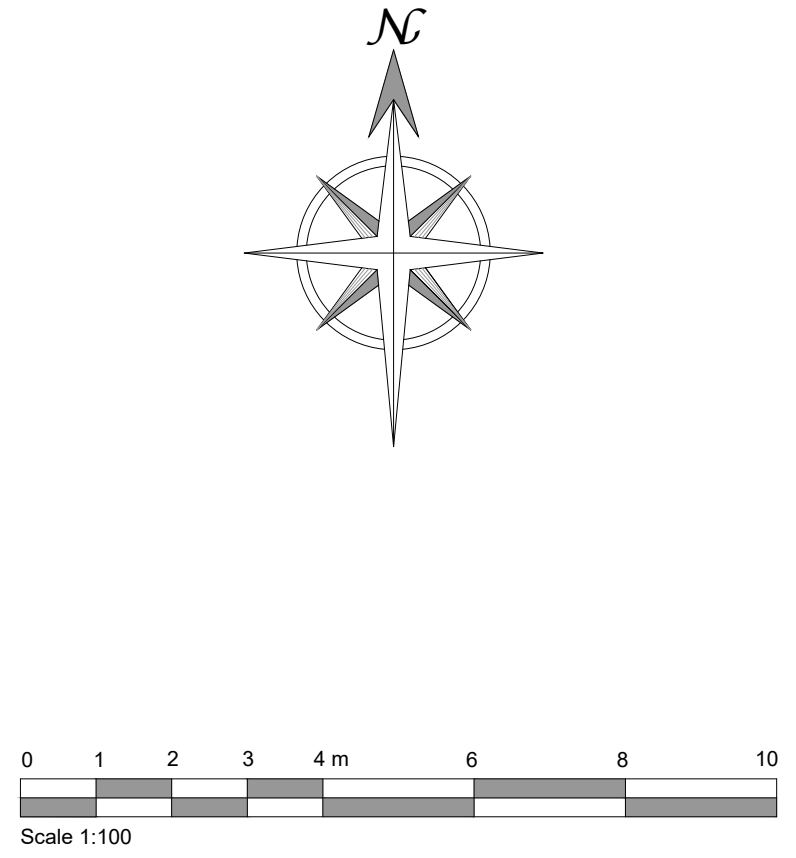

Rev.	Date	Detail
------	------	--------

Status	PLANNING
--------	----------

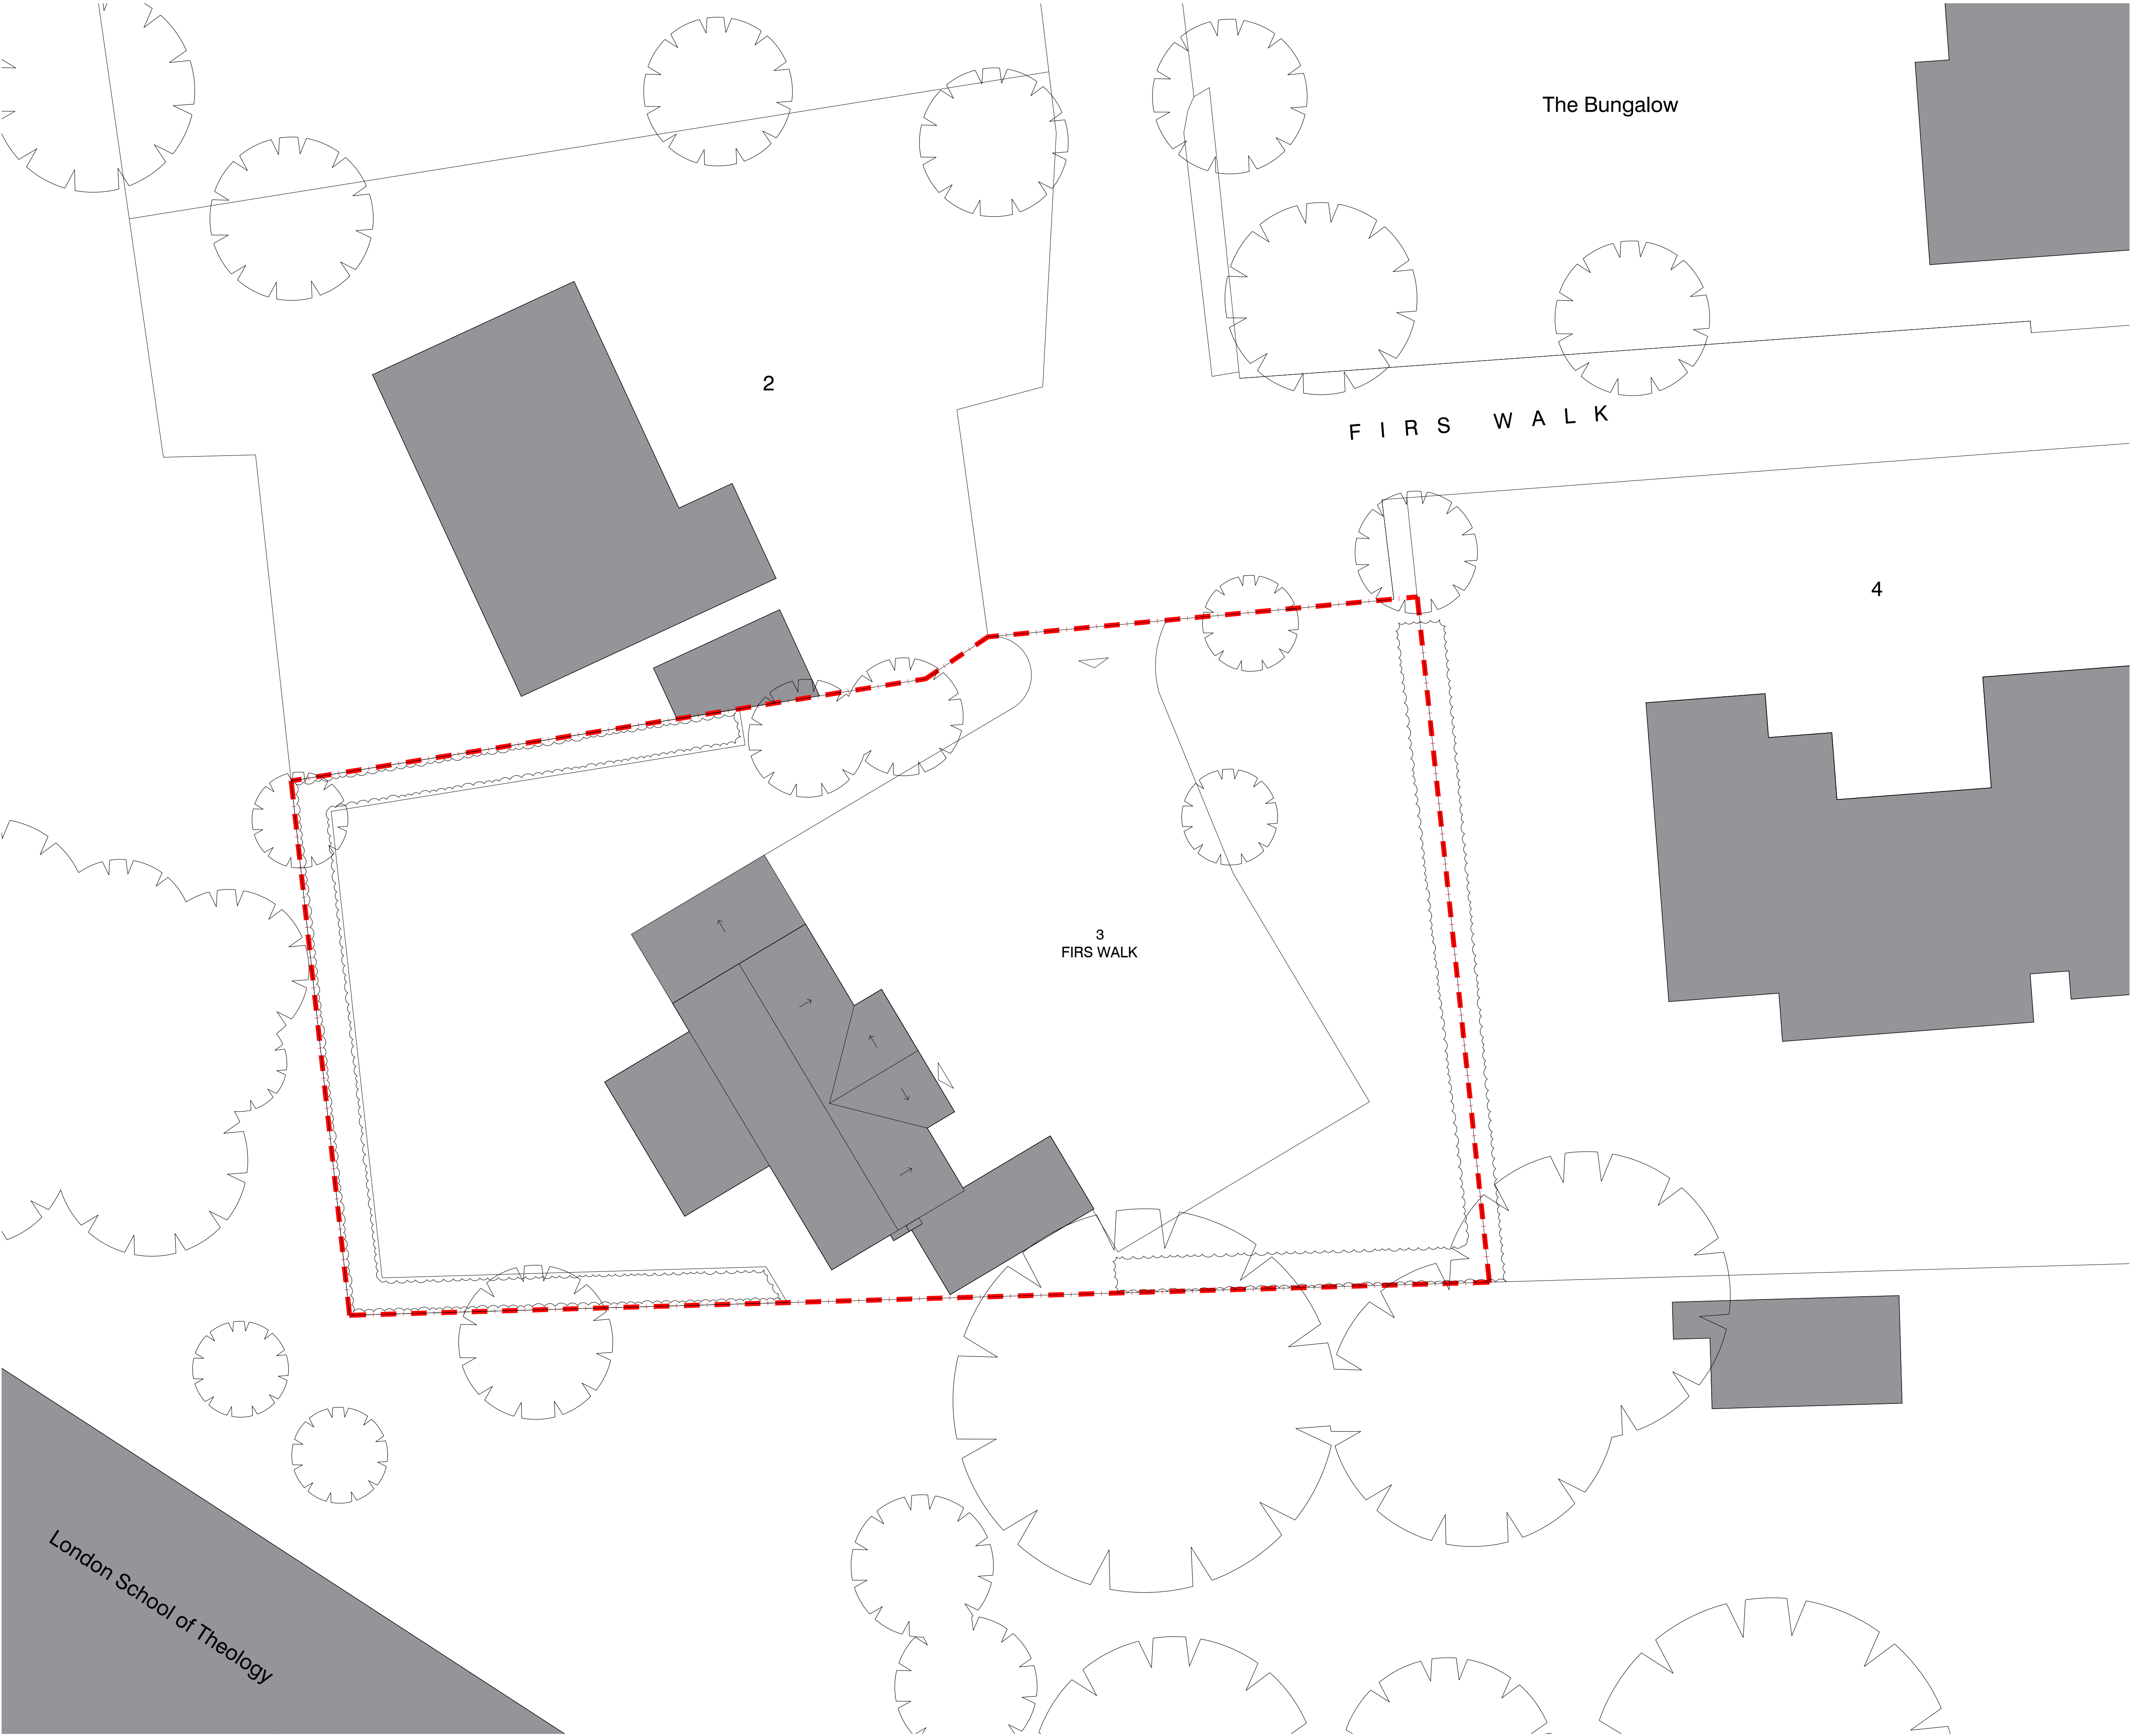

ASCOT DESIGN
Timeless architecture

Ascot Design Ltd, Ashurst Manor, Ashurst Park, Ascot, Berkshire, SL5 7DD
Tel: 01344 299330 Fax: 01344 299331 Email: info@ascotdesign.com
www.ascotdesign.com

Client	GAVACAN HOMES
--------	---------------

Project Title	3 FIRS WALK, NORTHWOOD HA6 2BZ
---------------	-----------------------------------

DRAWING Title	EXISTING SITE PLAN
---------------	--------------------

Scale	1:100 (A1)	Date	Mar '22	Drawn	MG
-------	------------	------	---------	-------	----

DRAWING No.	22-J3972-10	Rev.	-
-------------	-------------	------	---

The copyright in this document and design is confidential to and the property of Ascot Design Limited