




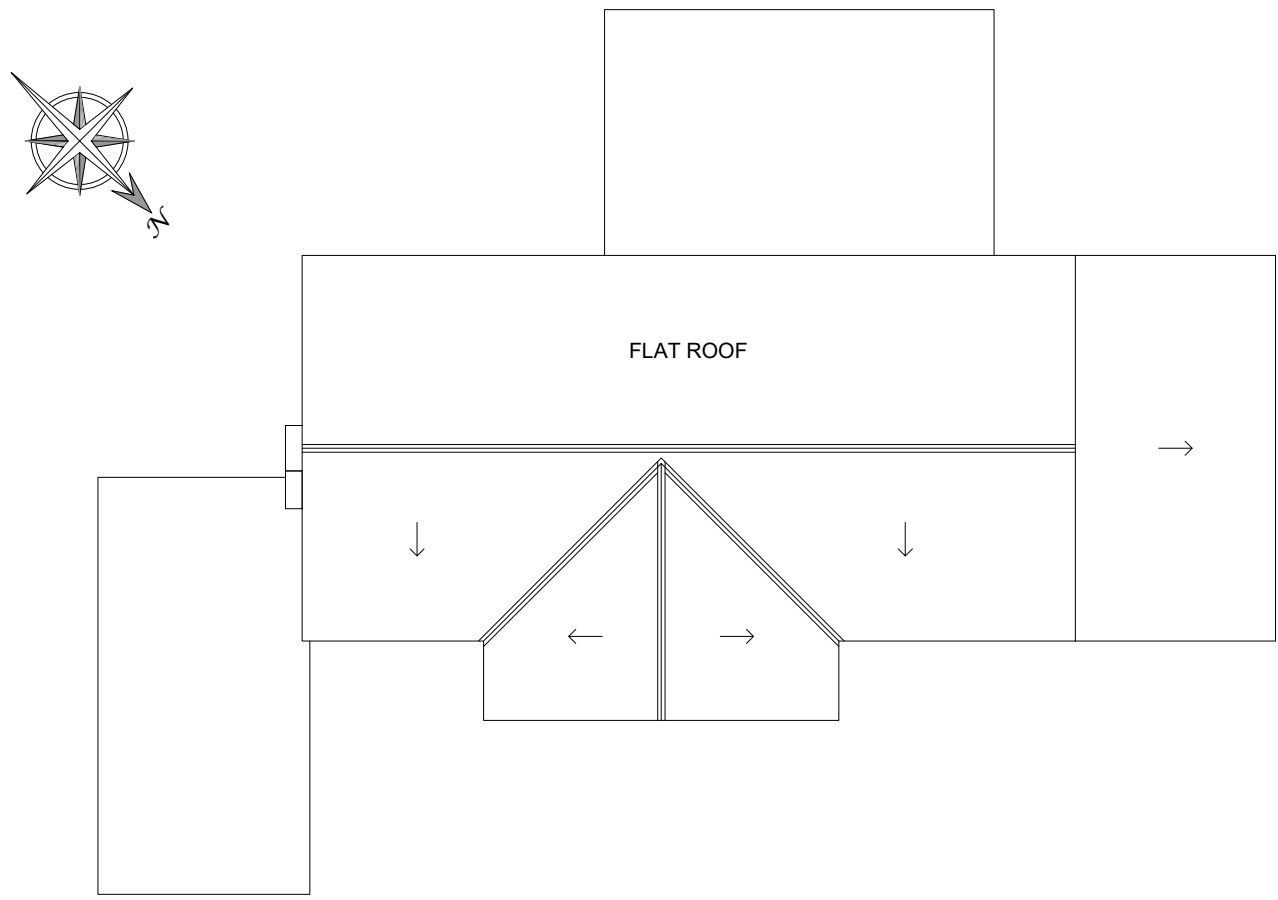


EXISTING ROOF PLAN

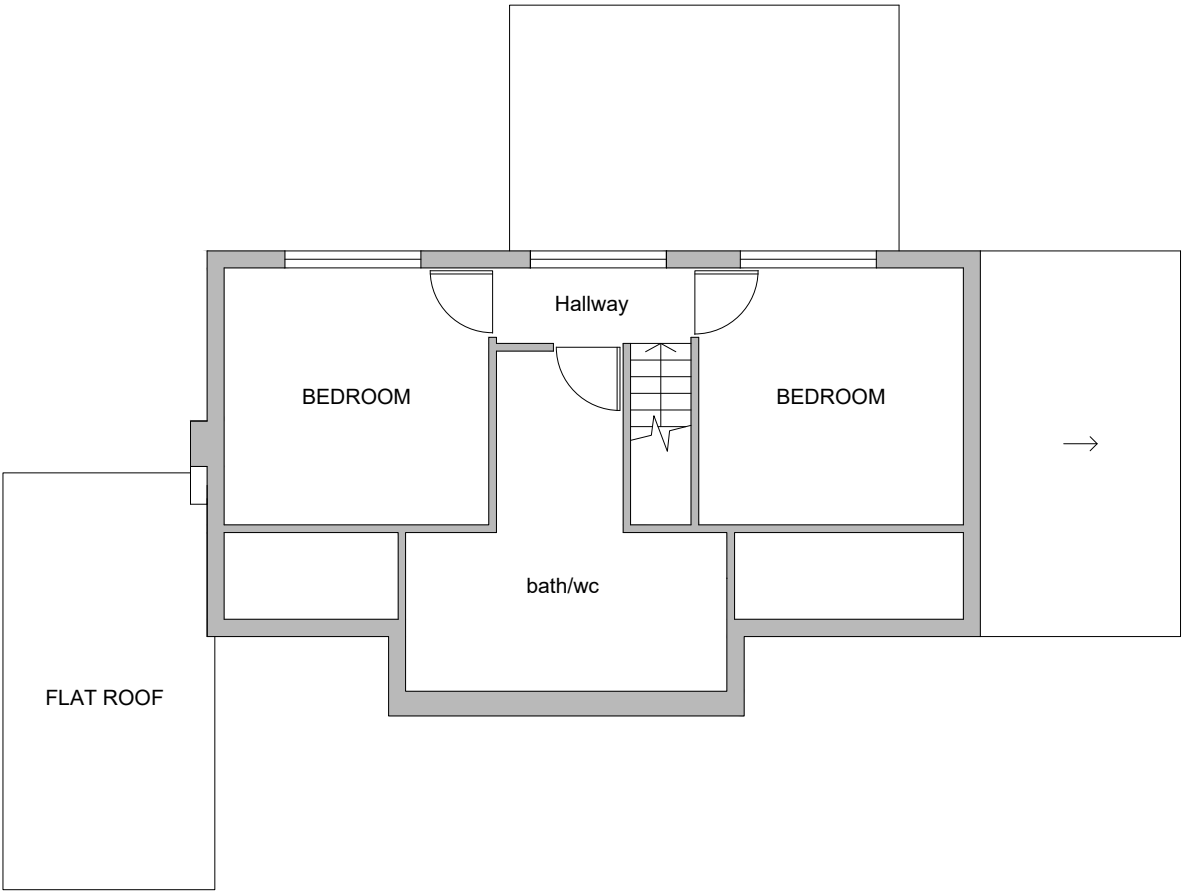

EXISTING SECOND FLOOR

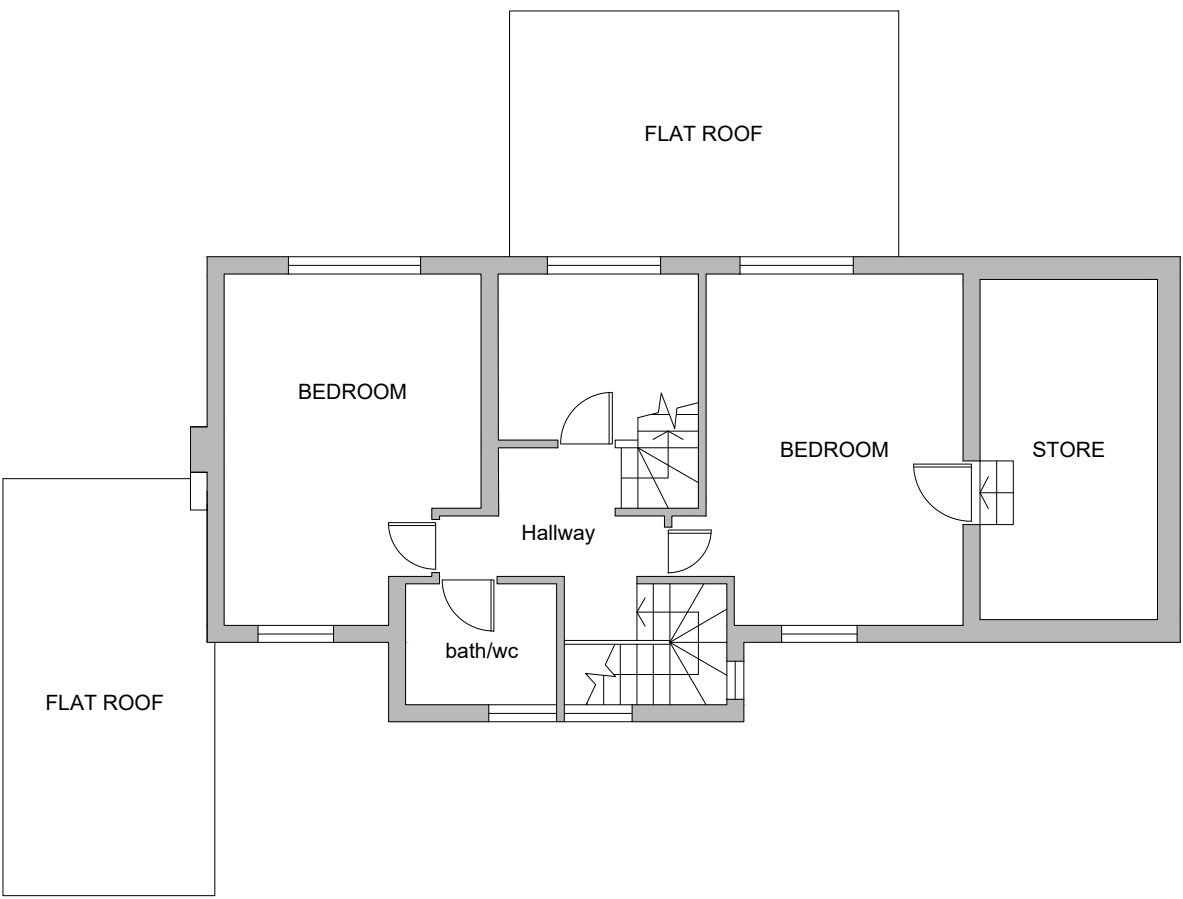


EXISTING FIRST FLOOR

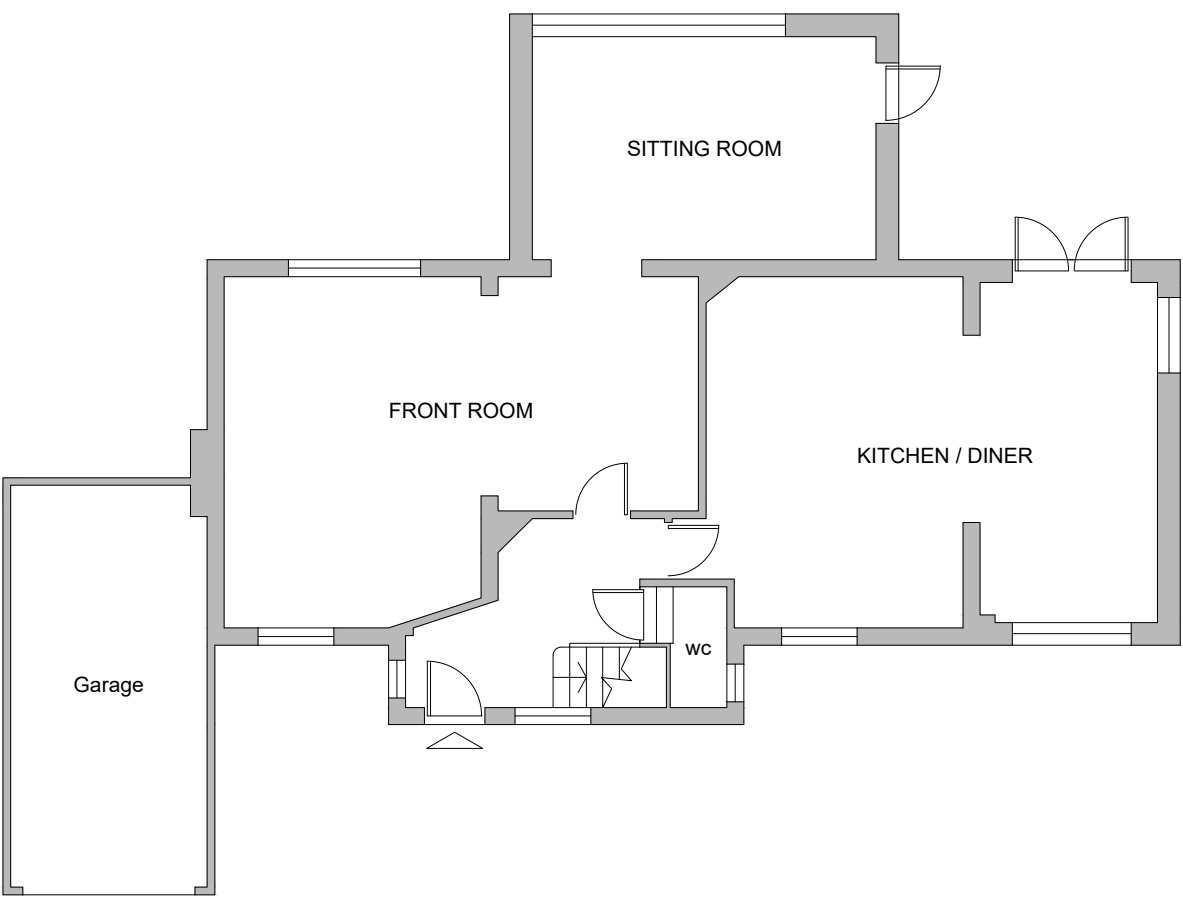


EXISTING GROUND FLOOR




EXISTING FRONT ELEVATION
(North-East)

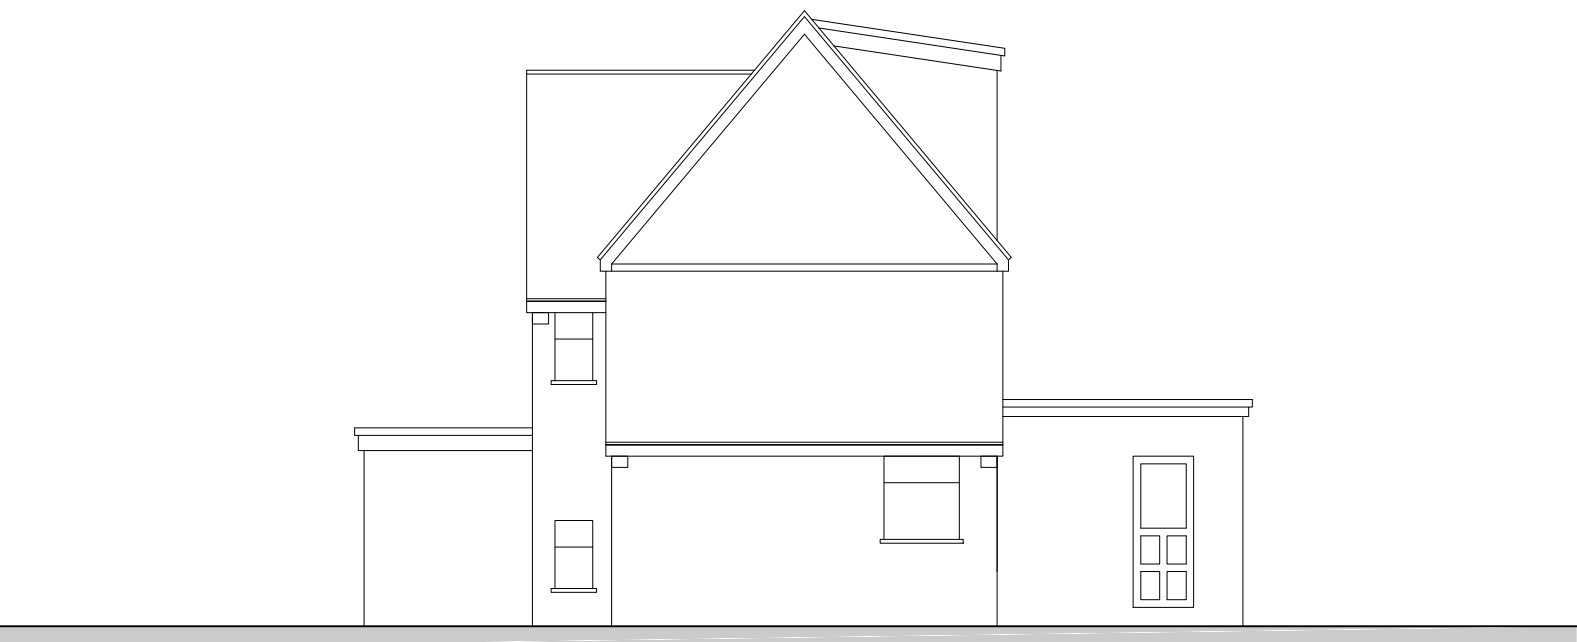


EXISTING SIDE ELEVATION
(North-West)

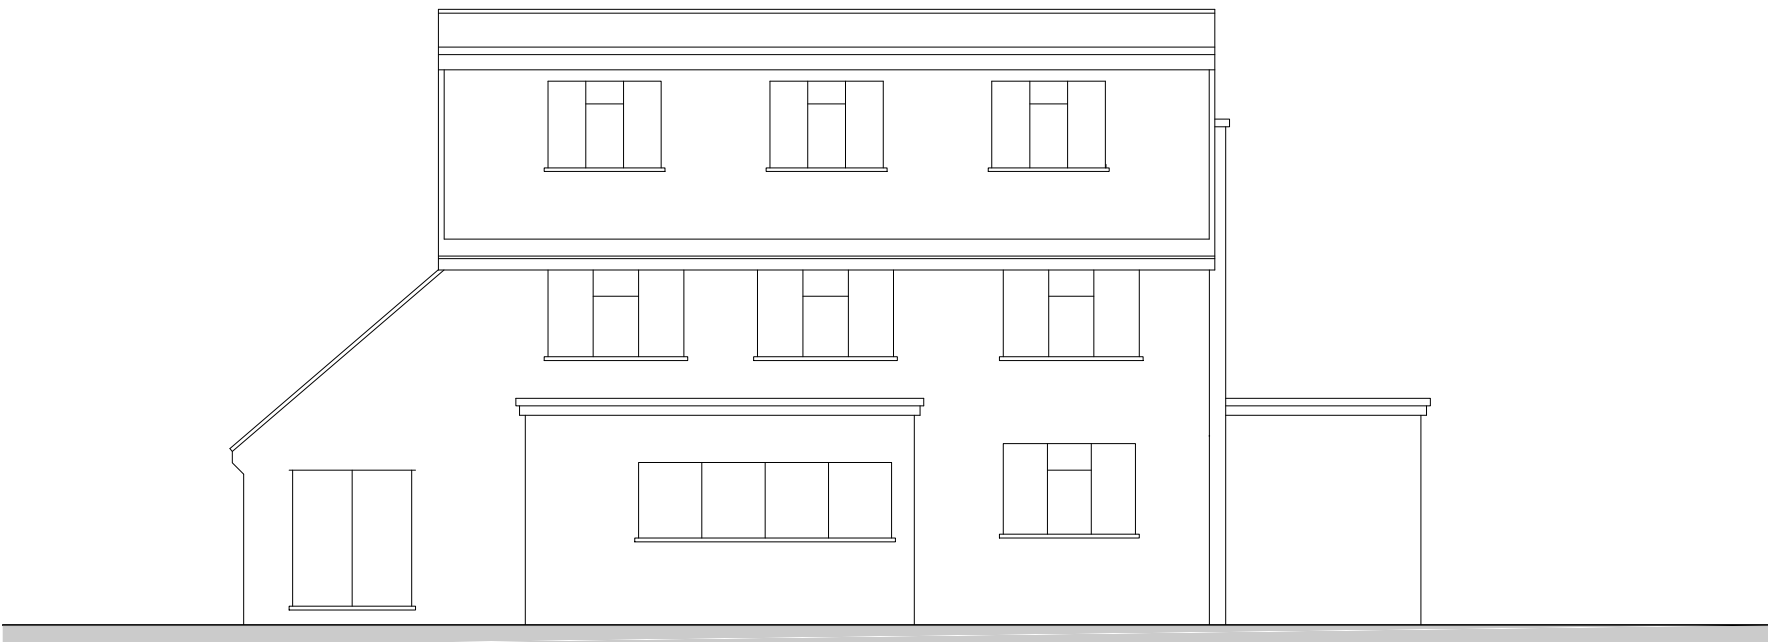

EXISTING REAR ELEVATION
(South-West)

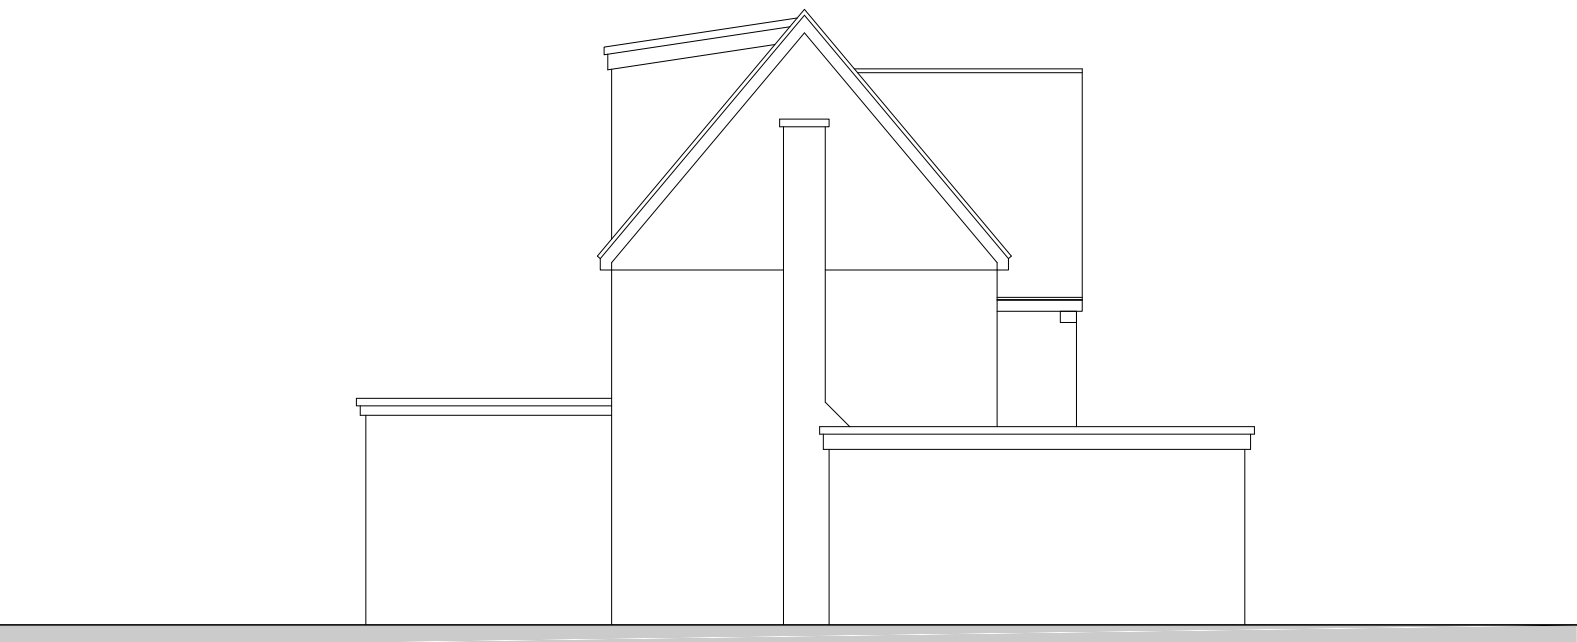

EXISTING SIDE ELEVATION
(South-East)

 

Rev.	Date	Detail
Status		
PLANNING		
		
ASCOT DESIGN Timeless architecture		
Ascot Design Ltd, Ashurst Manor, Ashurst Park, Ascot, Berkshire, SL5 7DD Tel: 01344 299330 Fax: 01344 299331 Email: info@ascotdesign.com www.ascotdesign.com		
Client		
GAVACAN HOMES		
Project Title		
3 FIRS WALK, NORTHWOOD HA6 2BZ		
DRAWING Title		
EXISTING PLANS AND ELEVATIONS		
Scale:	Date	Drawn
1:100 (A1)	Mar '22	MG
DRAWING No.	Rev.	
22-J3972-11	-	
The copyright in this document and design is confidential to and the property of Ascot Design Limited		