
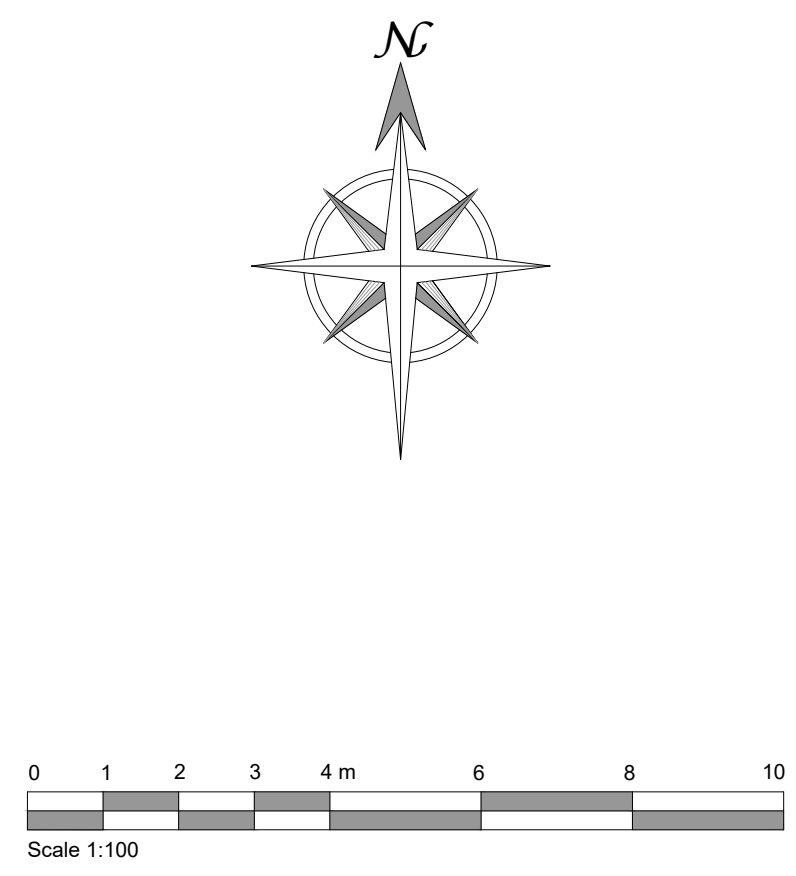


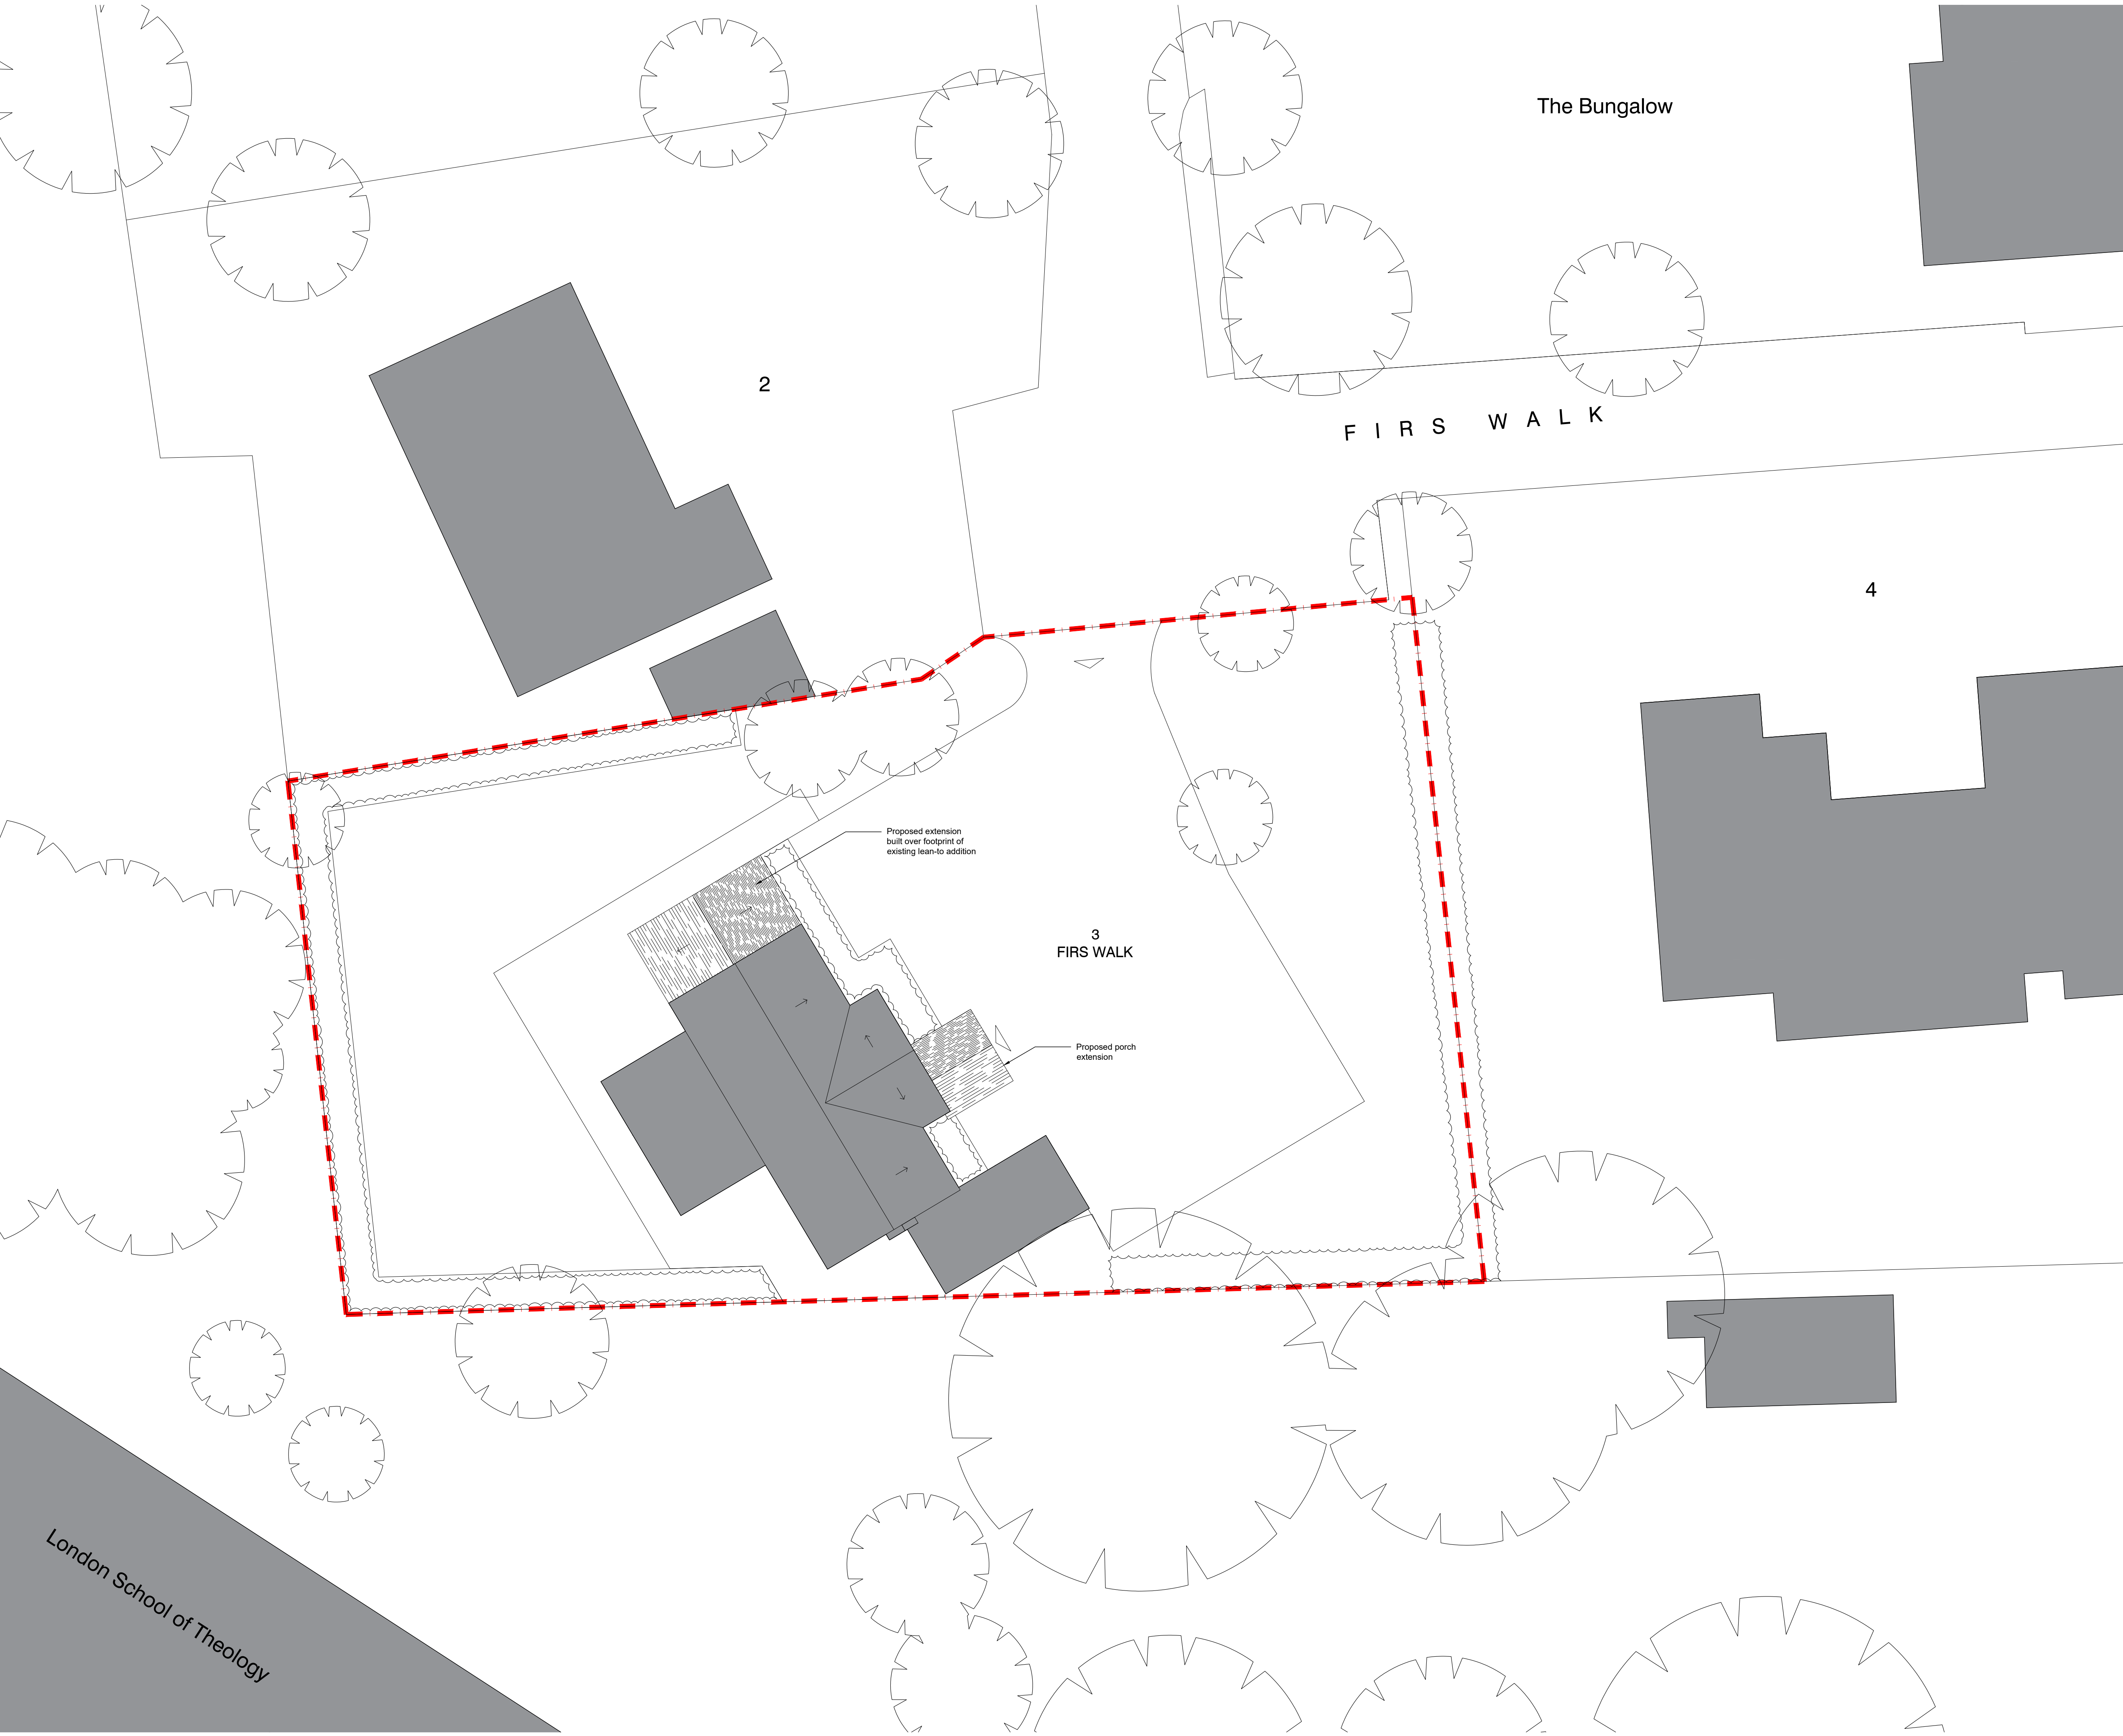

Rev. A	Date 08/07/2022	Detail CASE OFFICER COMMENTS
Status PLANNING		
 ASCOT DESIGN <i>Timeless architecture</i> Ascot Design Ltd, Ashurst Manor, Ashurst Park, Ascot, Berkshire, SL5 7DD Tel: 01344 299330 Fax: 01344 299331 Email: info@ascotdesign.com www.ascotdesign.com		
Client GAVACAN HOMES		
Project Title 3 FIRS WALK, NORTHWOOD HA6 2BZ		
DRAWING Title PROPOSED SITE PLAN		
Scale. 1:100 (A1)	Date Mar '22	Drawn MG
DRAWING No. 22-J3972-P100		Rev. A
The copyright in this document and design is confidential to and the property of Ascot Design Limited		