
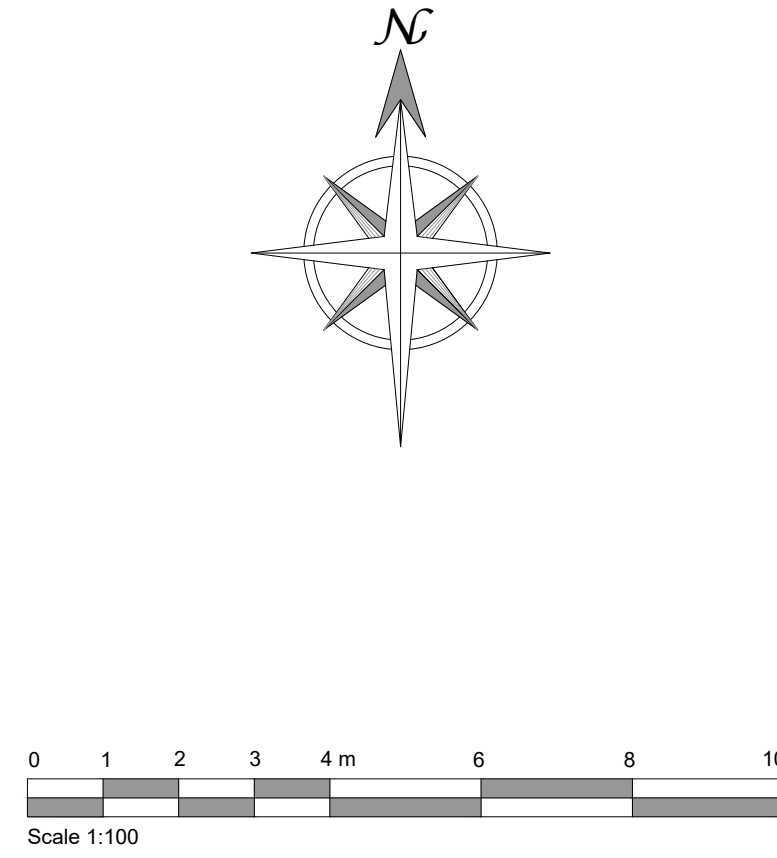


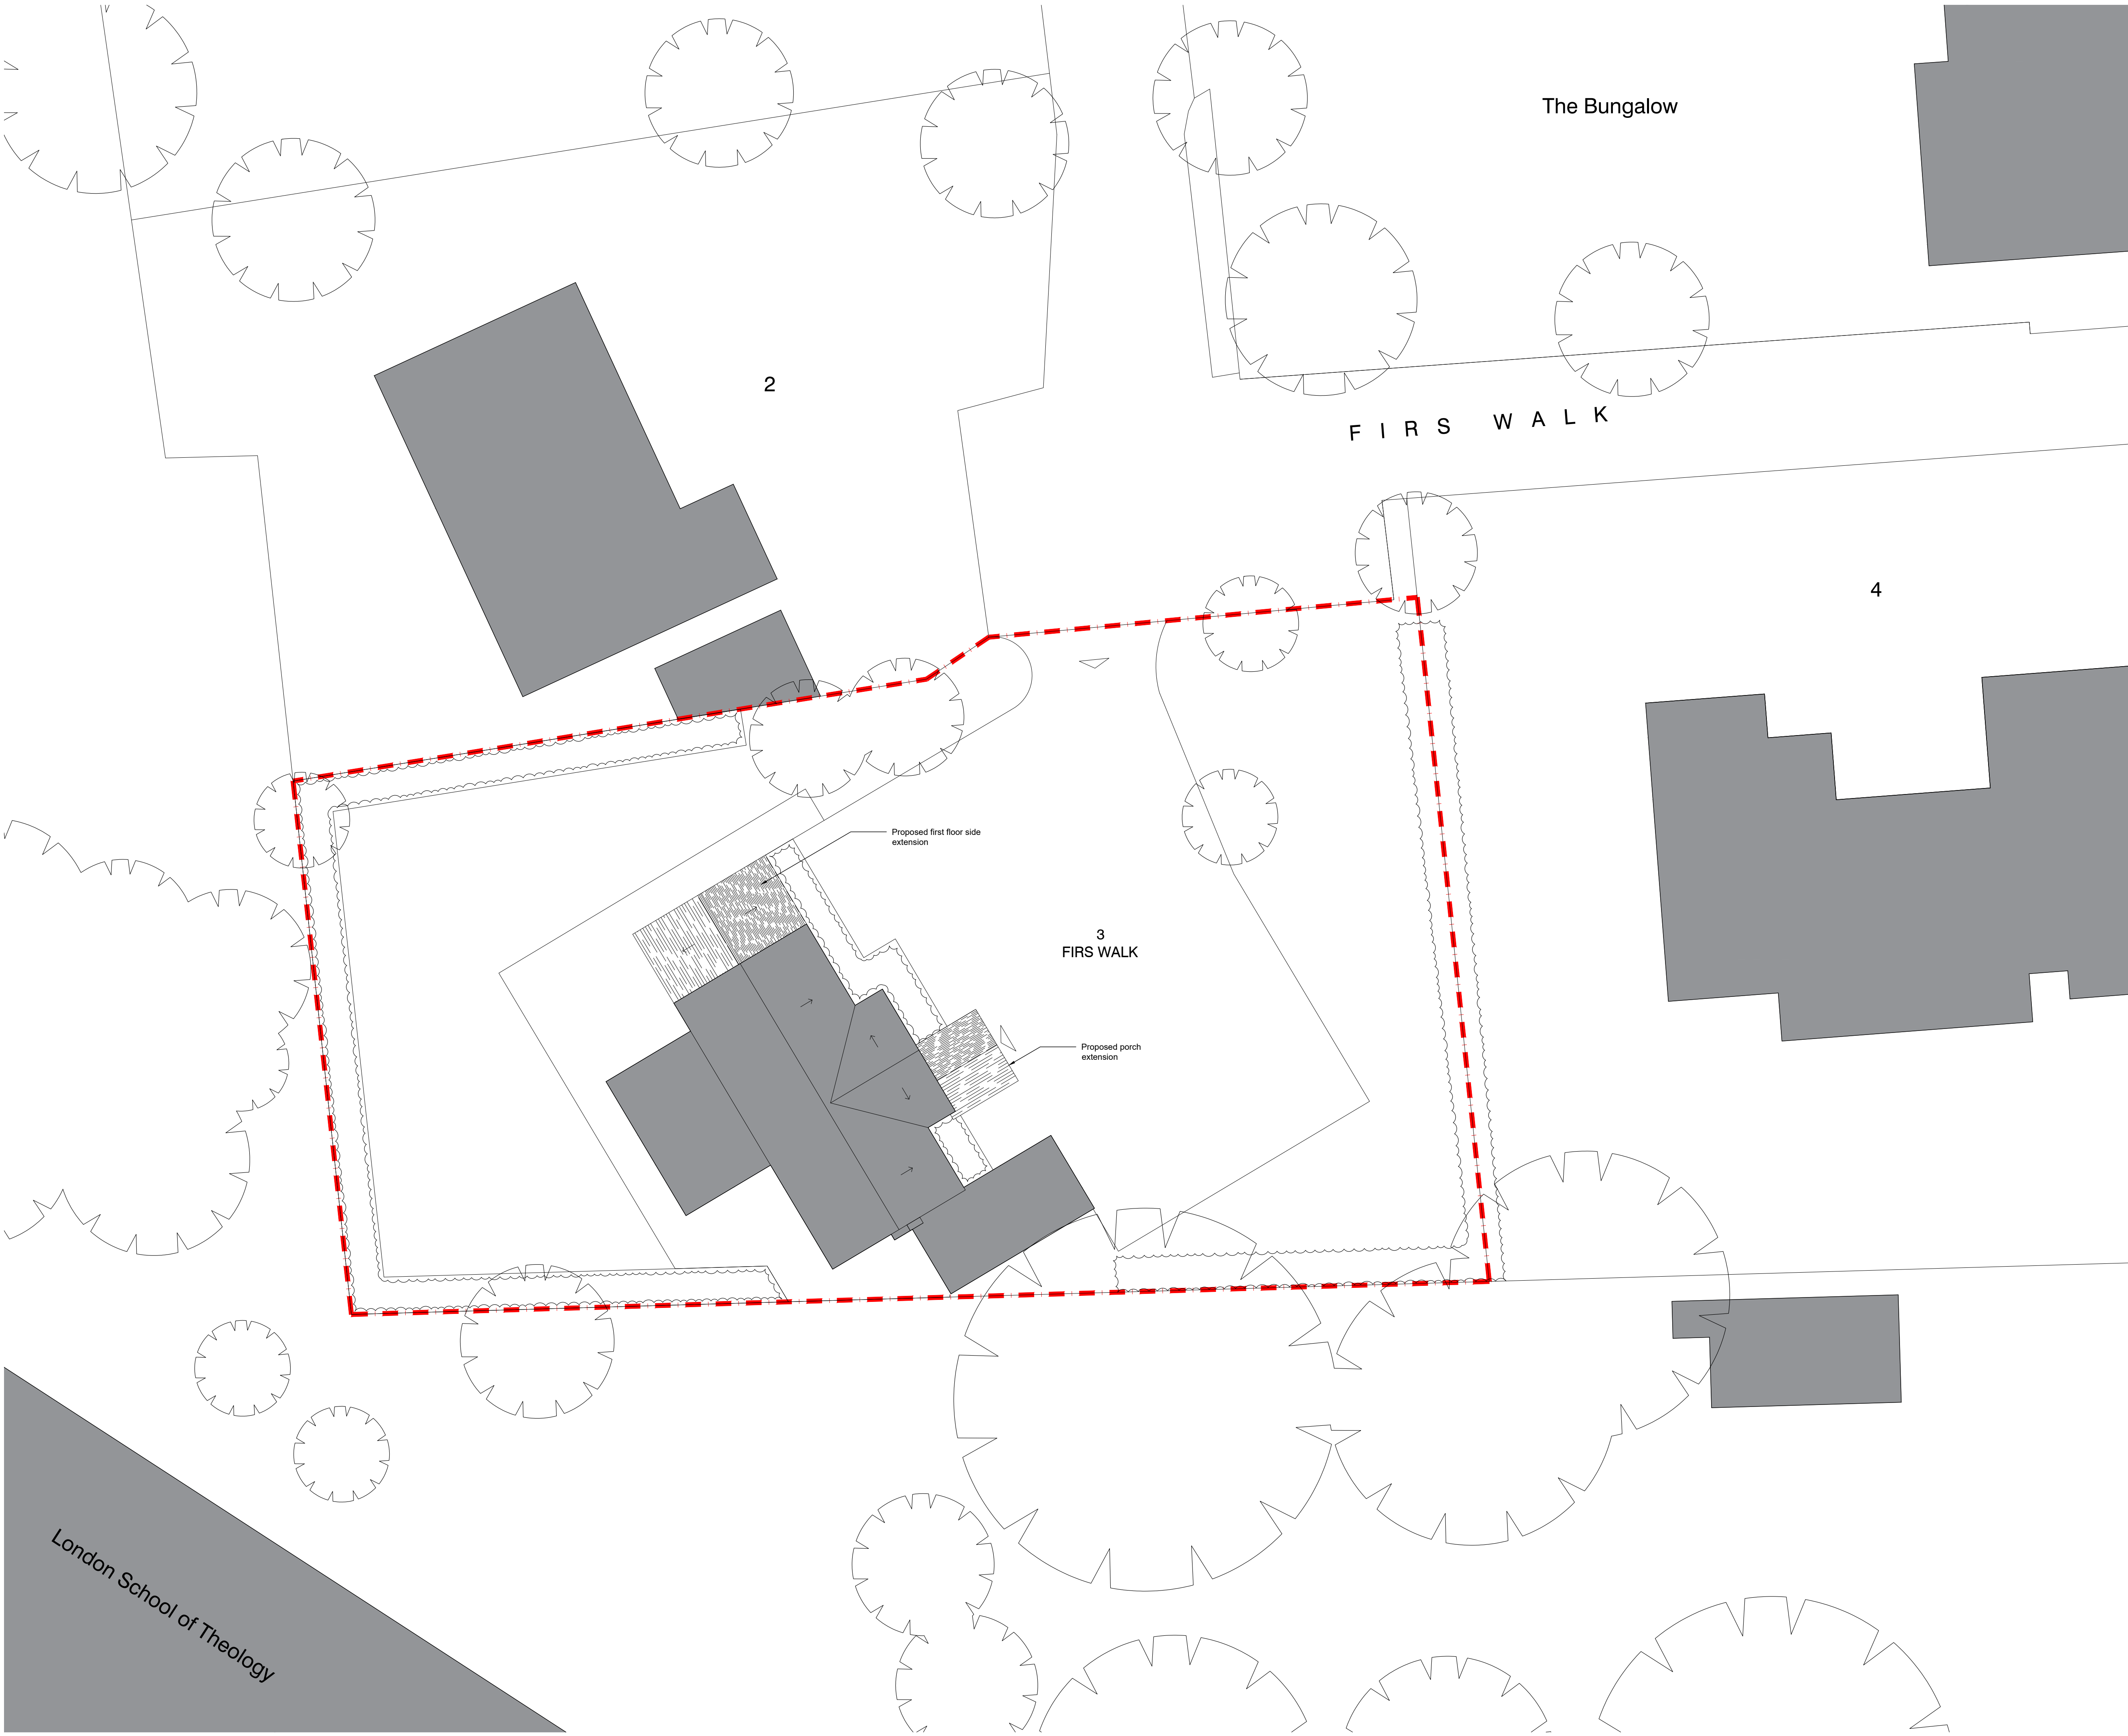

Rev.	Date	Detail
Status		
PLANNING		
		
ASCOT DESIGN Timeless architecture		
Ascot Design Ltd, Ashurst Manor, Ashurst Park, Ascot, Berkshire, SL5 7DD Tel: 01344 299330 Fax: 01344 299331 Email: info@ascotdesign.com www.ascotdesign.com		
Client		
GAVACAN HOMES		
Project Title		
3 FIRS WALK, NORTHWOOD HA6 2BZ		
DRAWING Title		
PROPOSED SITE PLAN		
Scale	Date	Drawn
1:100 (A1)	Mar '22	MG
DRAWING No.	Rev.	
22-J3972-P100	-	
The copyright in this document and design is confidential to and the property of Ascot Design Limited		