




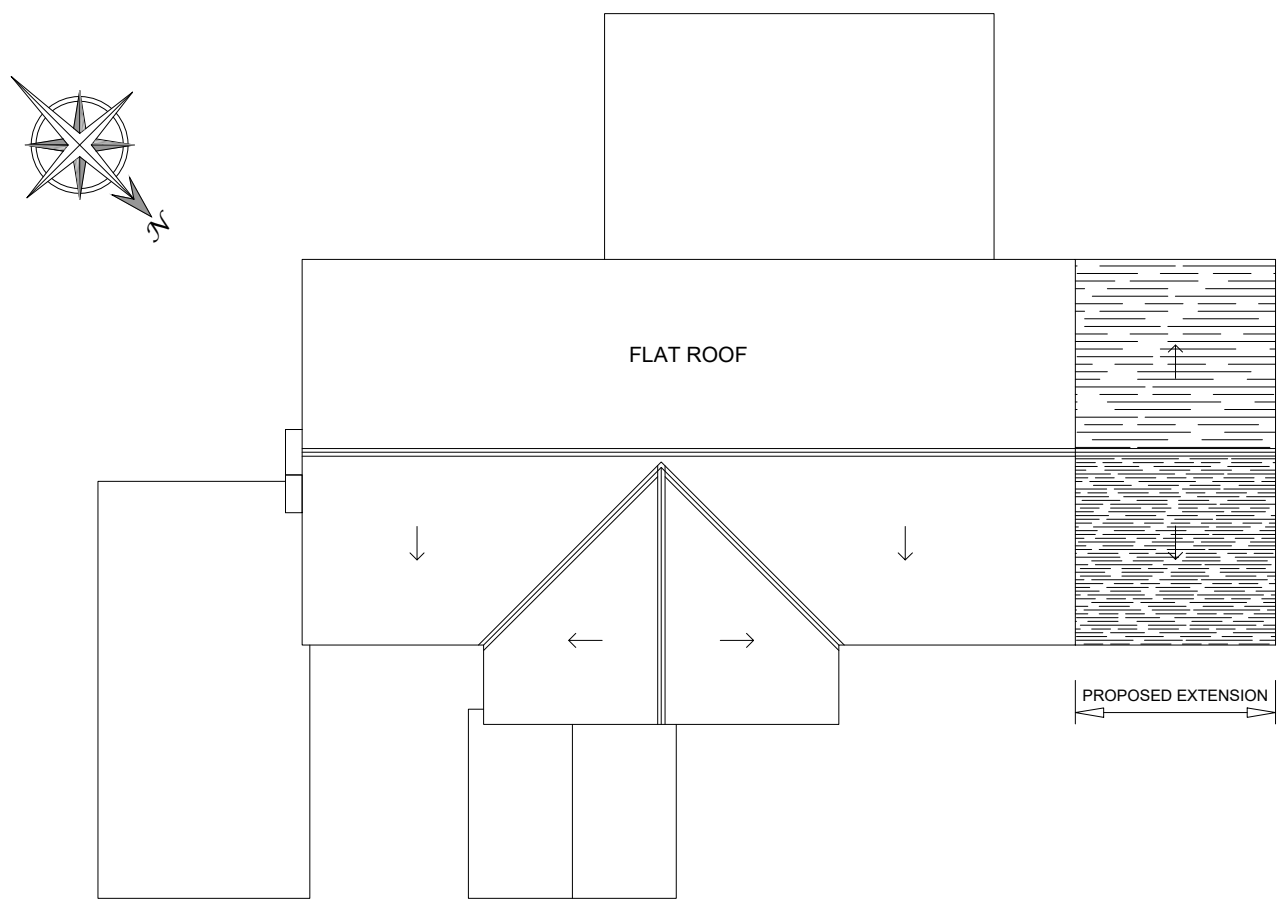


PROPOSED ROOF PLAN PLAN

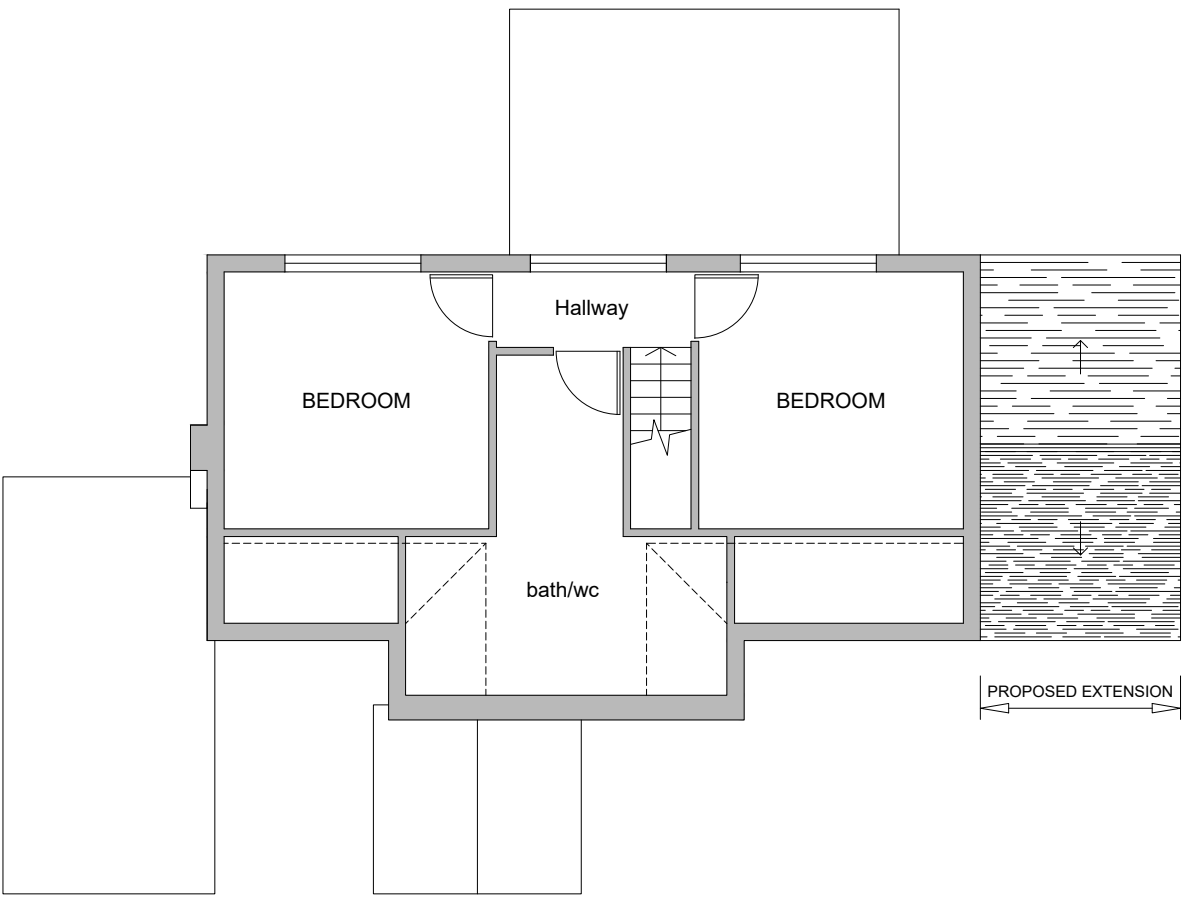

PROPOSED SECOND FLOOR PLAN

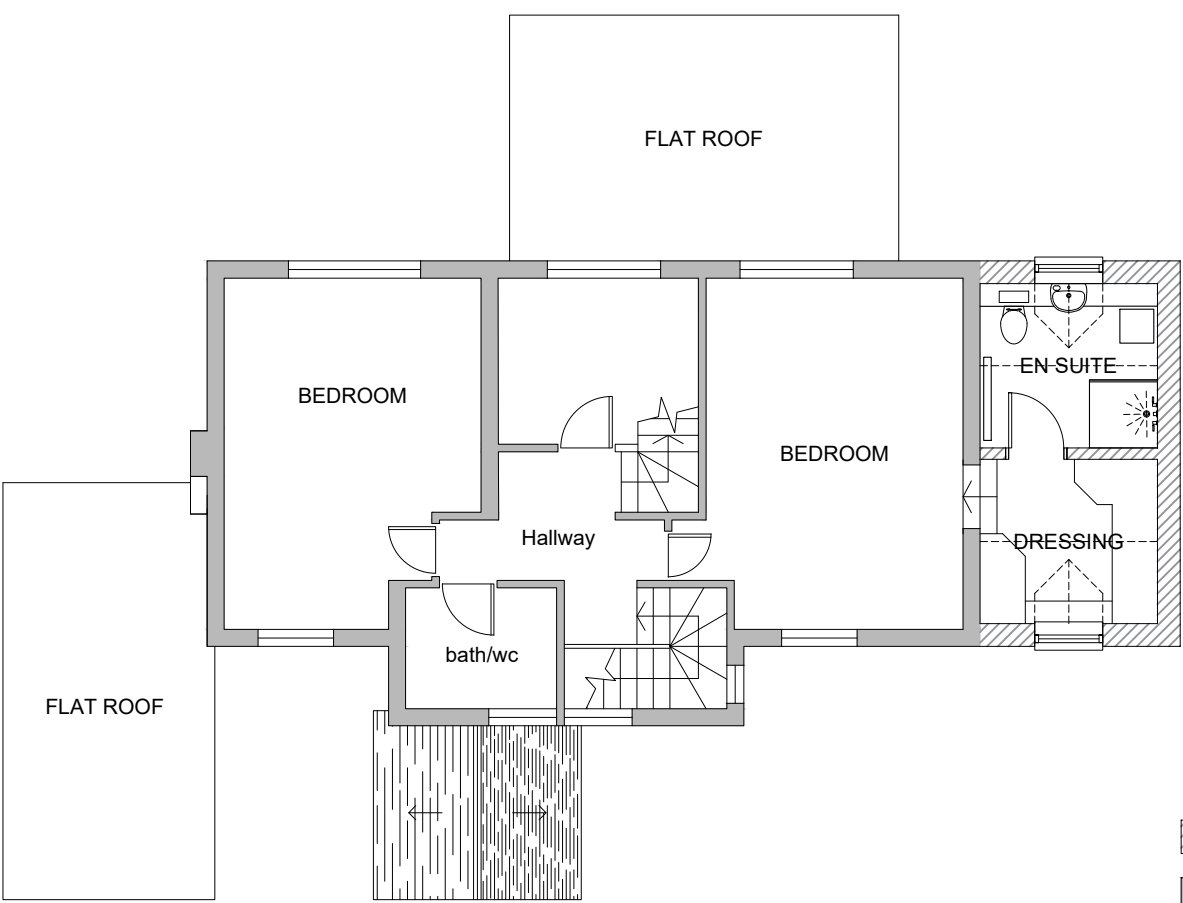


PROPOSED FIRST FLOOR PLAN

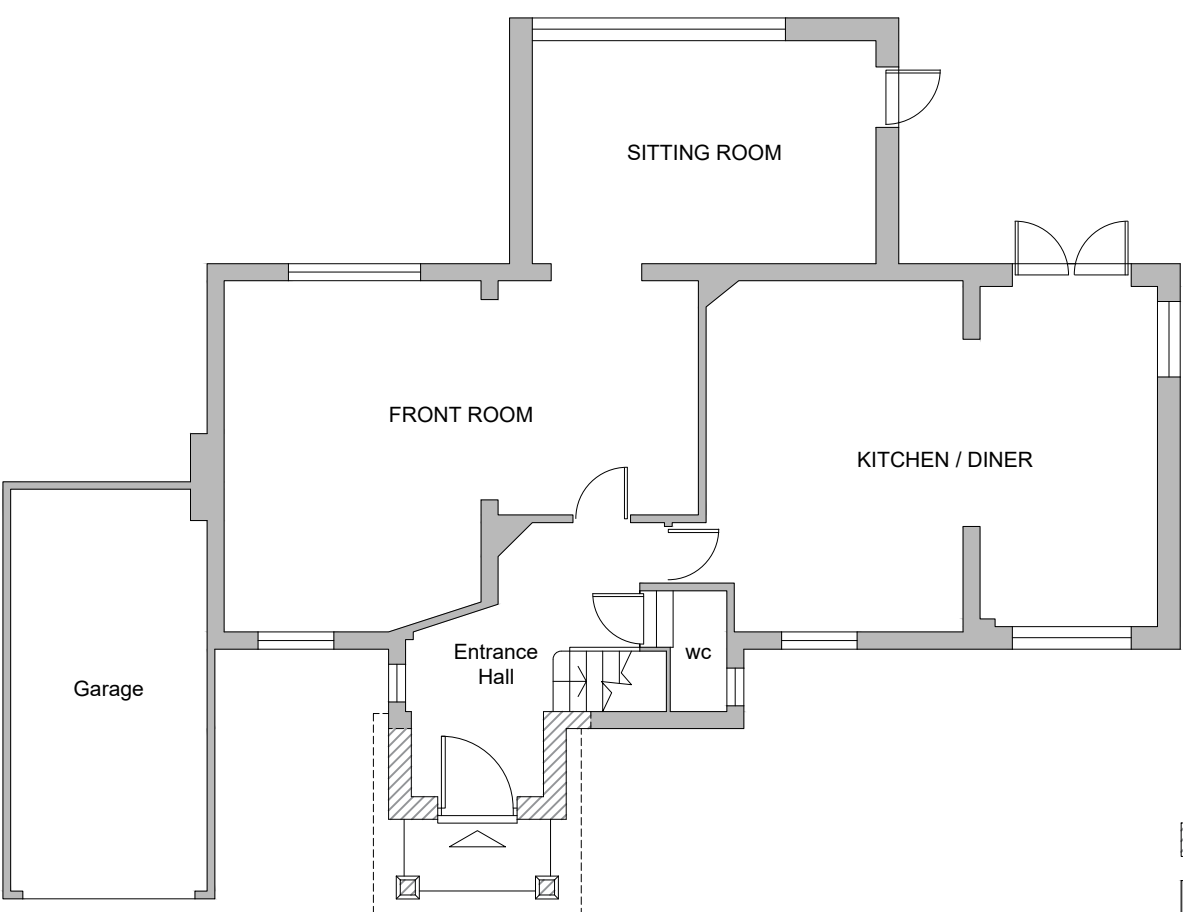


PROPOSED GROUND FLOOR PLAN




PROPOSED FRONT ELEVATION  
(North-East)

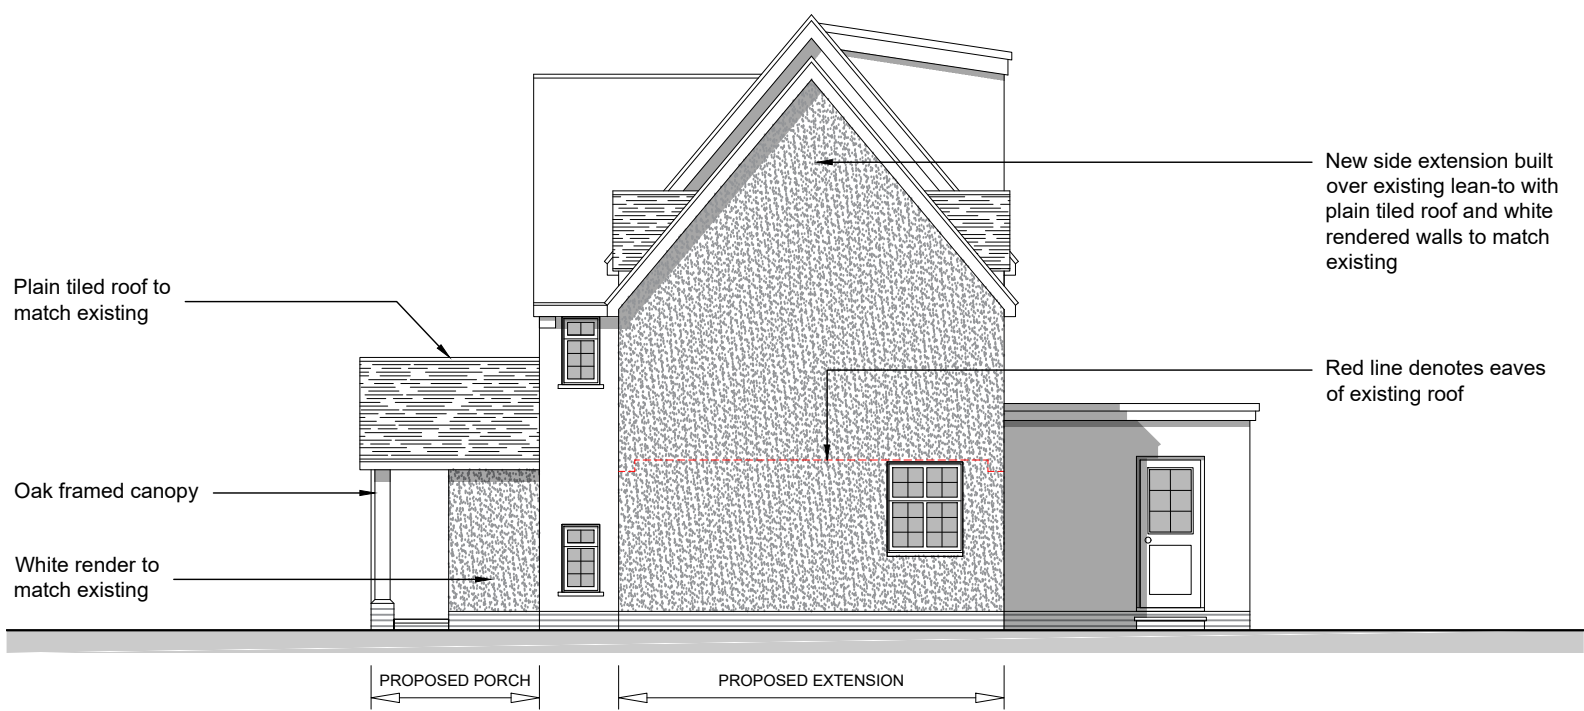


PROPOSED SIDE ELEVATION  
(North-West)

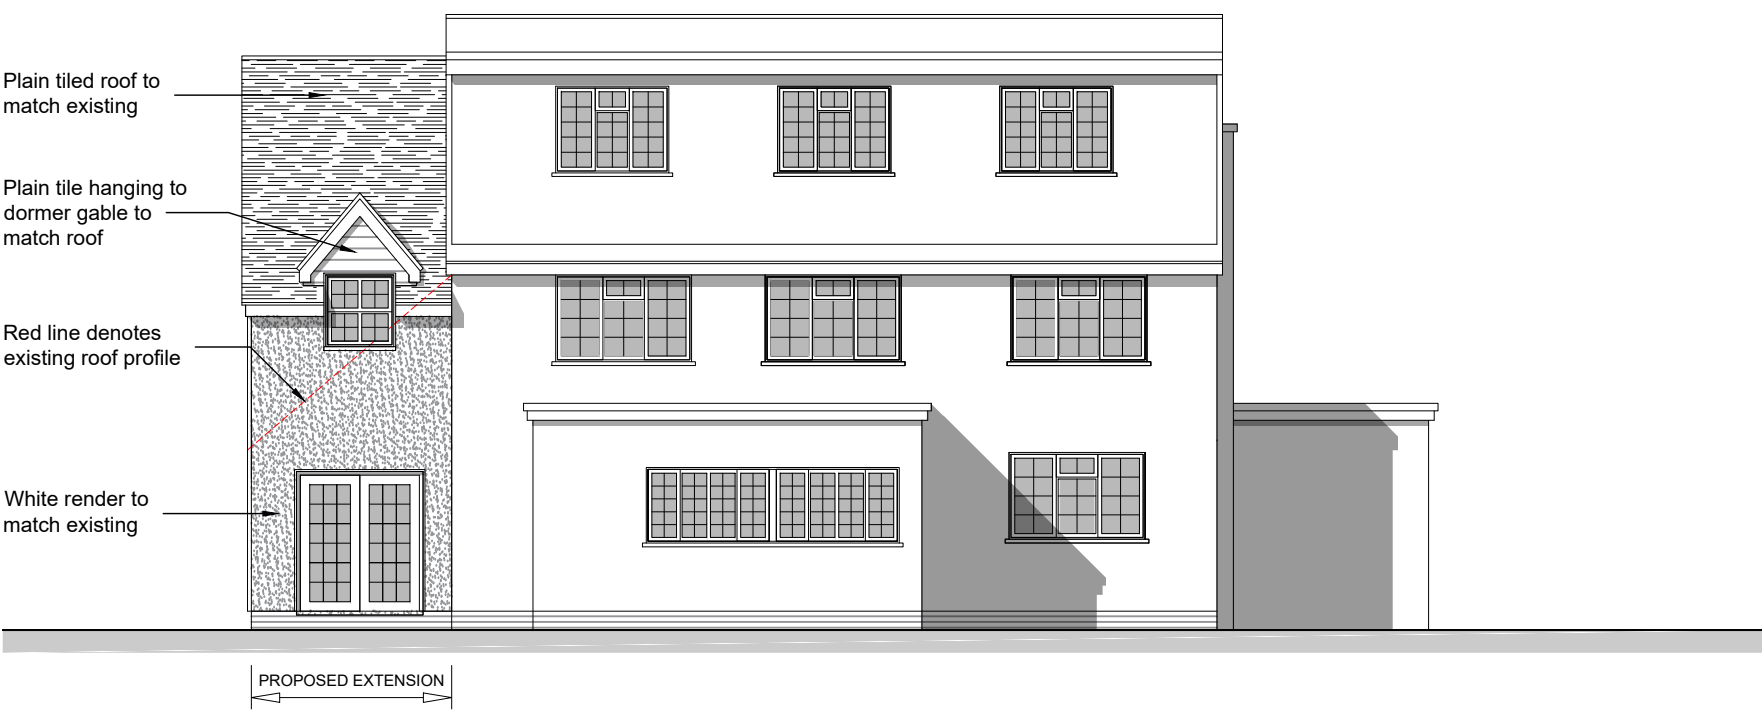

PROPOSED REAR ELEVATION  
(South-West)

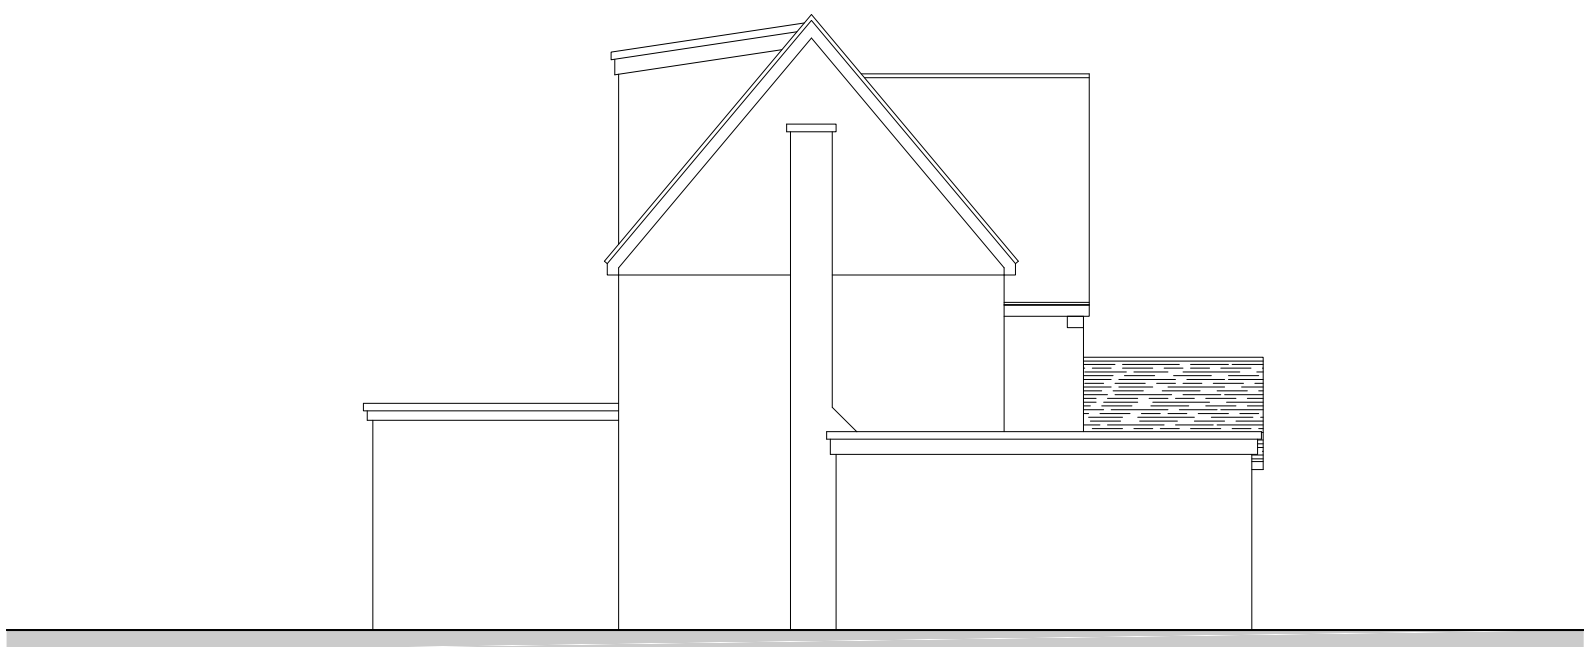

PROPOSED SIDE ELEVATION  
(South-East)

 

|   |                                   |      |            |        |                       |   |
|---|-----------------------------------|------|------------|--------|-----------------------|---|
| Rev.                                                                                                  | A                                 | Date | 08/07/2022 | Detail | CASE OFFICER COMMENTS |   |
| Status                                                                                                | PLANNING                          |      |            |        |                       |   |
| Client                                                                                                | GAVACAN HOMES                     |      |            |        |                       |   |
| Project Title                                                                                         | 3 FIRS WALK, NORTHWOOD<br>HA6 2BZ |      |            |        |                       |   |
| DRAWING Title                                                                                         | PROPOSED PLANS<br>AND ELEVATIONS  |      |            |        |                       |   |
| Scale:                                                                                                | 1:100 (A1)                        | Date | Mar '22    | Drawn  | MG                    |   |
| DRAWING No.                                                                                           | 22-J3972-P101                     |      |            |        | Rev.                  | A |
| The copyright in this document and design is confidential to and the property of Ascot Design Limited |                                   |      |            |        |                       |   |