




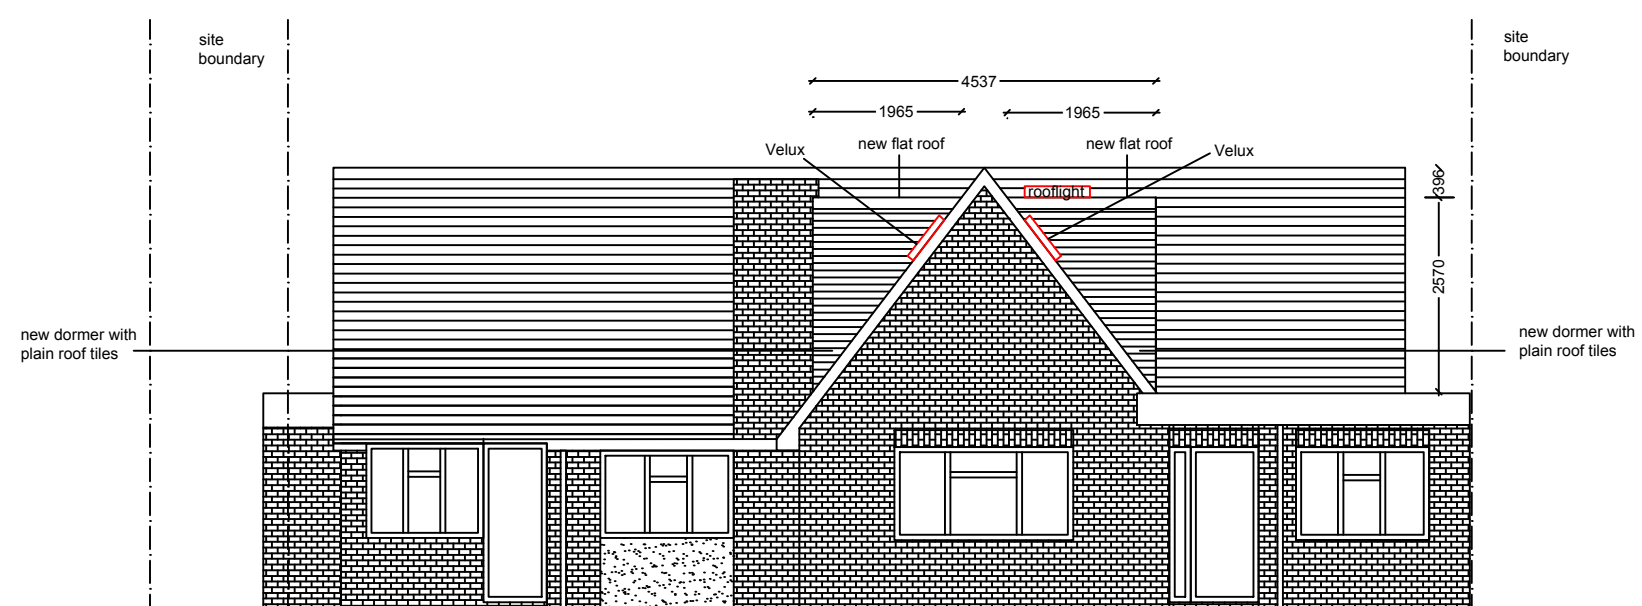


proposed front elevation
1:100

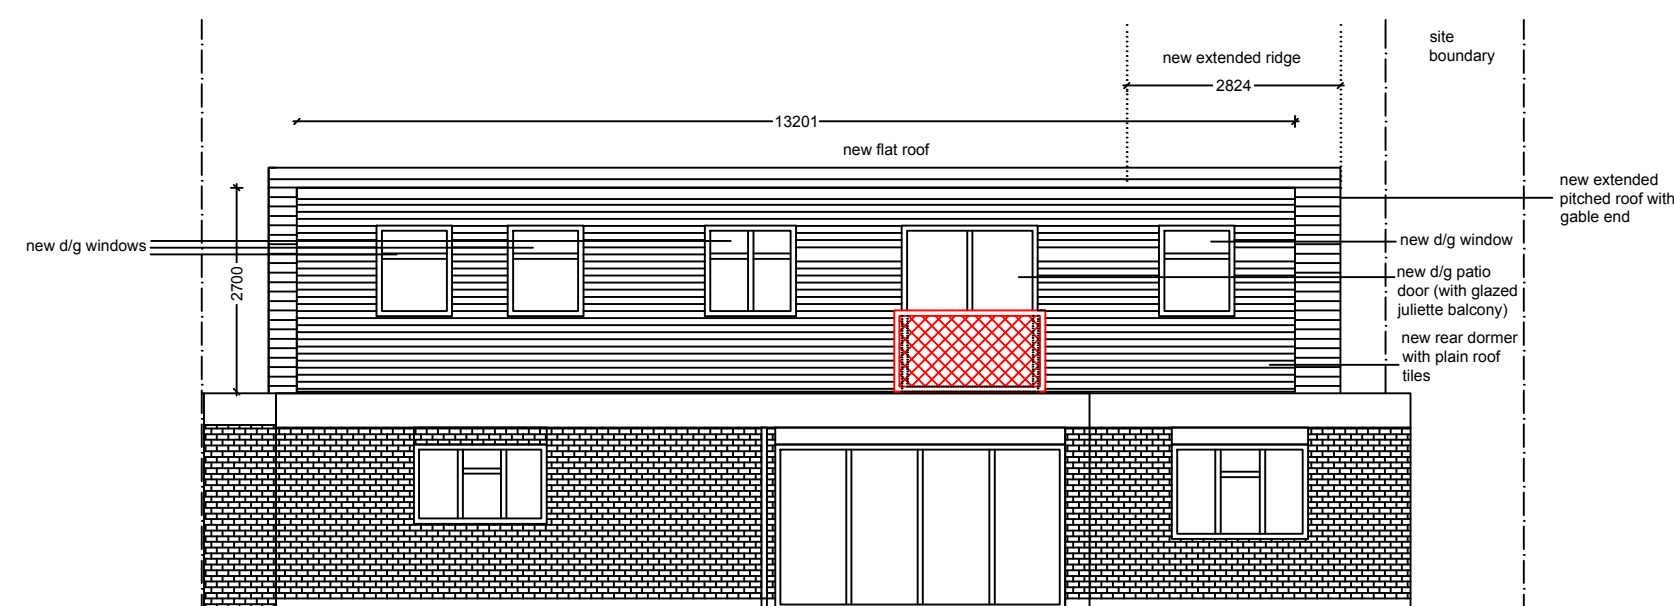


proposed rear elevation
1:100

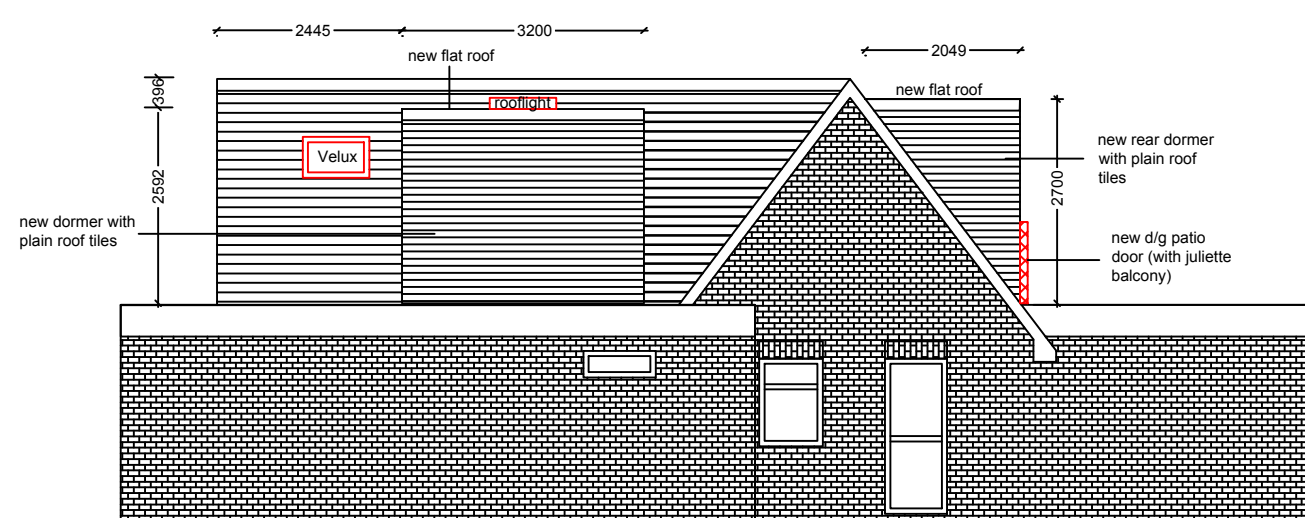

proposed side elevation from no. 8
1:100

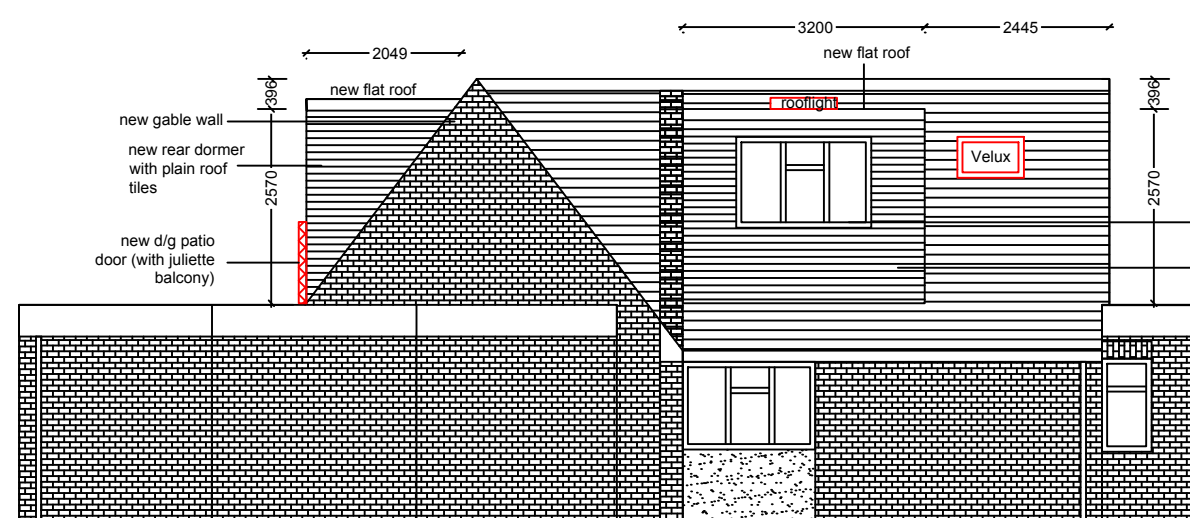

proposed side elevation from no. 8
1:100

 

General Notes

Drg. No. BIL/2301

No.	Revision/Issue	Date

Firm Name and Address

Middlesex & Herts
7 Elgin Drive
Northwood
Middlesex
HA6 2YR
01923 826280

Project Name and Address

Mr & Mrs Sheikh
7 Elgin Drive
Northwood
Middlesex
HA6 2YR

Project	Sheet
Loft conversion/new dwelling	06
Date	
Scale	

23-01-20

1:100