

288
JOEL STREET

290
JOEL STREET

292
JOEL STREET

EXISTING BRICKWORK
FENCE LINE 300mm
HEIGHT
TO FRONT AND SIDE

PAVING BLOCK
AVG. DIMENSIONS
7882

TIMBER FENCE LINE
800mm HEIGHT

EXISTING TREE
Ø1200

DROPPED KERB: 3NO.
125X150 BULLNOSED
PRECAST CONCRETE
KERBS WITH 6MM
UPSTAND (MAX)
TRANSITION KERBS:
2NO. PRECAST
CONCRETE KERBS IN
TRANSITION FROM
125X255 HALF
BATTERED TO 125 X
150 BULLNOSE

CONTINUOUS
FOOTWAY DROPPED
TO CROSSING LEVELS

LAMP POLE

KERB LINE

KERB LINE


Footpath

FOOTPATH

GRASS

SITE PLAN

(SCALE 1:100)

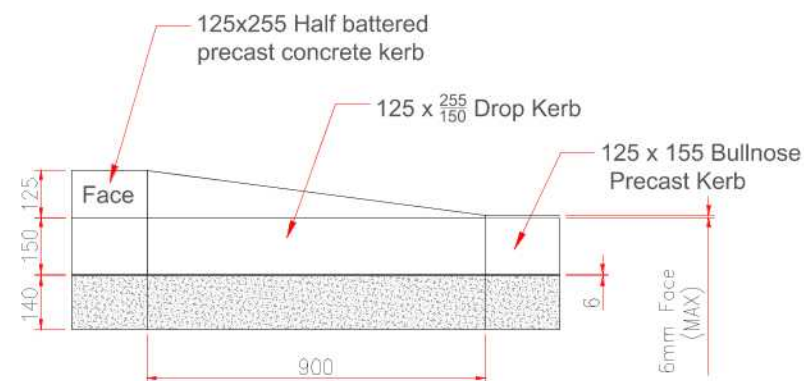

PROPOSED STANDARD DETAIL

(SCALE 1:20)

NOTE: ALL WORKS ARE TO BE UNDERTAKEN
IN STRICT ACCORDANCE WITH HILLINGDON
COUNCIL GUIDELINES AND UNDERTAKEN BY
A HILLINGDON COUNCIL APPROVED
CONTRACTOR.

04	21.01.21	For Planning
03	18.01.21	For Planning
02	07.01.21	For Planning
02	07.01.21	For Planning
Rev	Date	Description

Applicant Name and Address:

Riyadh Alsoodani
290 Joel Street
Eastcote
Hillingdon
HA5 2PY
Telephone: 07947778697
Email: riyadh.alsoodani@yahoo.co.uk

Application Number:

PP-09367975

Project
DROPPED KERB APPLICATION
290 Joel Street
HA5 2PY

Title
290 JOEL STREET
SITE LAYOUT PLAN

Drawing Number 290 Joel Street-D01		Revision 04
Date 29/12/2020	Drawing Size A3	Scale As Shown