


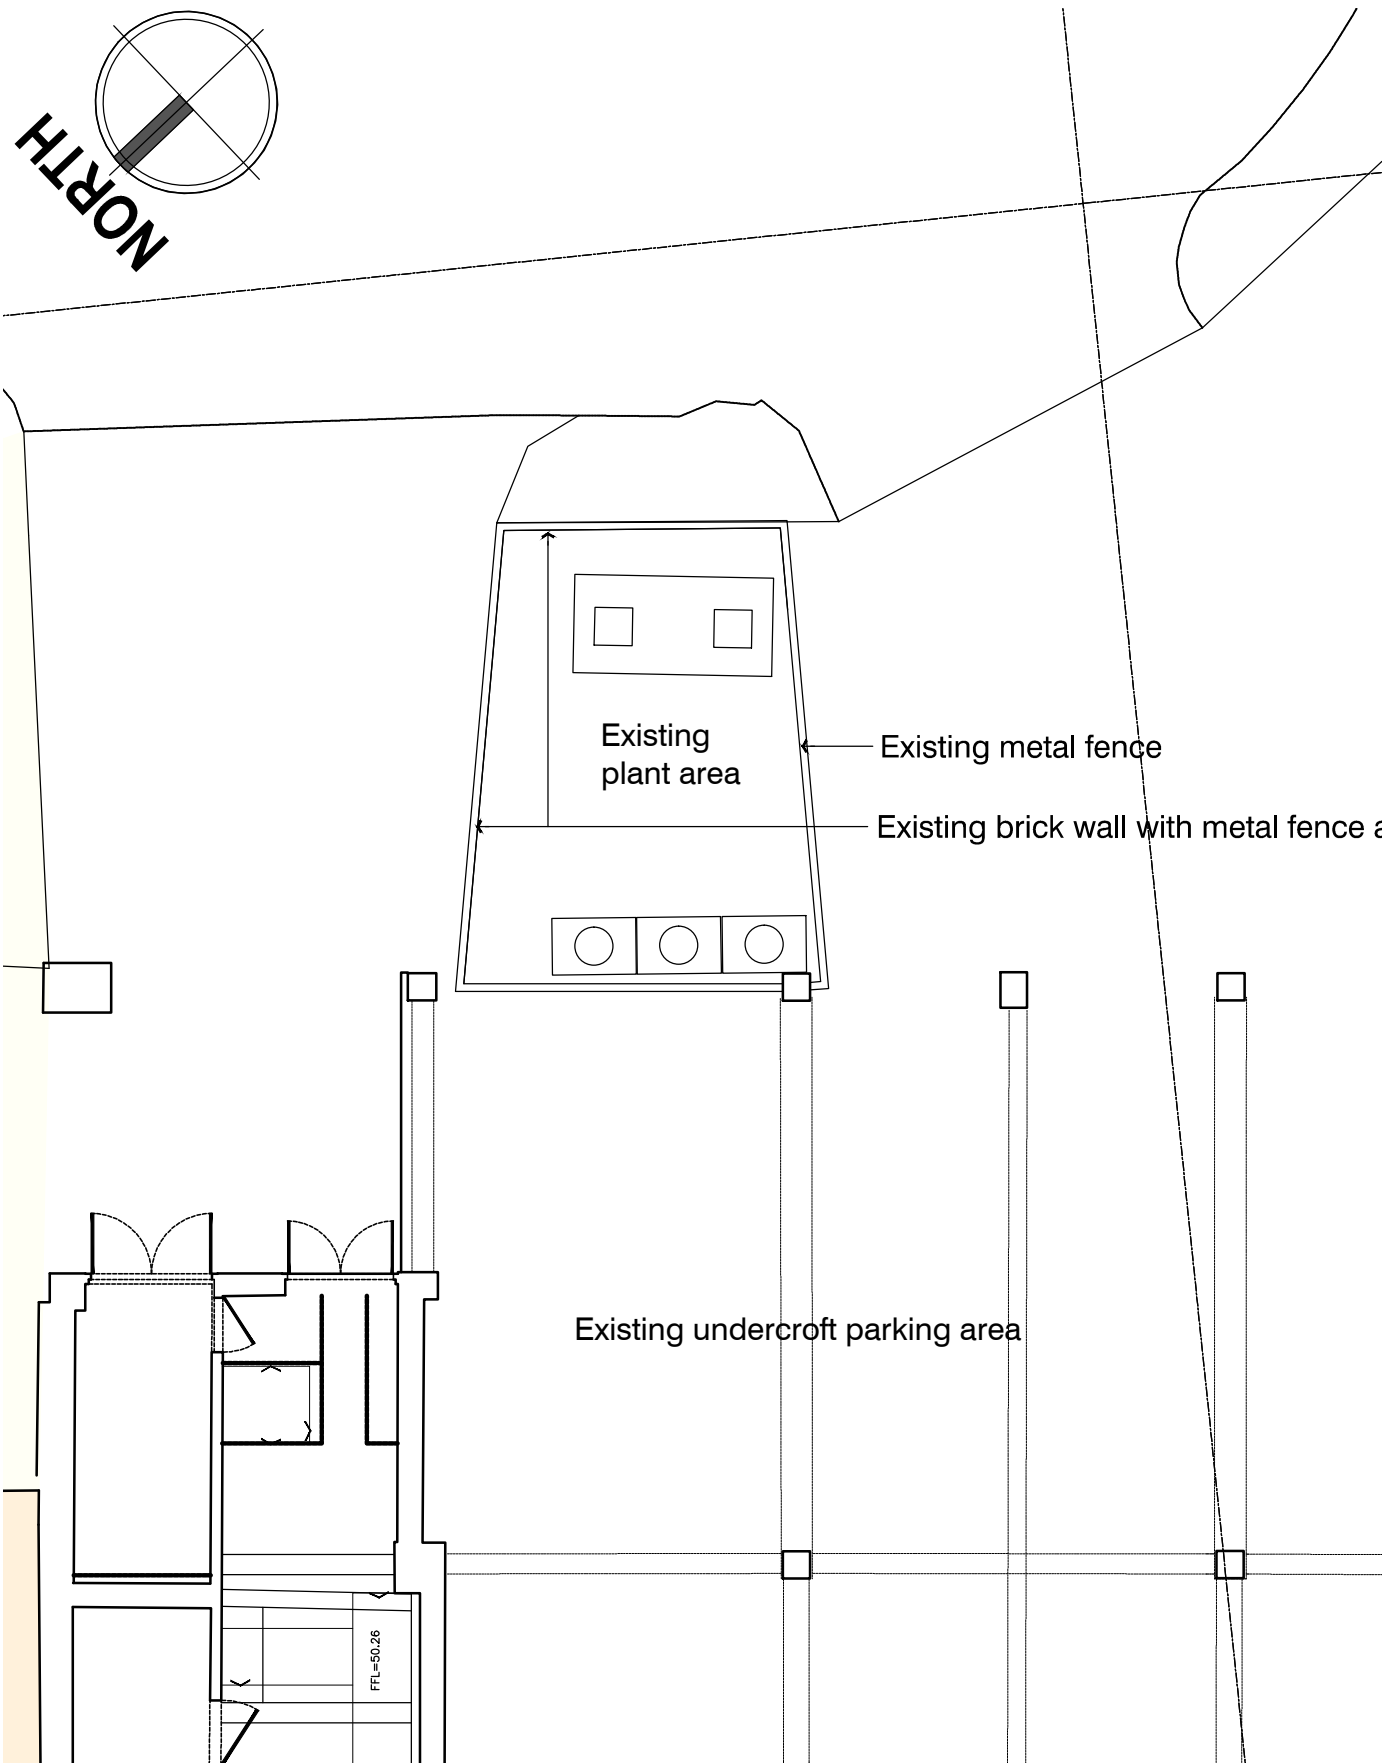

EXISTING LOWER GROUND FLOOR PLAN @1:100 SCALE



Revision:
00.00.2000 DESCRIPTION

By
AA App.
AA




archers **stevenage** | suiteB4 first floor | mindenhall court |
high street | stevenage | SG13UN t: 01438 365 968
e: info@archerarchitects.co.uk
w: www.archerarchitects.co.uk

Important note: This drawing is issued on the condition that it is not reproduced,
disclosed or copied to any unauthorised person without written consent. Copyright
archerarchitects All dimensions to be verified on site.

Client
**THE CO-OPERATIVE
ESTATES**
Project
53-55 The Broadway, Joel Street
Northwood Hills, HA6 1NZ

Drawing title
COMPARATIVE
EXISTING & PROPOSED
LOWER GROUND FLOOR PLANS
PLANT AREA

Scale 1:200@A3	Drawn YZ	Checked AA
Date 29.01.2019	Issuing Discipline architecture	Revision #
Drawing number 6136[P]102		

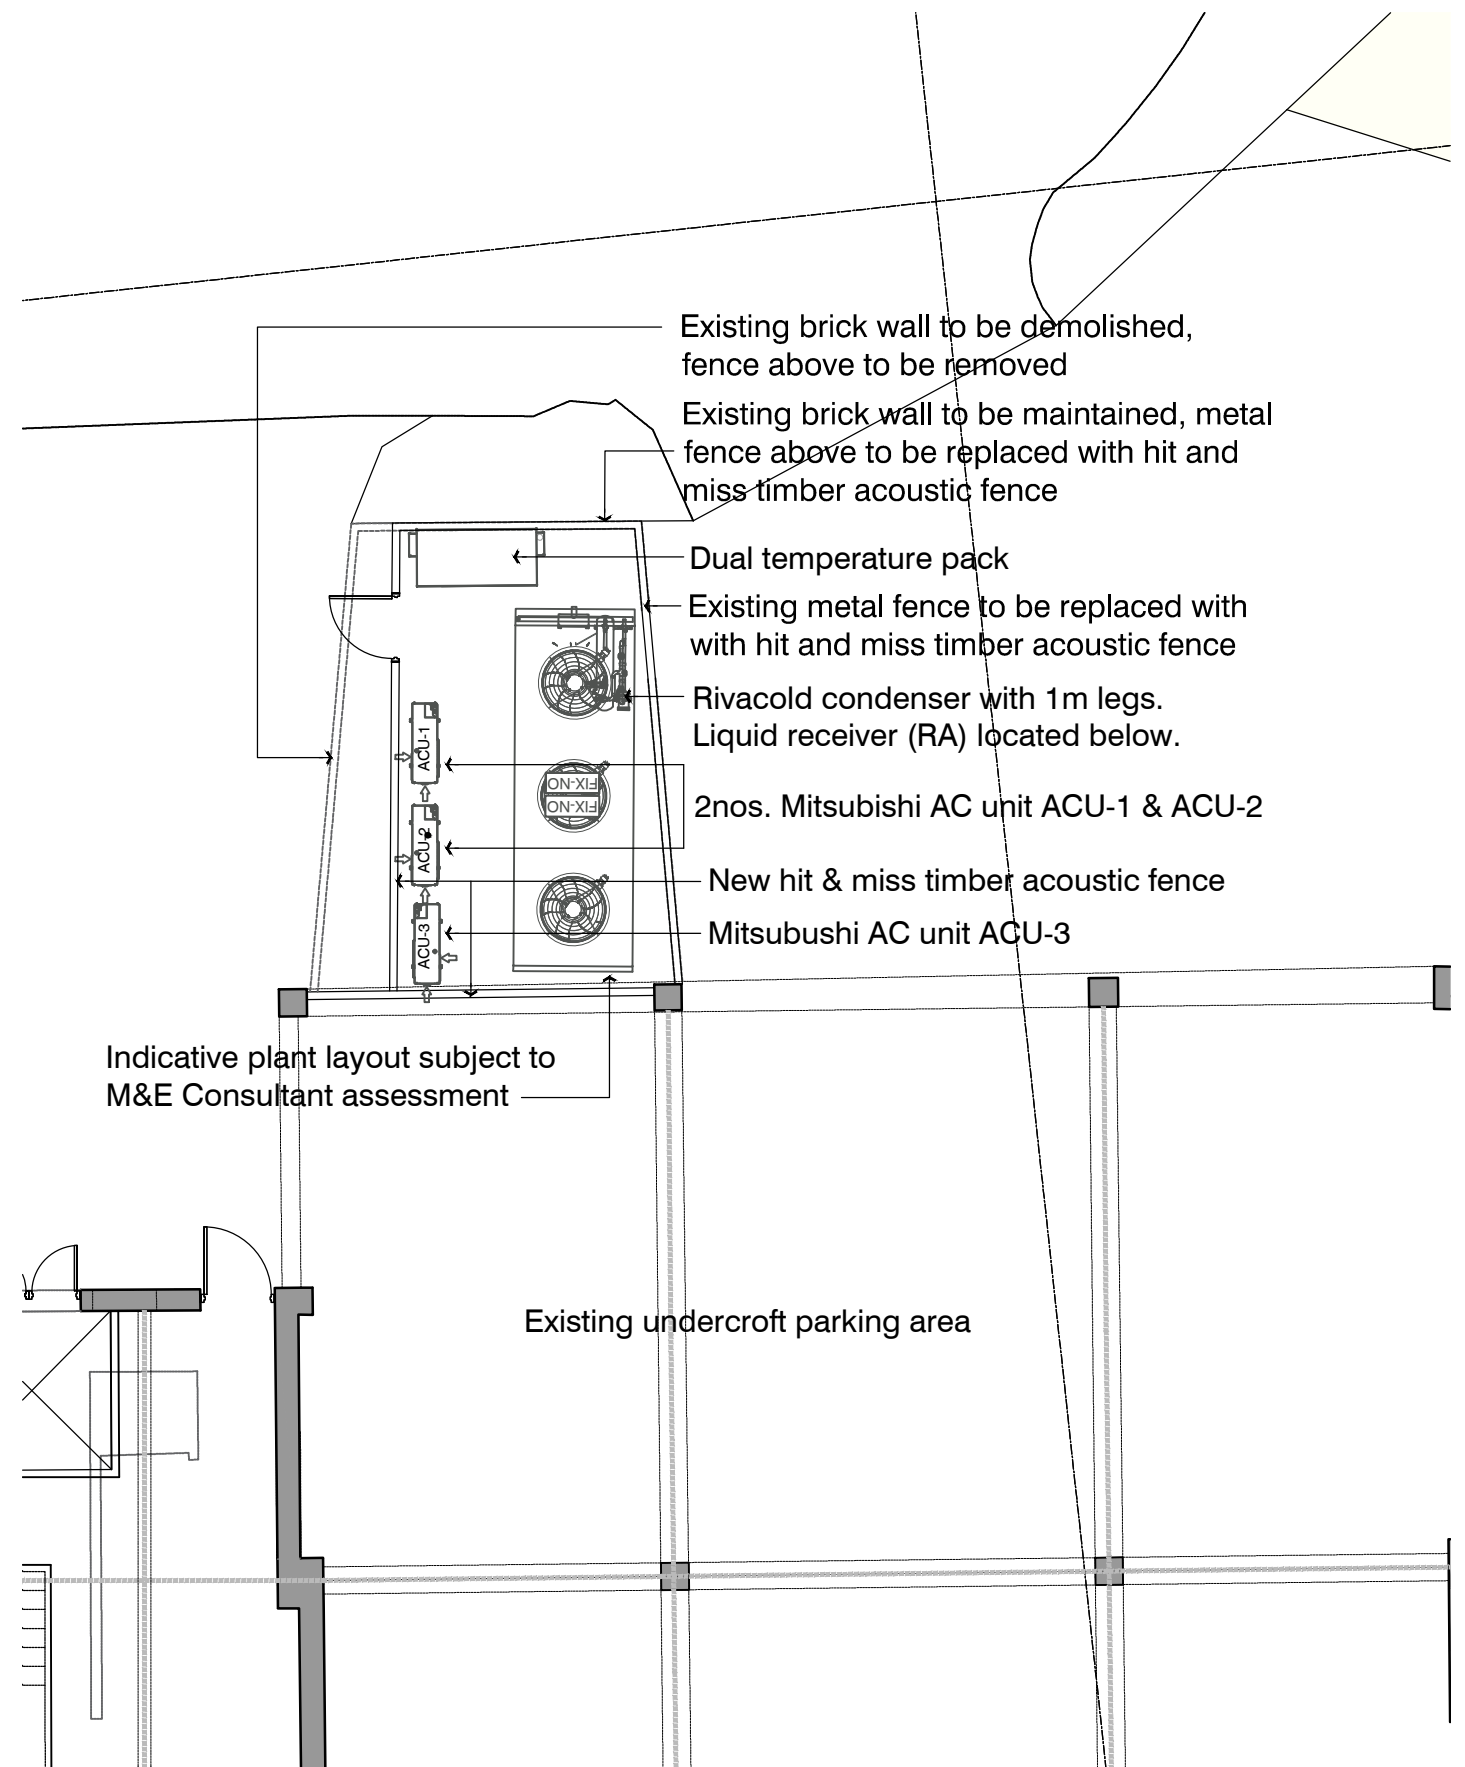

PROPOSED LOWER GROUND FLOOR PLAN @1:100 SCALE