


┌

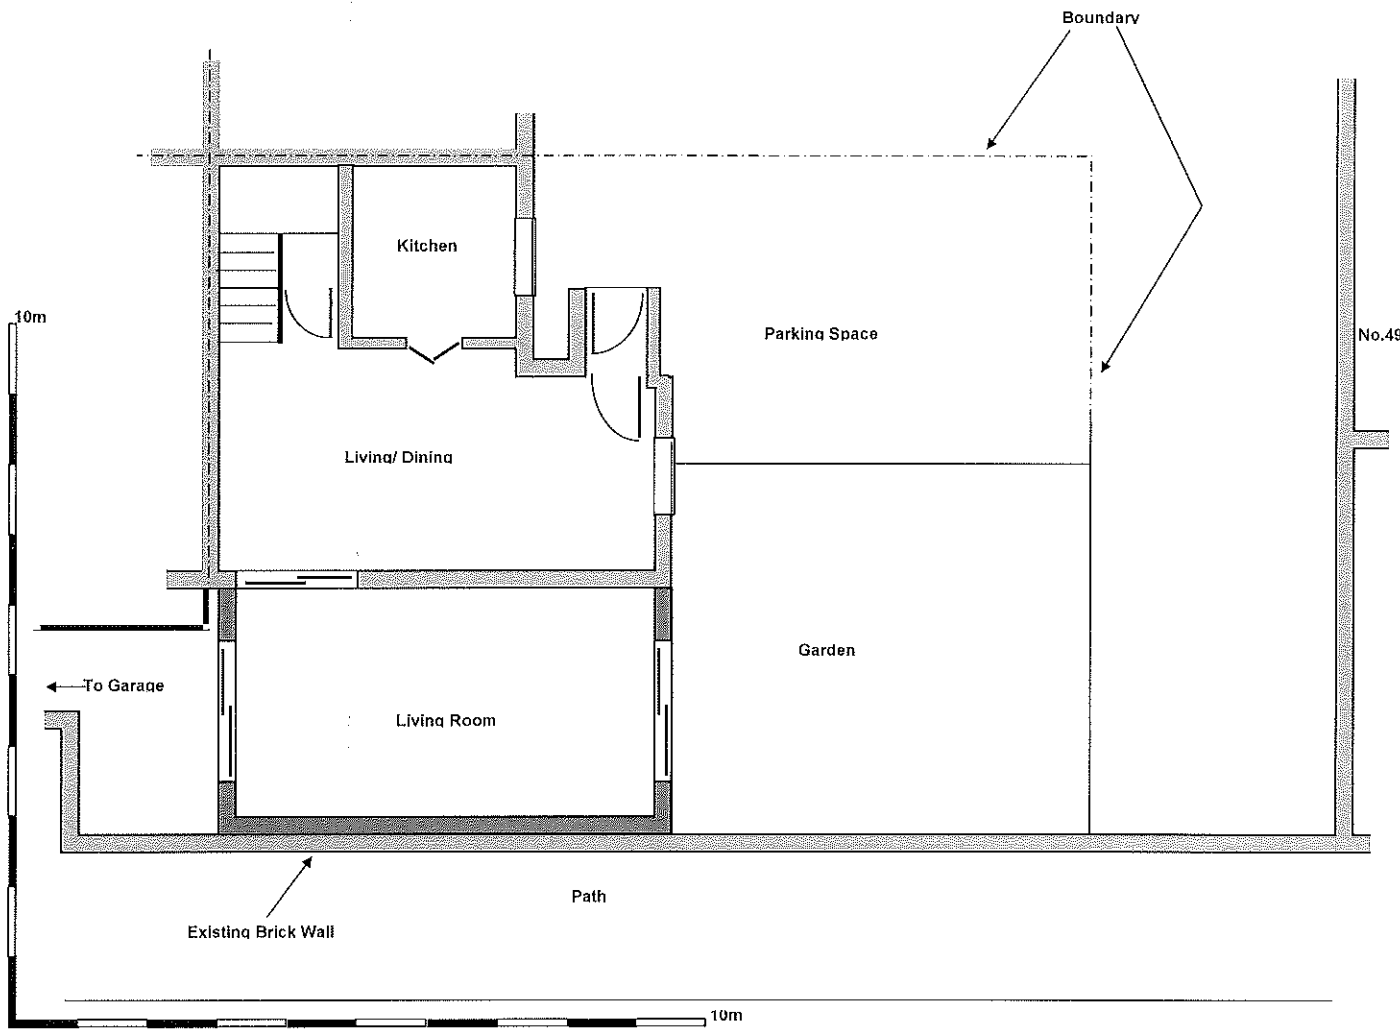

CONSTRUCTION NOTES

See Drg. No. 01

E		Issued for B.R.
B		Issued for Planning
A		Description
Rev	Date	Description

OLIVERS Building Consultants & Chartered Structural Engineers


Client: Mr. K. Singh

Project Single Storey Rear Ext.
53 Russell Gardens
Sipson. UB7 0LR


Dra. Title Proposed Ground Floor Plan

Drn		
Date	October '21	Scale 1:100@A4
Dra.No.	RG/53/	Rev. E

No.49

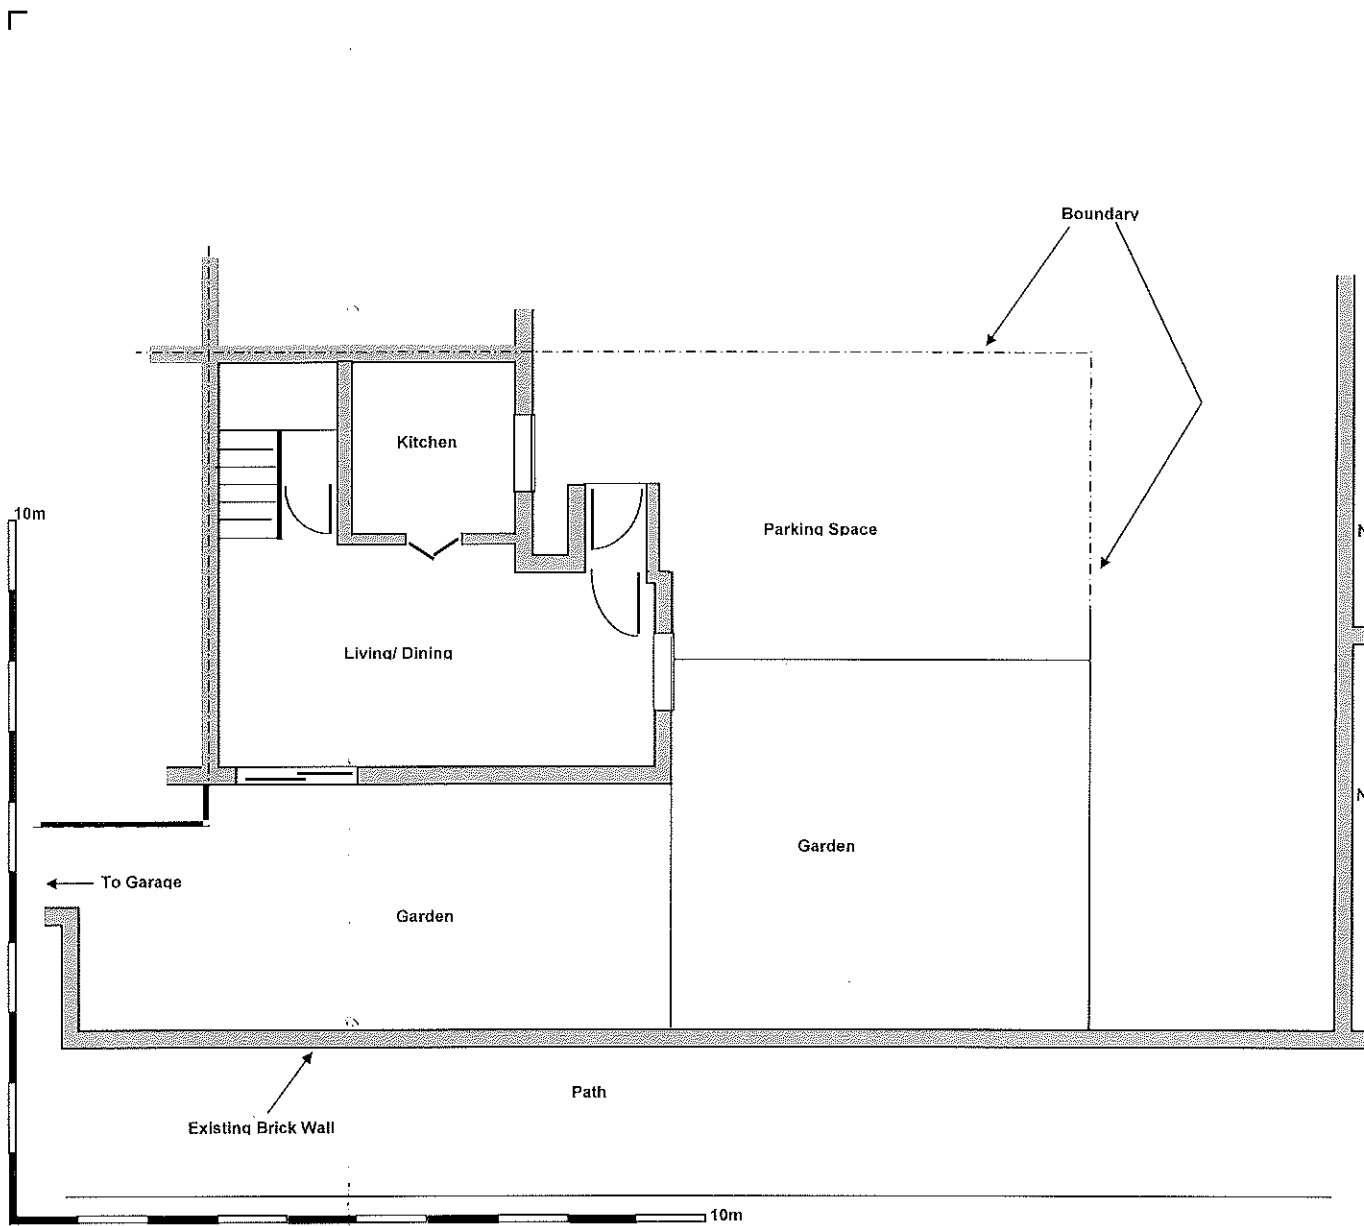

CONSTRUCTION NOTES			
1) See Drq. No. 01			
No.49			
E		Issued for Estimating	
B		Issued for B.R.	
A		Issued for Planning	
Rev	Date	Description	
No.51			
OLIVERS		Building Consultants & Chartered Structural Engineers	
Client:		Mr. K. Singh	
Project		Single Storey Rear Ext. 53 Russell Gardens Sipson, UB7 0LR	
Drq. Title		Existing Ground Floor Plan	
Drn			
Date	October '21	Scale	1:100@A4
Drq.No.	RG/53/	Rev.	E

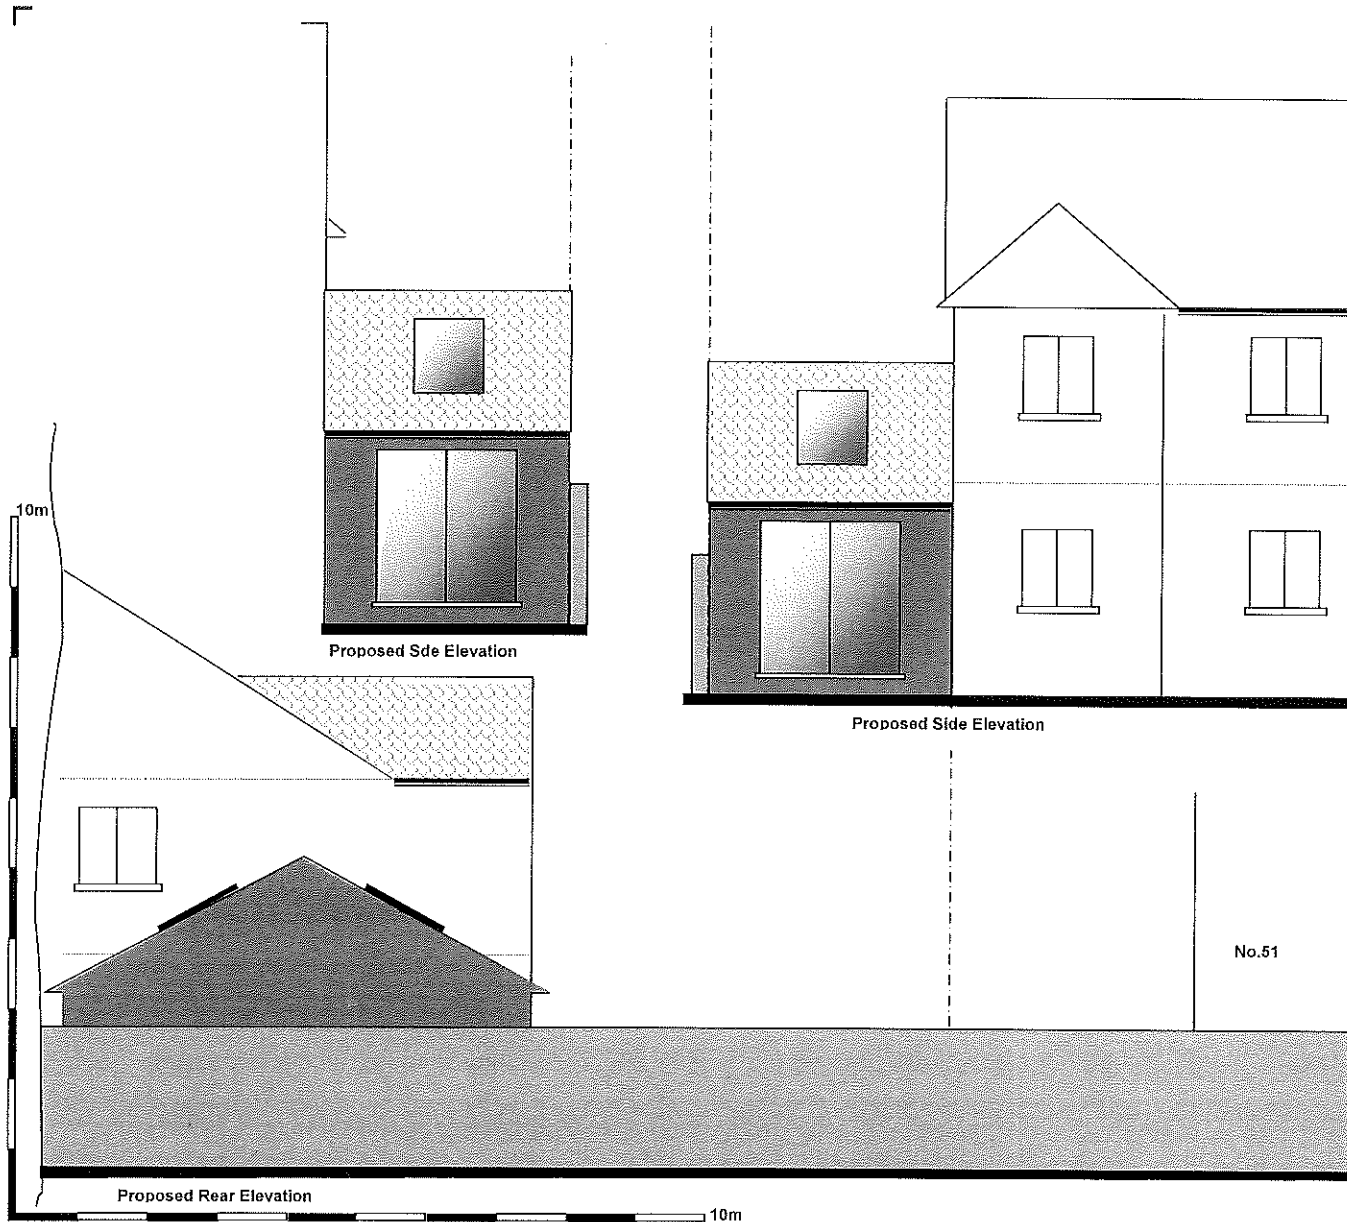

CONSTRUCTION NOTES

1) See Drq. No. 01

Rev	Date	Description
E		
B		Issued for B.R.
A		Issued for Planning


OLIVERS Building Consultants
& Chartered
Structural Engineers

Client: Mr. K. Singh

Project Single Storey Rear Ext.
53 Russell Gardens
Sipson, UB7 0LR

Drq. Title Proposed
Side & Rear
Elevations

Drn	Date	Scale	Rev.
	October '21	1:100@A4	
Drq.No.	RG/53/		E

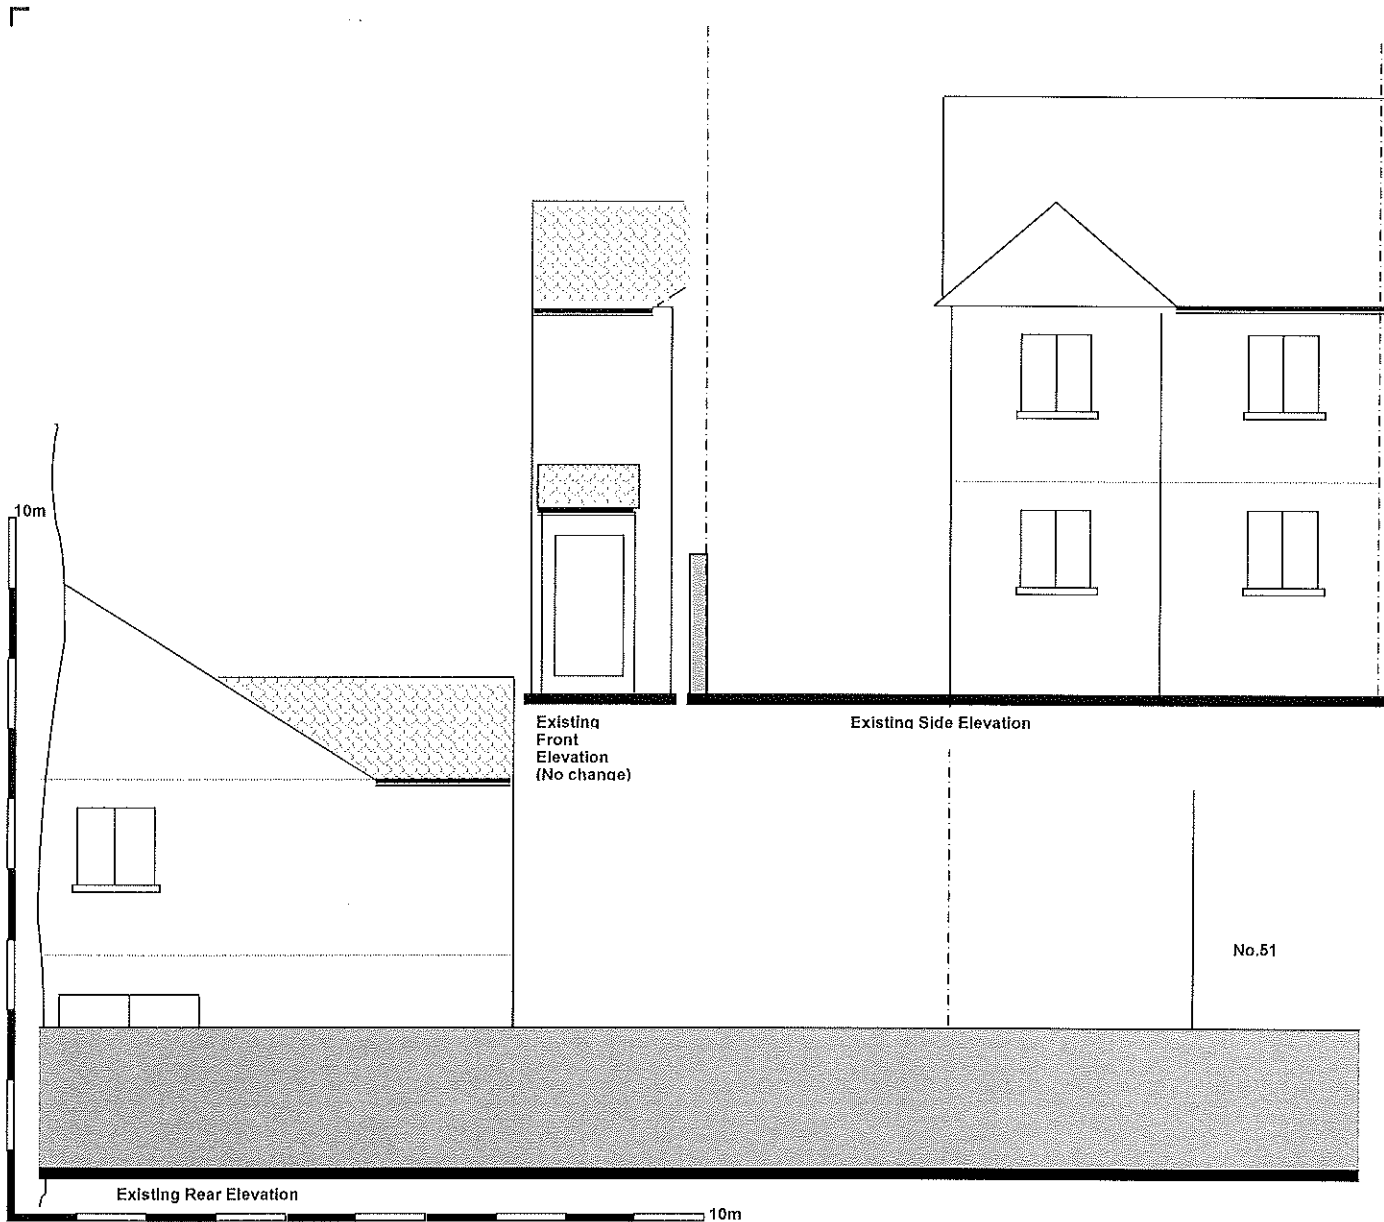

CONSTRUCTION NOTES

- 1) See Drg. No. 01

E		
B		Issued for B.R.
A		Issued for Planning
Rev	Date	Description

OLIVERS Building Consultants
& Chartered
Structural Engineers

Client: Mr. K. Singh

Project Single Storey Rear Ext.
53 Russell Gardens
Sipson, UB7 0LR

Drg. Title Existing
Front, Side & Rear
Elevations

Drn			
Date	October '21	Scale	1:100@A4
Drg.No.	RG/53/	Rev.	E