


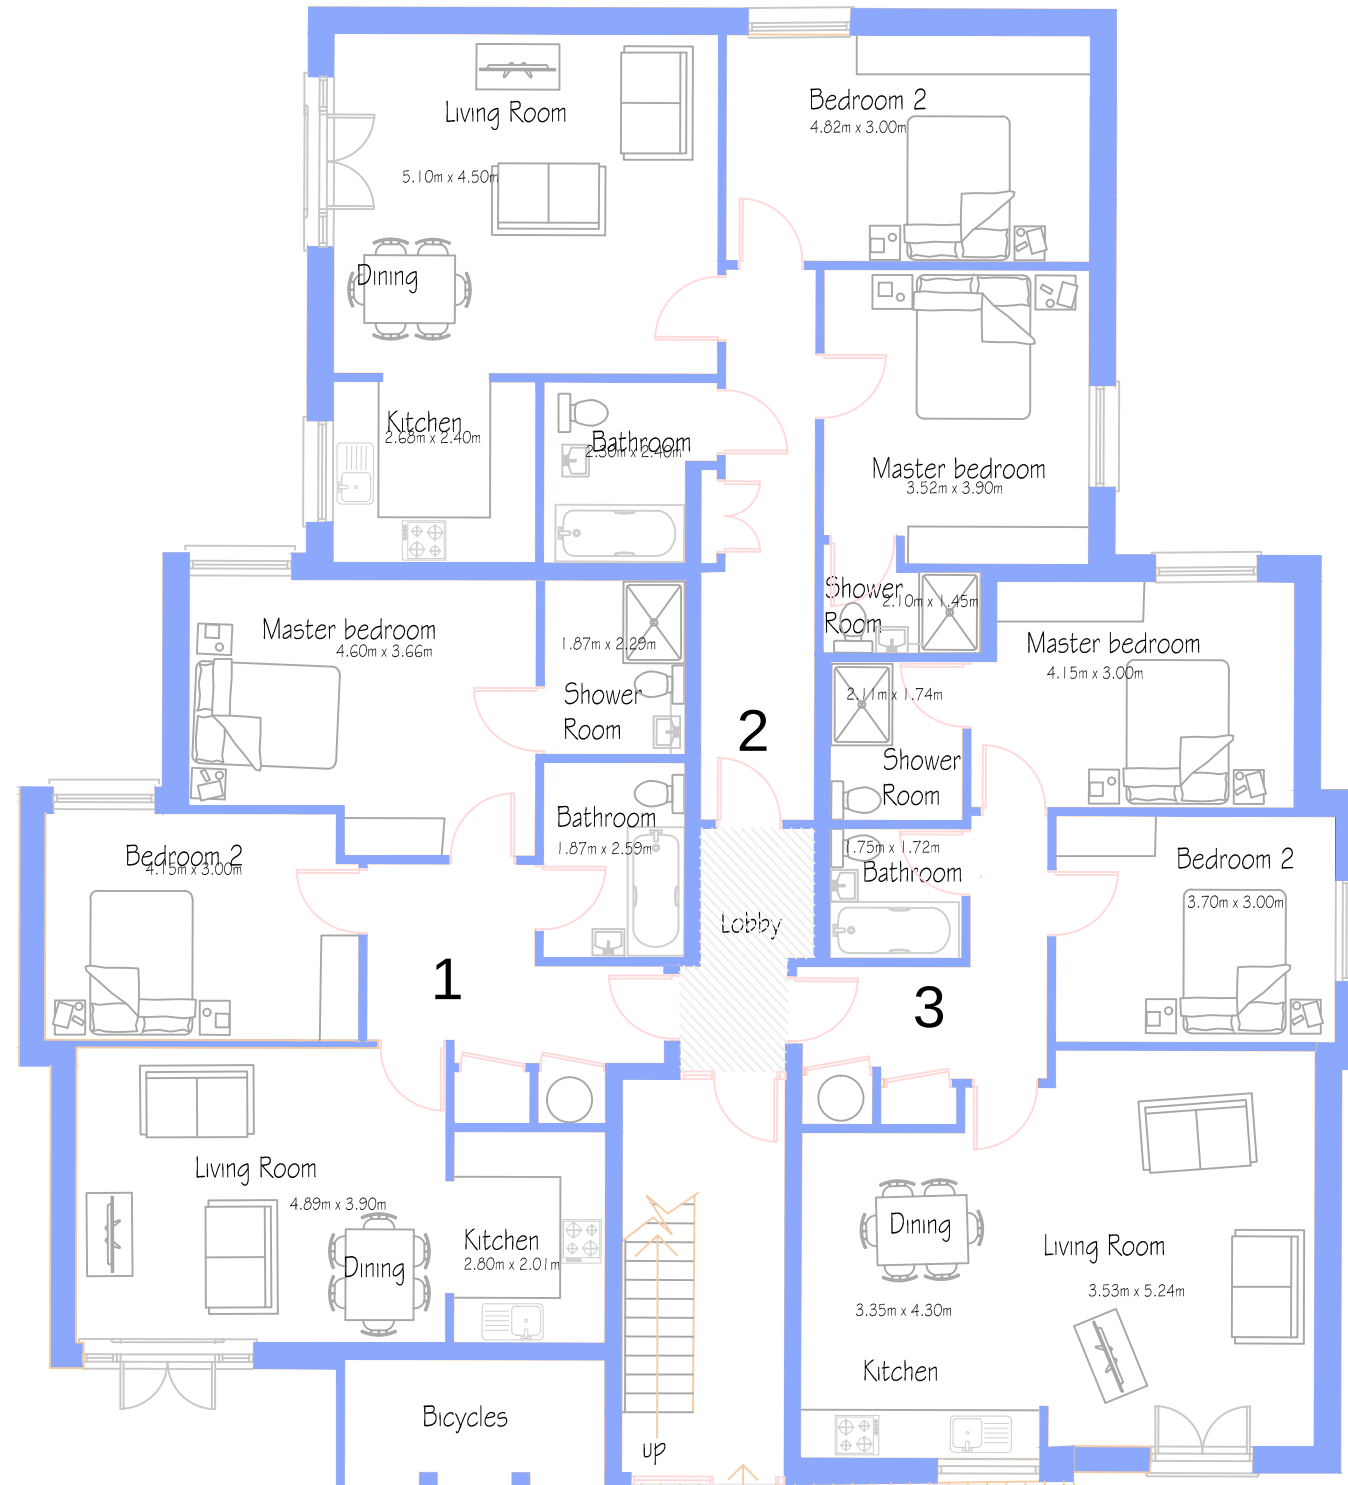


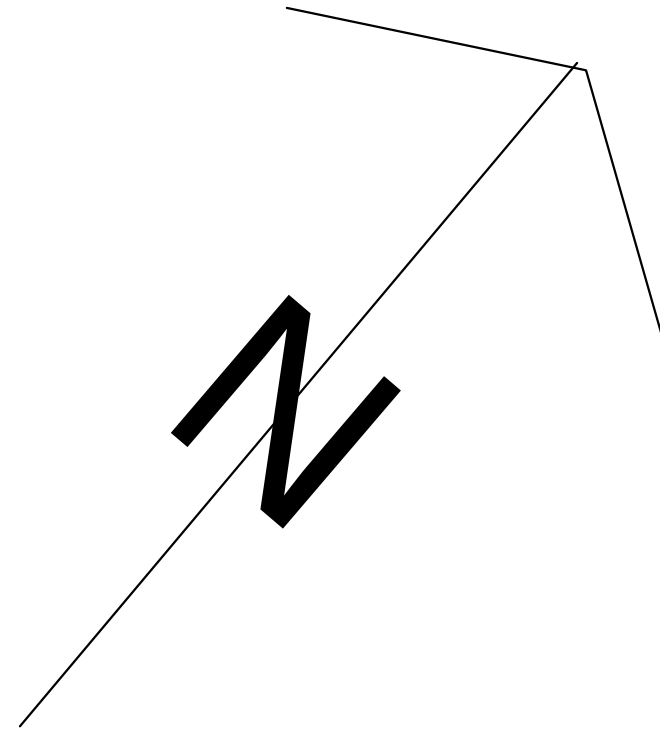

Ground Floor Plan

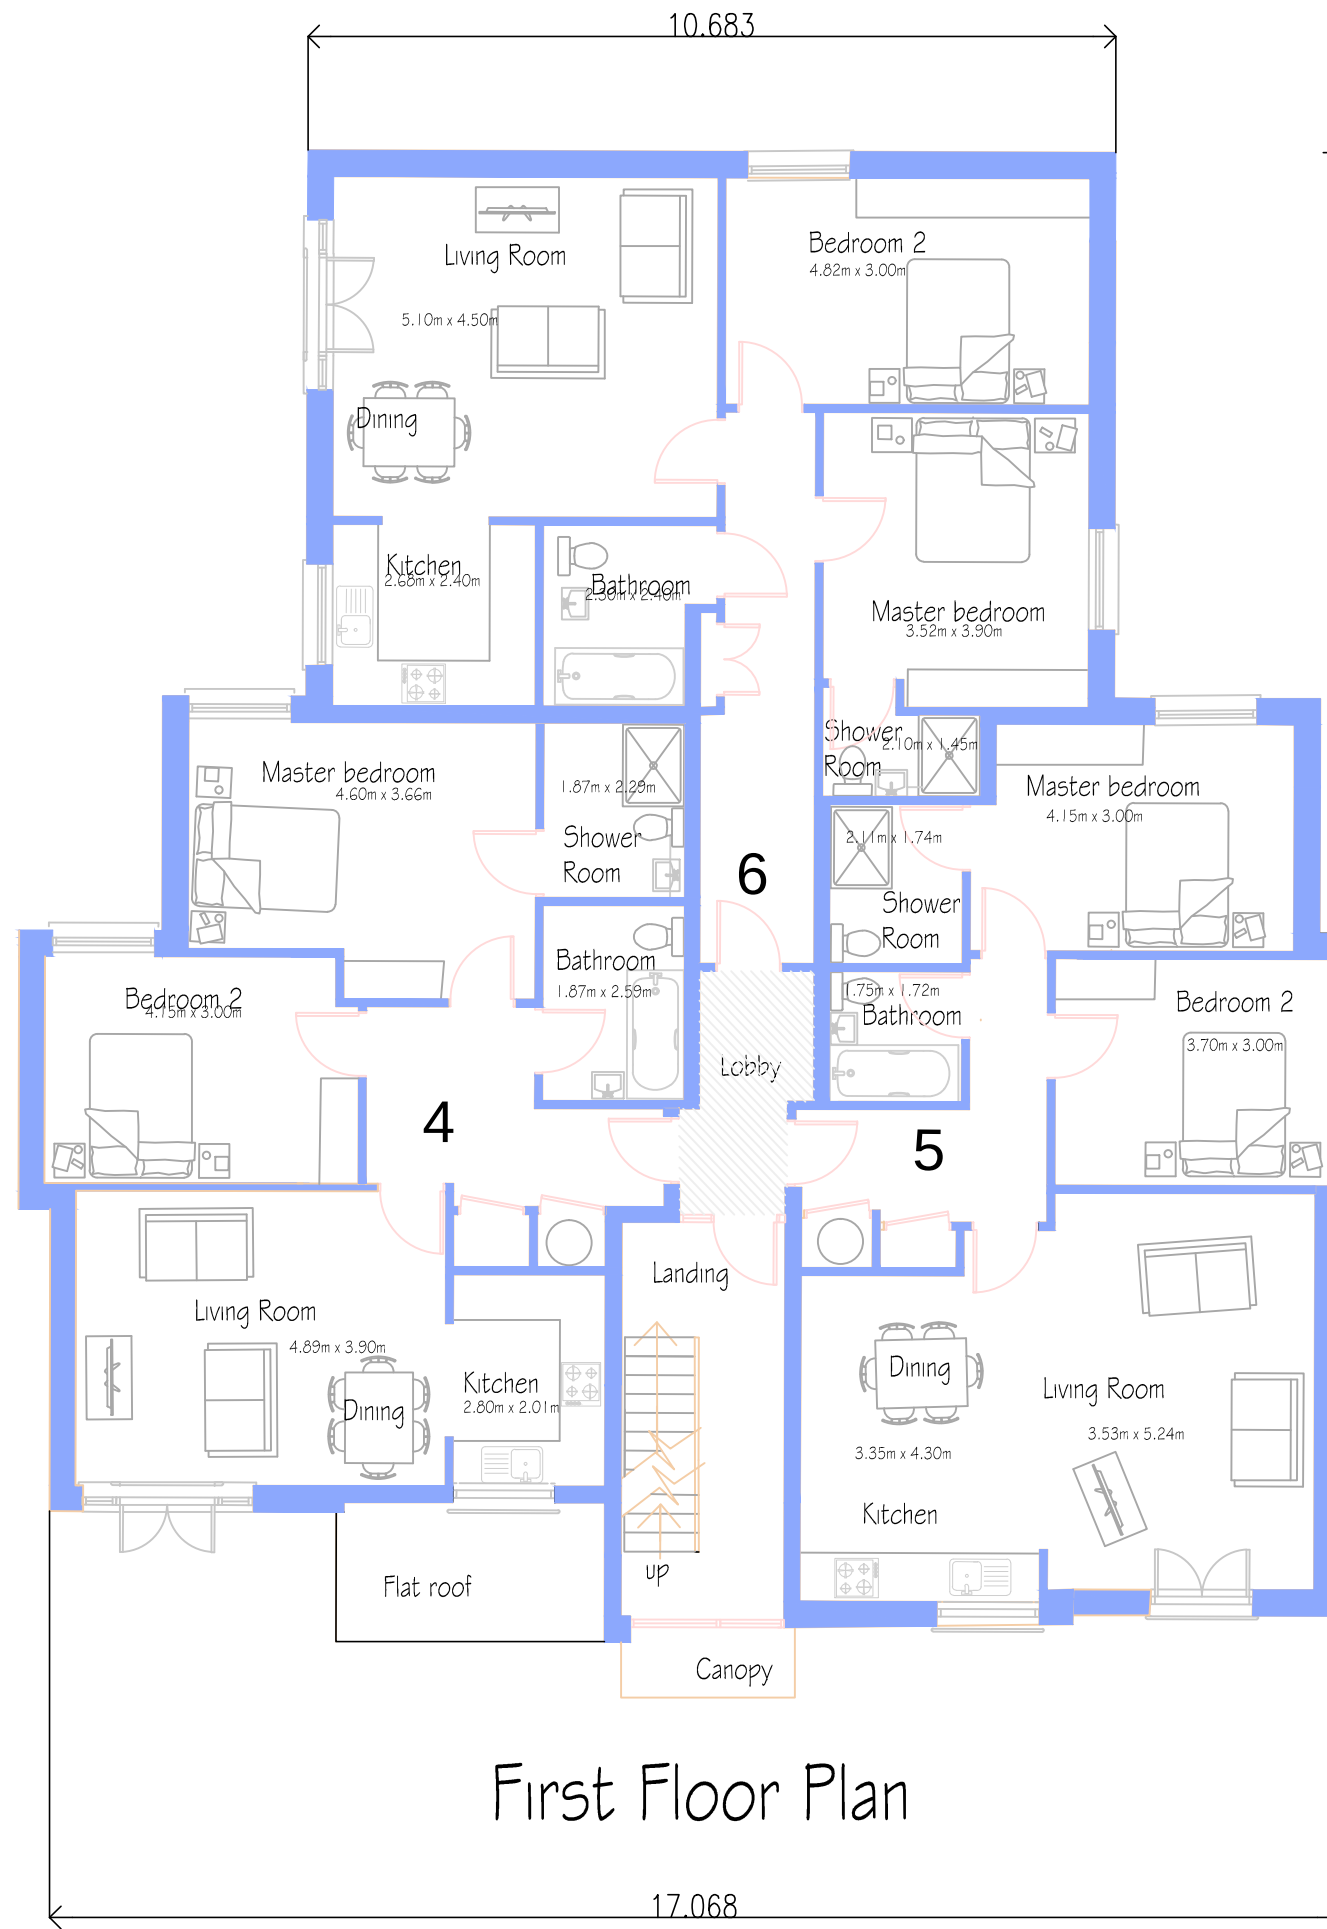

First Floor Plan

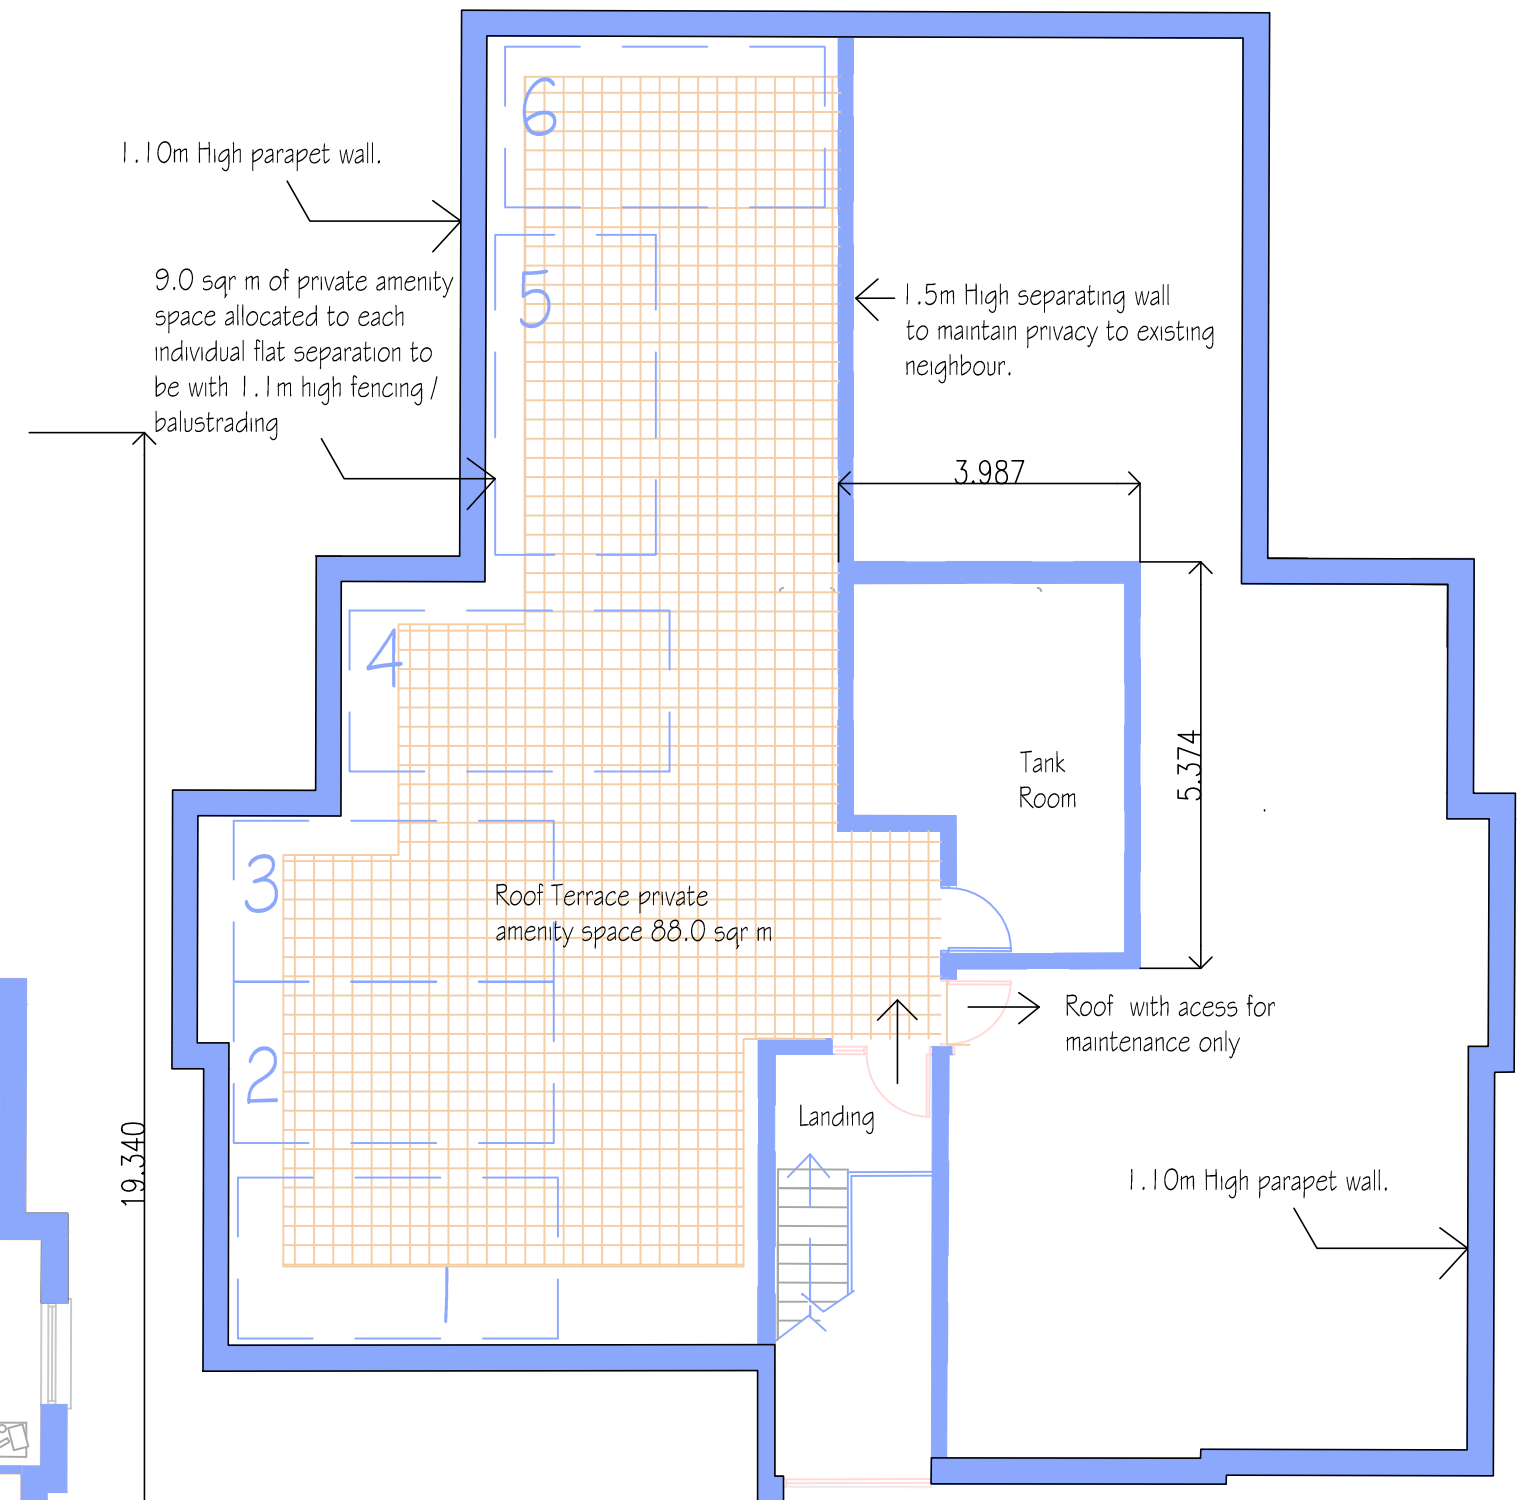

Roof plan

Schedule of areas

Ground floor int gross First floor int gross
Flat 1 = 73.53 sq m Flat 4 = 73.53sqm
Flat 2 = 77.7 sq m Flat 5 = 73.79sqm
Flat 3 = 73.79 sq m Flat 6 = 77.7 sq m
total internal gross of all flats=450.0 sq m

Gross external building area GF=278.3 sq m incl bicycle store
Gross external building area FF =272.0sq m
Gross external building area roof=33.9 sq m
6 number car parking spaces
6 number cycle store spaces

Scale 1:100



leo panipucci architect ltd

CLIENT
Phenson Homes Ltd

JOB
389 Harlington Road

DRAWING
Building plans

DATE **28.05.17** DRAWN BY **LP**

SCALE **1:100@A2** REVISION

JOB NO: **17107** DWG NO. **12**

CHANDOS HOUSE
26 NORTH STREET, BRIGHTON BN1 1EB
T : 01273 747497 - F: 01273 328423
email : leopanipucci@patd.co.uk