




East Elevation




West Elevation



South Elevation

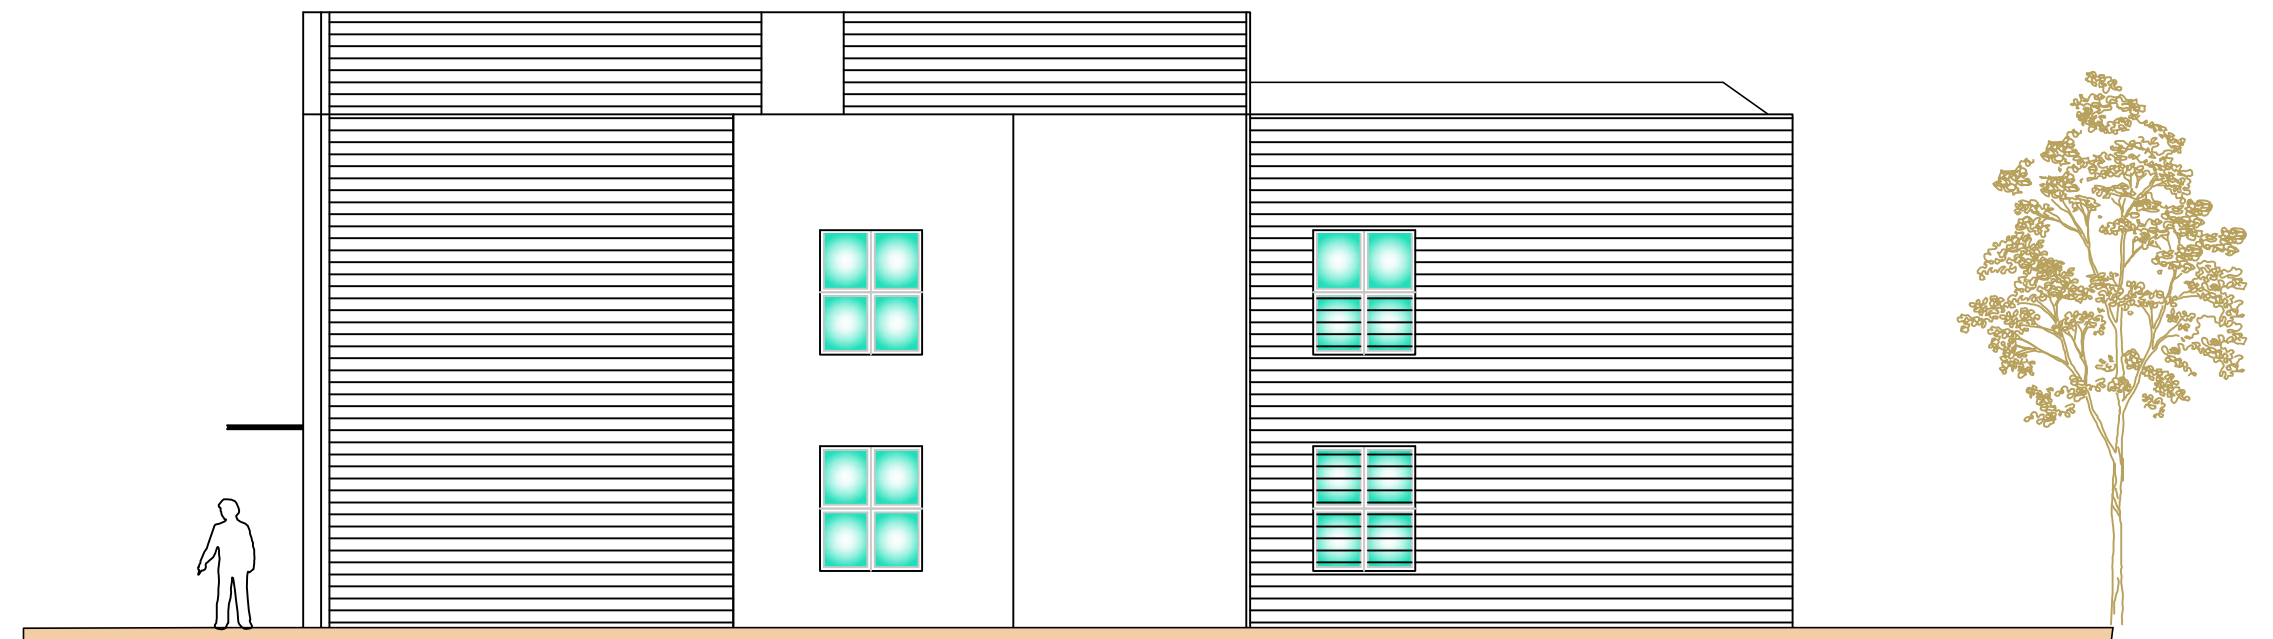

North Elevation

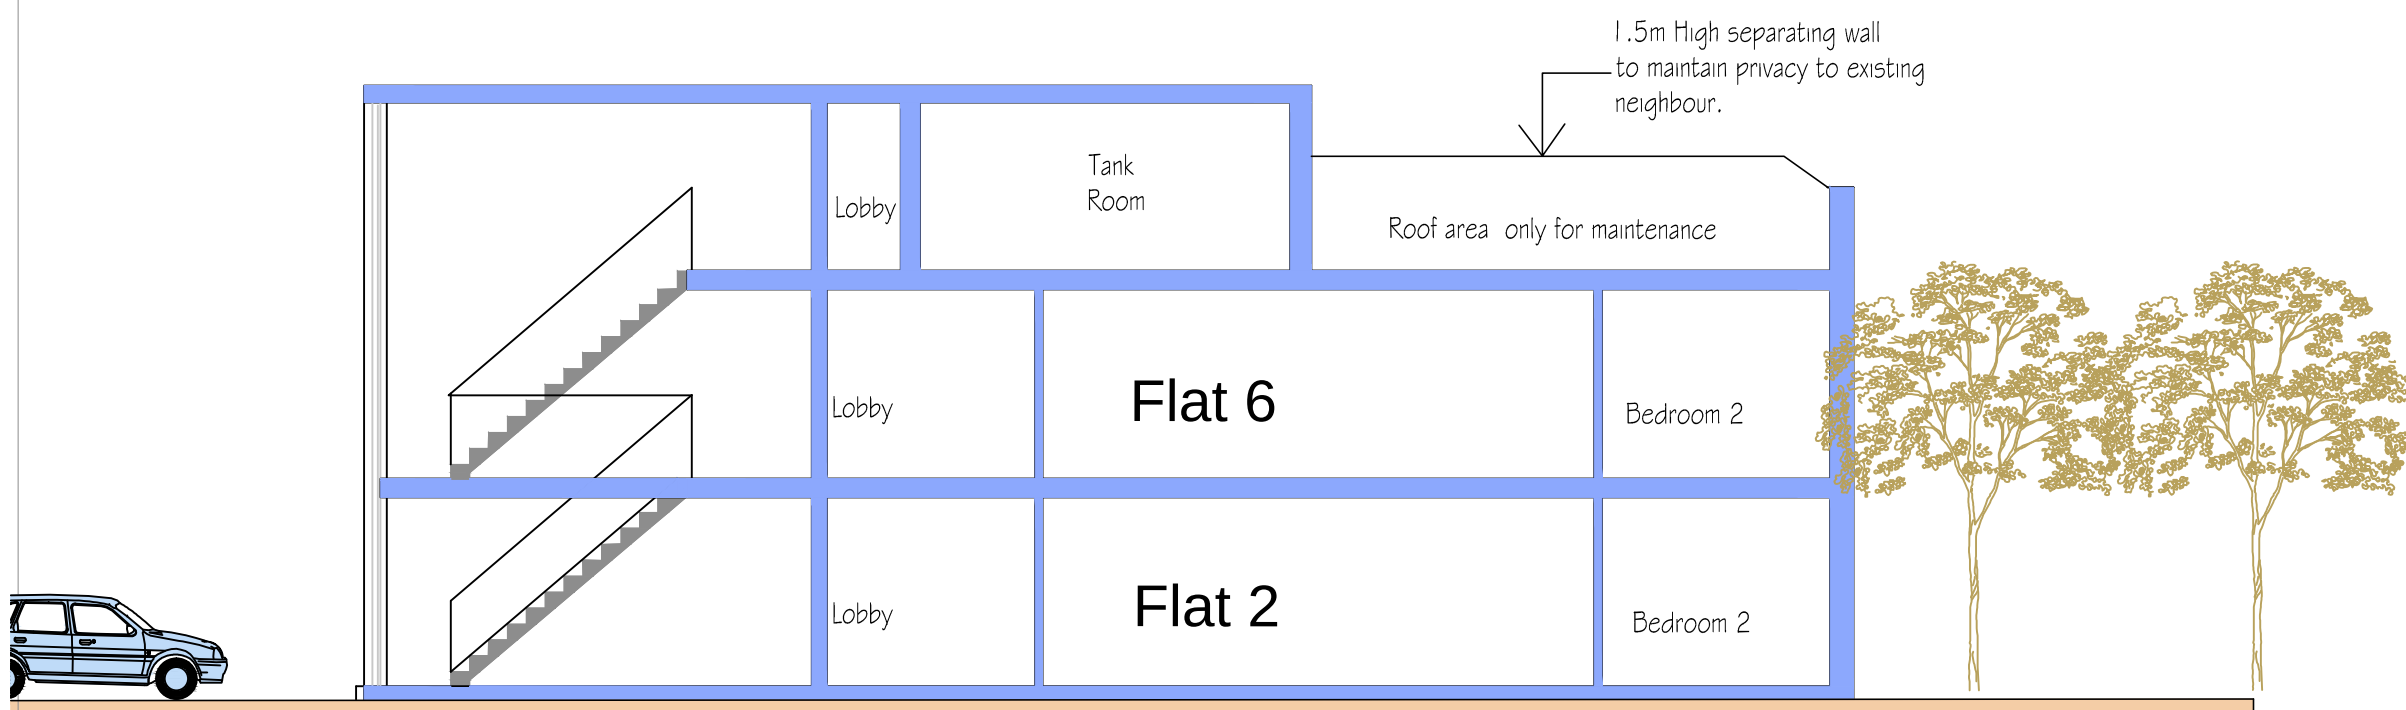

Section A-A

Material schedule.


Walls to be smooth white acrylic render

Walls to be Cedral Weatherboard or similar approved. Colour of boarding to be : Blue Grey, or Lavender Blue

Windows and doors to be Aluminum or UPVC

Fascias and Gutters and Down pipes to be concealed

Glazing to be double glazed clear glass and all in accordance with secure by design standards

 

leo panipucci architect ltd.

CLIENT
Phenson Homes Ltd

JOB
389 Harlington Road

DRAWING
Building Elevations and section

DATE: **28.05.17** DRAWN BY: **LP**

SCALE: **1:100@A2** REVISION

JOB NO: **17107** DWG NO. **11**

CHANDOS HOUSE
26 NORTH STREET, BRIGHTON BN1 1EB
T : 01273 747497 - F: 01273 328423
email : leopanipucci@lpaltd.co.uk