



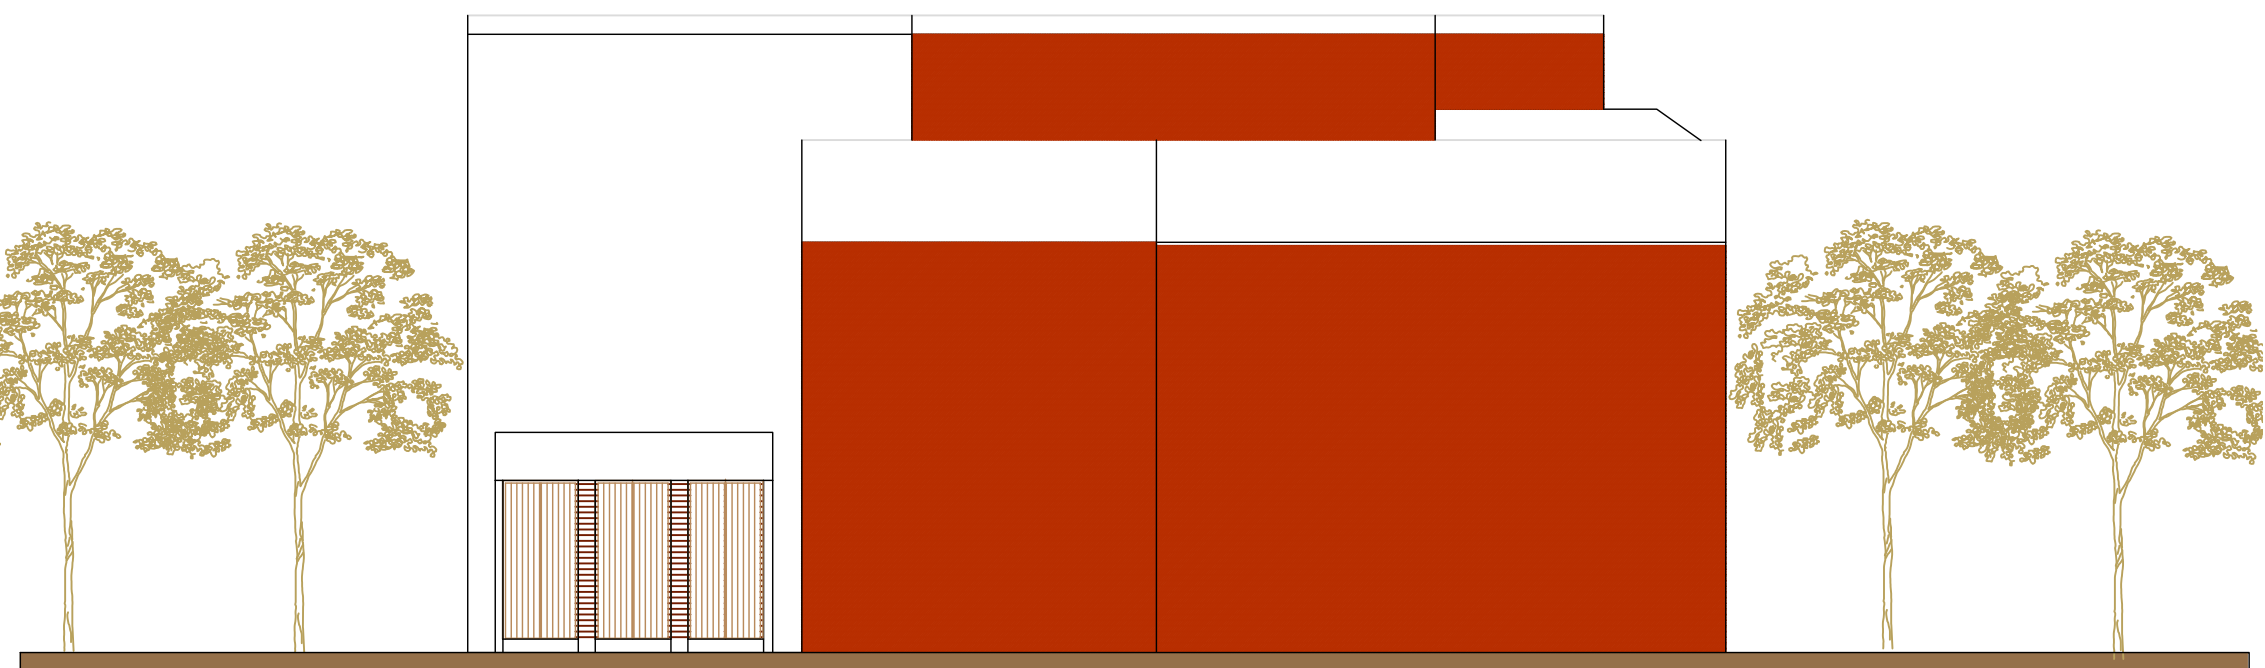


East Elevation

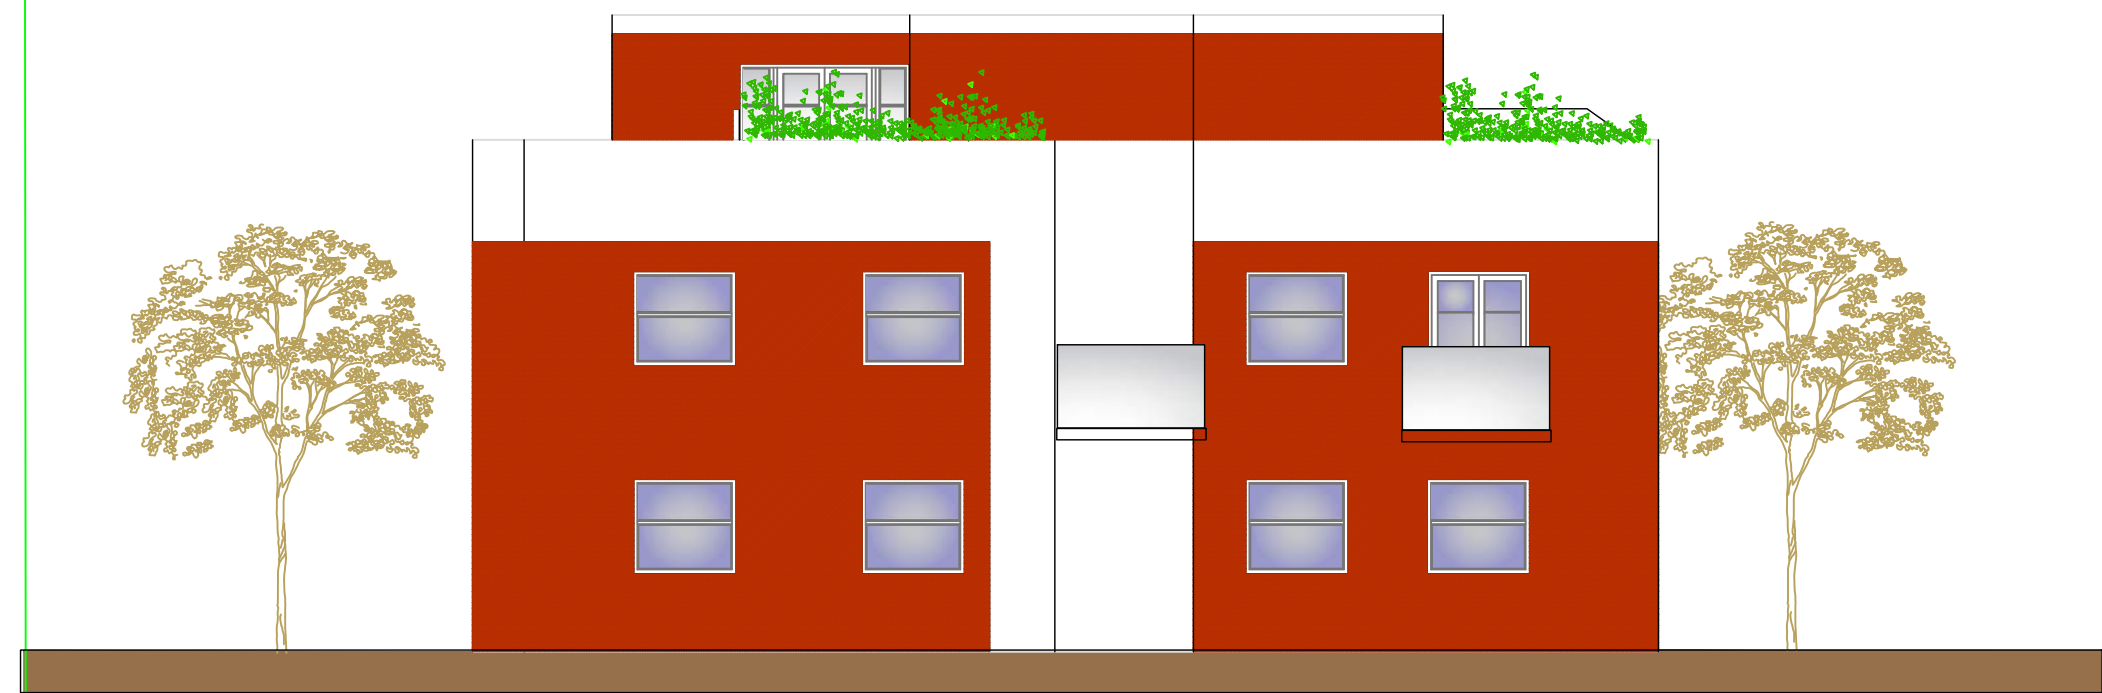


North Elevation



West Elevation

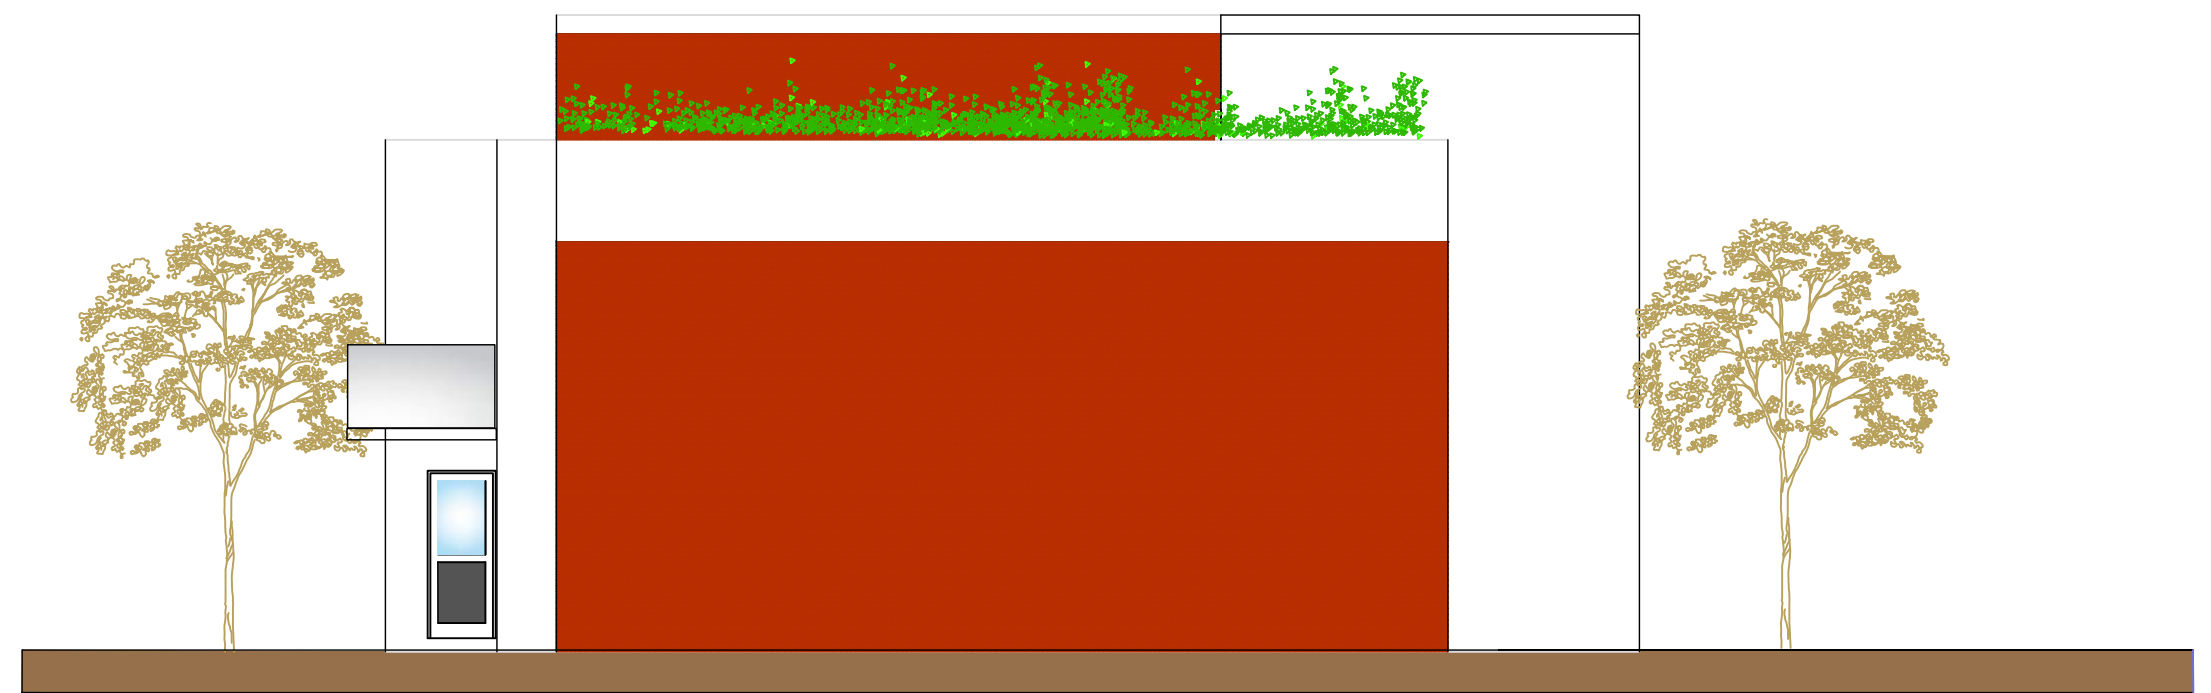

South Elevation

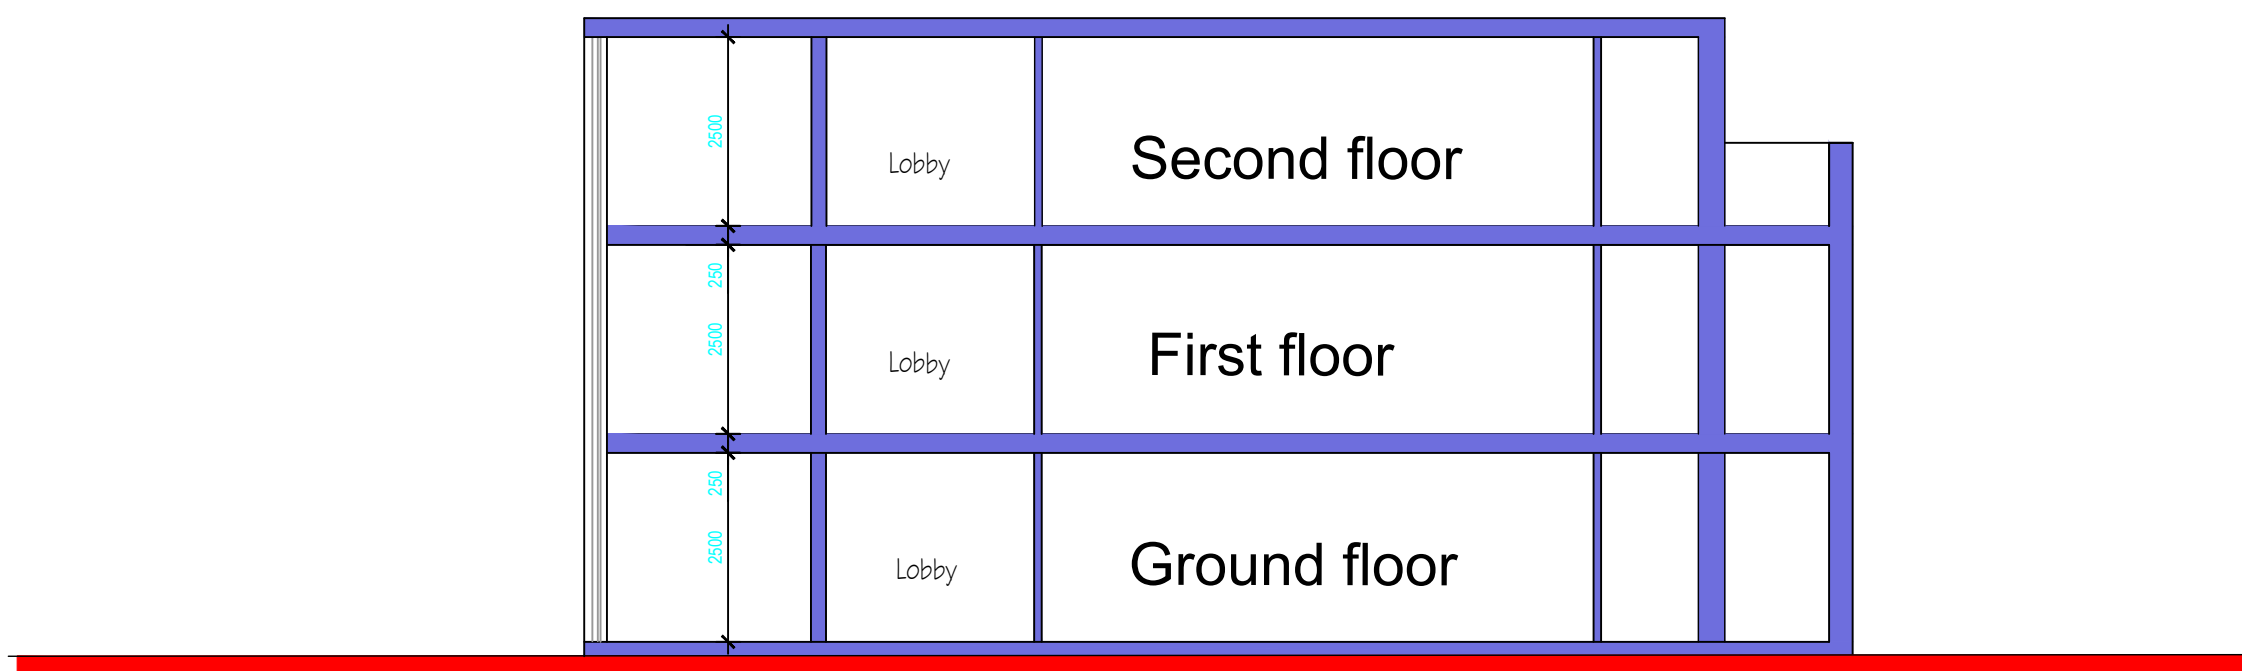

Section A-A

Drawings are for illustrative purposes only.


Material schedule.

Feature panels to Walls to be smooth white acrylic render

Walls to be Brickwork , colour to be agreed with planners, or similar approved.

Windows and doors to be Aluminium or UPVC

Glazing to be double glazed clear glass and all in accordance with secure by design standards

 

leo panipucci architect ltd.

CLIENT

Phenson Homes Ltd

JOB

389 Harlington Road

DRAWING

Building Elevations and section

DATE: **22.10.17** DRAWN BY: **LP**

SCALE: **1:100@A2** REVISION: **A**

JOB NO: **17107** DWG NO.: **21**

CHANDOS HOUSE
26 NORTH STREET, BRIGHTON BN1 1EB
T : 01273 747497 - F: 01273 328423
email : leopanipucci@paltd.co.uk