

Notes:


1. THE COPYRIGHT OF THIS DRAWING IS VESTED IN AC CONTRACTORS LTD AND IT MAY NOT BE REPRODUCED IN WHOLE OR PART OR USED FOR THE MANUFACTURE OF ANY ARTICLE WITHOUT THE EXPRESS PERMISSION OF THE COPYRIGHT HOLDERS.
2. WORK TO FIGURED DIMENSIONS ONLY. SITE DIMENSIONS ARE TO BE CHECKED BEFORE WORK IS STARTED




Existing front elevation



Existing rear elevation

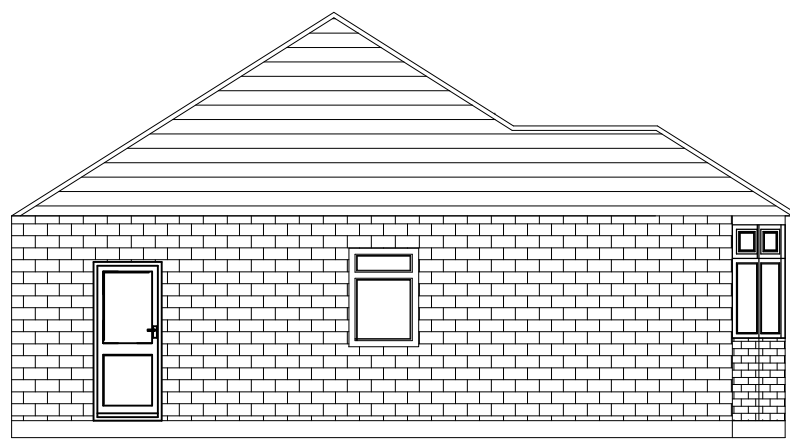

Existing side elevation

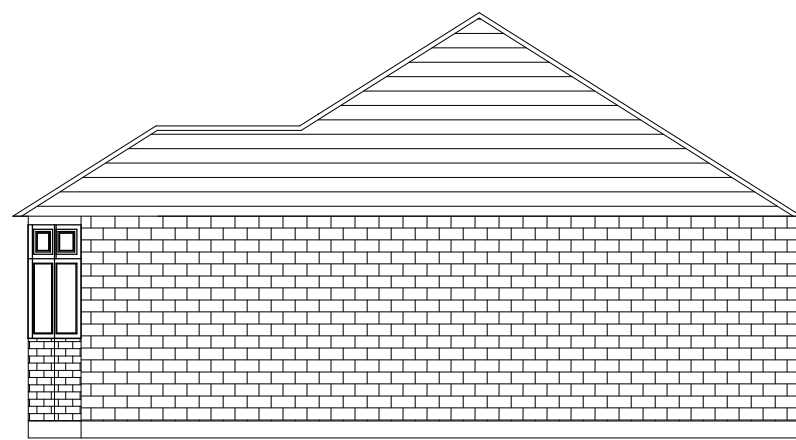


Existing other side elevation




Proposed front elevation




Proposed rear elevation

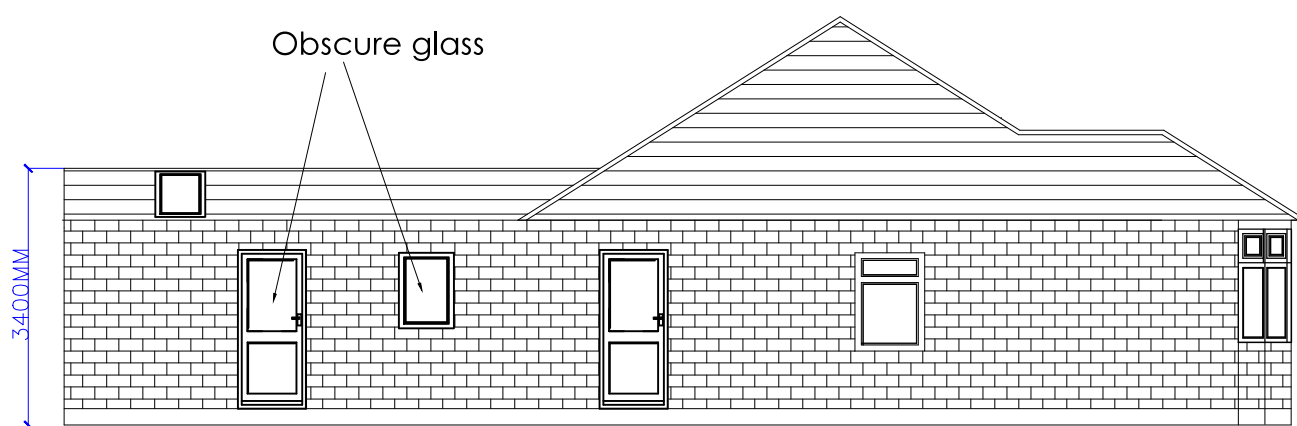

Proposed side elevation

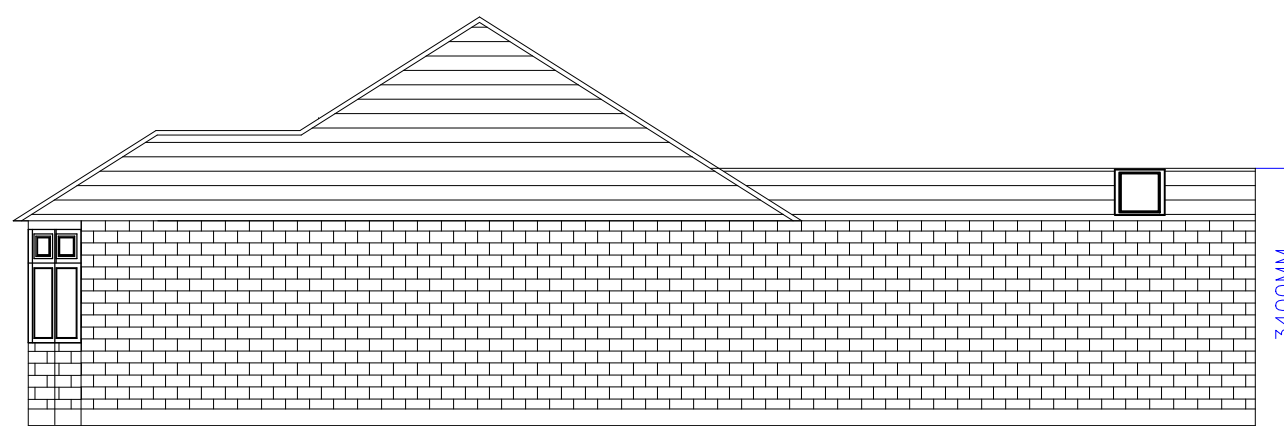


Proposed other side elevation

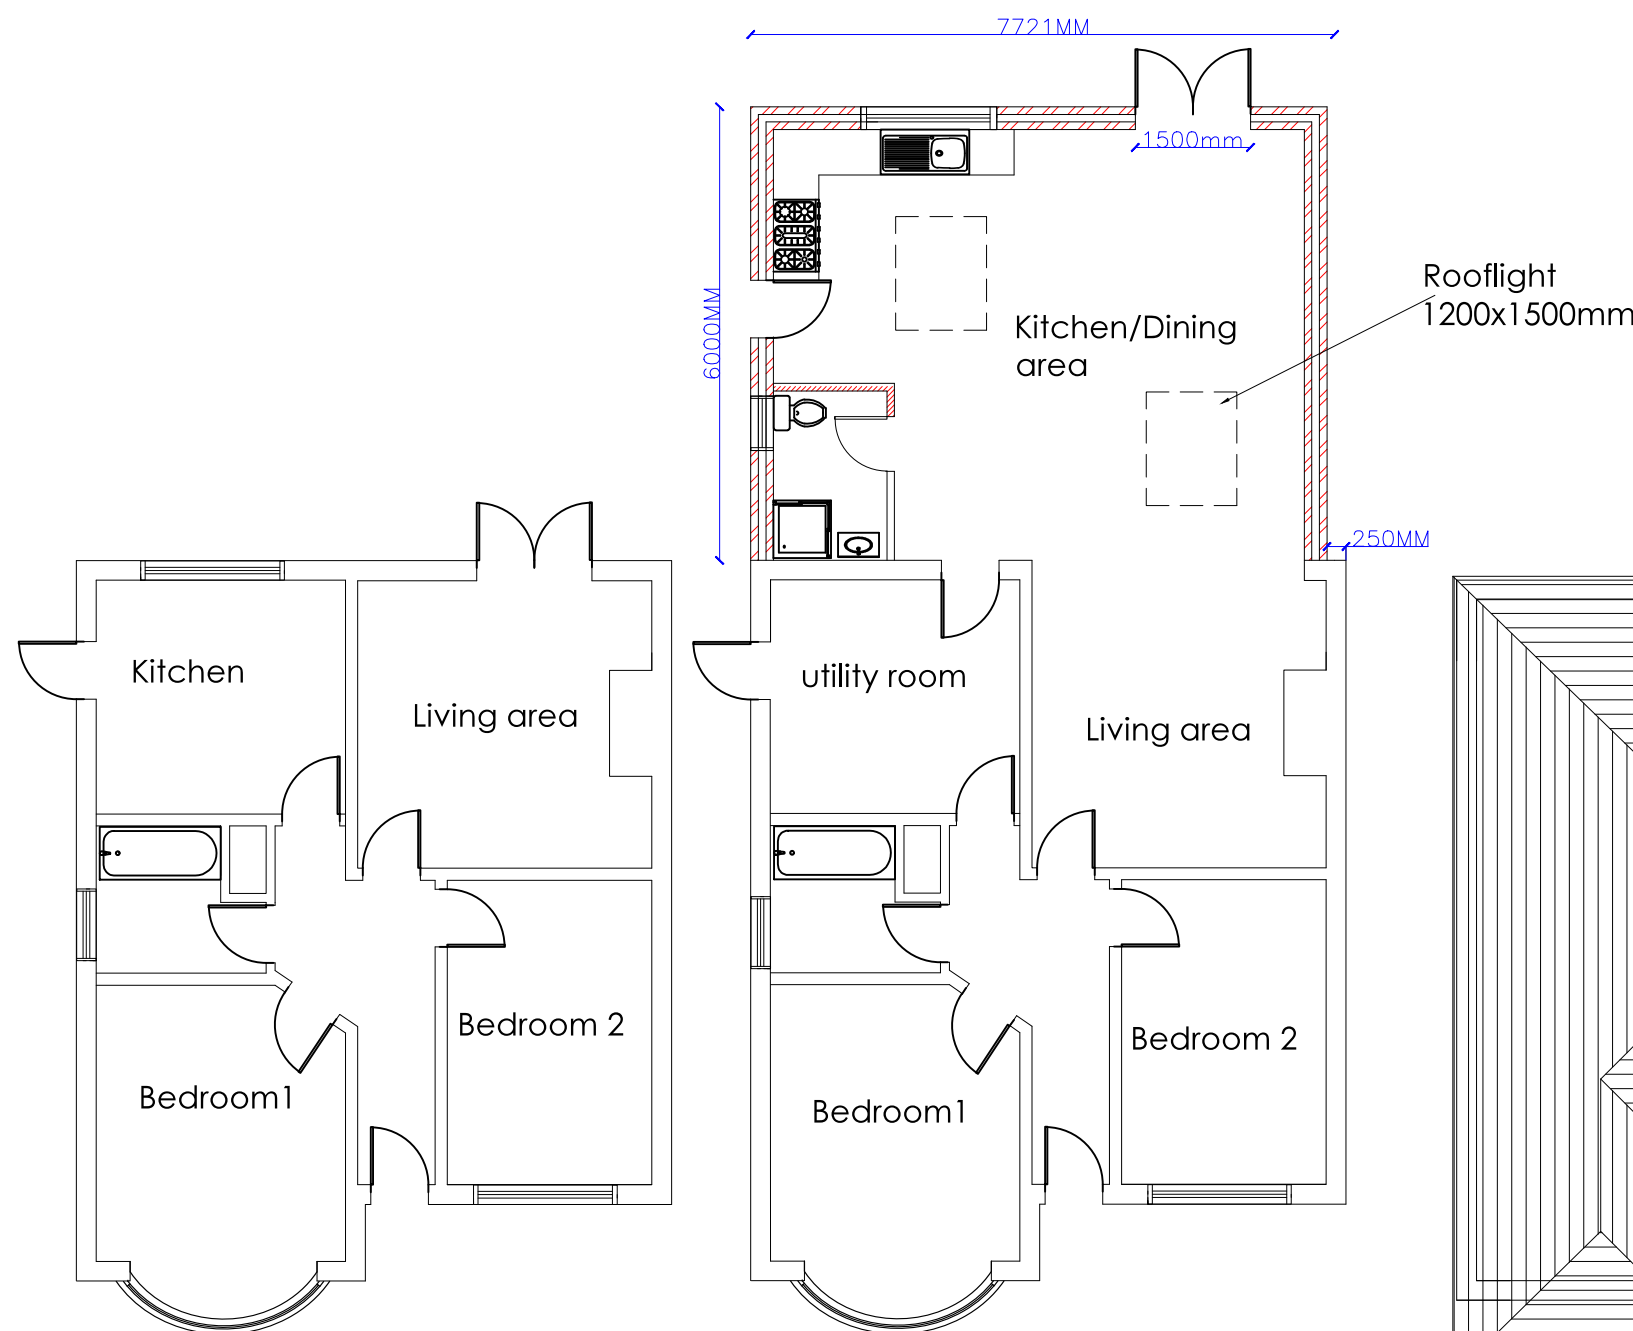


Existing Floor plan

Proposed Floor plan

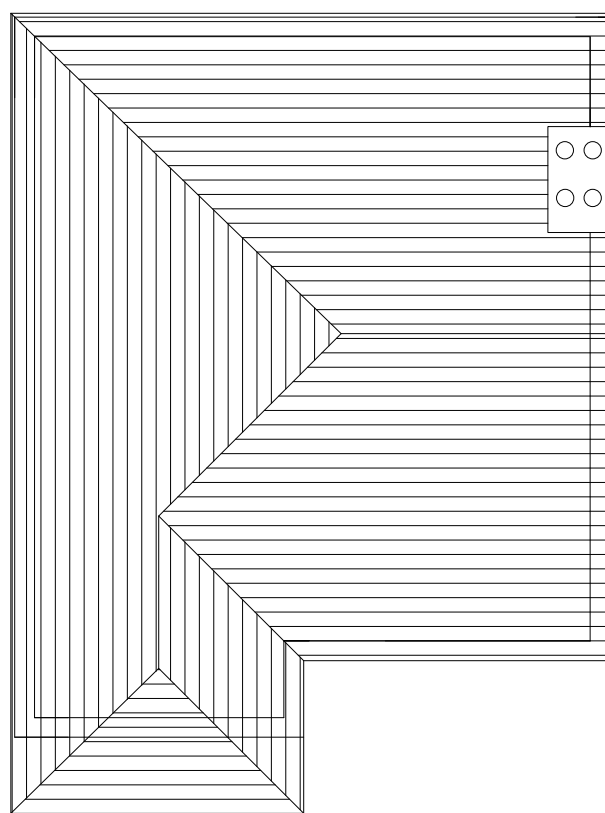

Existing roof plan

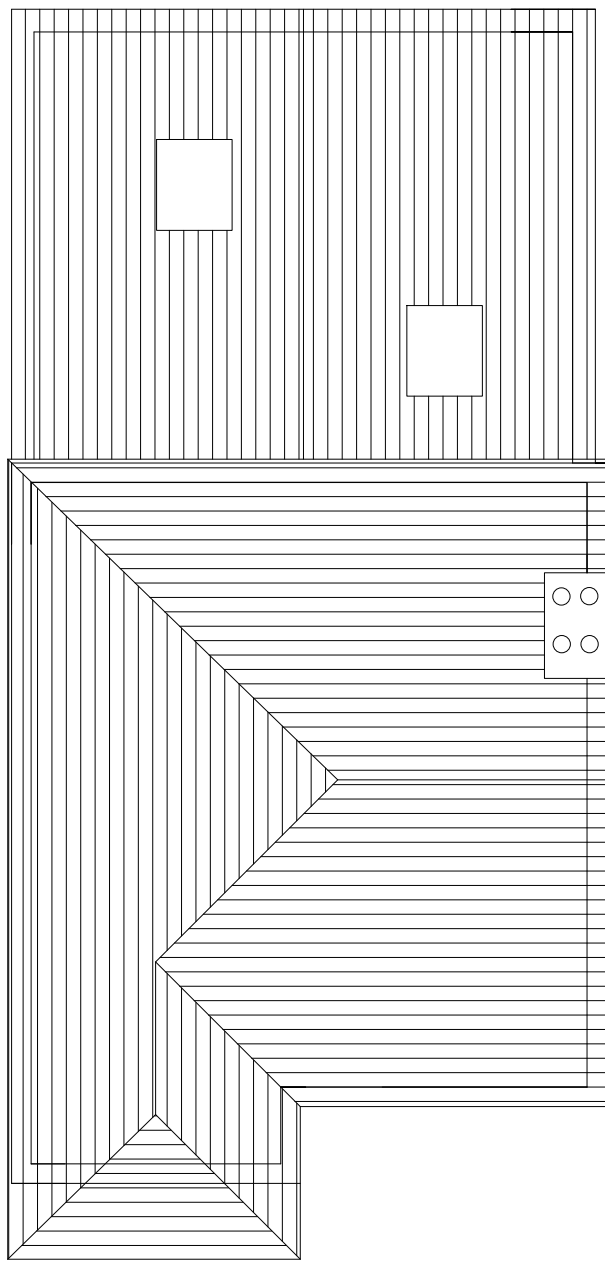

Proposed roof plan

The total area of ground covered by buildings within the curtilage of the dwellinghouse (other than the original dwellinghouse) would not exceed 50% of the total area of the curtilage (excluding the ground area of the original dwellinghouse)


The enlarged part of the dwellinghouse would be within 2 metres of the boundary of the curtilage of the dwellinghouse, and the height of the eaves of the enlarged part would not exceed 3 metres

The proposed extension would not include the provision of a veranda, balcony or raised platform, or the installation alteration or replacement of a chimney, flue or microwave antenna

The proposed single storey extension to be built entirely within the curtilage of the property.

The proposed extension not to, at any point, exceed the highest point of the existing roof and not to be located on an elevation fronting a highway

Scale Bar 1:100

 

REV:	DESCRIPTION:	BY:	DATE:
	STATUS: 6 metre rear extension		

AC CONTRACTORS LTD
100 Sudbury Court Drive
Harrow
HA13TF
020 8904 3502 OR 07956295214
www.accontractors.co.uk

CLIENT: Muhammad Irfan Munir
Amna Farheen

SITE: 12 Woodford Crescent
HA5 3TX

TITLE: 6 metre rear extension			
SCALE AT A1: 1:100	DATE: 11/02/2016	DRAWN: ZC	CHECKED: ZC
PROJECT NO: 00150	DRAWING NO: A1/150	REVISION:	