


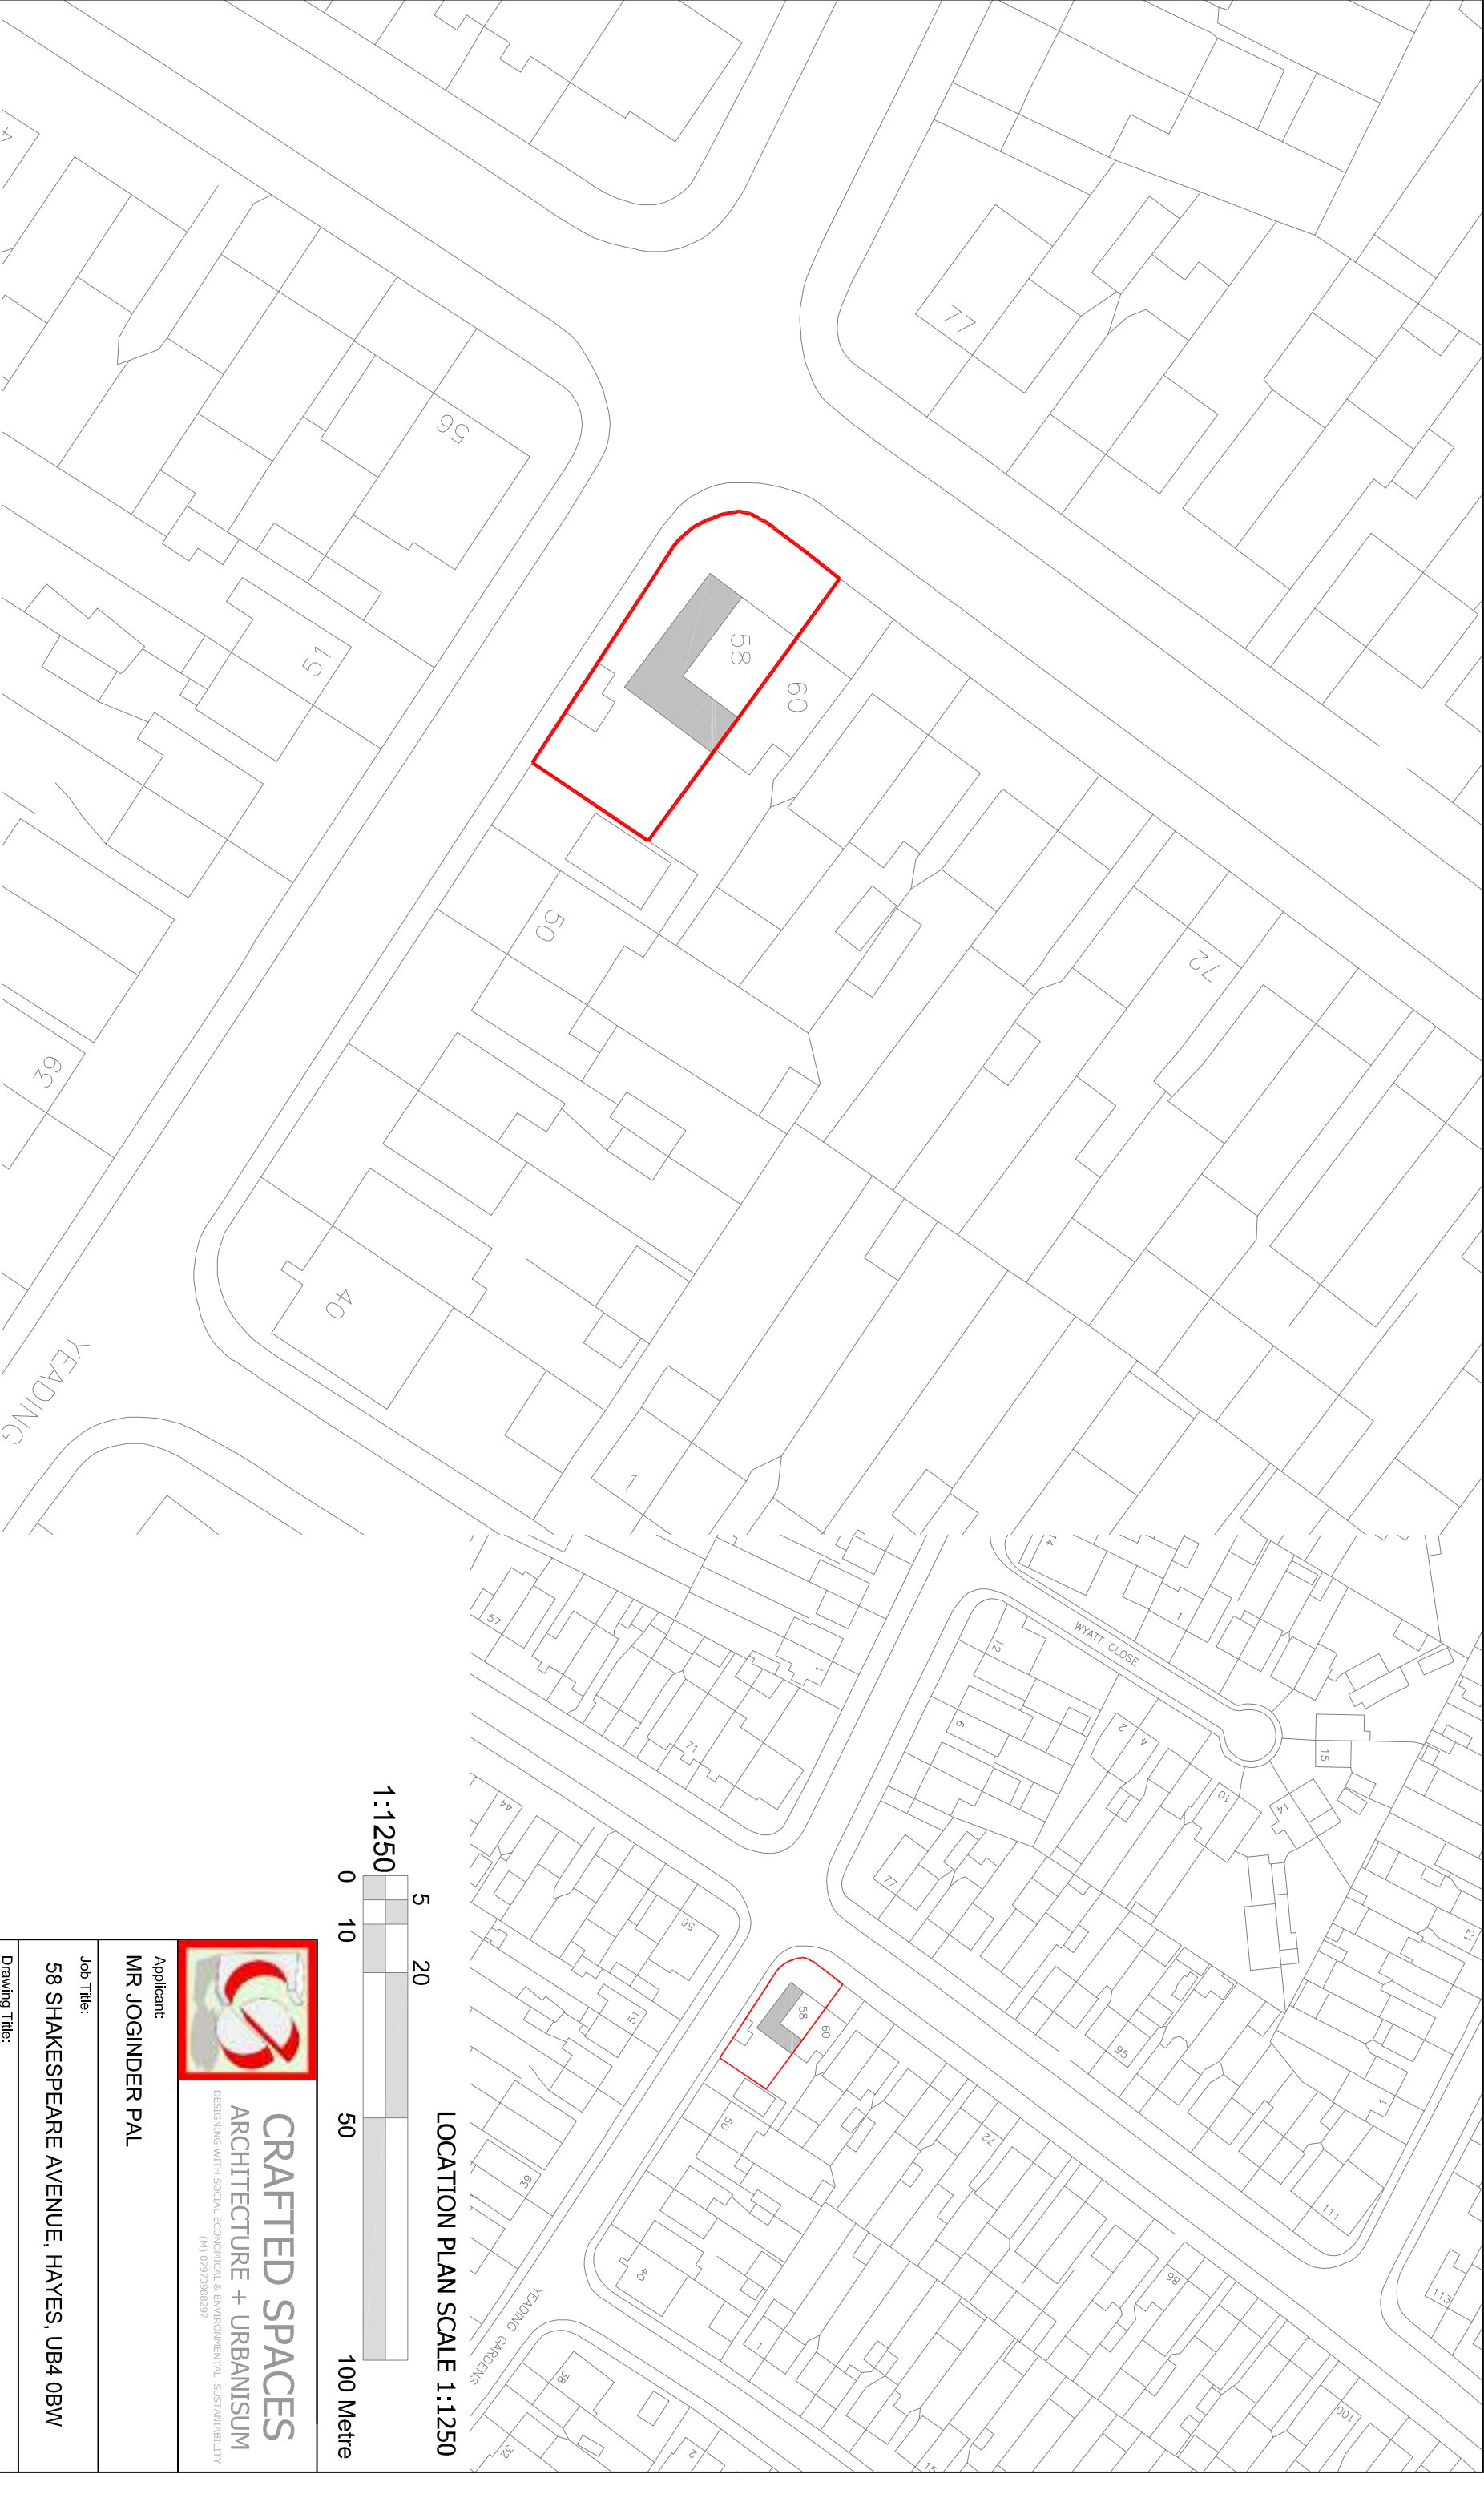

SITE PLAN SCALE 1:500

LOCATION PLAN SCALE 1:1250



CRAFTED SPACES
ARCHITECTURE + URBANISUM
DESIGNING WITH SOCIAL, ECONOMIC & ENVIRONMENTAL SUSTAINABILITY
(M) 07973988297

Applicant:
MR JOGINDER PAL

Job Title:
58 SHAKESPEARE AVENUE, HAYES, UB4 0BW

Drawing Title:
BLOCK AND LOCATION PLAN

Scale: AS SHOWN	Drawing No.	Print Size	Revision
Date: 15/01/2020	PA1-1974-00	A3	

Drawing Status
FOR PLANNING APPROVAL