



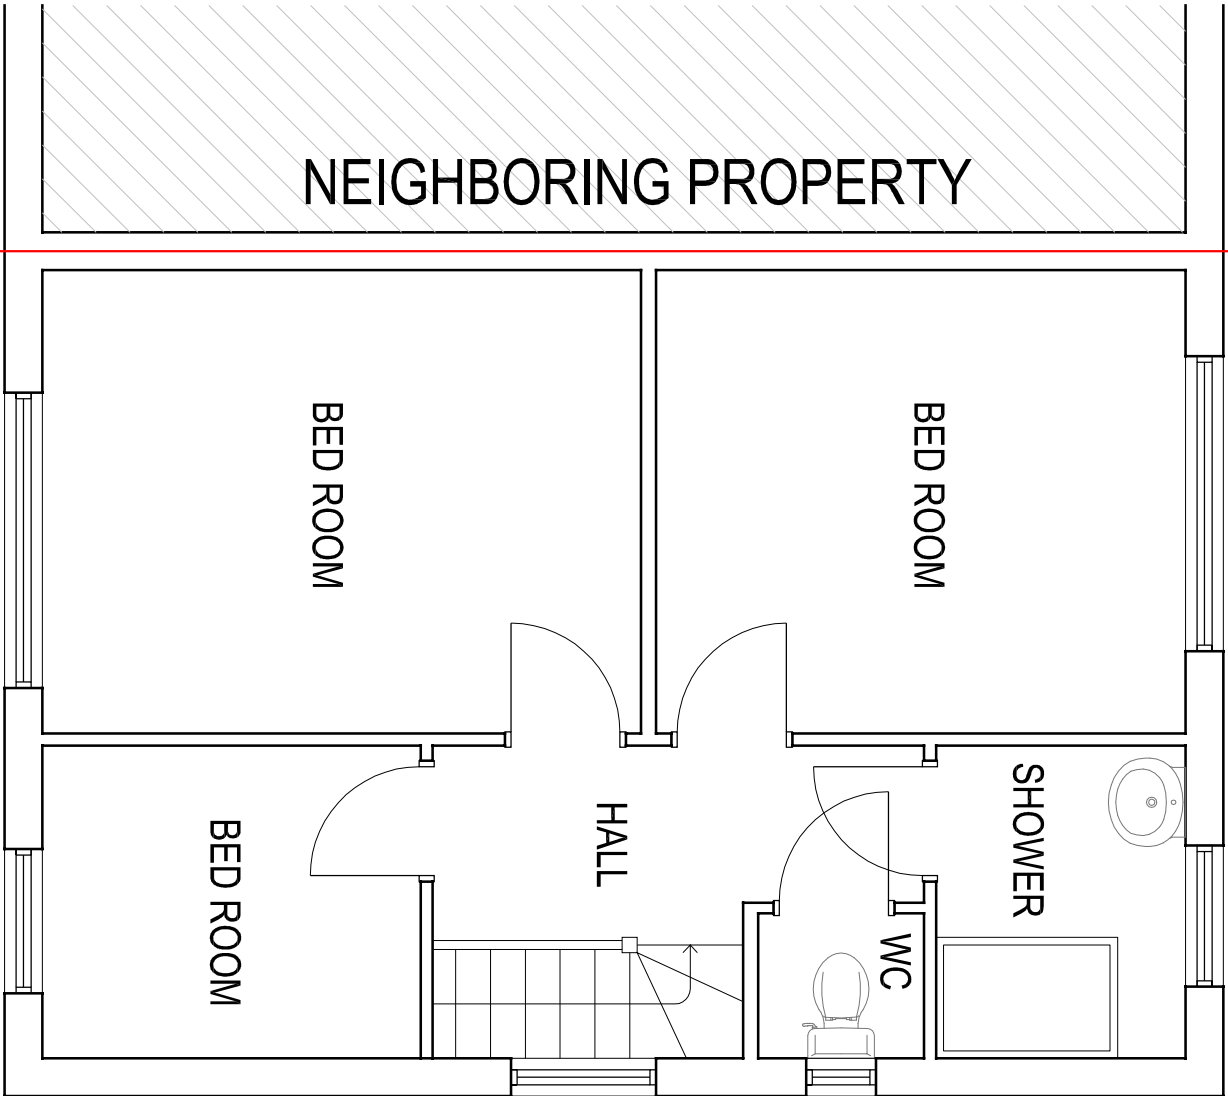

EXISTING FIRST FLOOR PLAN

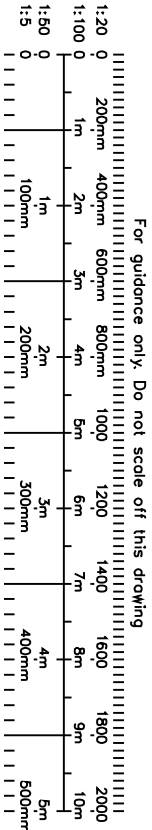



CRAFTED SPACES

ARCHITECTURE + URBANISM

DESIGNING WITH SOCIAL ECONOMIC & ENVIRONMENTAL SUSTAINABILITY

(+61) 07973988297

Applicant:
MR JOGINDER PAL

Job Title:
58 SHAKESPEARE AVENUE, HAYES, UB4 0BW

Drawing Title:
EXISTING FIRST FLOOR PLAN

Scale: 1:50	Drawing No.	Print Size	Revision
Date: 15/01/2020	PA1-1974-02	A3	

Drawing Status
FOR PLANNING APPROVAL