



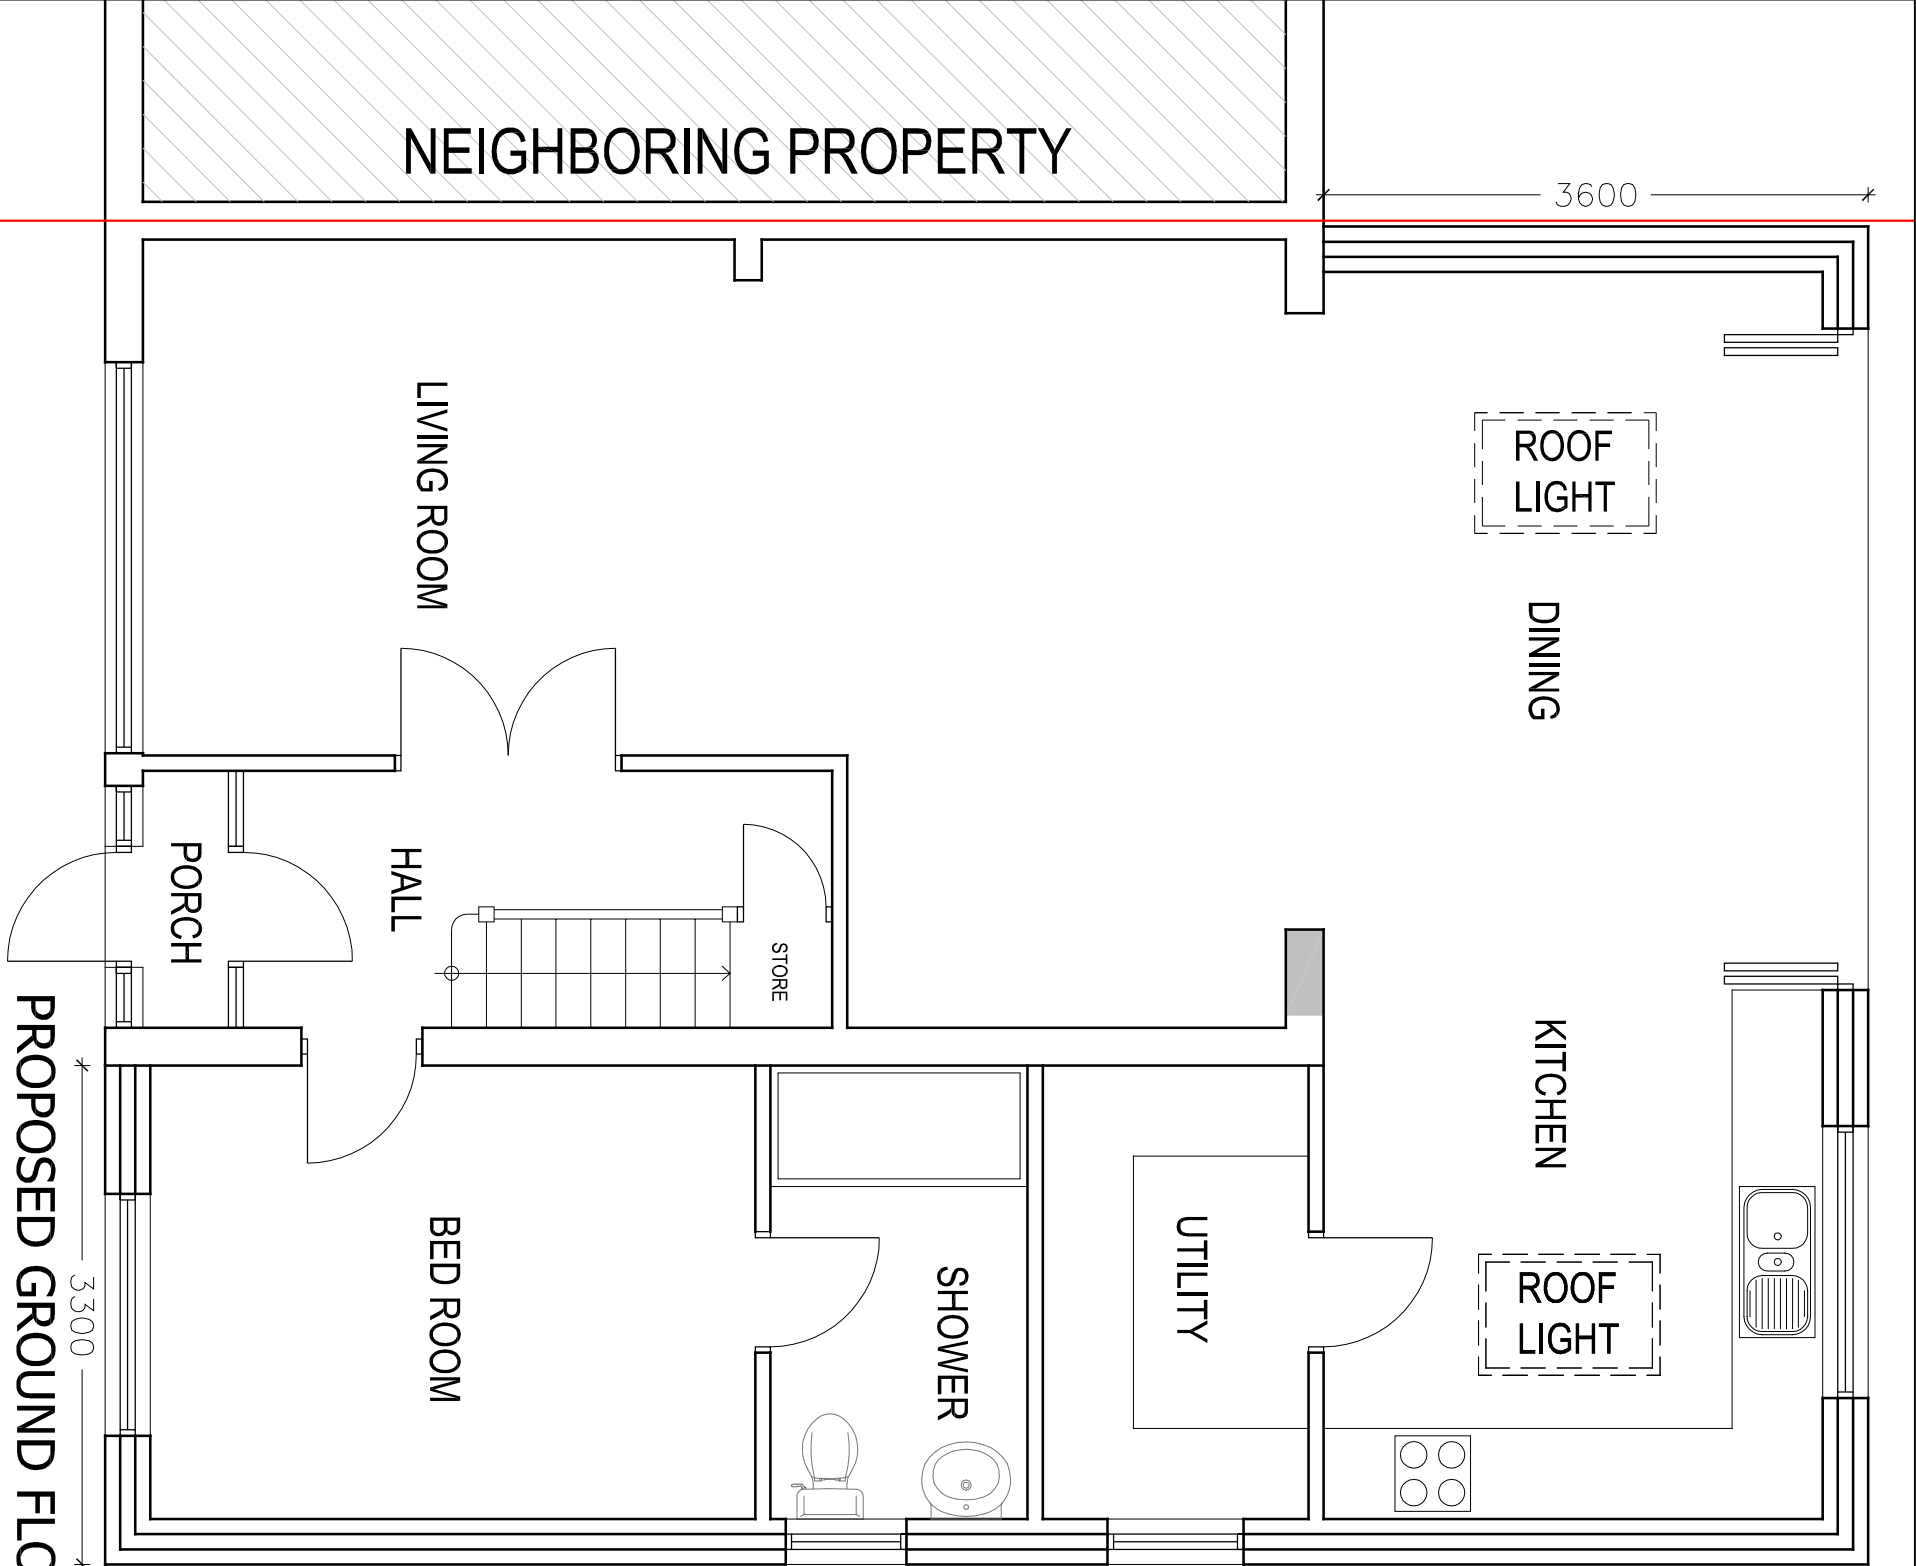

PROPOSED GROUND FLOOR PLAN

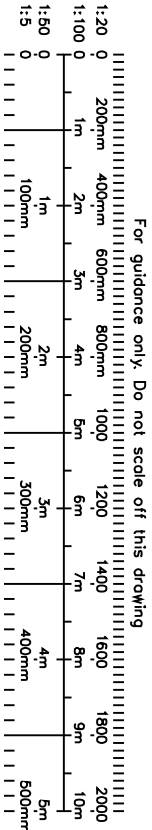

 CRAFTED SPACES ARCHITECTURE + URBANISM DESIGNING WITH SOCIAL ECONOMIC & ENVIRONMENTAL SUSTAINABILITY (M) 07973988297			
Applicant: MR JOGINDER PAL			
Job Title: 58 SHAKESPEARE AVENUE, HAYES, UB4 0BW			
Drawing Title: PROPOSED GROUND FLOOR PLAN			
Scale: 1:50 Date: 15/01/2020	Drawing No. PA1-1974-05	Print Size A3	Revision
Drawing Status FOR PLANNING APPROVAL			