



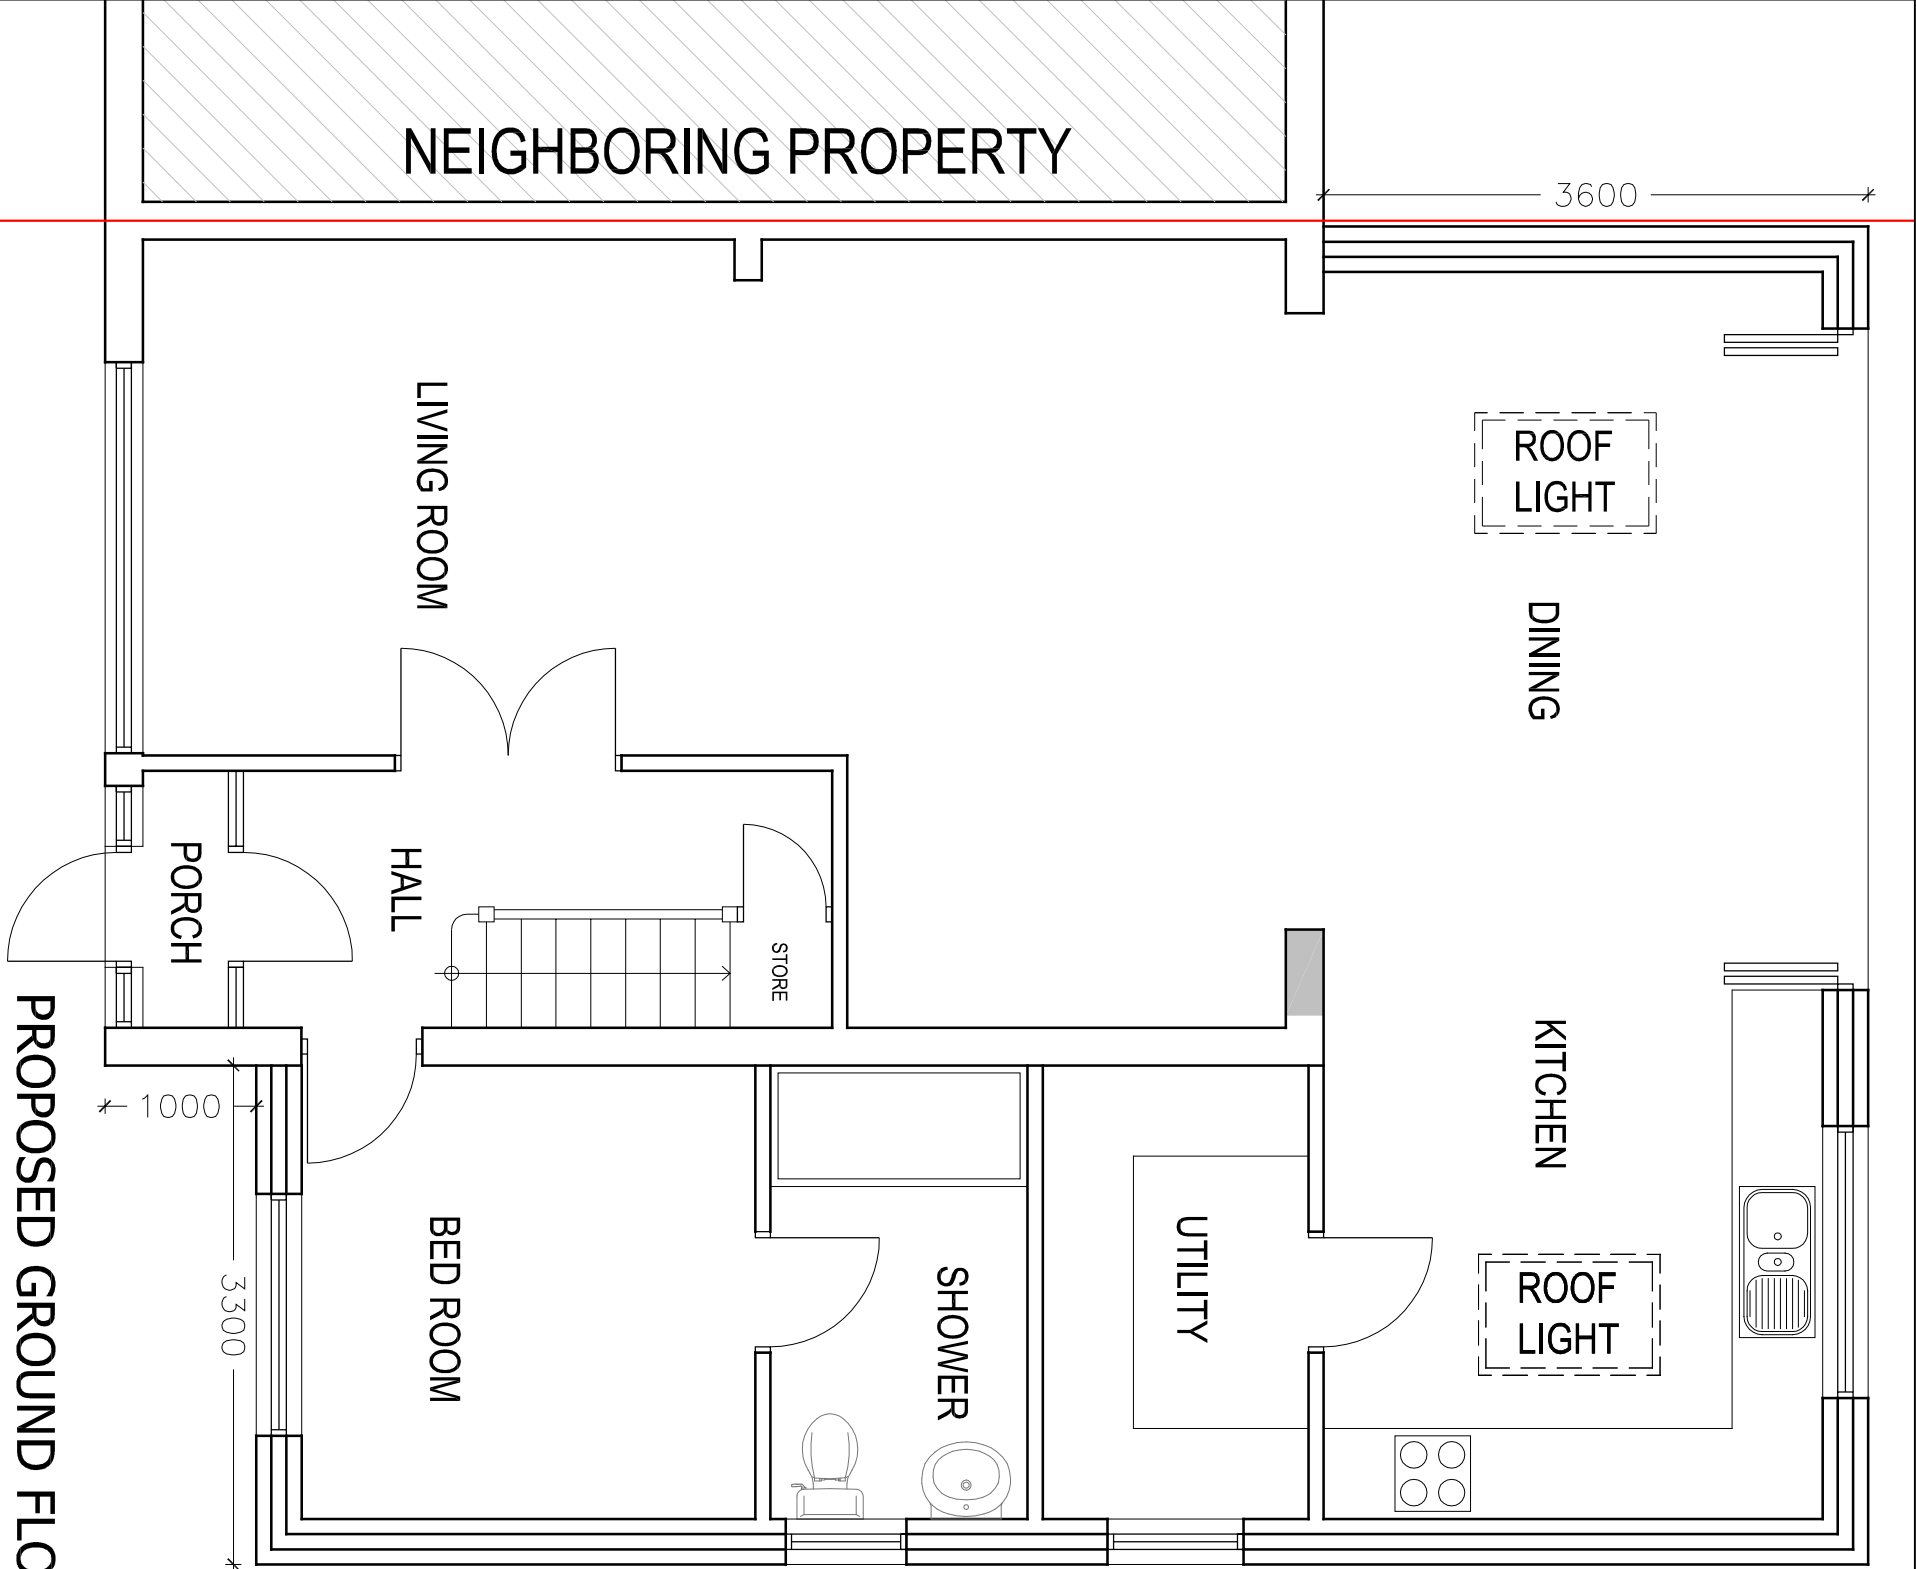

PROPOSED GROUND FLOOR PLAN

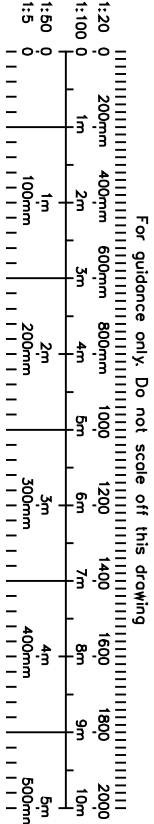

A		Revised /PP		02/03/20	
M/K		REVISION		DATE	
		CRAFTED SPACES ARCHITECTURE + URBANISM DESIGNING WITH SOCIAL, ECONOMIC & ENVIRONMENTAL SUSTAINABILITY (M) 07973888297			
Applicant: MR JOGINDER PAL					
Job Title: 58 SHAKESPEARE AVENUE, HAYES, UB4 0BW					
Drawing Title: PROPOSED GROUND FLOOR PLAN					
Scale: 1:50		Drawing No.		Revision	
Date: 15/01/2020		PA1-1974-05		A	
Drawing Status		FOR PLANNING APPROVAL			