



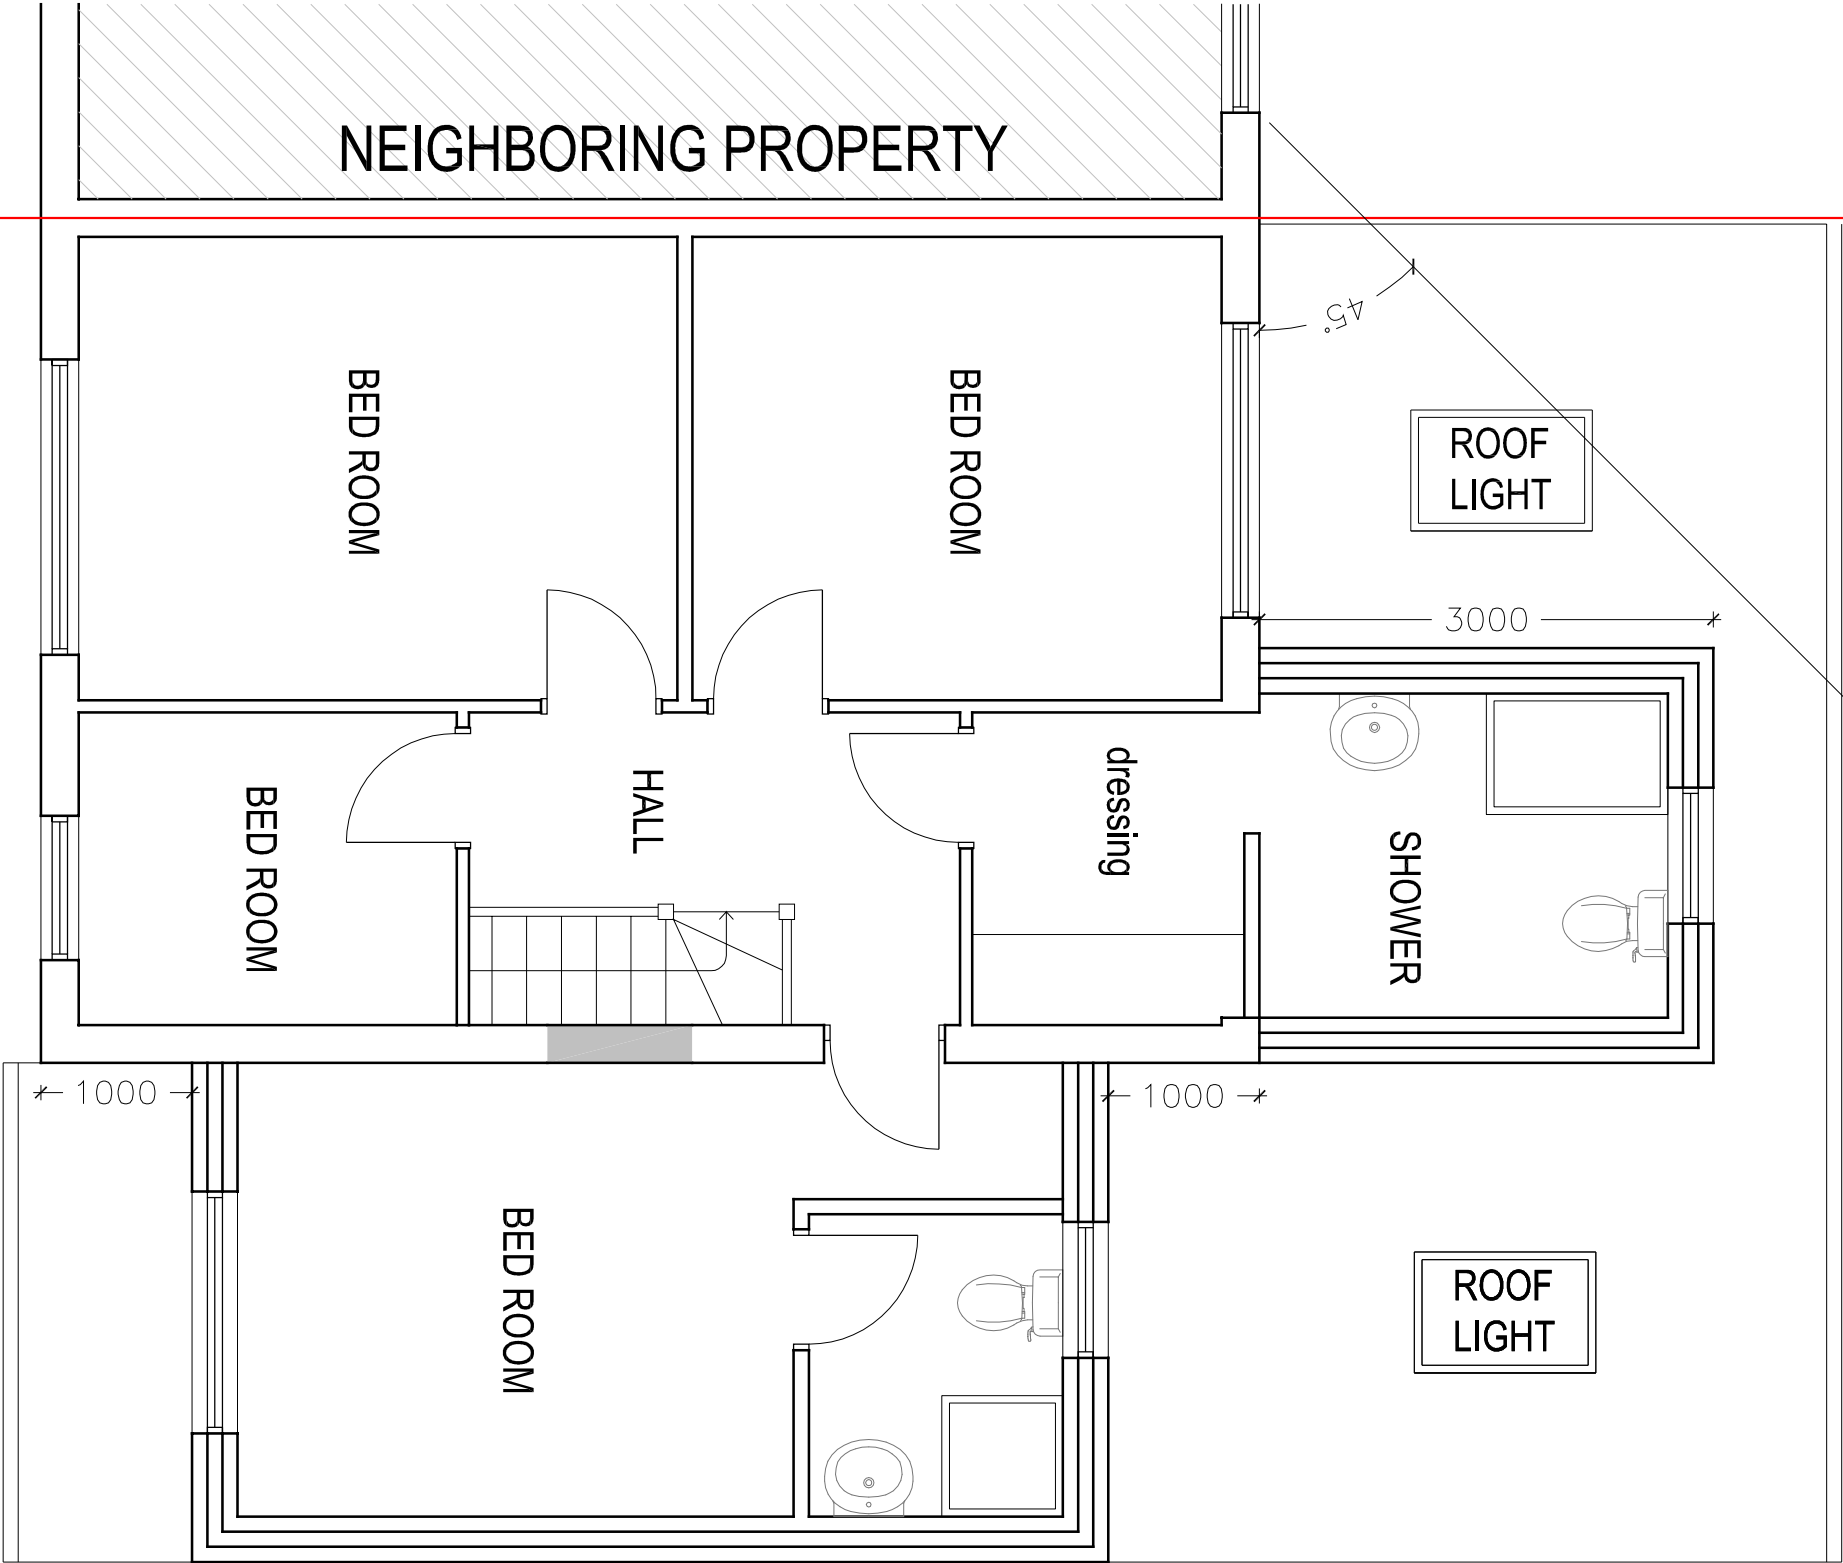

PROPOSED FIRST FLOOR PLAN

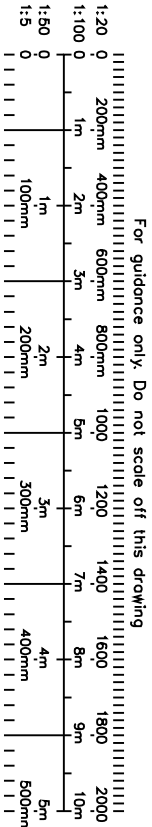

 CRAFTED SPACES ARCHITECTURE + URBANISUM DESIGNING WITH SOCIAL ECONOMICAL & ENVIRONMENTAL SUSTAINABILITY (M) 07973888297			
Applicant: MR JOGINDER PAL			
Job Title: 58 SHAKESPEARE AVENUE, HAYES, UB4 0BW			
Drawing Title: PROPOSED FIRST FLOOR PLAN			
Scale: 1:50 Date: 15/01/2020	Drawing No. PA1-1974-06	Print Size A3	Revision
Drawing Status FOR PLANNING APPROVAL			