



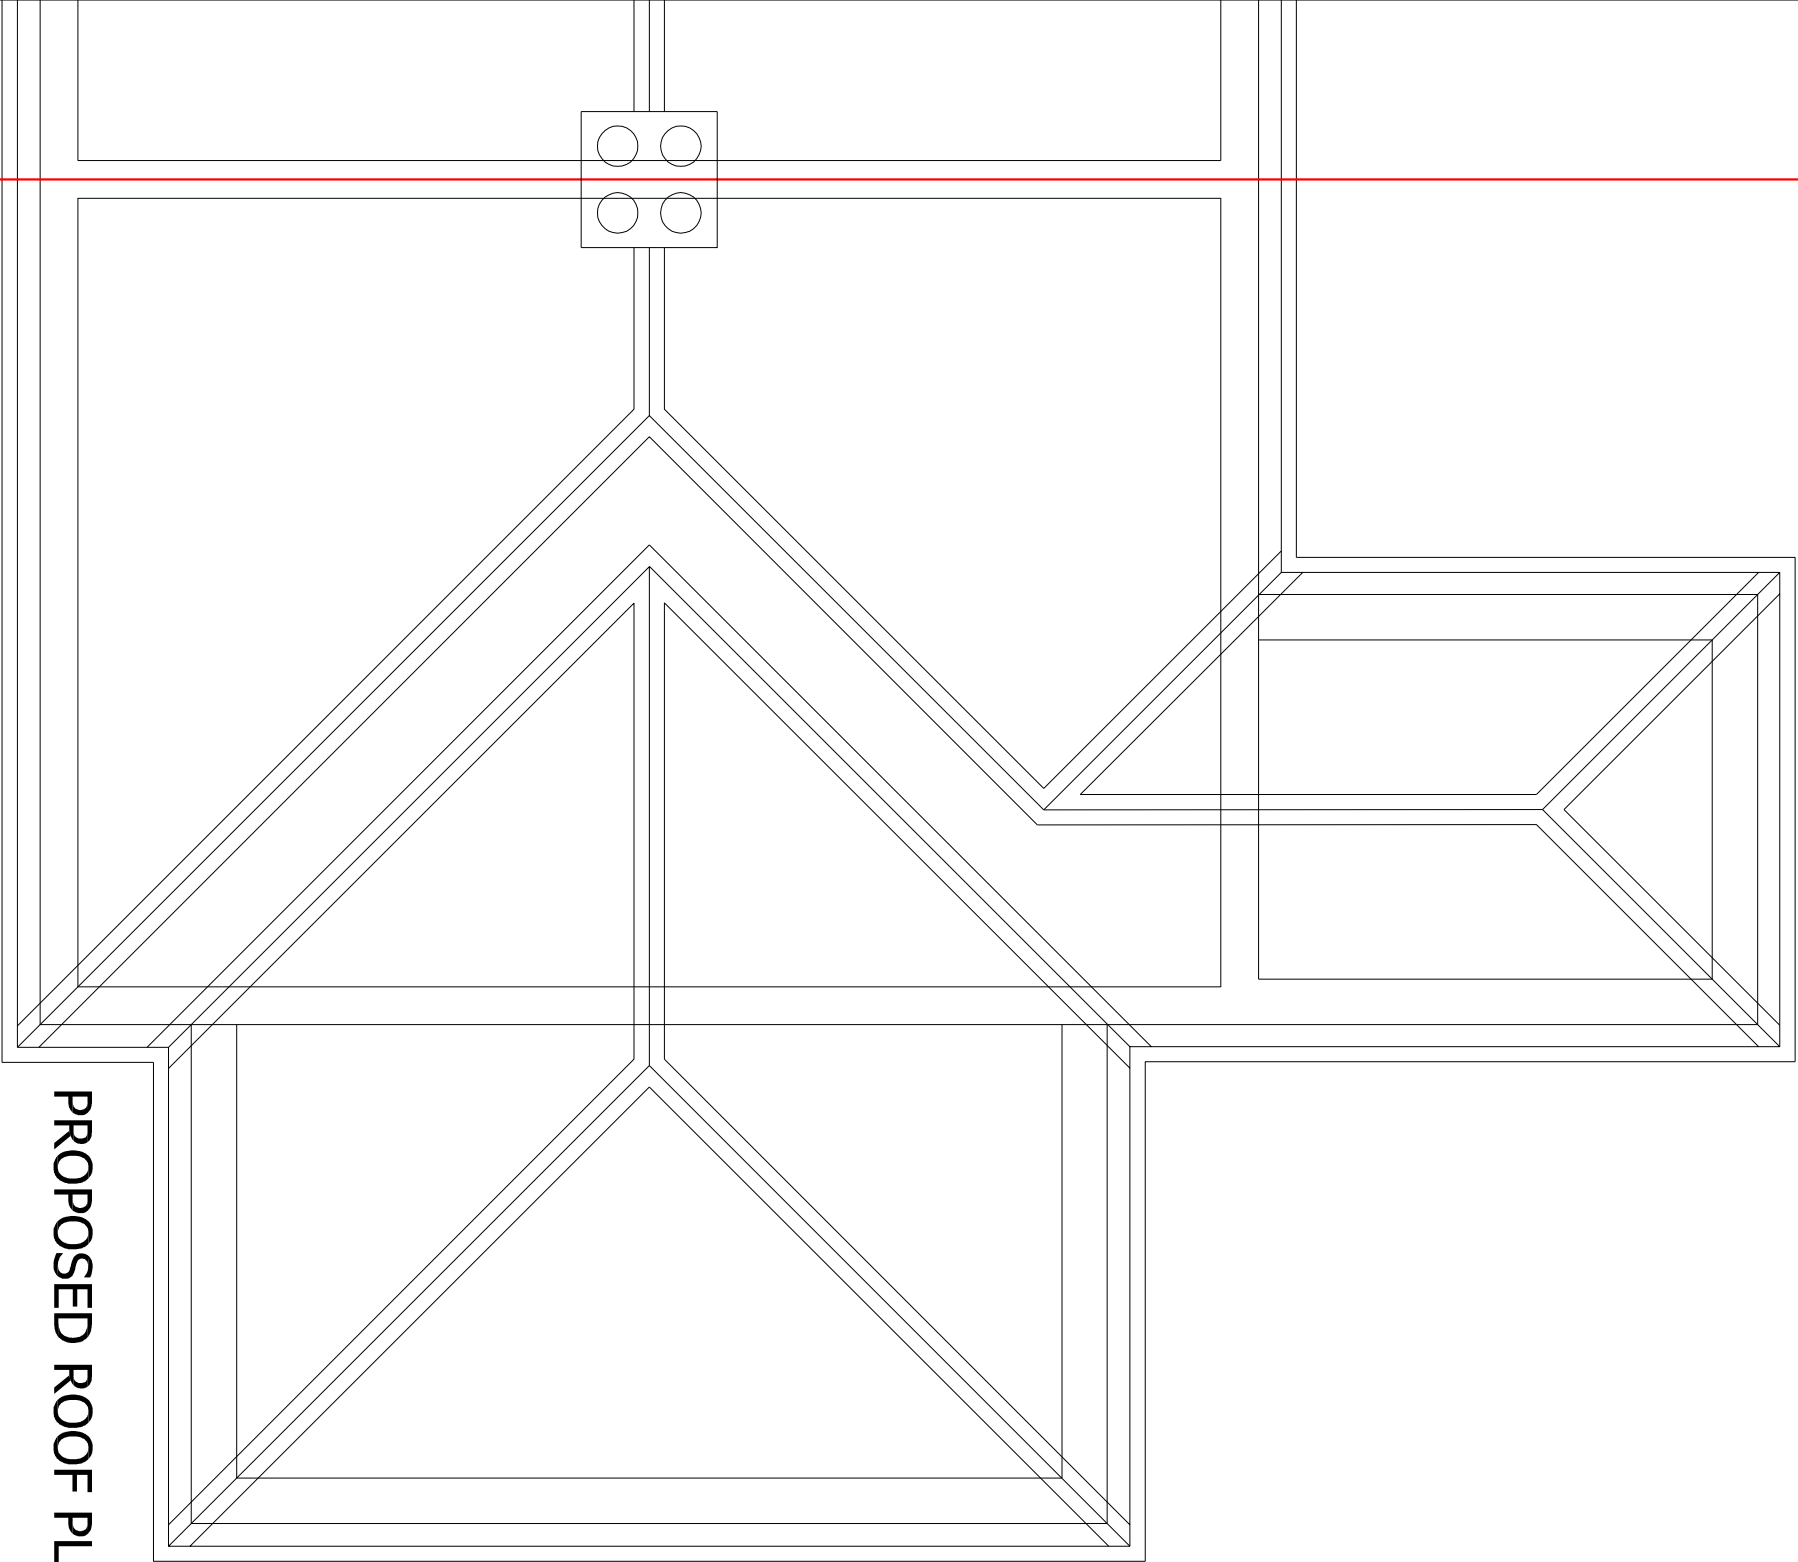

PROPOSED ROOF PLAN

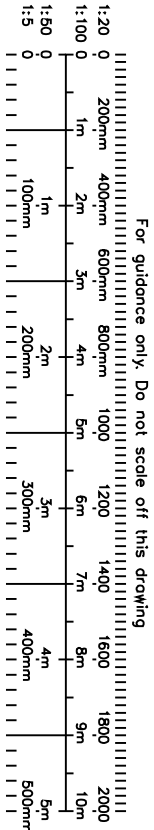



CRAFTED SPACES
ARCHITECTURE + URBANISUM
DESIGNING WITH SOCIAL ECONOMIC & ENVIRONMENTAL SUSTAINABILITY
(M) 07973888297

Applicant:
MR JOGINDER PAL

Job Title:
58 SHAKESPEARE AVENUE, HAYES, UB4 0BW

Drawing Title:
PROPOSED ROOF PLAN

Scale: 1:50	Drawing No.	Print Size	Revision
Date: 15/01/2020	PA1-1974-07	A3	

Drawing Status
FOR PLANNING APPROVAL