




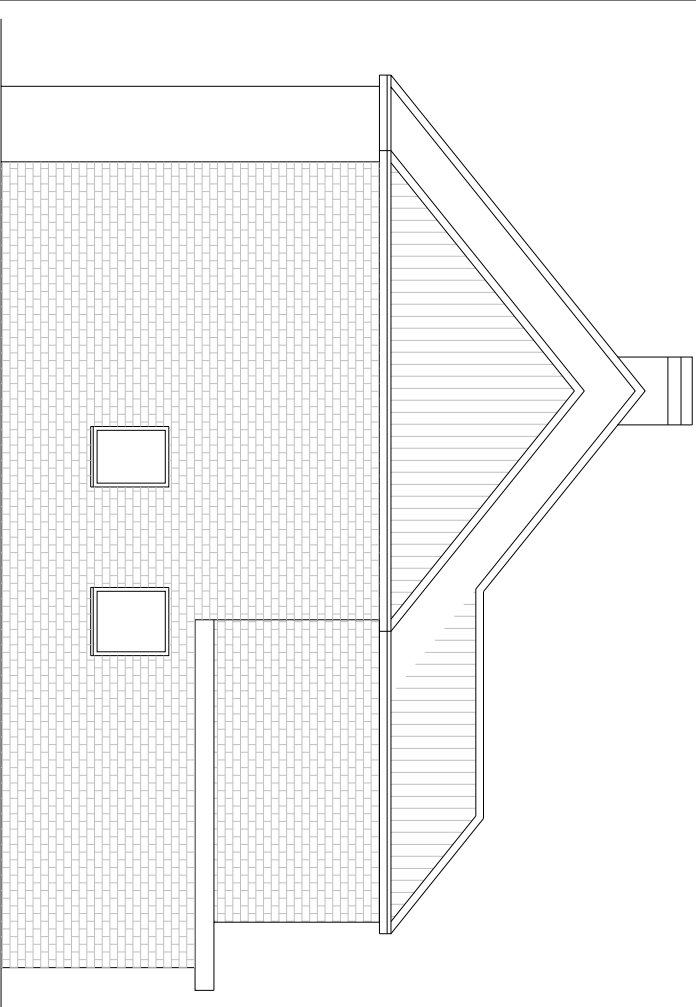


PROPOSED SIDE ELEVATION

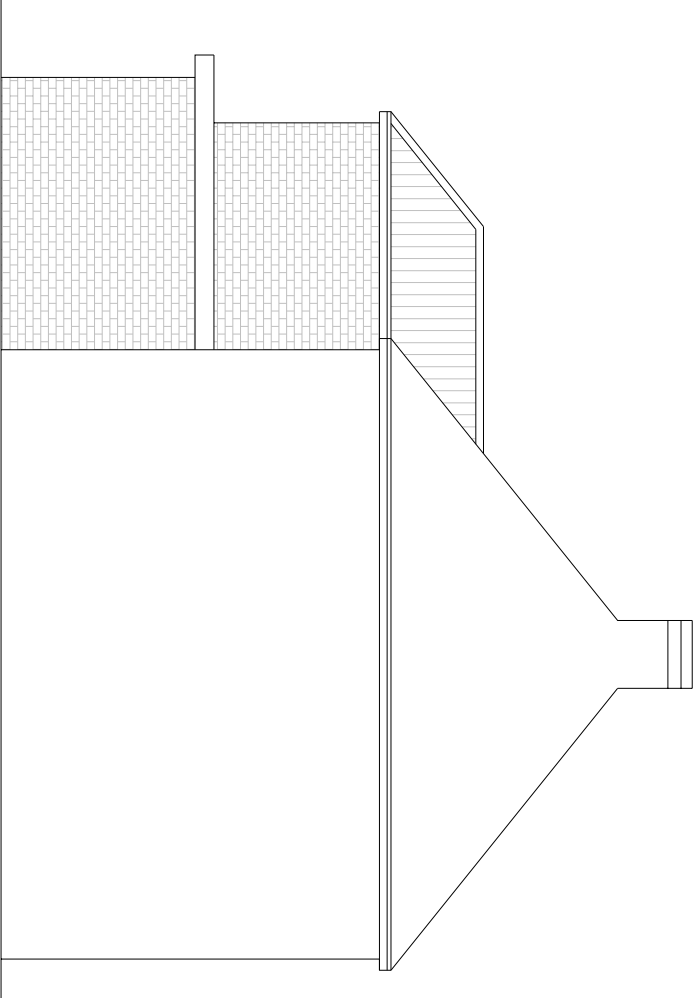

PROPOSED ANOTHER SIDE ELEVATION

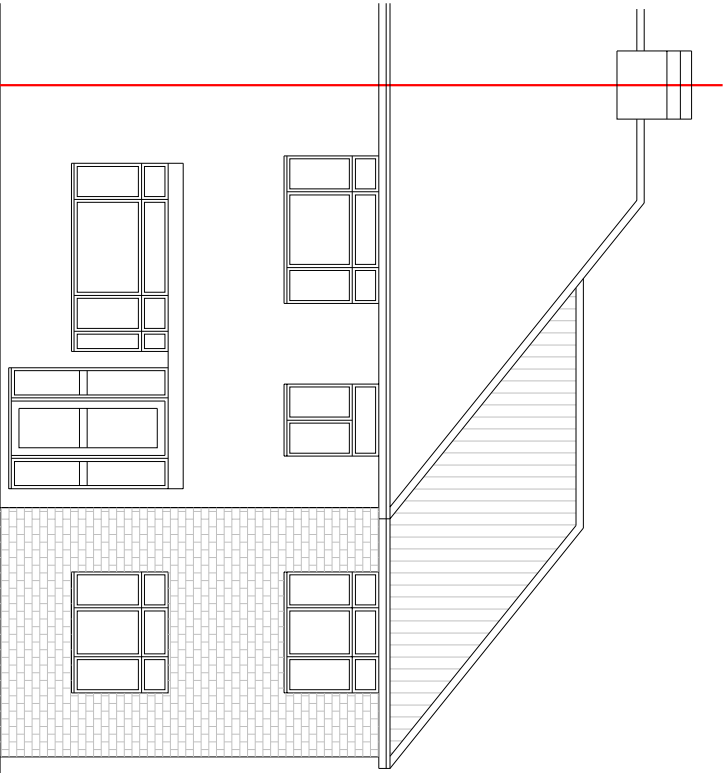


PROPOSED FRONT ELEVATION

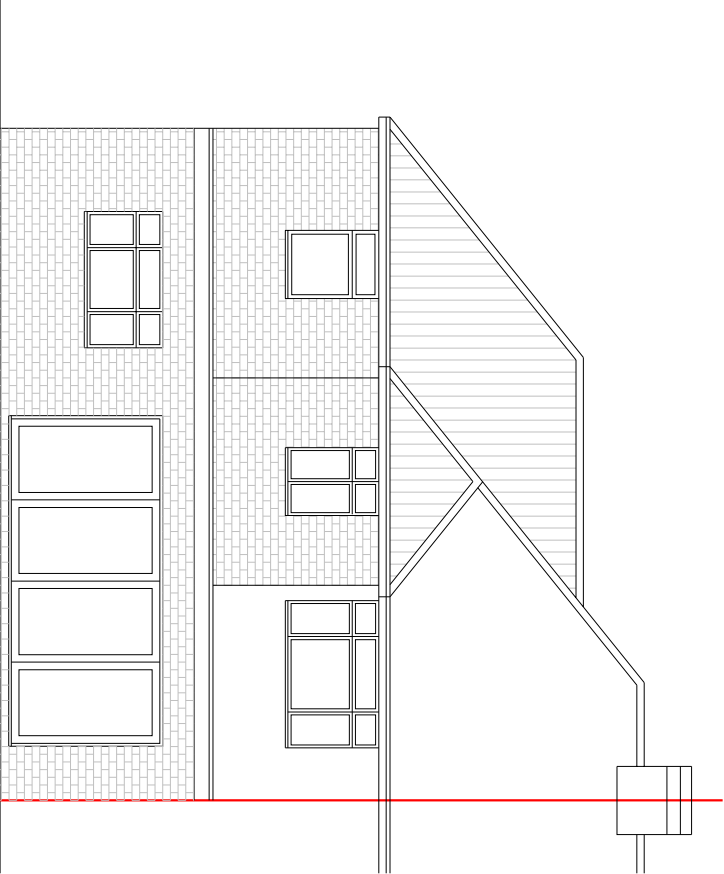

PROPOSED REAR ELEVATION

PROPOSED ROOF LIGHTS WOULD NOT PROTRUDE MORE THAN 150MM BEYOND THE PLANE OF THE SLOPE OF THE OF THE PROPOSED ROOF WHEN MEASURED FROM THE PERPENDICULAR WITH THE EXTERNAL SURFACE OF THE PROPOSED ROOF

PROPOSED MATERIALS USED IN ANY EXTERIOR WORK WOULD BE OF A SIMILAR APPEARANCE TO THOSE USED IN THE CONSTRUCTION OF THE EXTERIOR OF THE EXISTING DWELLING HOUSE

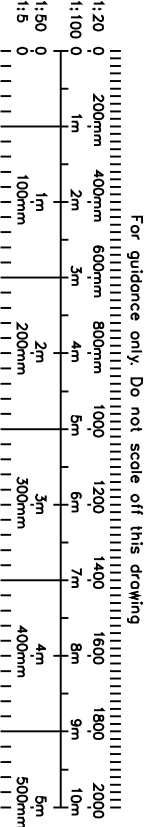

A		Revised /PP	02/03/20
M/K	REVISION		DATE
		CRAFTED SPACES ARCHITECTURE + URBANISUM DESIGNING WITH SOCIAL, ECONOMIC & ENVIRONMENTAL SUSTAINABILITY (M) 07973988297	
Applicant: MR JOGINDER PAL			

Drawing Title: PROPOSED ELEVATIONS			
Scale: 1:100	Drawing No.	Print Size	Revision
Date: 15/01/2020	PA1-1974-08	A3	A

Drawing Status FOR PLANNING APPROVAL
