



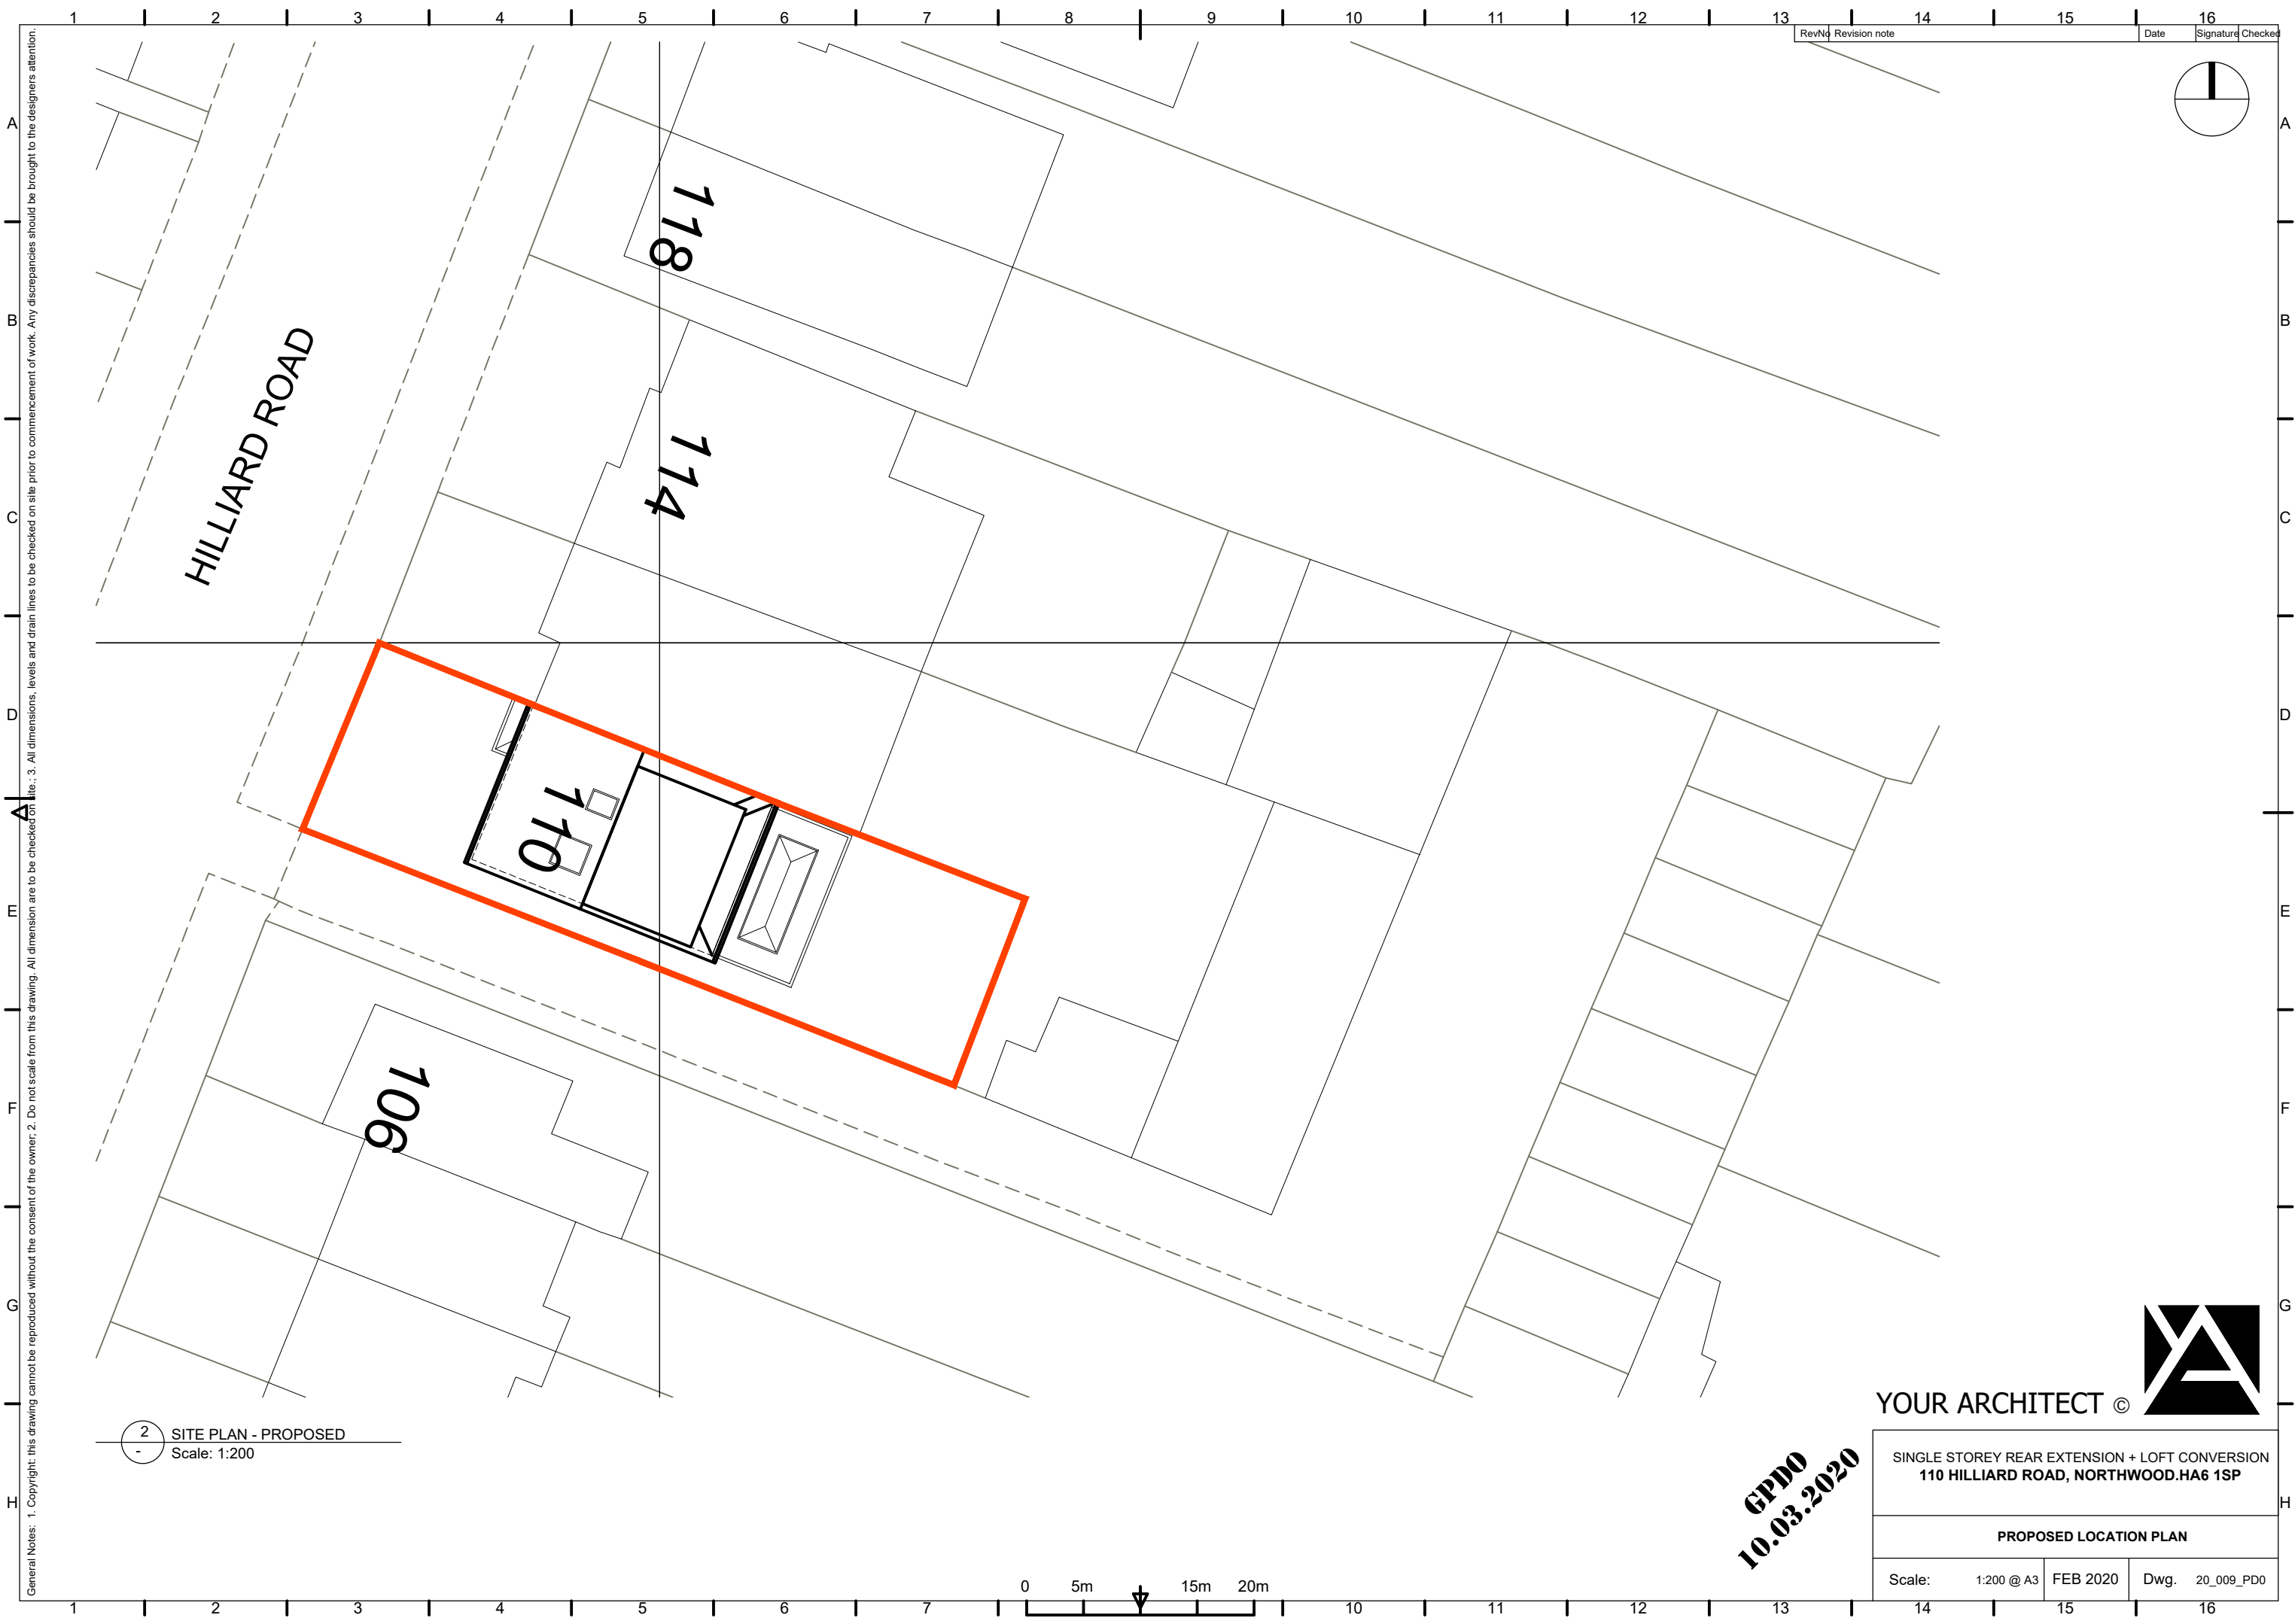

General Notes: 1. Copyright: this drawing cannot be reproduced without the consent of the owner. 2. Do not scale from this drawing. All dimensions are to be checked on site. 3. All dimensions, levels and drain lines to be checked on site prior to commencement of work. Any discrepancies should be brought to the designers attention.

| Rev | No | Revision note | Date | Signature | Checked |
|-----|----|---------------|------|-----------|---------|
|-----|----|---------------|------|-----------|---------|

 

2 SITE PLAN - PROPOSED  
Scale: 1:200



GPDO  
10.03.2020

**YOUR ARCHITECT** ©

SINGLE STOREY REAR EXTENSION + LOFT CONVERSION  
110 HILLIARD ROAD, NORTHWOOD.HA6 1SP

PROPOSED LOCATION PLAN

|                   |          |                 |
|-------------------|----------|-----------------|
| Scale: 1:200 @ A3 | FEB 2020 | Dwg. 20_009_PD0 |
|-------------------|----------|-----------------|