



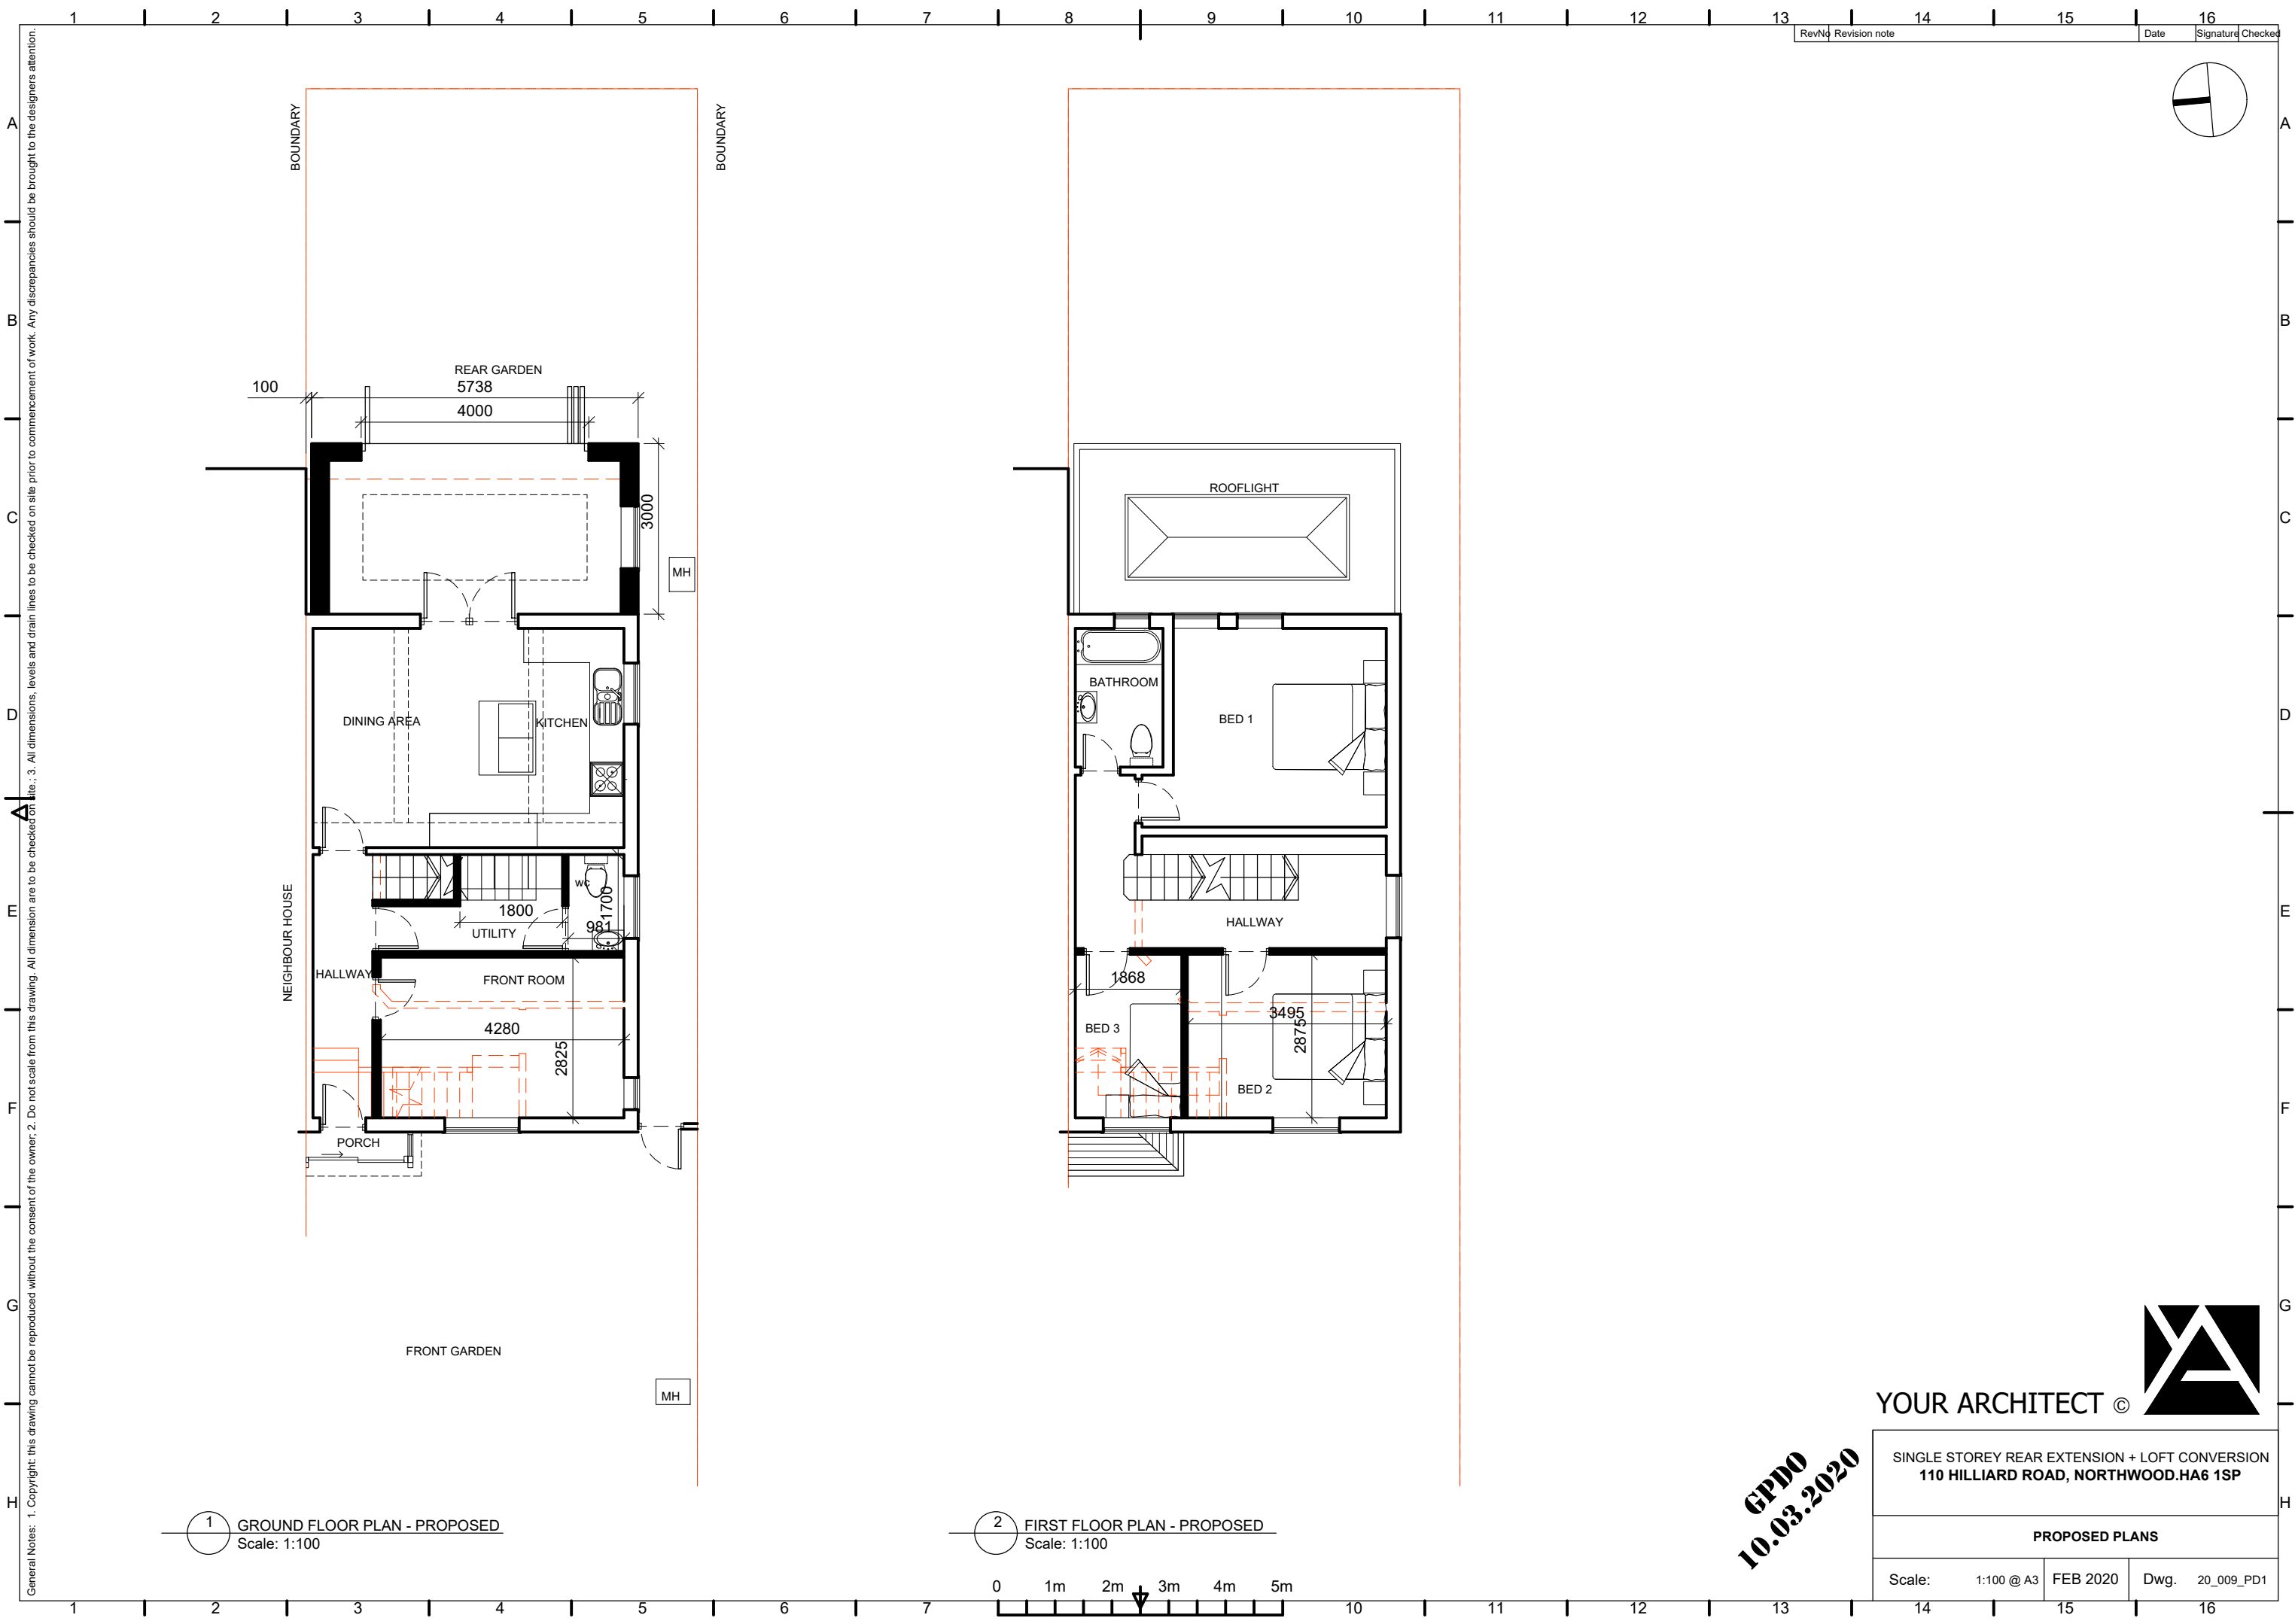


General Notes: 1. Copyright: this drawing cannot be reproduced without the consent of the owner. 2. Do not scale from this drawing. All dimensions are to be checked on site prior to commencement of work. Any discrepancies should be brought to the designers attention. 3. All dimensions, levels and drain lines to be checked on site prior to commencement of work. Any discrepancies should be brought to the designers attention.

Rev	No	Revision note	Date	Signature	Checked
-----	----	---------------	------	-----------	---------

 

1 GROUND FLOOR PLAN - PROPOSED
Scale: 1:100

2 FIRST FLOOR PLAN - PROPOSED
Scale: 1:100

 

GPDO
10.03.2020

**YOUR ARCHITECT** ©

SINGLE STOREY REAR EXTENSION + LOFT CONVERSION
110 HILLIARD ROAD, NORTHWOOD.HA6 1SP

PROPOSED PLANS

Scale:	1:100 @ A3	FEB 2020	Dwg.	20_009_PD1
--------	------------	----------	------	------------