



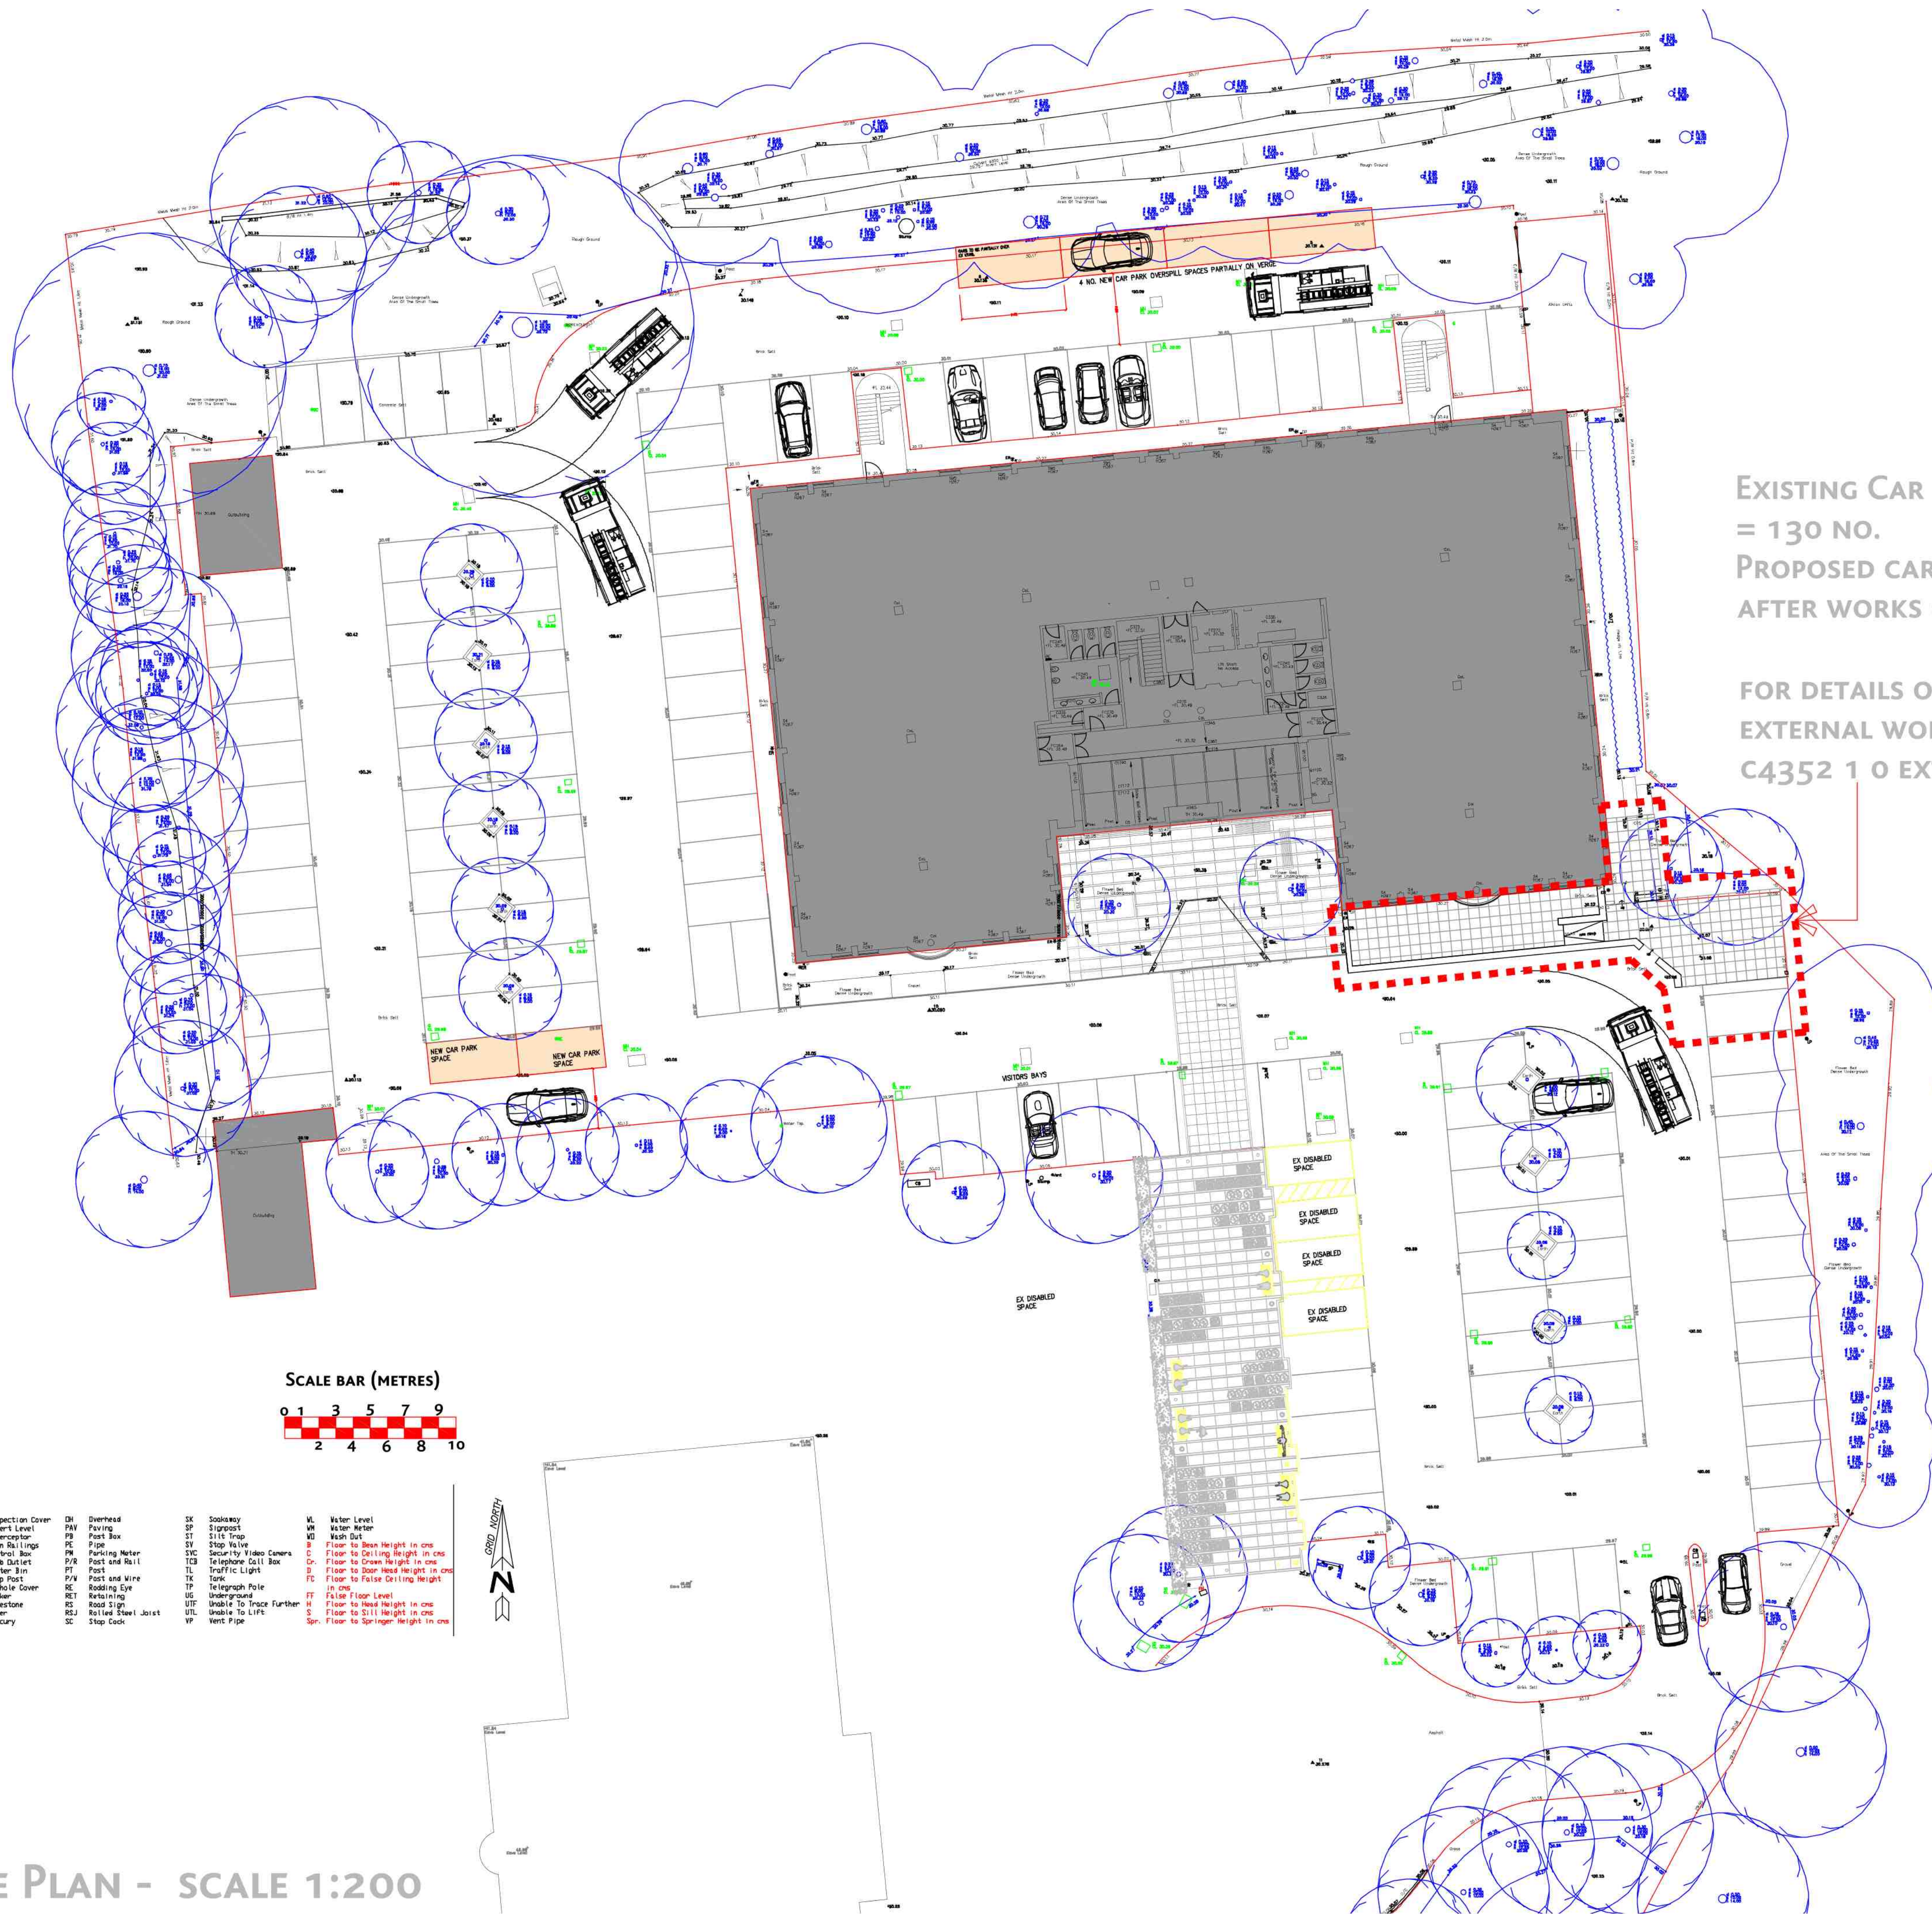

EXISTING CAR PARK SPACES
= 130 NO.
PROPOSED CAR PARK SPACES
AFTER WORKS = 133 NO.

FOR DETAILS OF PROPOSED
EXTERNAL WORKS SEE DRAWING
C4352 1 0 EXT FOR DETAILS

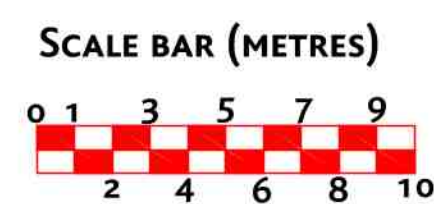

BC	Drainage Channel	IC	Inspection Cover	OV	Overhead	SK	Sidewalk	WL	Water Level
BP	Drain Pipe	IL	Invert Level	PAY	Paving	SP	Signpost	WM	Water Meter
EP	Electricity Pole	IN	Interceptor	PB	Pest Box	ST	Stilt Trap	WD	Wash Out
ER	Earthling Rod	UR	Urn	PC	Pipe	SV	Stop Valve	FC	Floor to Ceiling Height in cns
FB	Flower Bed	CB	Control Box	PM	Parking Meter	SC	Security Video Camera	C	Floor to Ceiling Height in cns
FC	Fence	WD	Wash Out	PC	Pipe and Rail	TCB	Telephone Call Box	O	Floor to Green Height in cns
FL	Floor Level	LB	Litter Bin	PT	Post	TL	Traffic Light	D	Floor to Door Head Height in cns
FP	Flag Pole	LP	Lamp Post	PW	Past and Wire	TC	Traffic Cone	F	Floor to False Ceiling Height in cns
GP	Gas Post	NH	Manhole Cover	SE	Sodding Eye	TP	Telegraph Pole	FF	False Floor Level
GV	Gas Valve	NK	Narrow	RS	Road Sign	UG	Underground	H	Floor to Head Height in cns
GY	Gully	NS	Nitrogen	RS	Road Sign	UTL	Unable To Lift	S	Floor to Sill Height in cns
HT	Height	MT	Mercury	RS	Road Sign	UTL	Unable To Lift	SPR	Floor to Spring Height in cns
		SC	Stop Code						



PROPOSED SITE PLAN - SCALE 1:200

Copyright of this drawing belongs to TDA Interiors Central Ltd and may not be reproduced or distributed in any way or for any purpose without written consent by TDA Interiors Central Limited. Any person, firm or company unlawfully reproducing or distributing this drawing or in any way infringing the copyright therein will be prosecuted.

This document is the property of TDA Interiors Central Limited. Copyright is reserved by them, and the drawing is issued on the condition that it is not copied, reproduced or related by, nor disclosed to any unauthorized person, either wholly or in part, without the consent in writing from TDA Interiors Central Limited.

All dimensions to be checked by contractor on site before commencement of works. Do not scale from this drawing. Any discrepancies are to be notified to the Project Manager immediately.

B	Scale bar added & new spaces shaded	28.08.19	.	.
A	Container removed	05.08.19	.	.
Rev	Description	Date	By	Chk'd



tda interiors central ltd.
1 Berkeley Street,
London, W1J 8DJ
Telephone: 020 7016 0200

www.tdainteriors.com

- Client -
MONSTER ENERGY

- Project Title -
THE GATE
COWLEY BUSINESS PARK
UXBRIDGE

- Drawing Title -

EXTERNAL SITE PLAN

- Scale - 1:200@A1	- Date - JULY 2019
- Design / Drawn By - SA	- Checked By / Date - KK

Drawing No.	Building	Floor	Detail	Revisions
C4352	1	O	SP	B

- Client Approval -

- Approved By -

- Date -