




# EXISTING AND PROPOSED ELEVATIONS

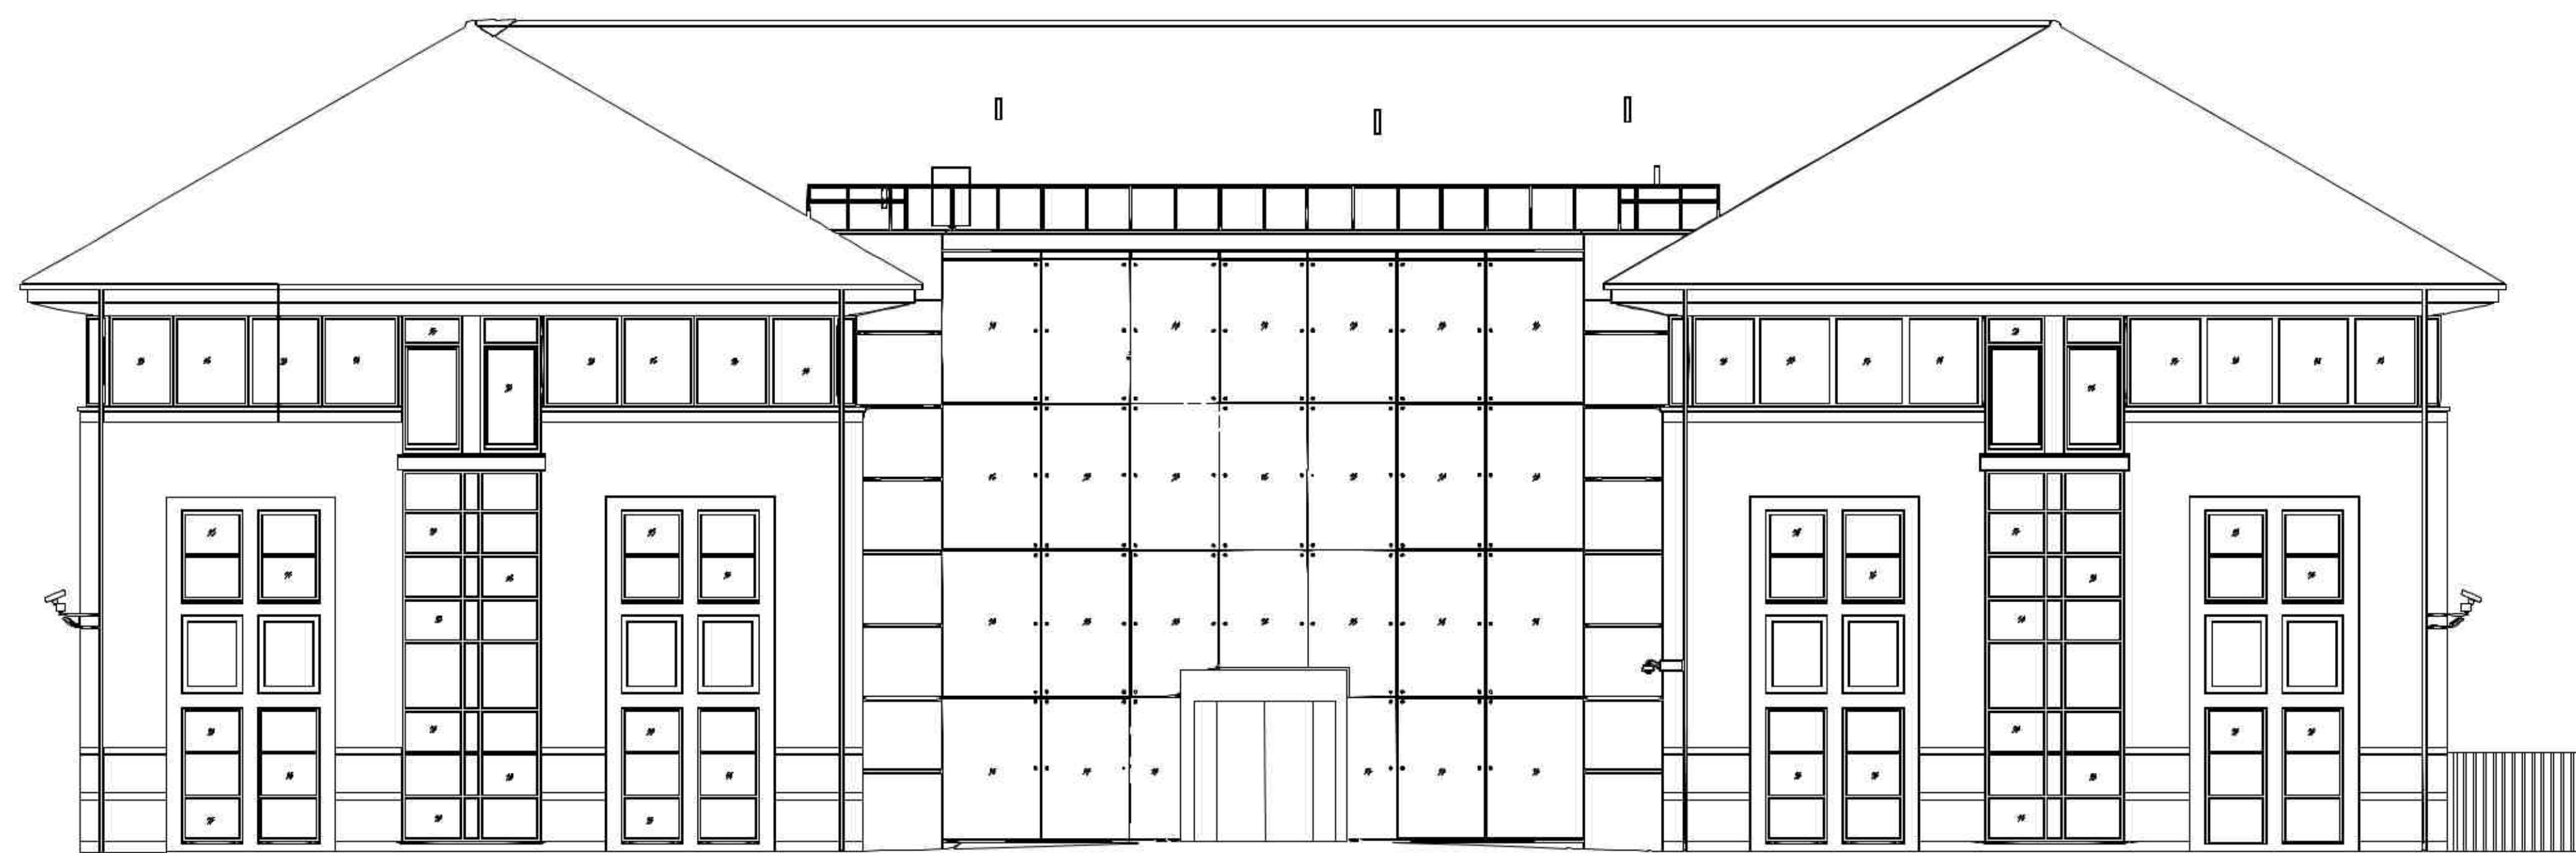


EXISTING NORTH ELEVATION - SCALE 1:100

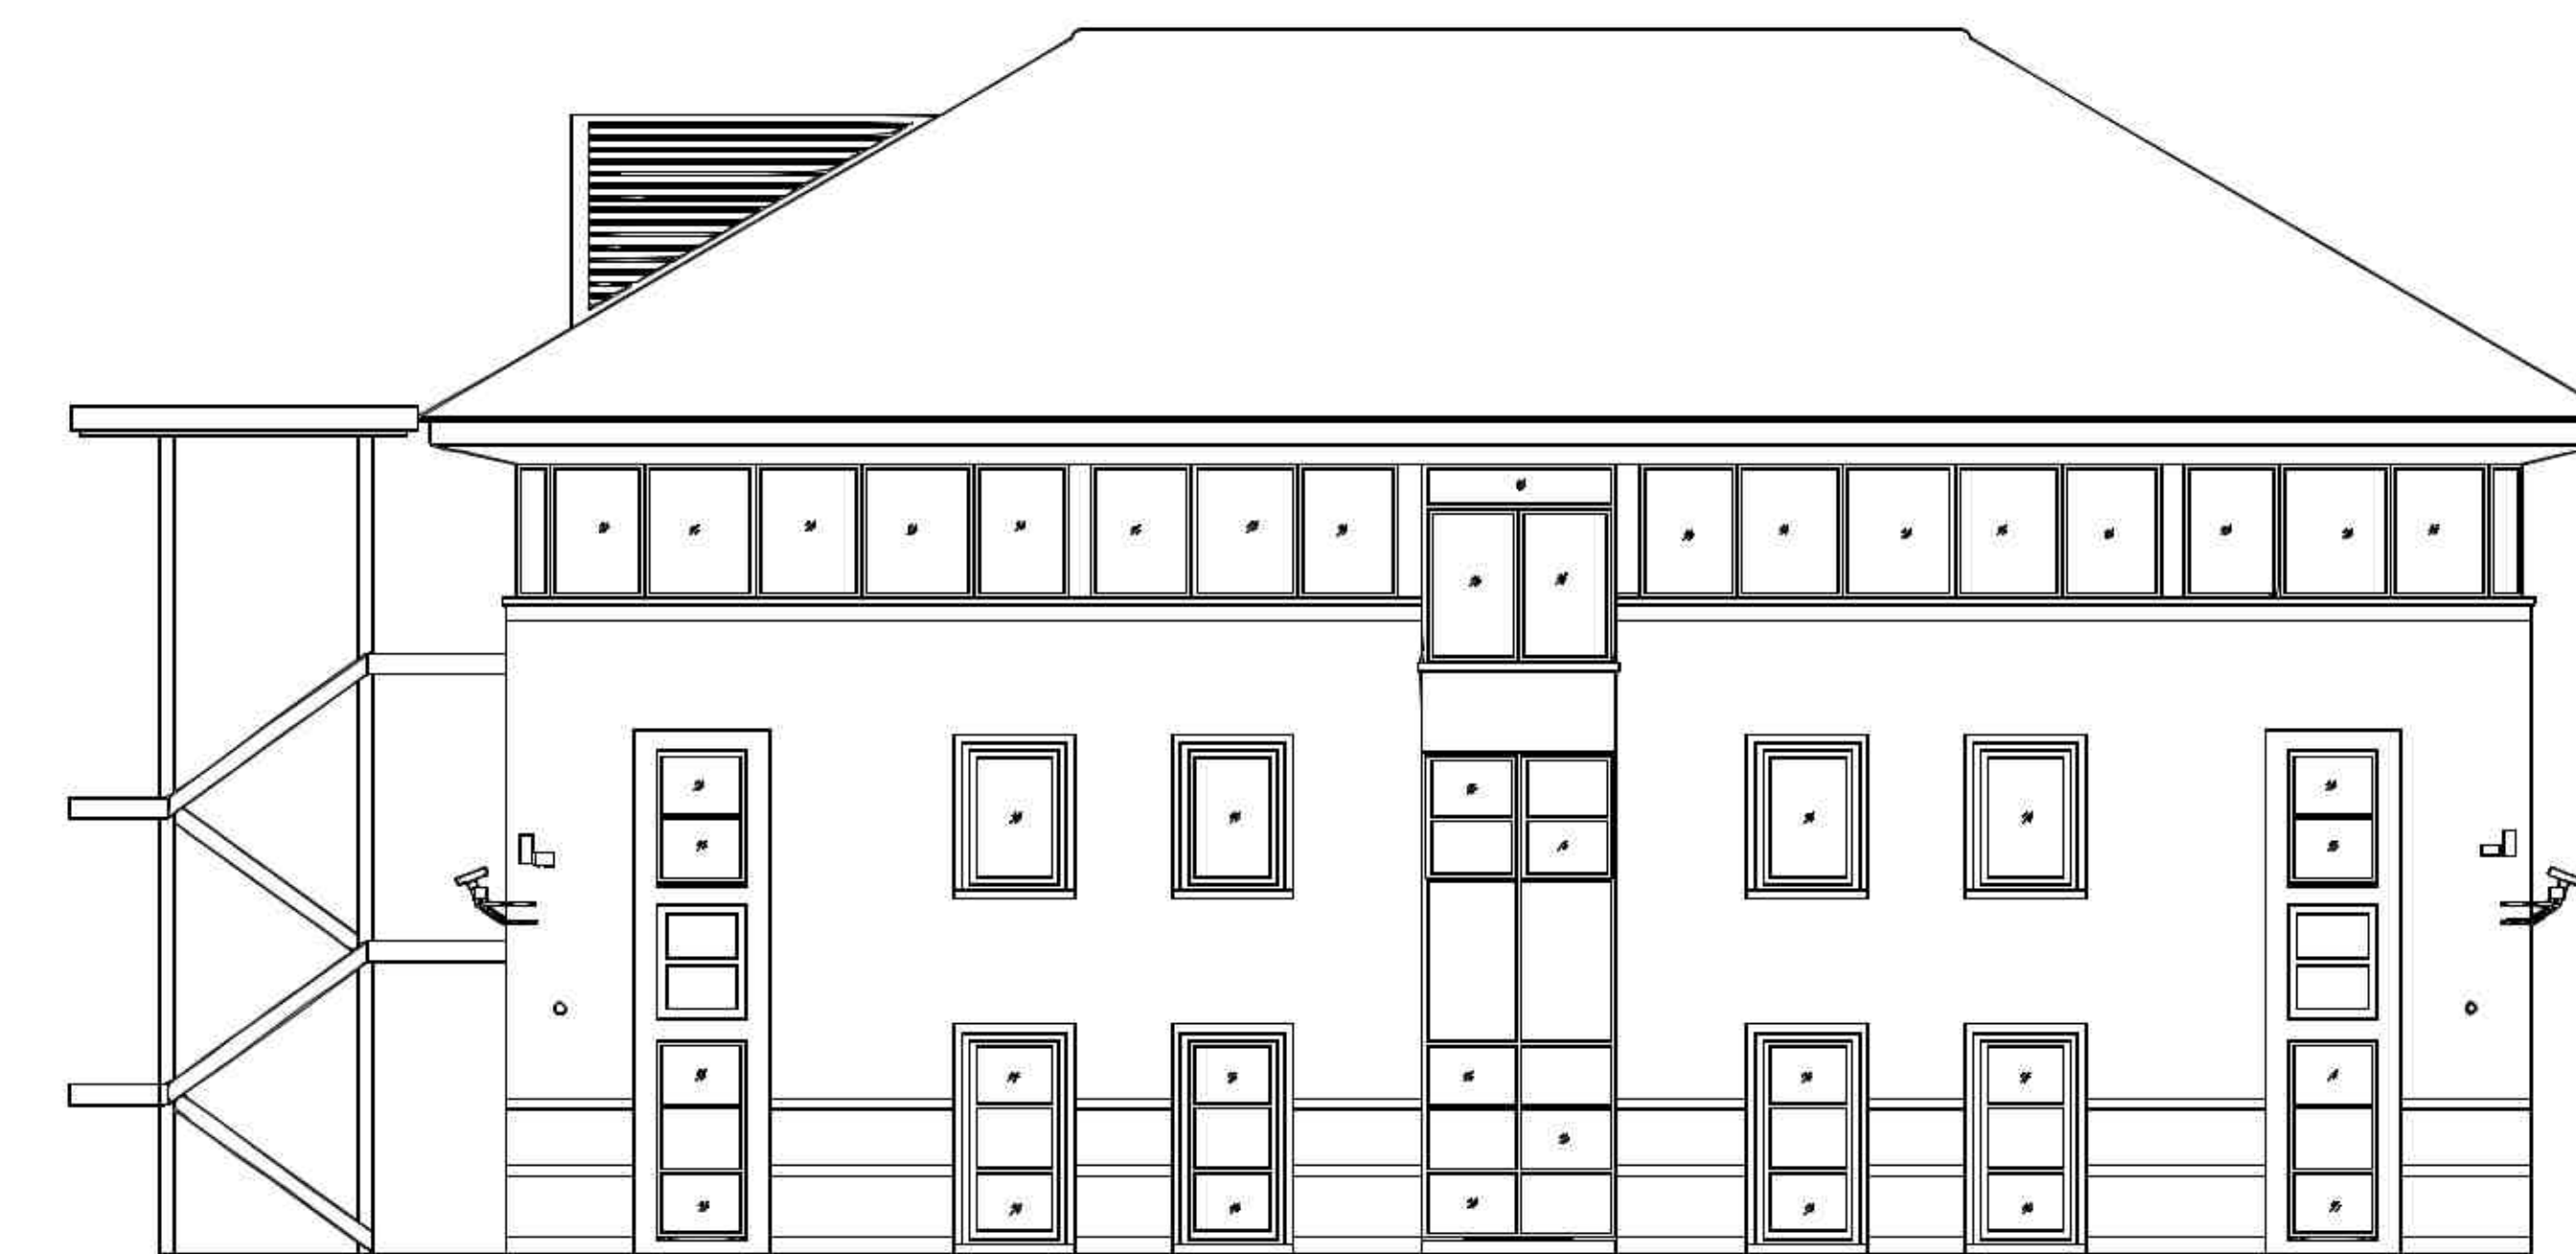


EXISTING EAST ELEVATION - SCALE 1:100

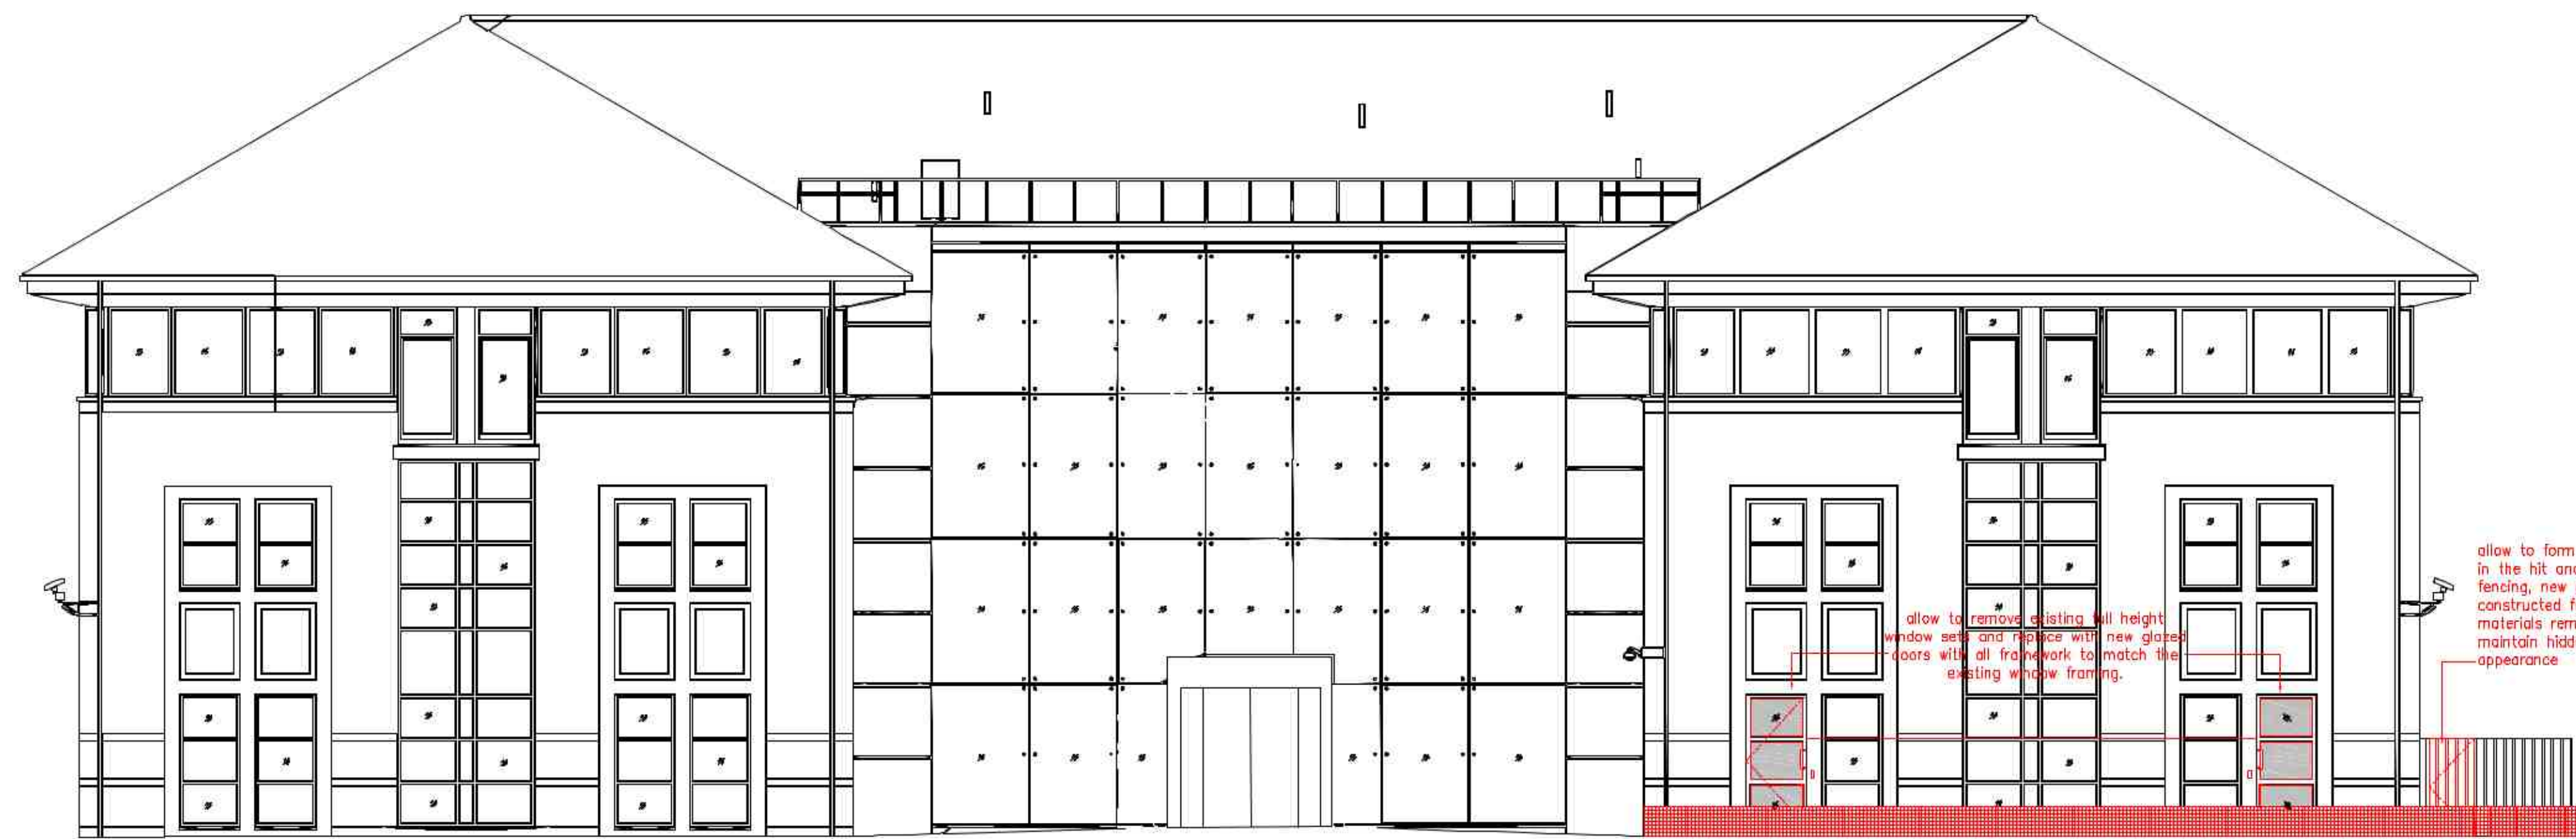


PROPOSED NORTH ELEVATION - SCALE 1:100

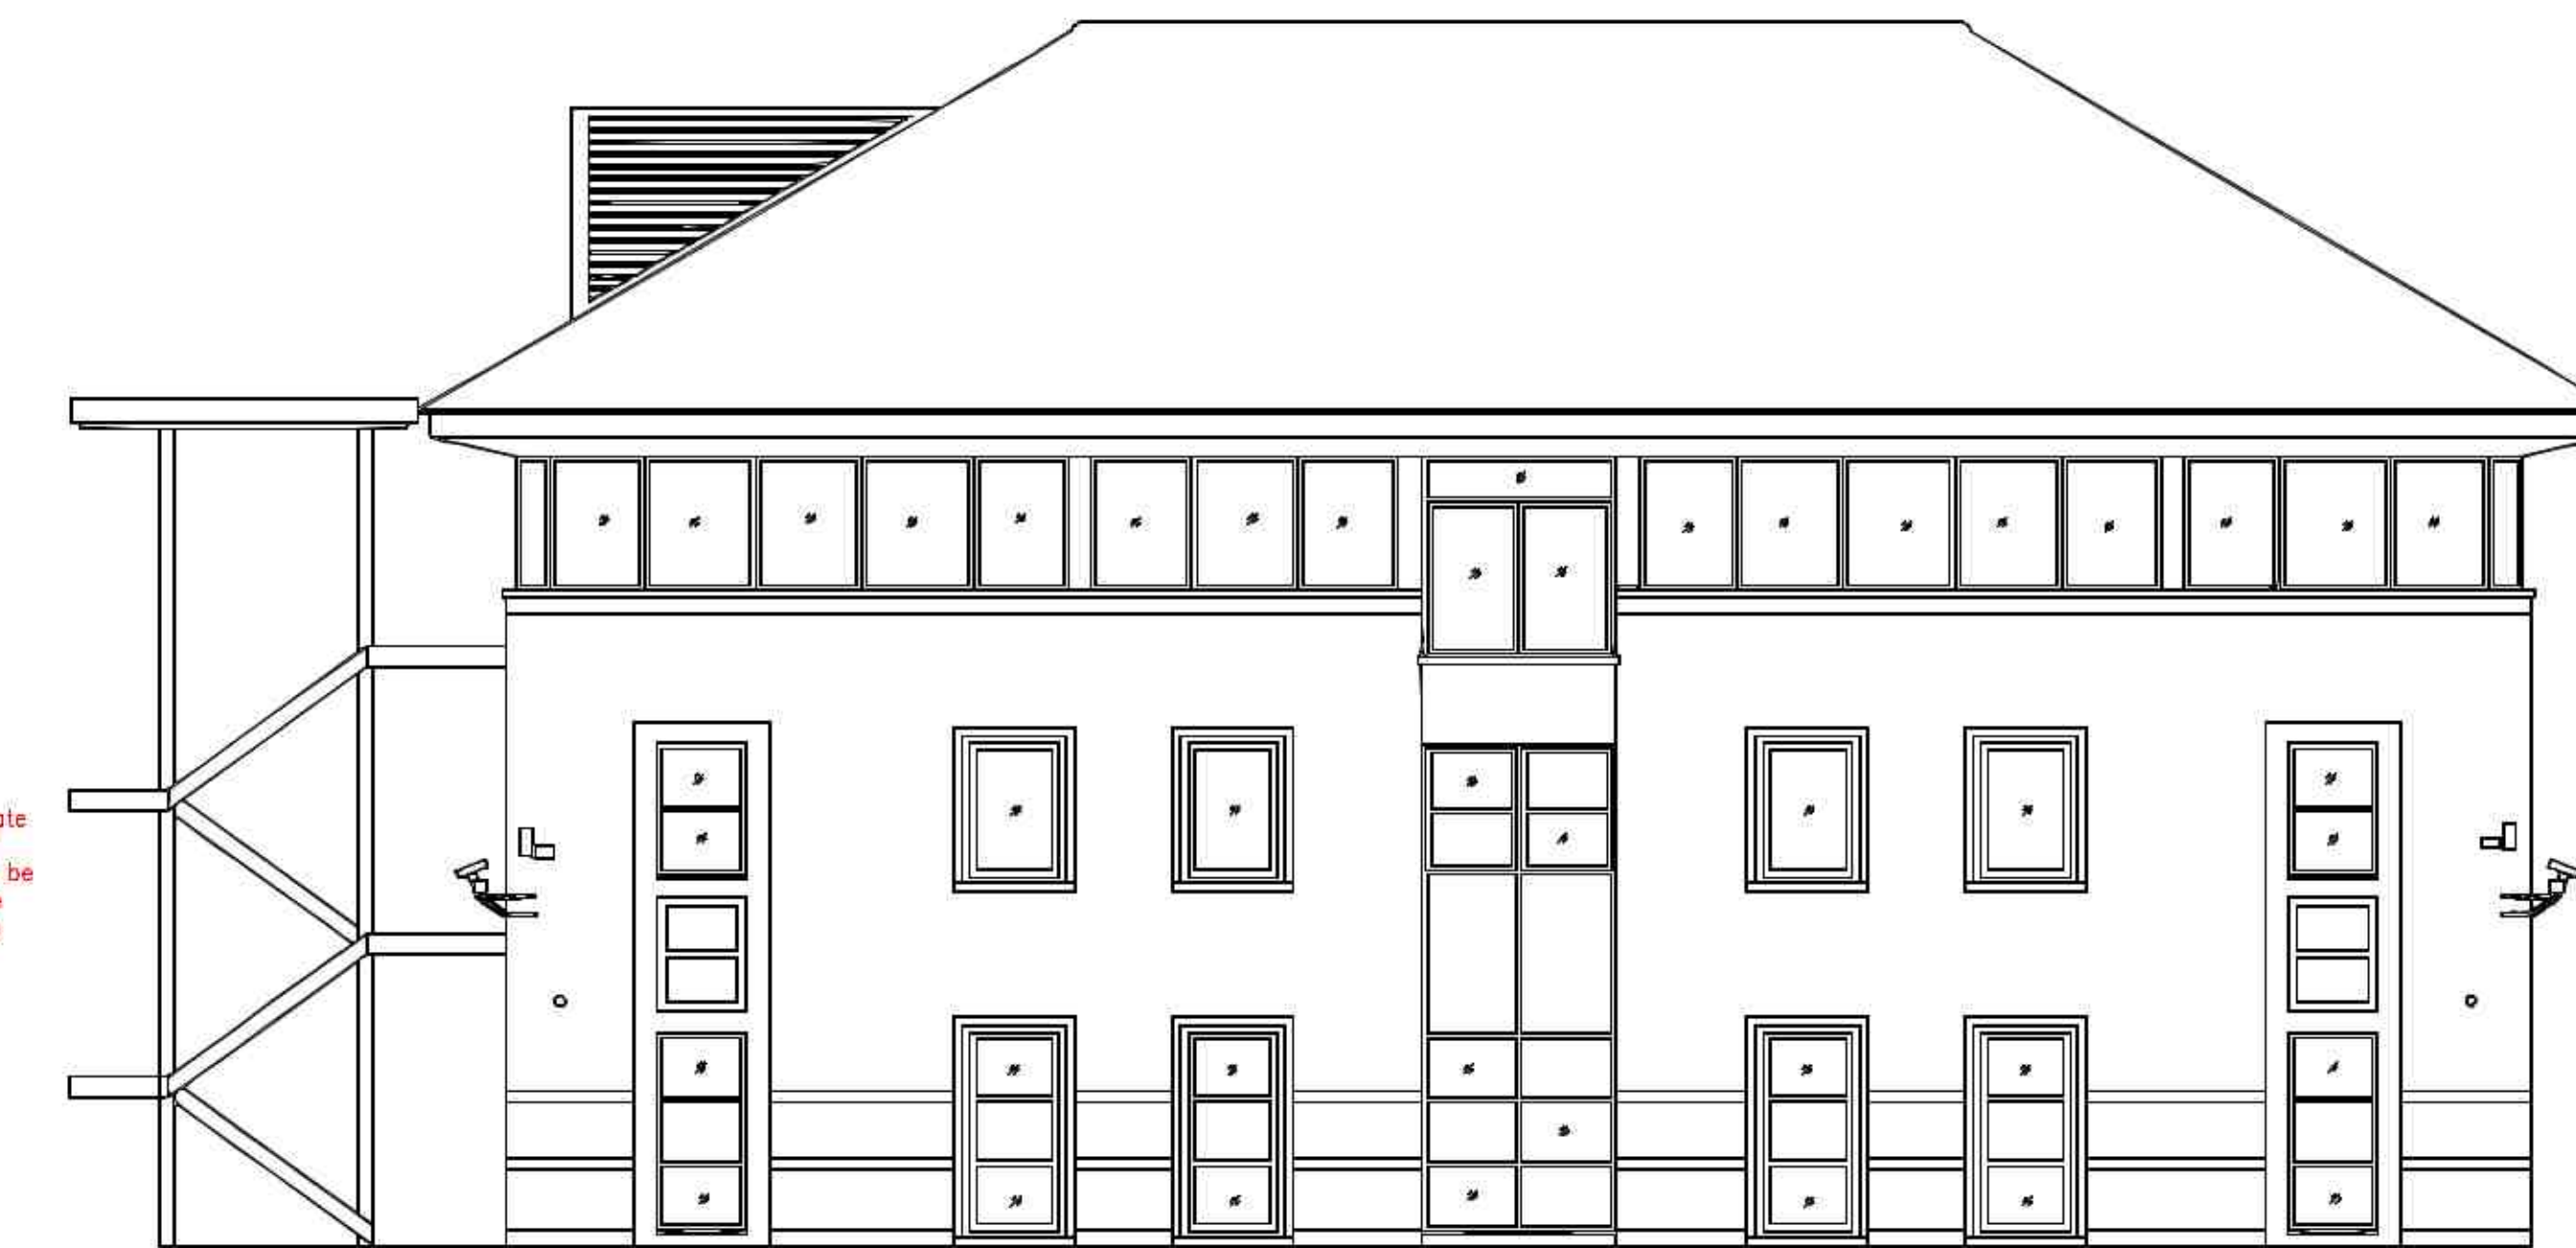


PROPOSED EAST ELEVATION - SCALE 1:100 (NO CHANGES)

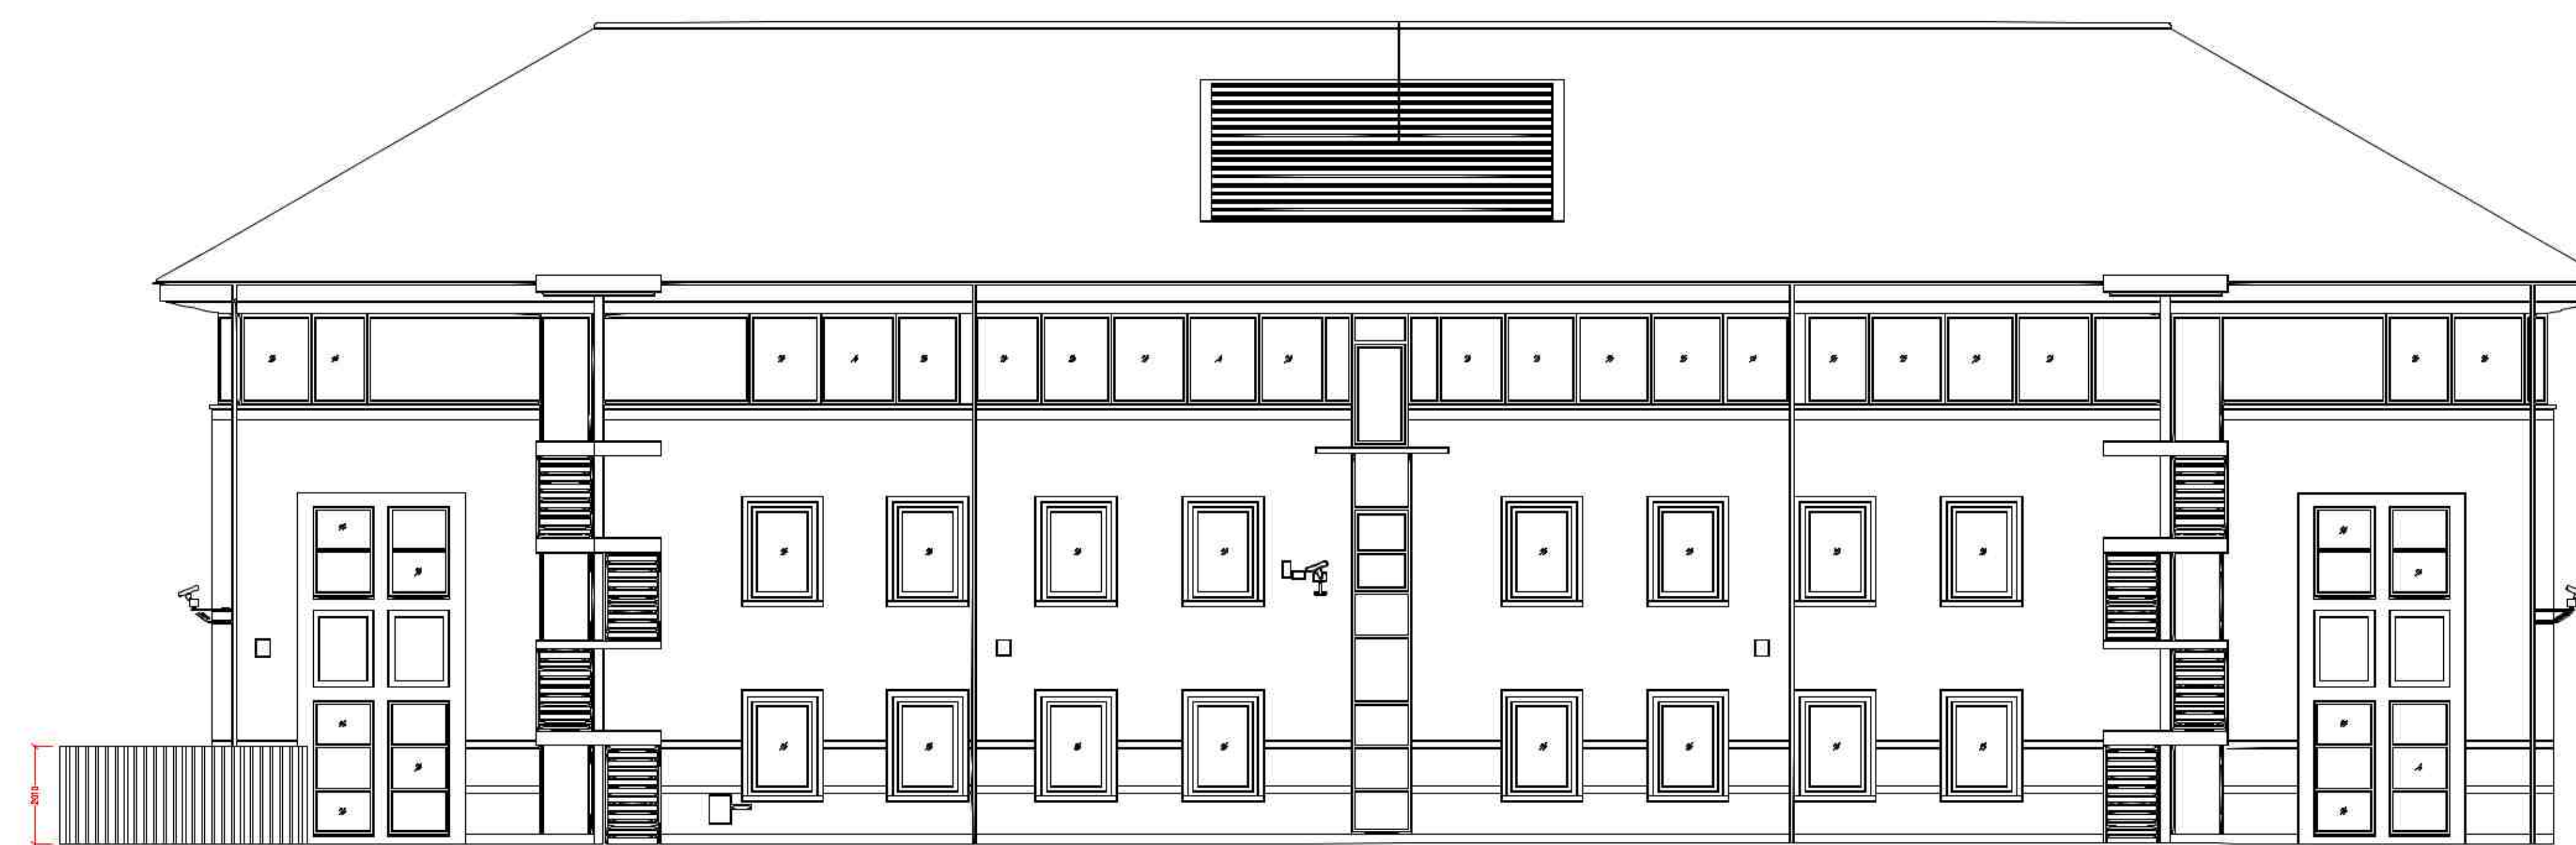


EXISTING SOUTH ELEVATION - SCALE 1:100

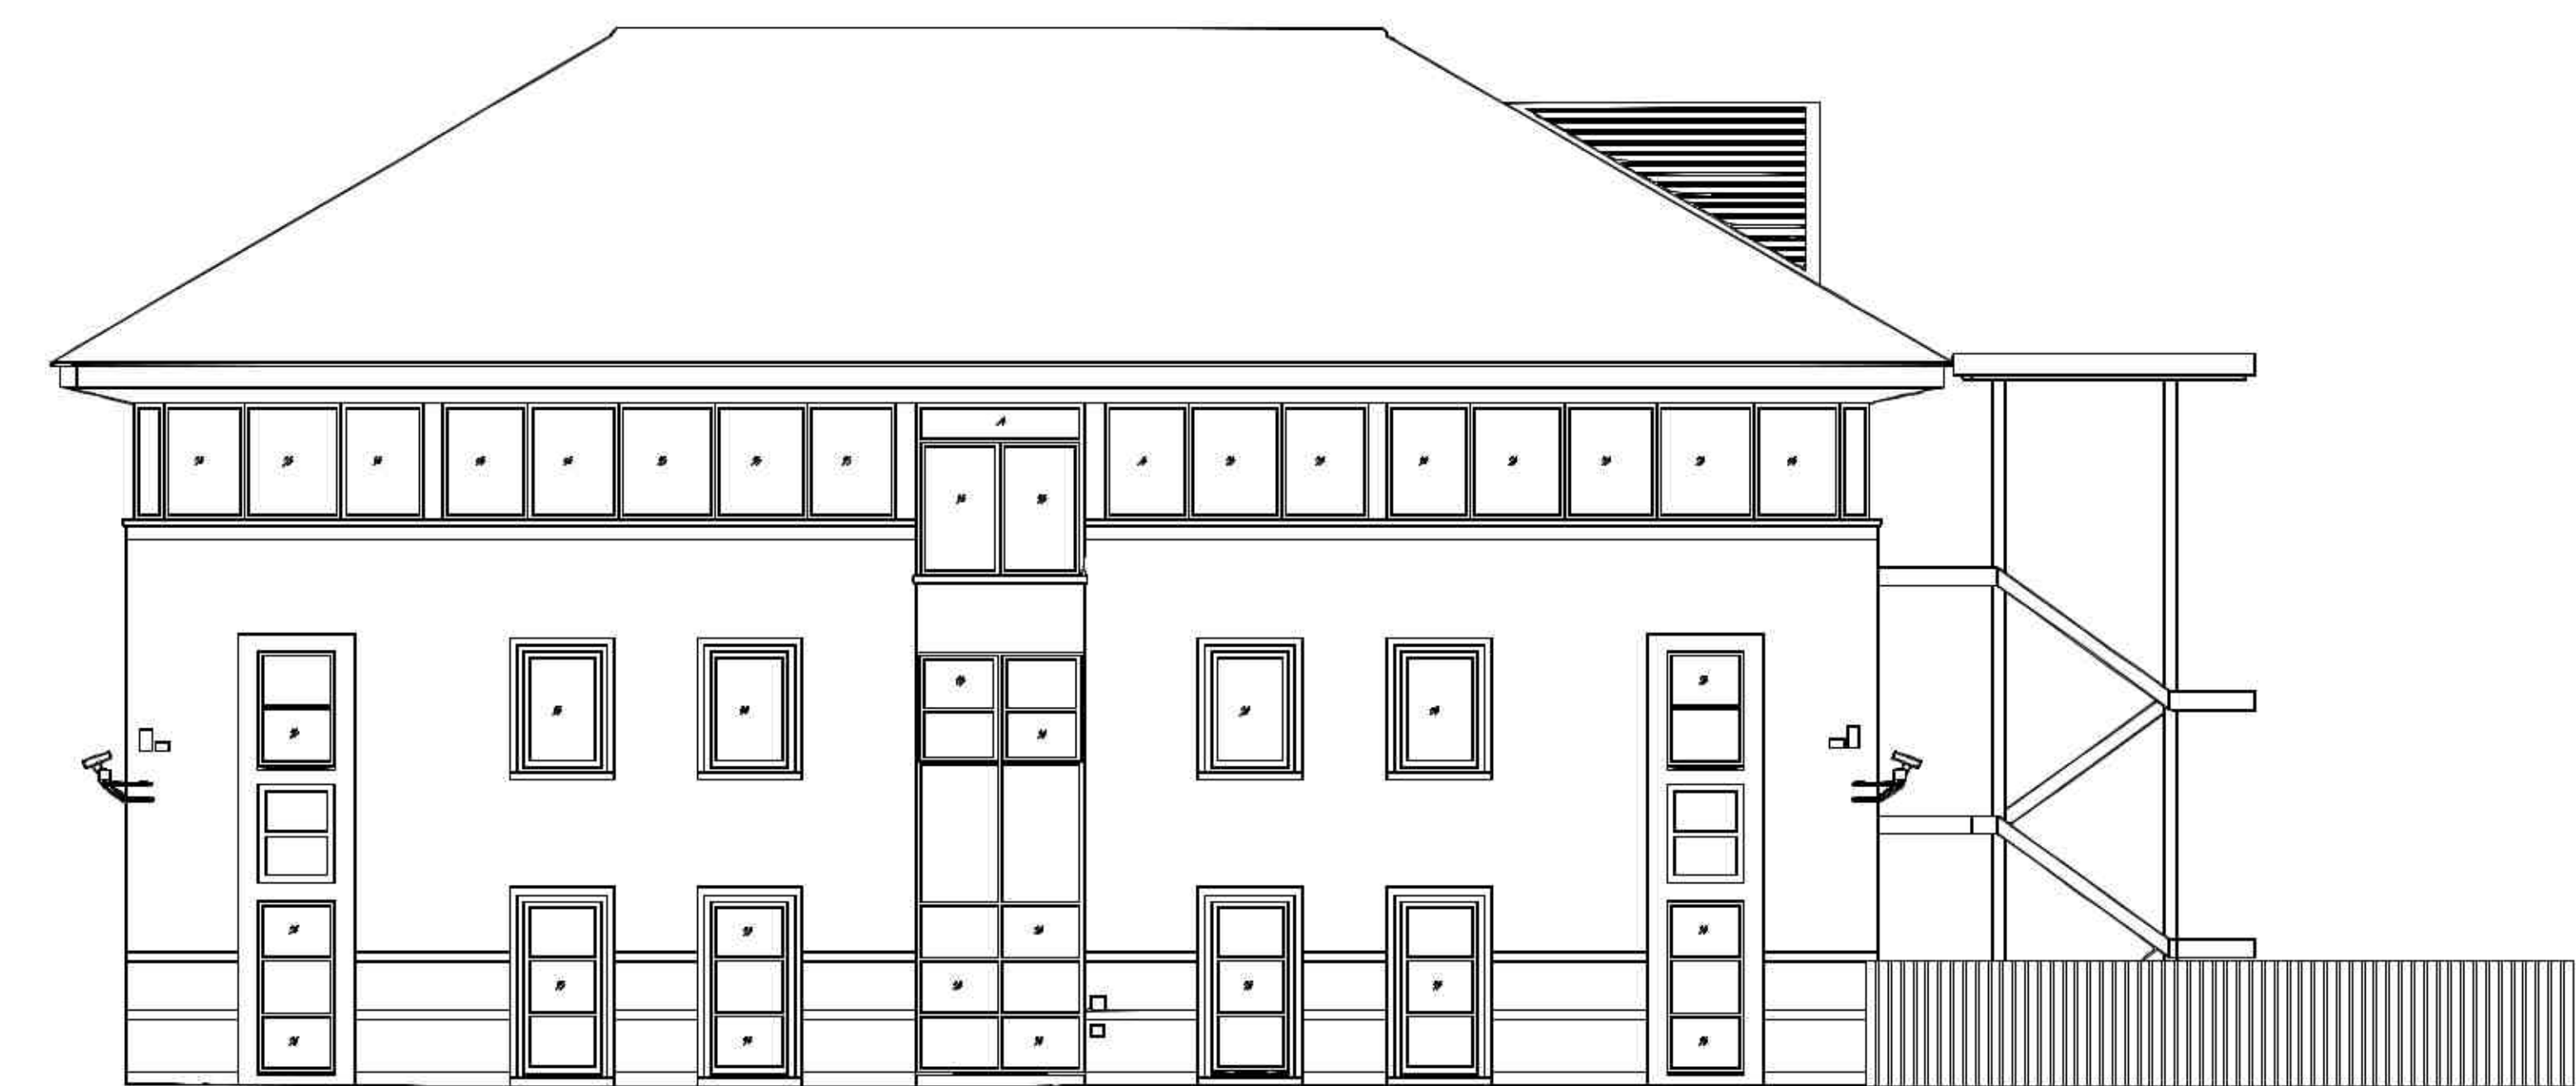

EXISTING WEST ELEVATION - SCALE 1:100

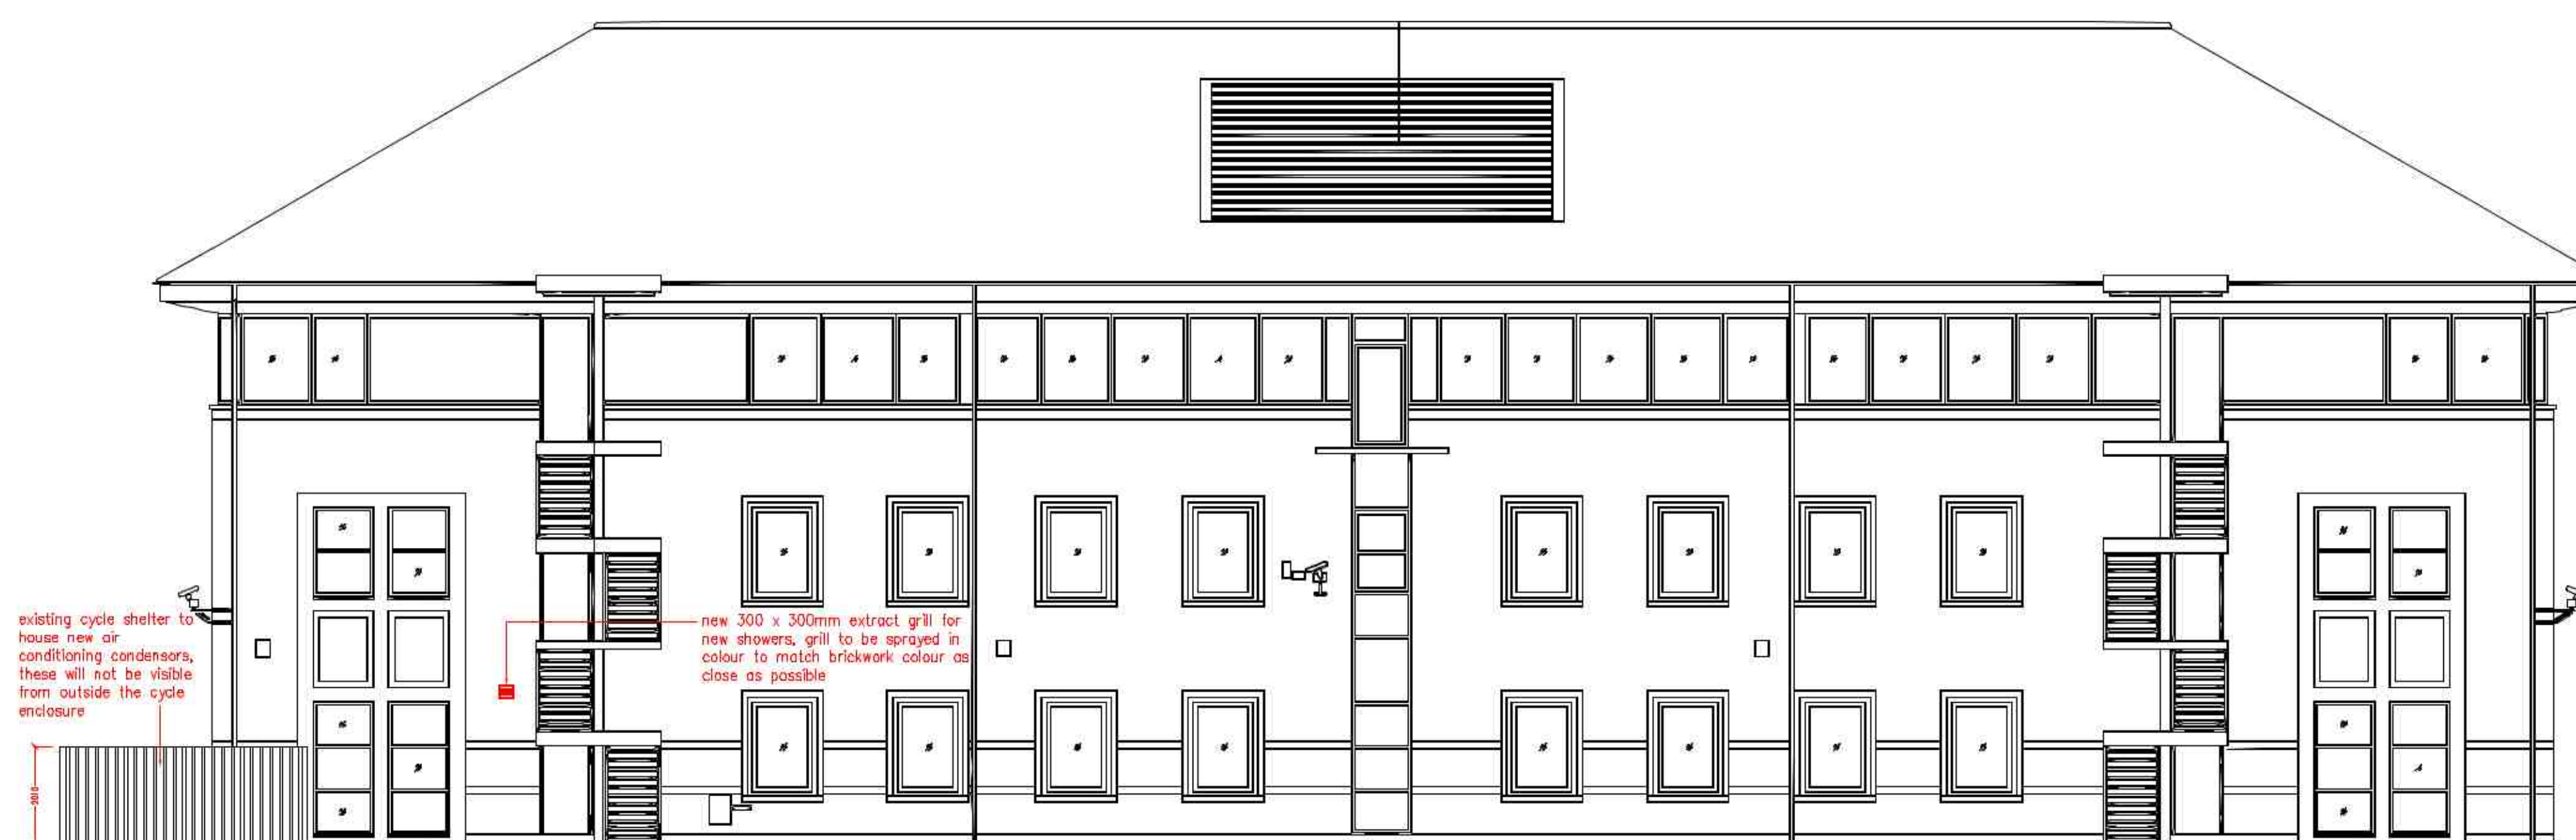

PROPOSED SOUTH ELEVATION - SCALE 1:100

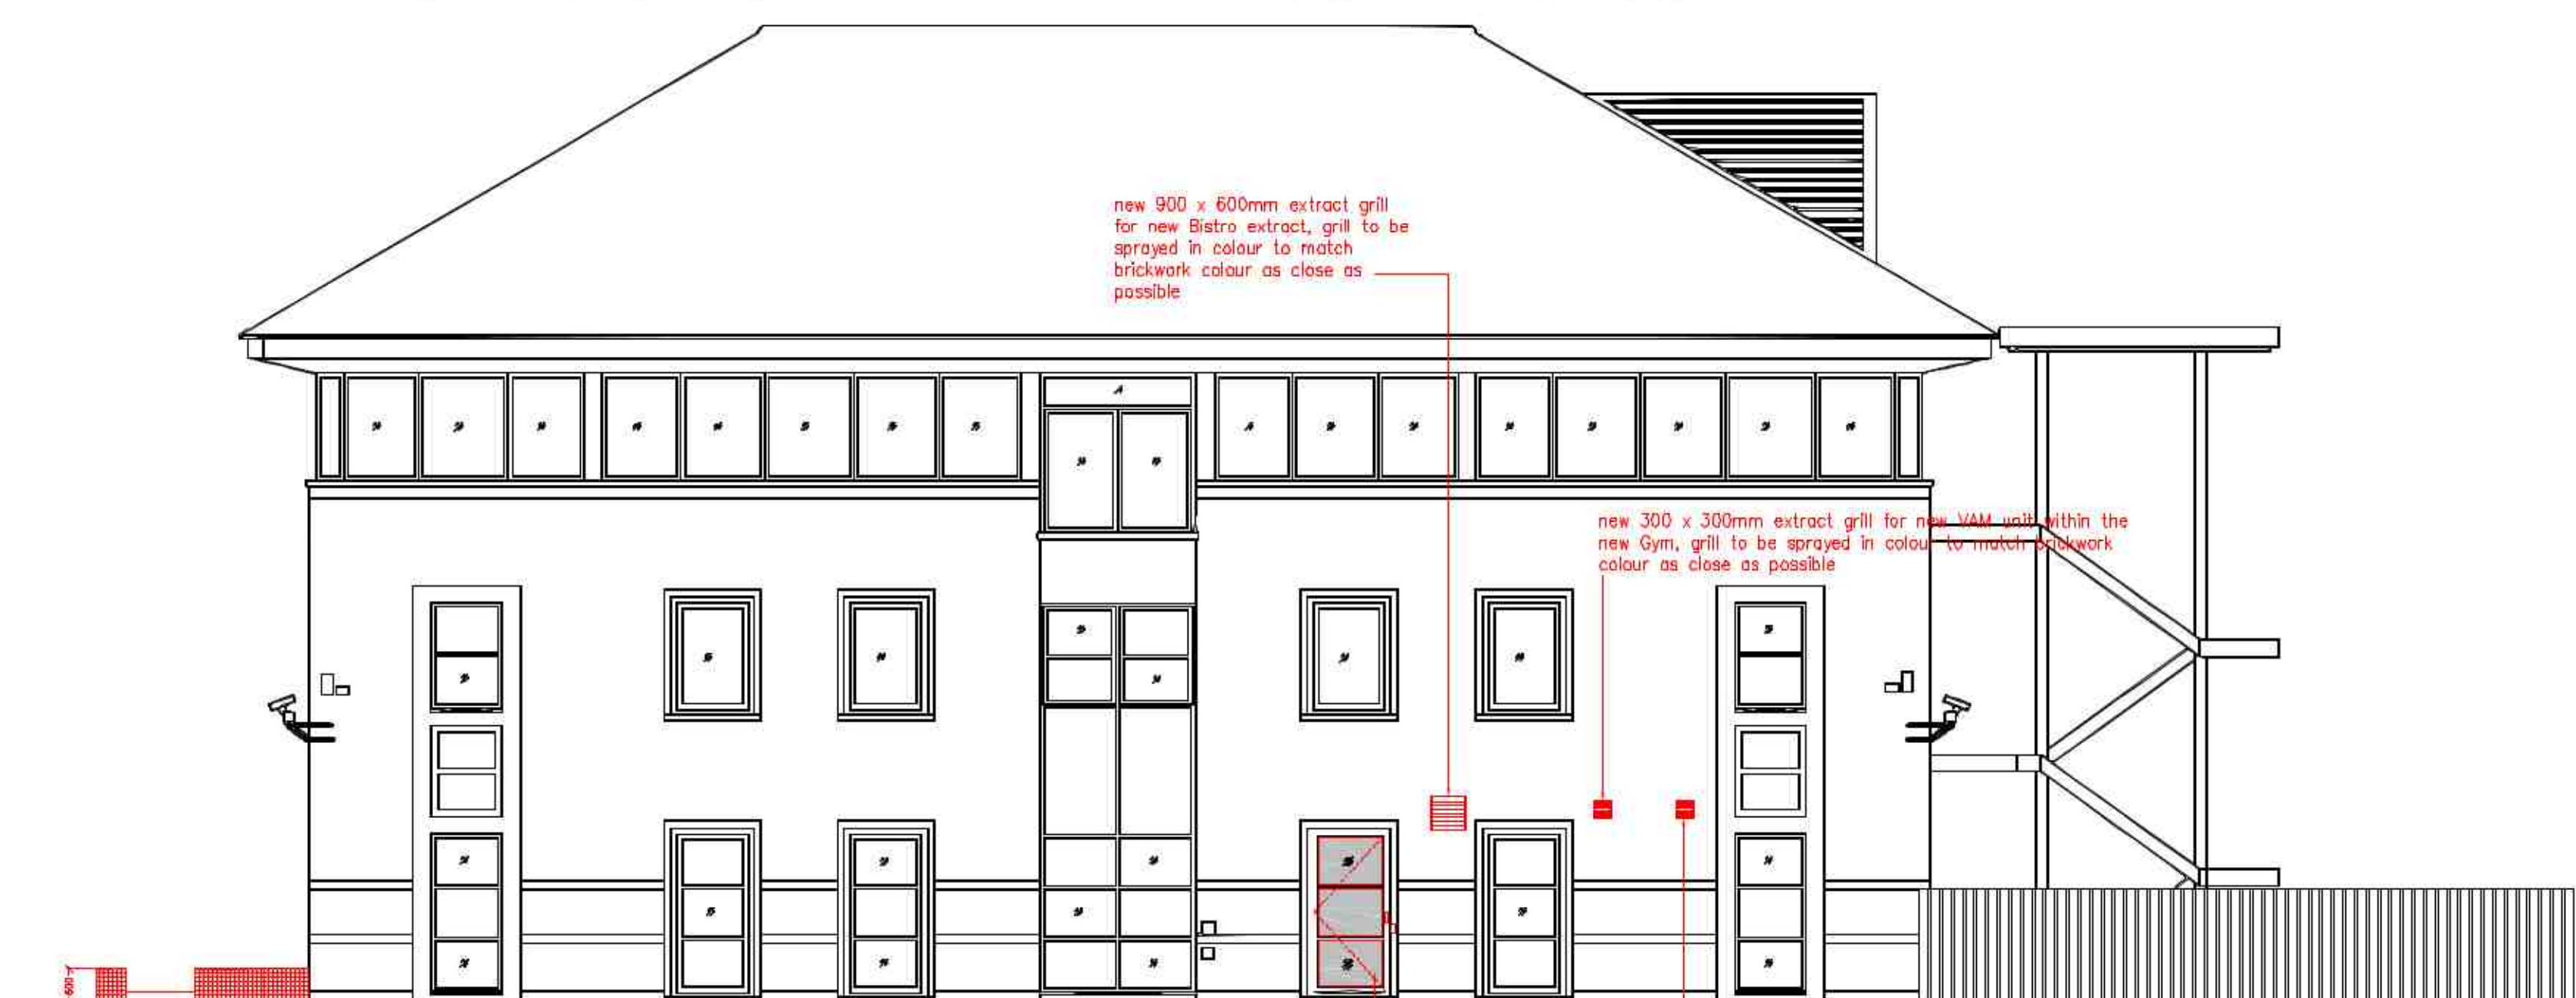

## PROPOSED WEST ELEVATION - SCALE 1:100

