




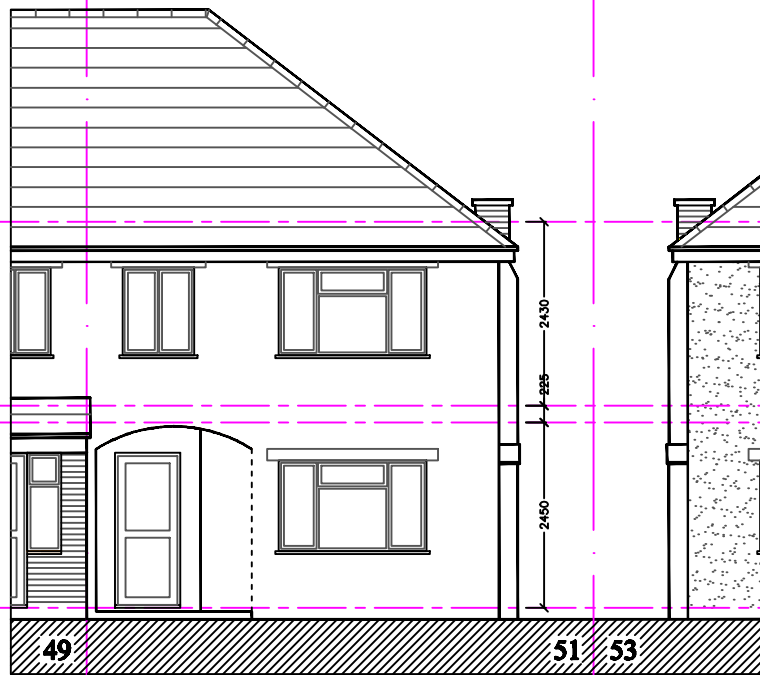


FRONT ELEVATION

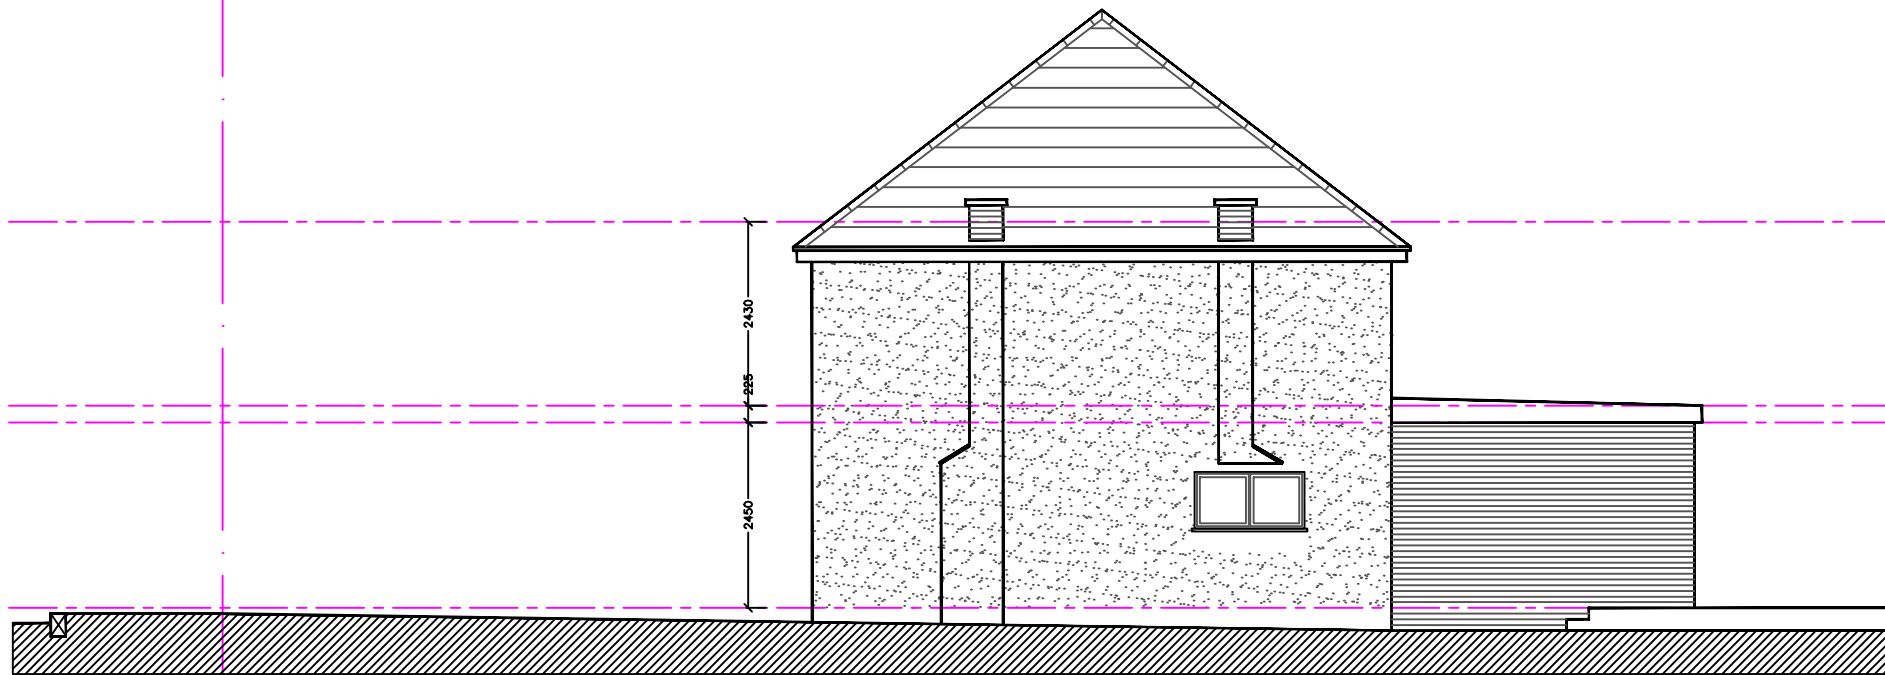

SIDE ELEVATION

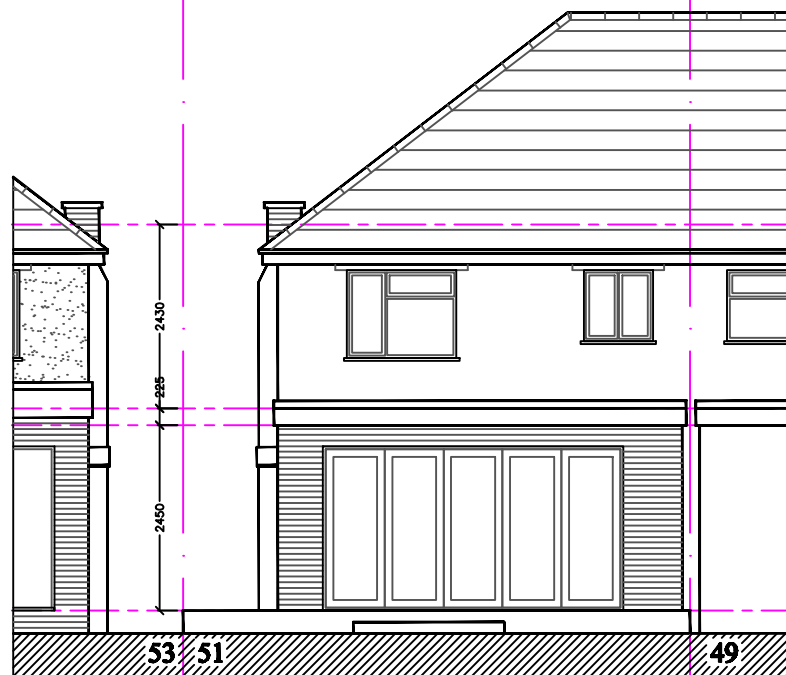

REAR ELEVATION

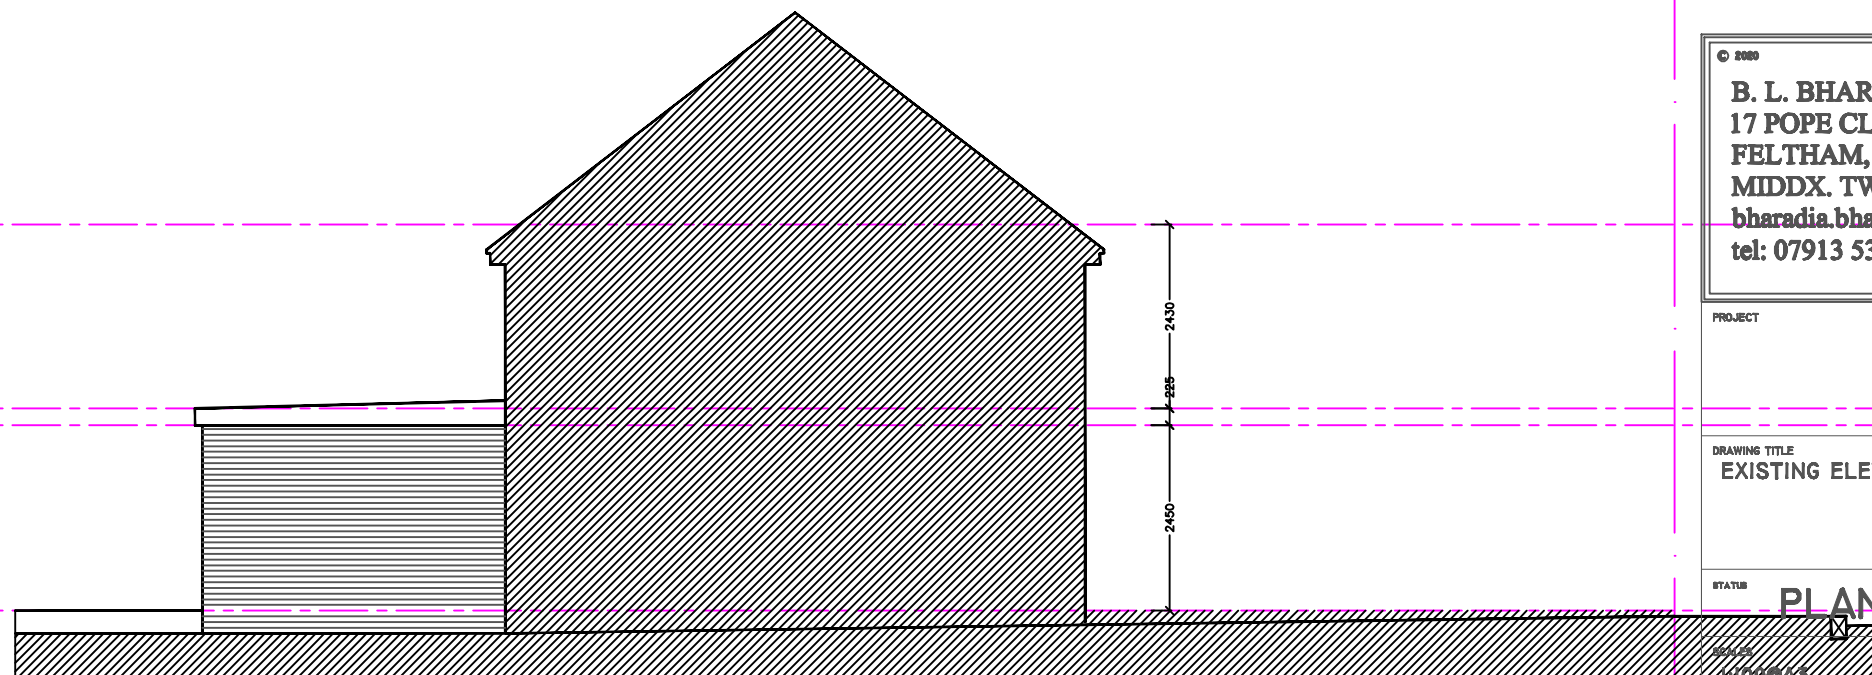

OTHER SIDE ELEVATION

© 2020
B. L. BHARADIA, BS&Arch, JAL & Arch.,
17 POPE CLOSE,
FELTHAM,
MIDDX. TW14 9PQ.
bharadia.bharat@yahoo.co.uk
tel: 07913 536633

PROJECT

DRAWING TITLE
EXISTING ELEVATIONS

STATUS
PLANNING

BY
BB

DATE
21.07.2021

DRAWING NO.
2021(AR)18-03

REV.

