


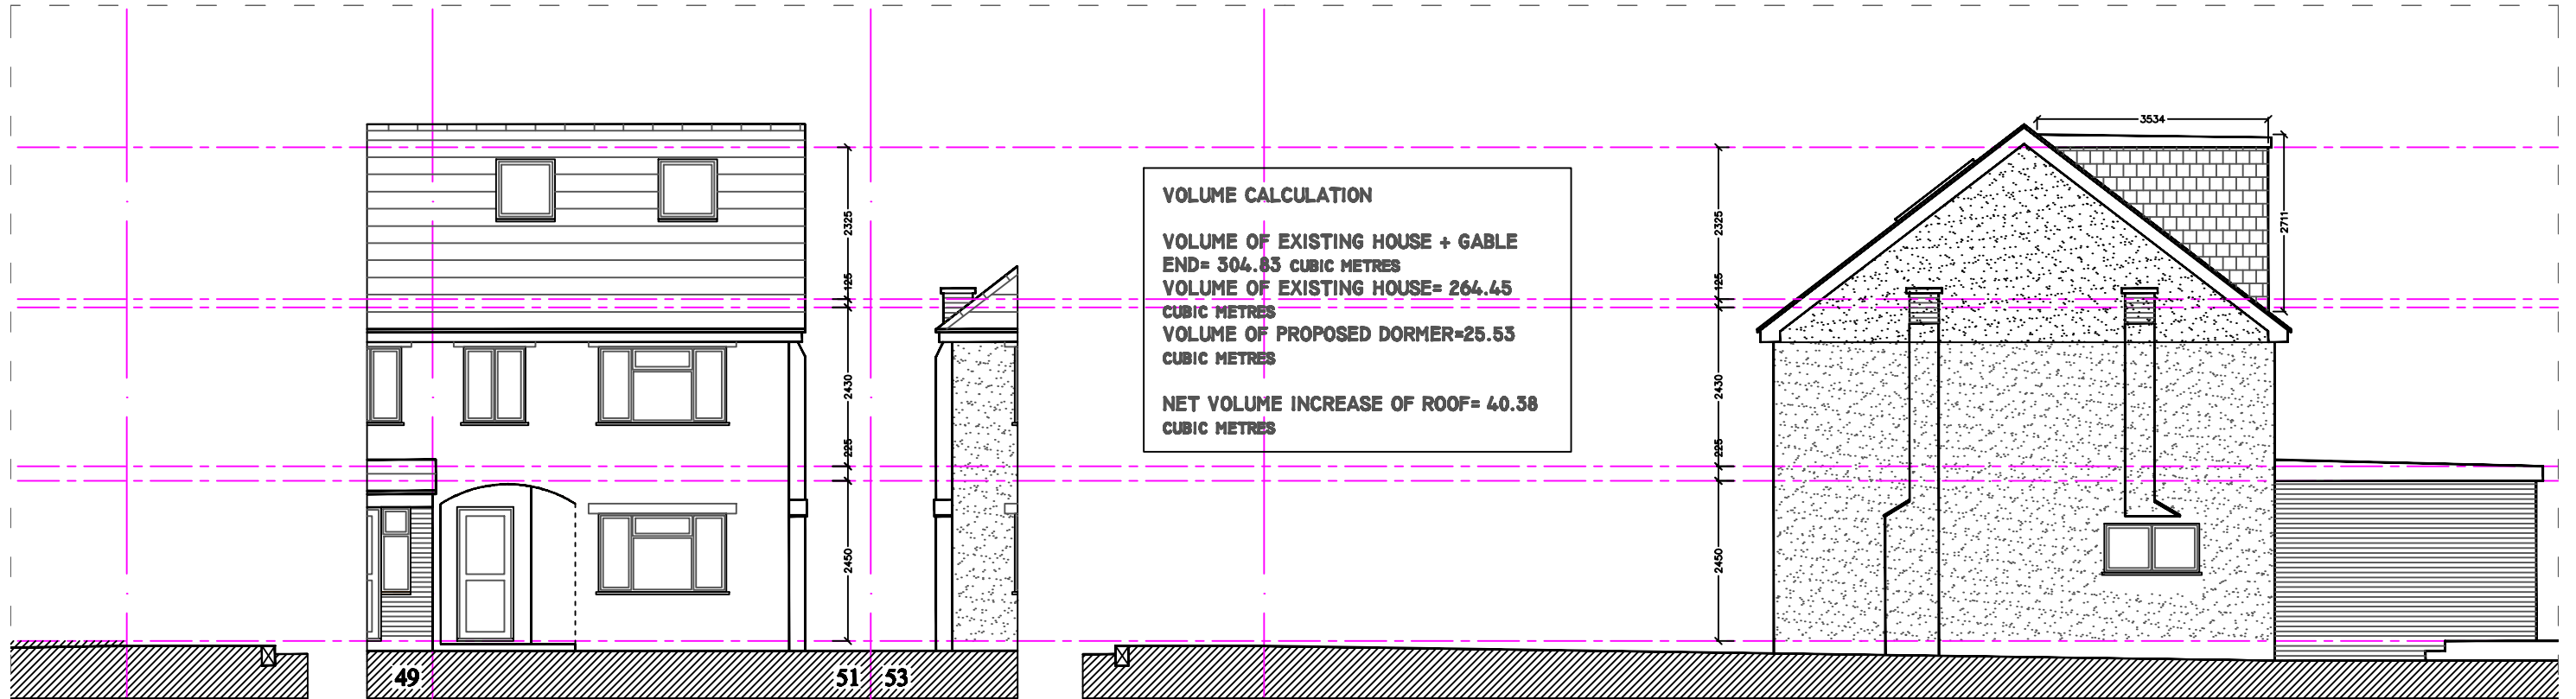


VOLUME CALCULATION

VOLUME OF EXISTING HOUSE + GABLE
END= 304.83 CUBIC METRES
VOLUME OF EXISTING HOUSE= 264.45
CUBIC METRES
VOLUME OF PROPOSED DORMER=25.53
CUBIC METRES

NET VOLUME INCREASE OF ROOF= 40.38
CUBIC METRES

FRONT ELEVATION

SIDE ELEVATION

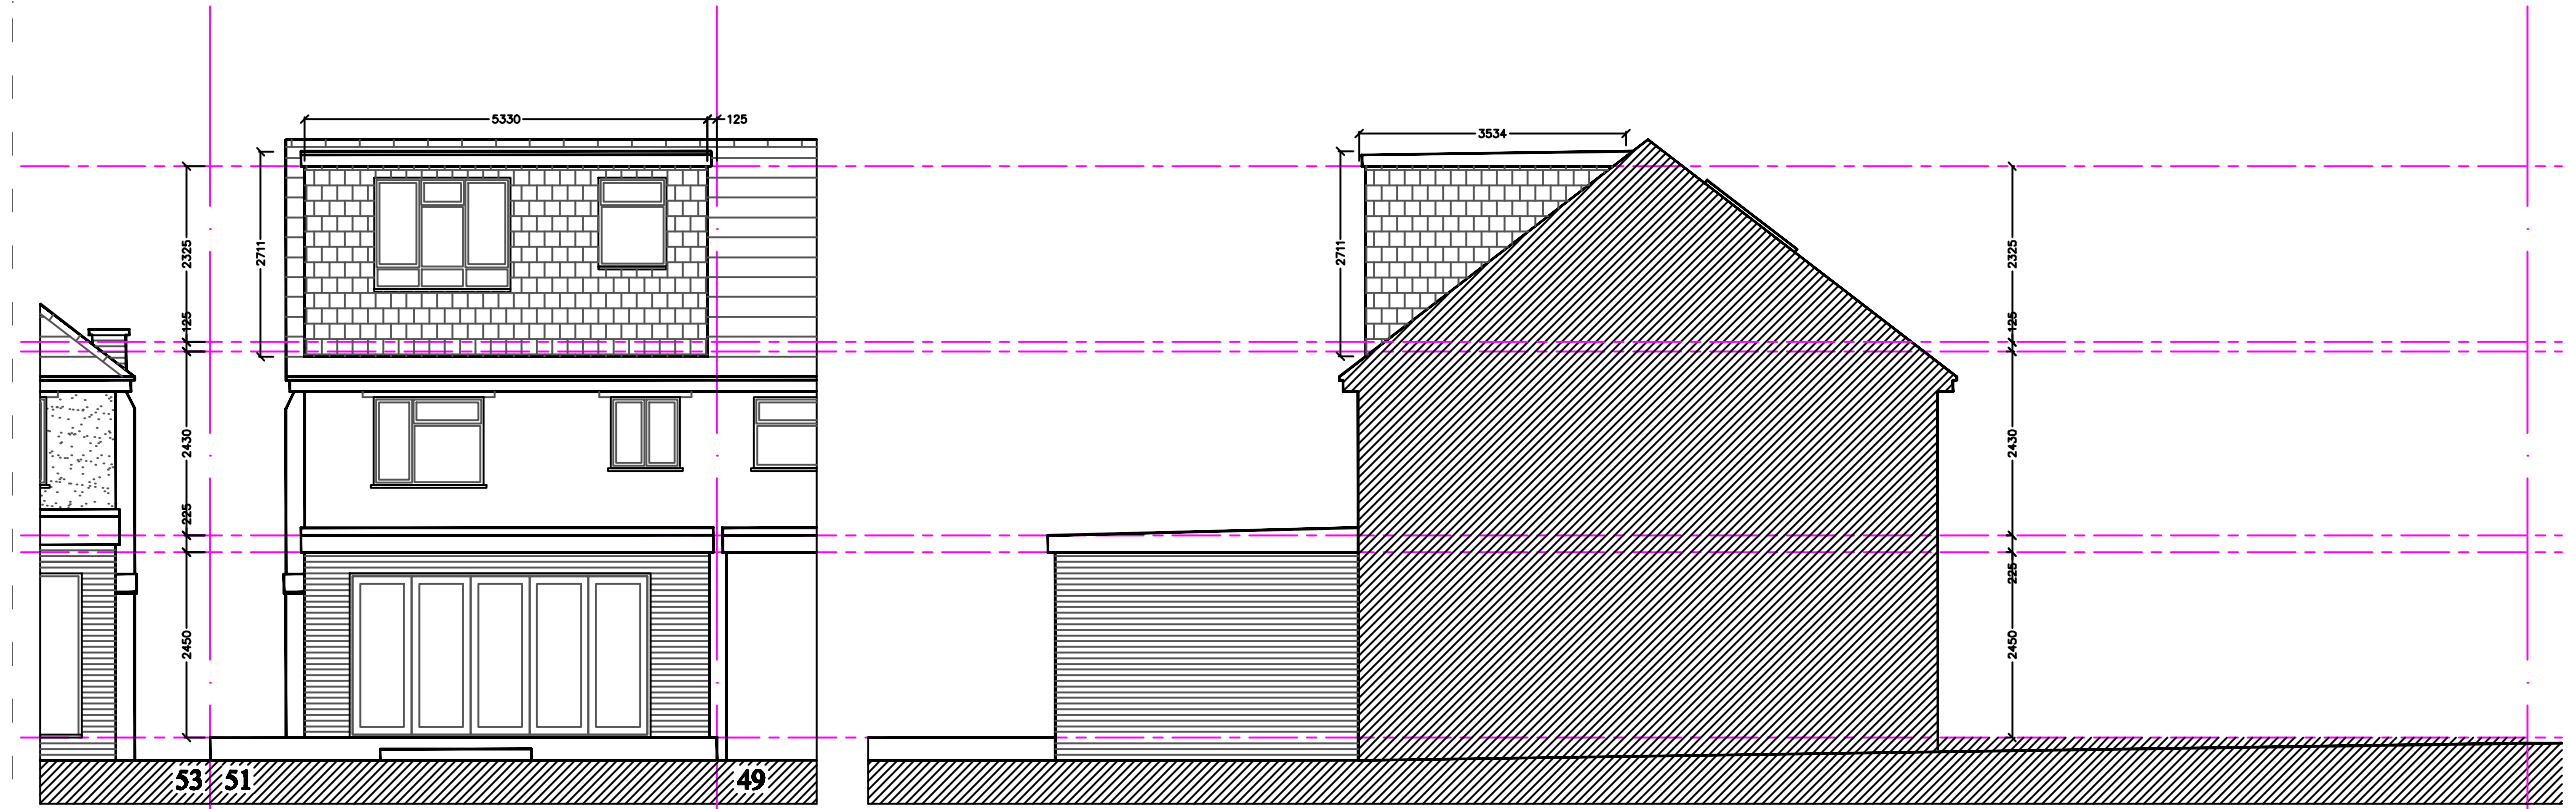

REAR ELEVATION

OTHER SIDE ELEVATION

© 2009

B. L. BHARADIA, REGISTERED ARCHITECT,
17 POPE CLOSE,
FELTHAM,
MIDDLESEX. TW14 9PQ.
bharadia.bharat@yahoo.co.uk
tel: 07913 536633

PROJECT

51 LOTHIAN AVENUE,
HAYES UB4 0EG.

DRAWING TITLE

PROPOSED ELEVATIONS

STATUS

PLANNING

SCALES

1:100 @ A3

BY

BB

DATE

21.07.2021

CHECKED BY

BB

DRAWING NO.

2021 (AR) 18-05

REV.

--

