


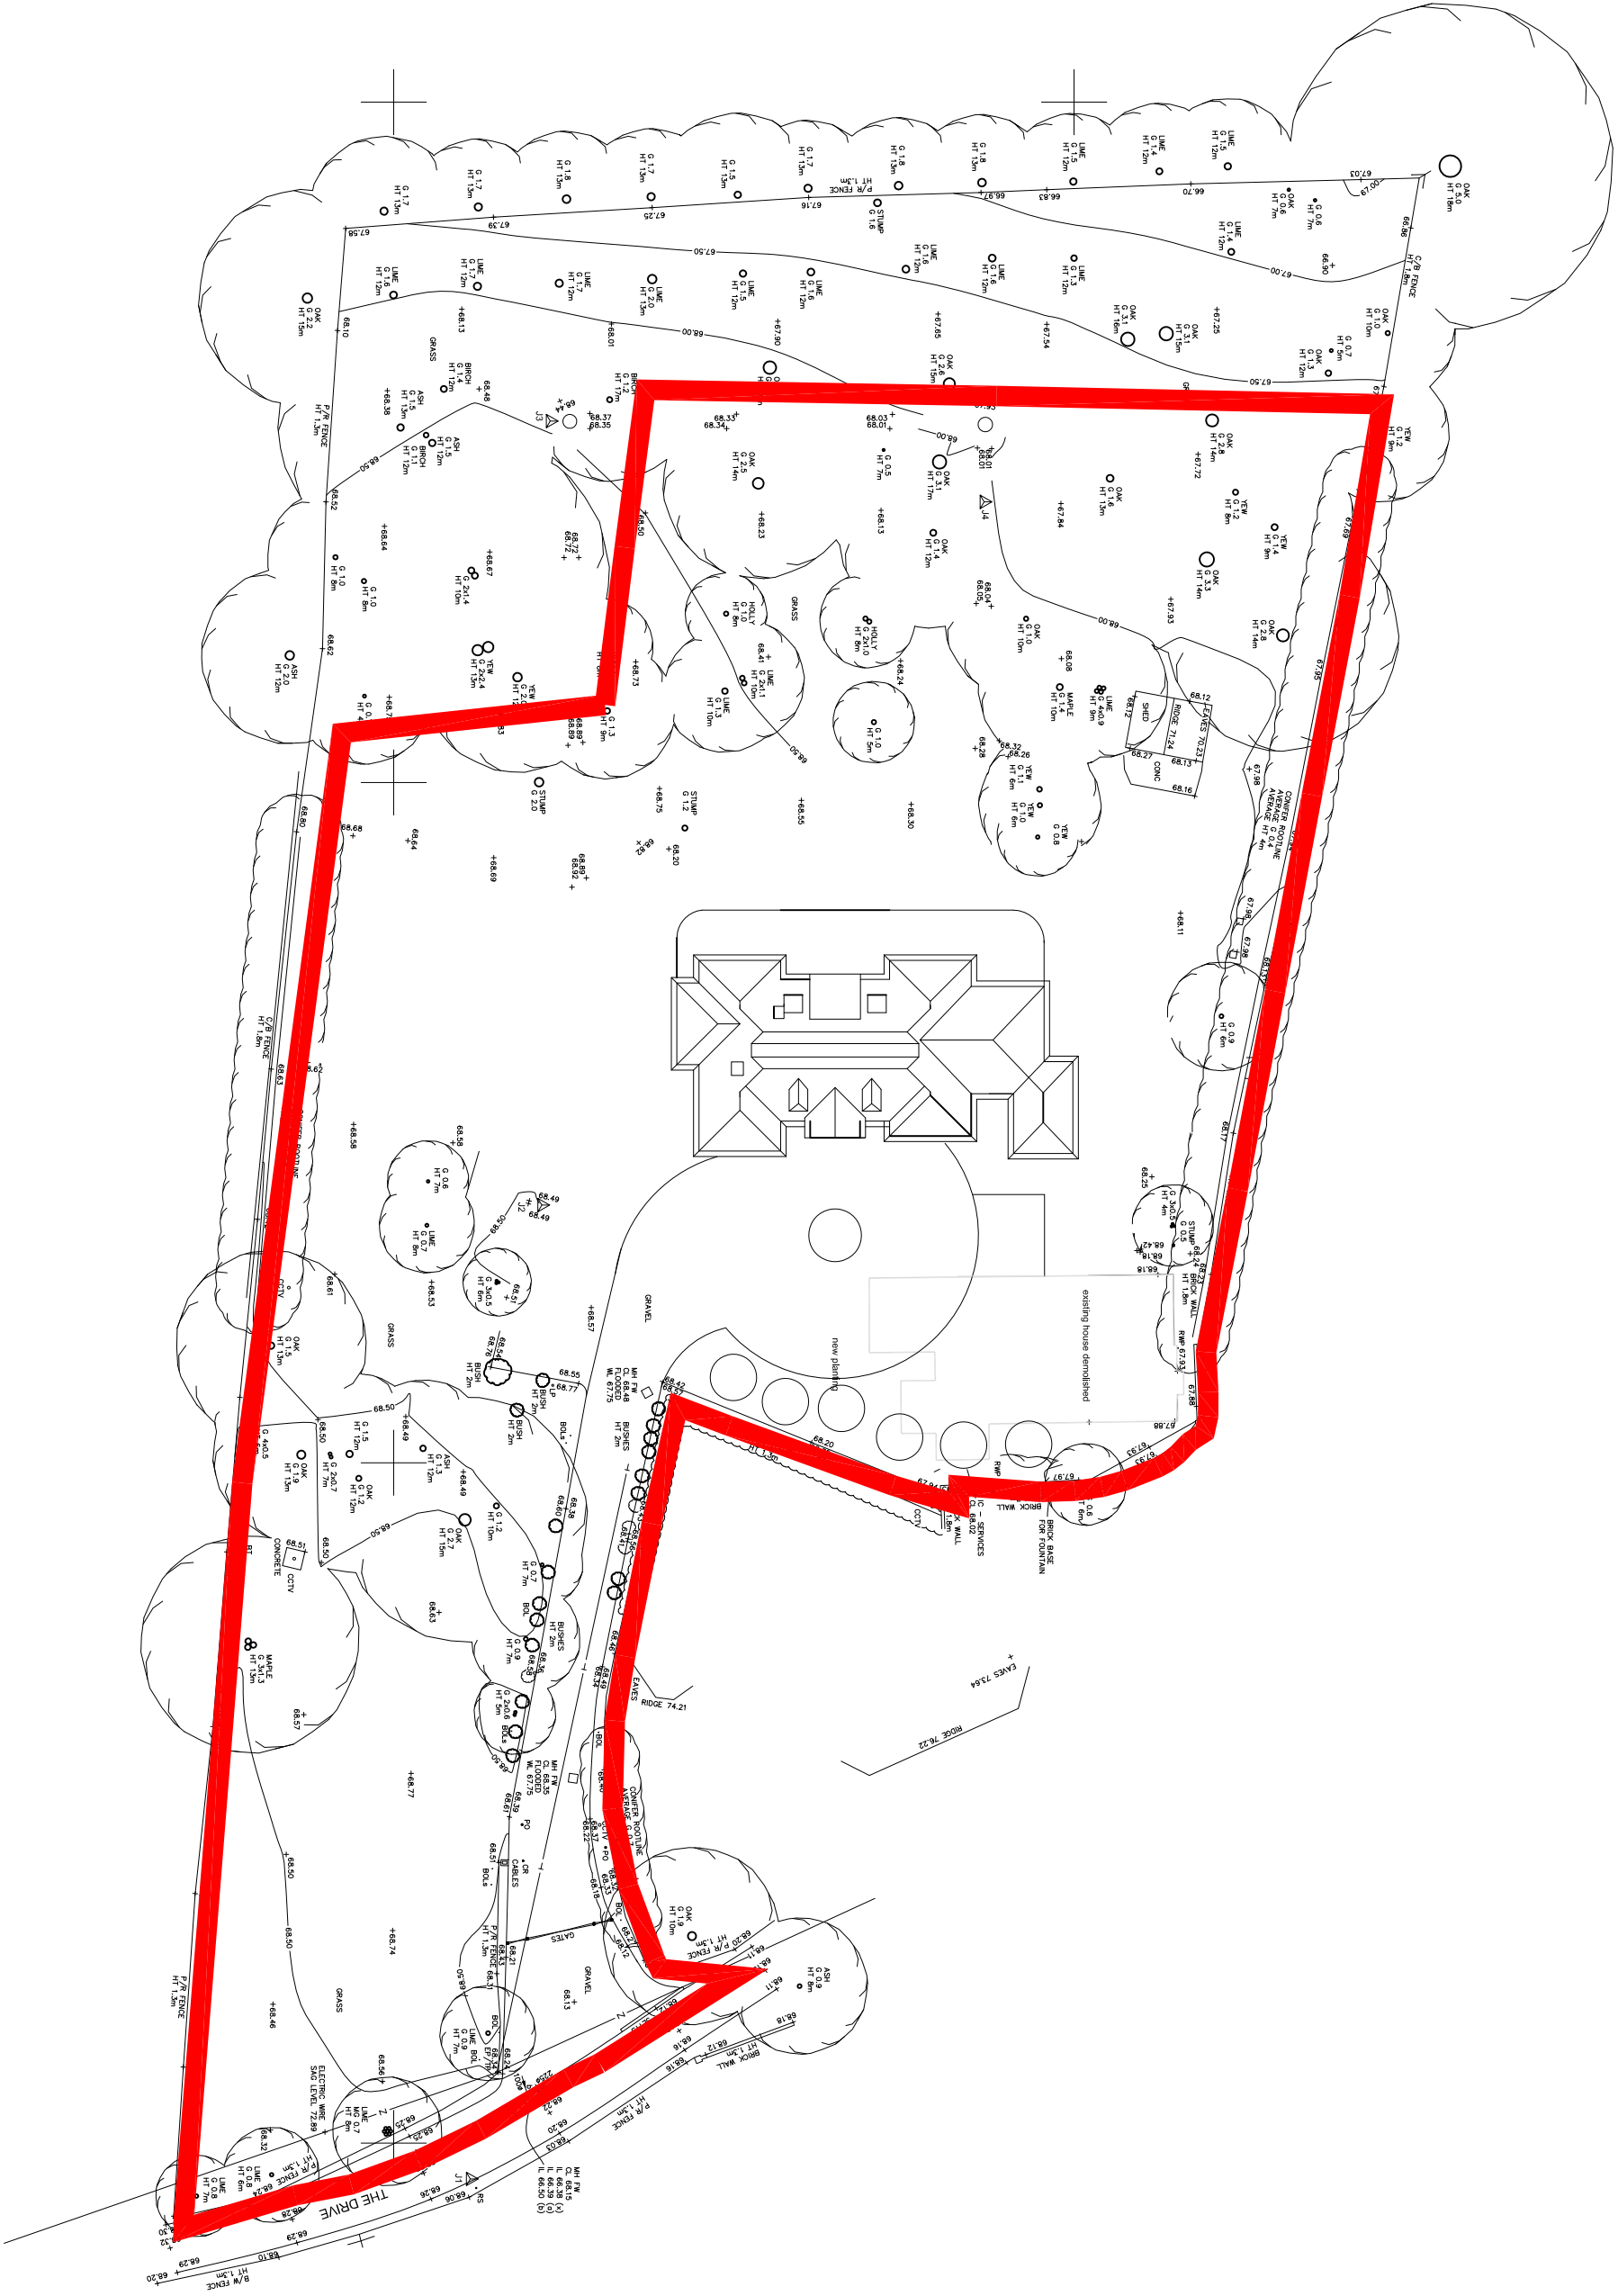

SCALE	1:500	TYPE	A3
DATE	15/01/2021	BY	WC 01/D
REVISIONS			
NO	1	DATE	15/01/2021
DESCRIPTION	WC 01/D		

DRAWING TITLE:
Proposed Site Plan

SITE ADDRESS:
Woodlands
The Drive
Ickenham

R Clarke Planning Ltd
KEW FERRY FARM, RICKMANSWORTH ROAD
NORTHWOOD, MIDDLESEX, HA6 2RF
TEL: 0181 606 2222 FAX: 0181 606 2223
E-MAIL: RCLARKE@RCLARKE.COM
Mobile number 077996 20153

R Clarke
Planning Ltd