


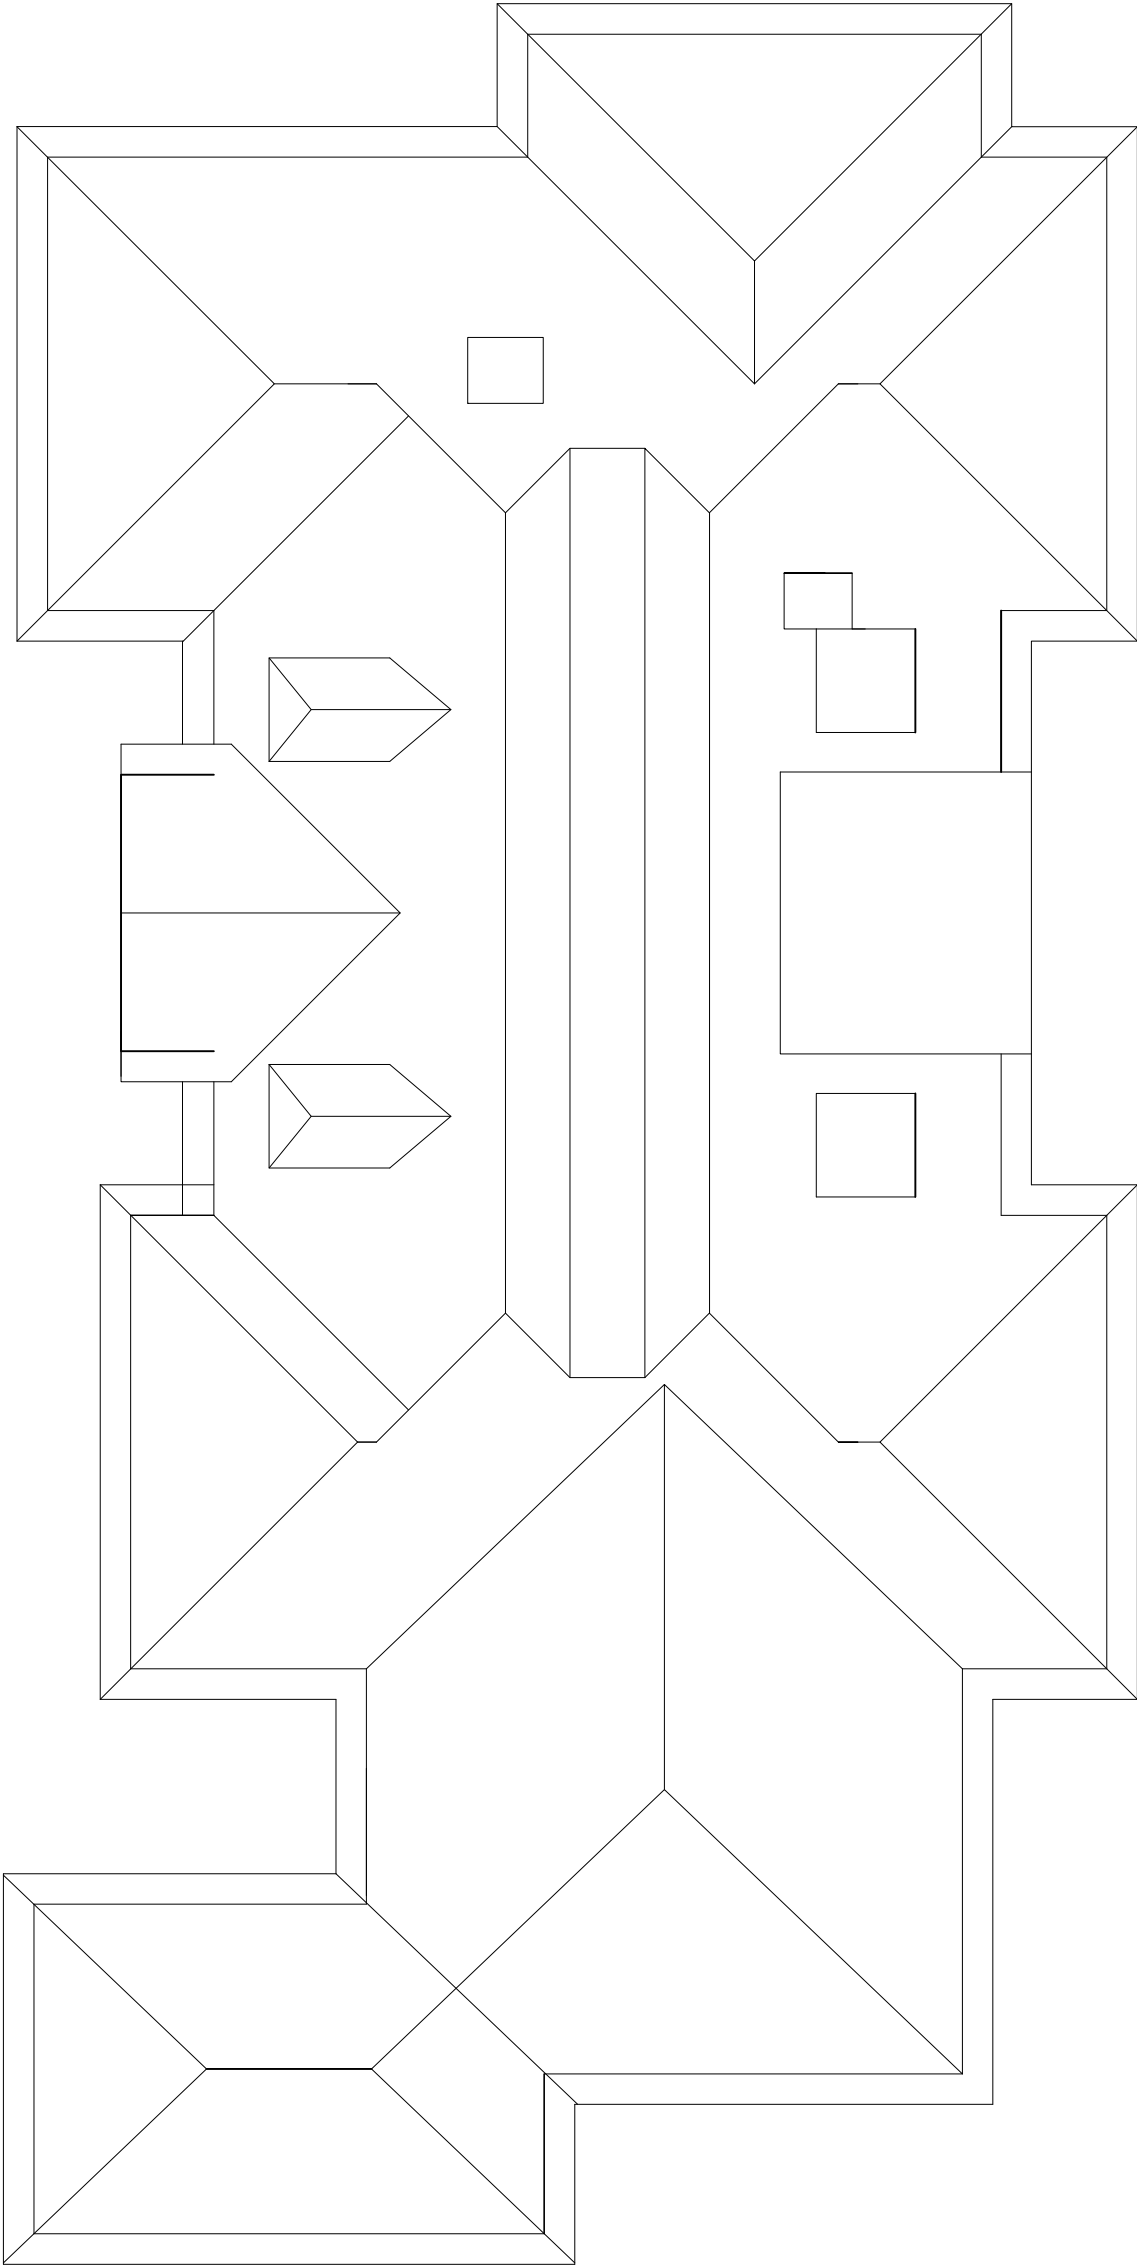

Roof Plan



SCALE		Project Size
1:100		A3
DRAWINGS NO:		
WC 05/C		

DRAWING TITLE:
Proposed Plan

SITE ADDRESS:
Woodlands
The Drive
Ickenham

R Clarke Planning Ltd
KEWERRY FARM, RICKMANSWORTH ROAD
NORTHWOOD, MIDDX, MK6 2RF
TEL: 01296 445555
E-MAIL: RCLARKE@RCLARKE.CO.UK
Mobile number 077996 20153

**R Clarke
Planning Ltd**