


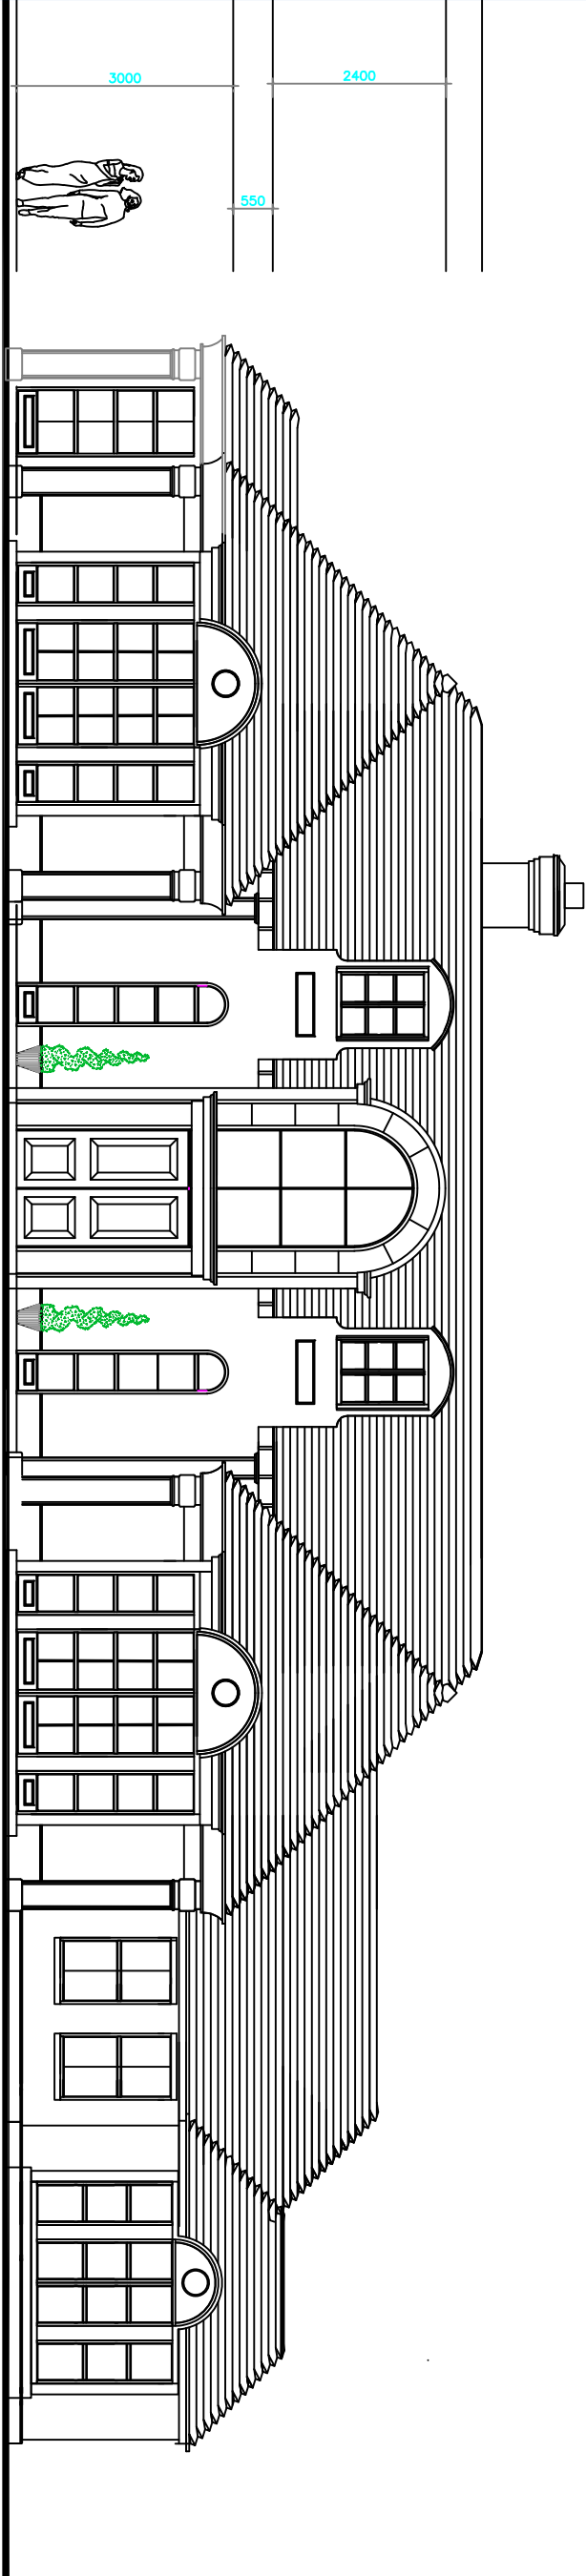

Front Elevation

| SCALE       | THICK LINE |
|-------------|------------|
| 1:100       | A3         |
| DRAWING NO: |            |
| WC 05       |            |

DRAWING TITLE:  
Proposed Plan

SITE ADDRESS:  
Woodlands  
The Drive  
Ickenham

*R Clarke Planning Ltd*  
KEWERRY FARM, RICKMANSWORTH ROAD  
NORTHWOOD, MIDDLESEX, M20 2RF  
TEL: 0208 445555 FAX: 02022 445555  
E-MAIL: RCLARKE@ICL.COM  
Mobile number 077996 20153

**R Clarke**  
Planning Ltd

