


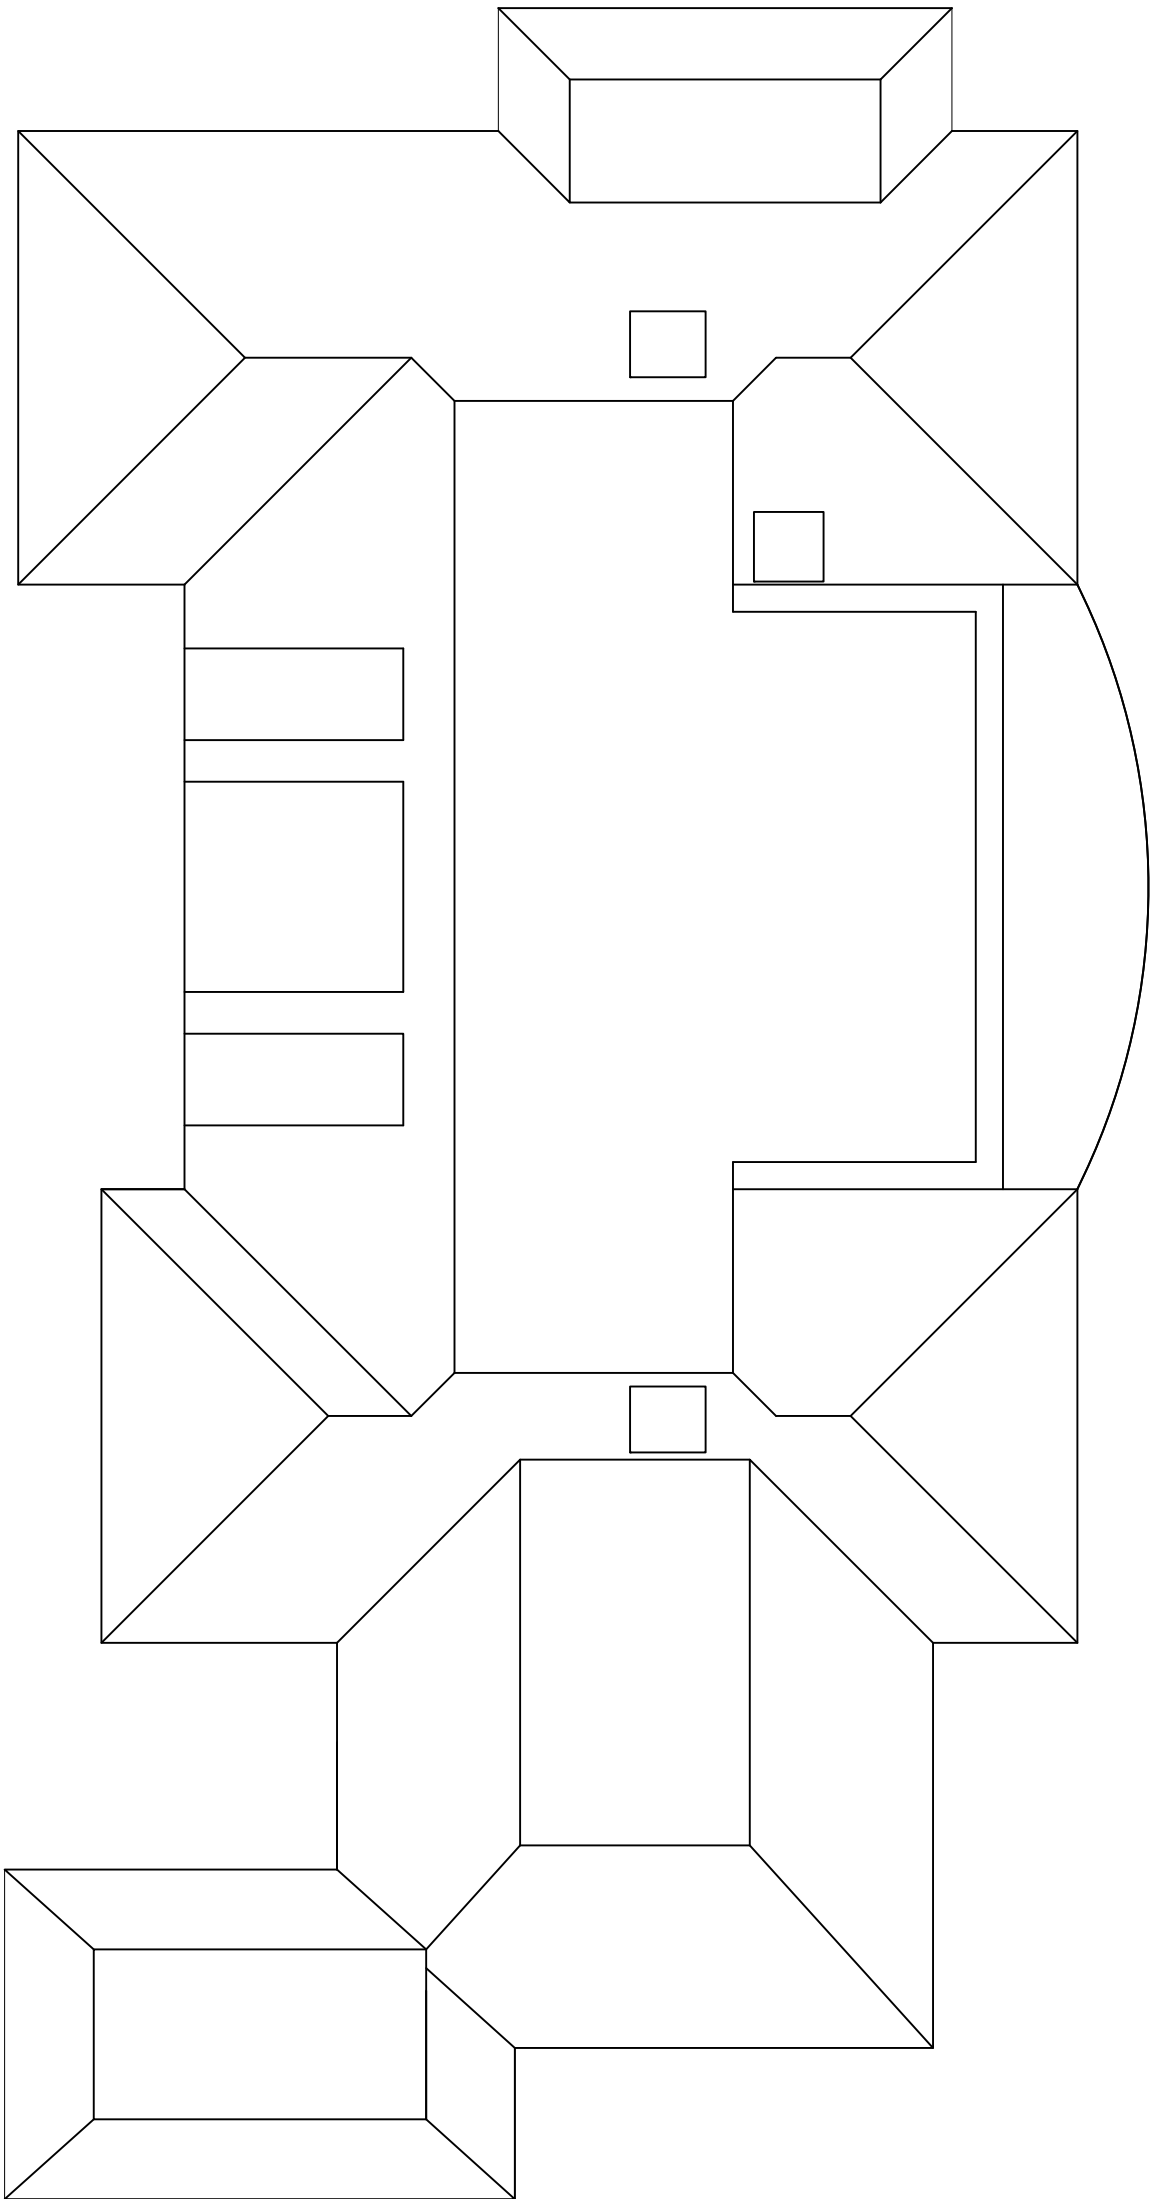

Roof Plan



| SCALE        |    |
|--------------|----|
| 1:100        | A3 |
| DRAWINGS NO: |    |
| WC 09        |    |
|              |    |

|  |
|--|
|  |
|--|

DRAWING TITLE:  
Proposed Plan

SITE ADDRESS:  
Woodlands  
The Drive  
Ickenham

*R Clarke Planning Ltd*  
KEWERRY FARM, RICKMANSWORTH ROAD  
NORTHWOOD, MIDDX, MK6 2RF  
TEL: 01296 445555  
E-MAIL: RCLARKE@RCLARKE.CO.UK  
Mobile number 077996 20153

**R Clarke  
Planning Ltd**