


REVISION:	DATE:	NOTE:
A	Aug 2020	Crossover dimensions added




PROPOSED FRONT VIEW

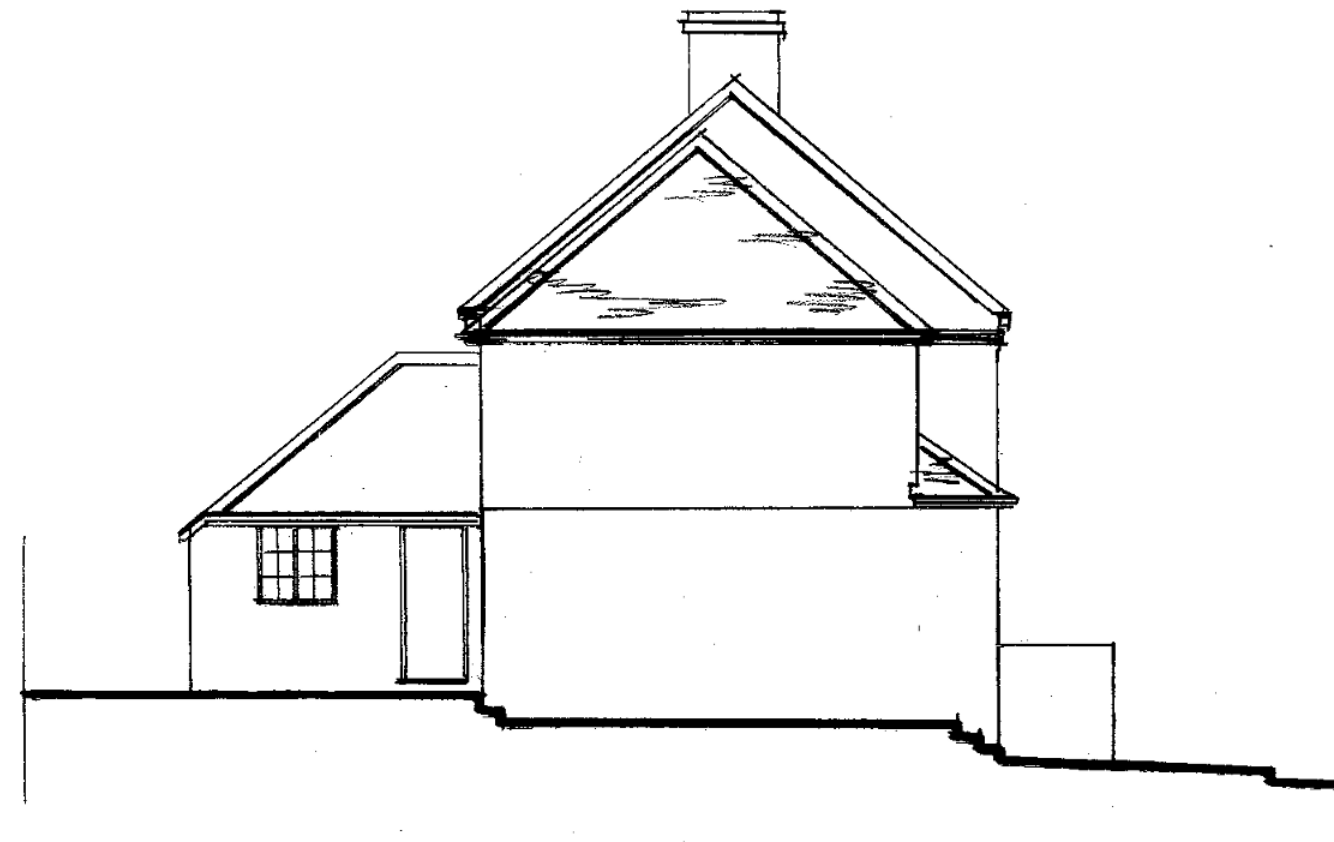

PROPOSED SIDE VIEW



PROPOSED REAR VIEW

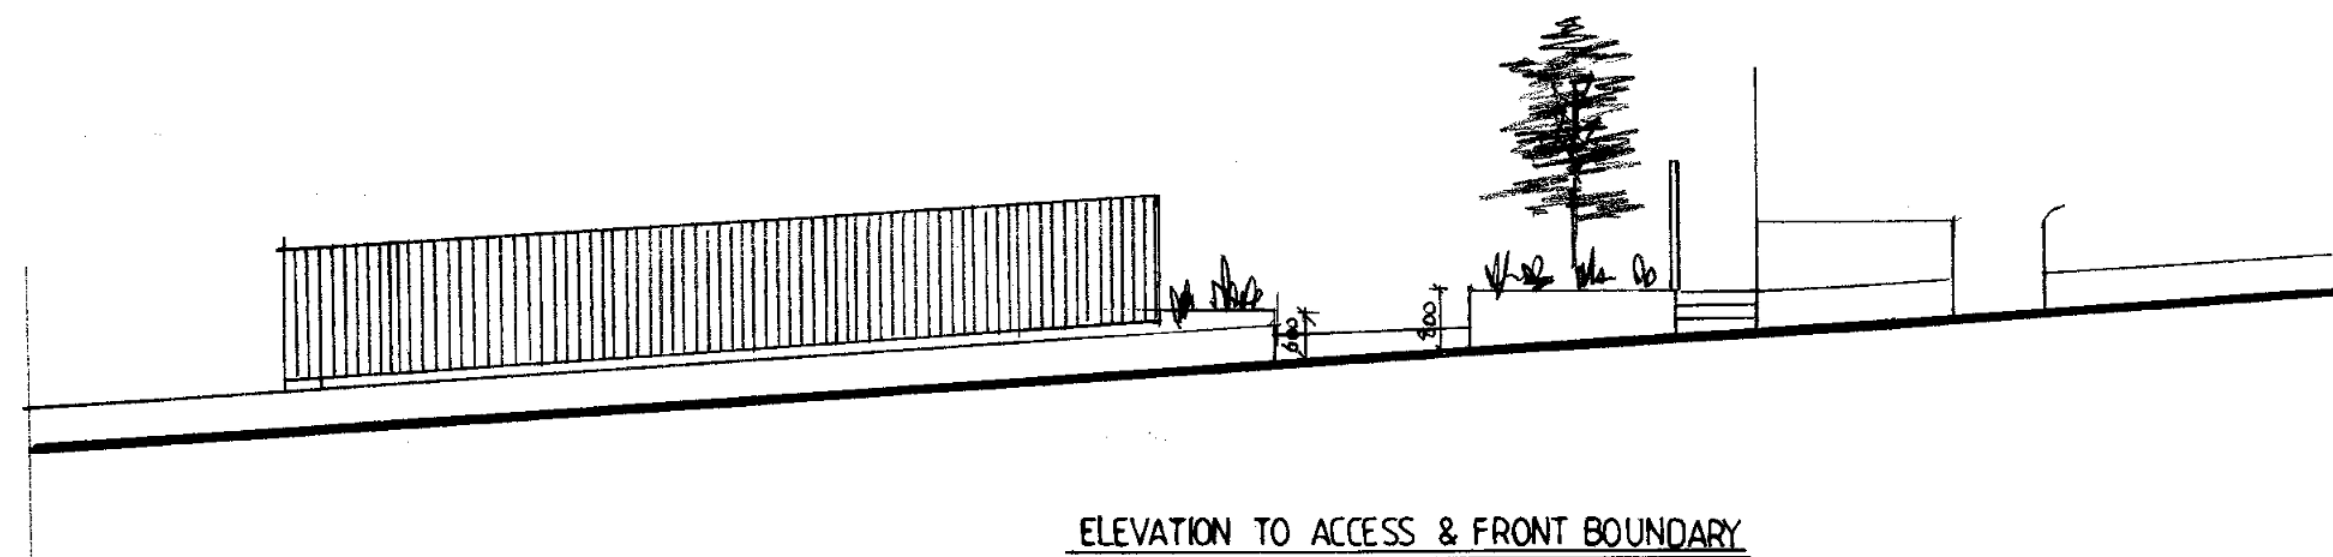


ELEVATION TO ACCESS & FRONT BOUNDARY




EXISTING REAR VIEW

EXISTING SIDE VIEW

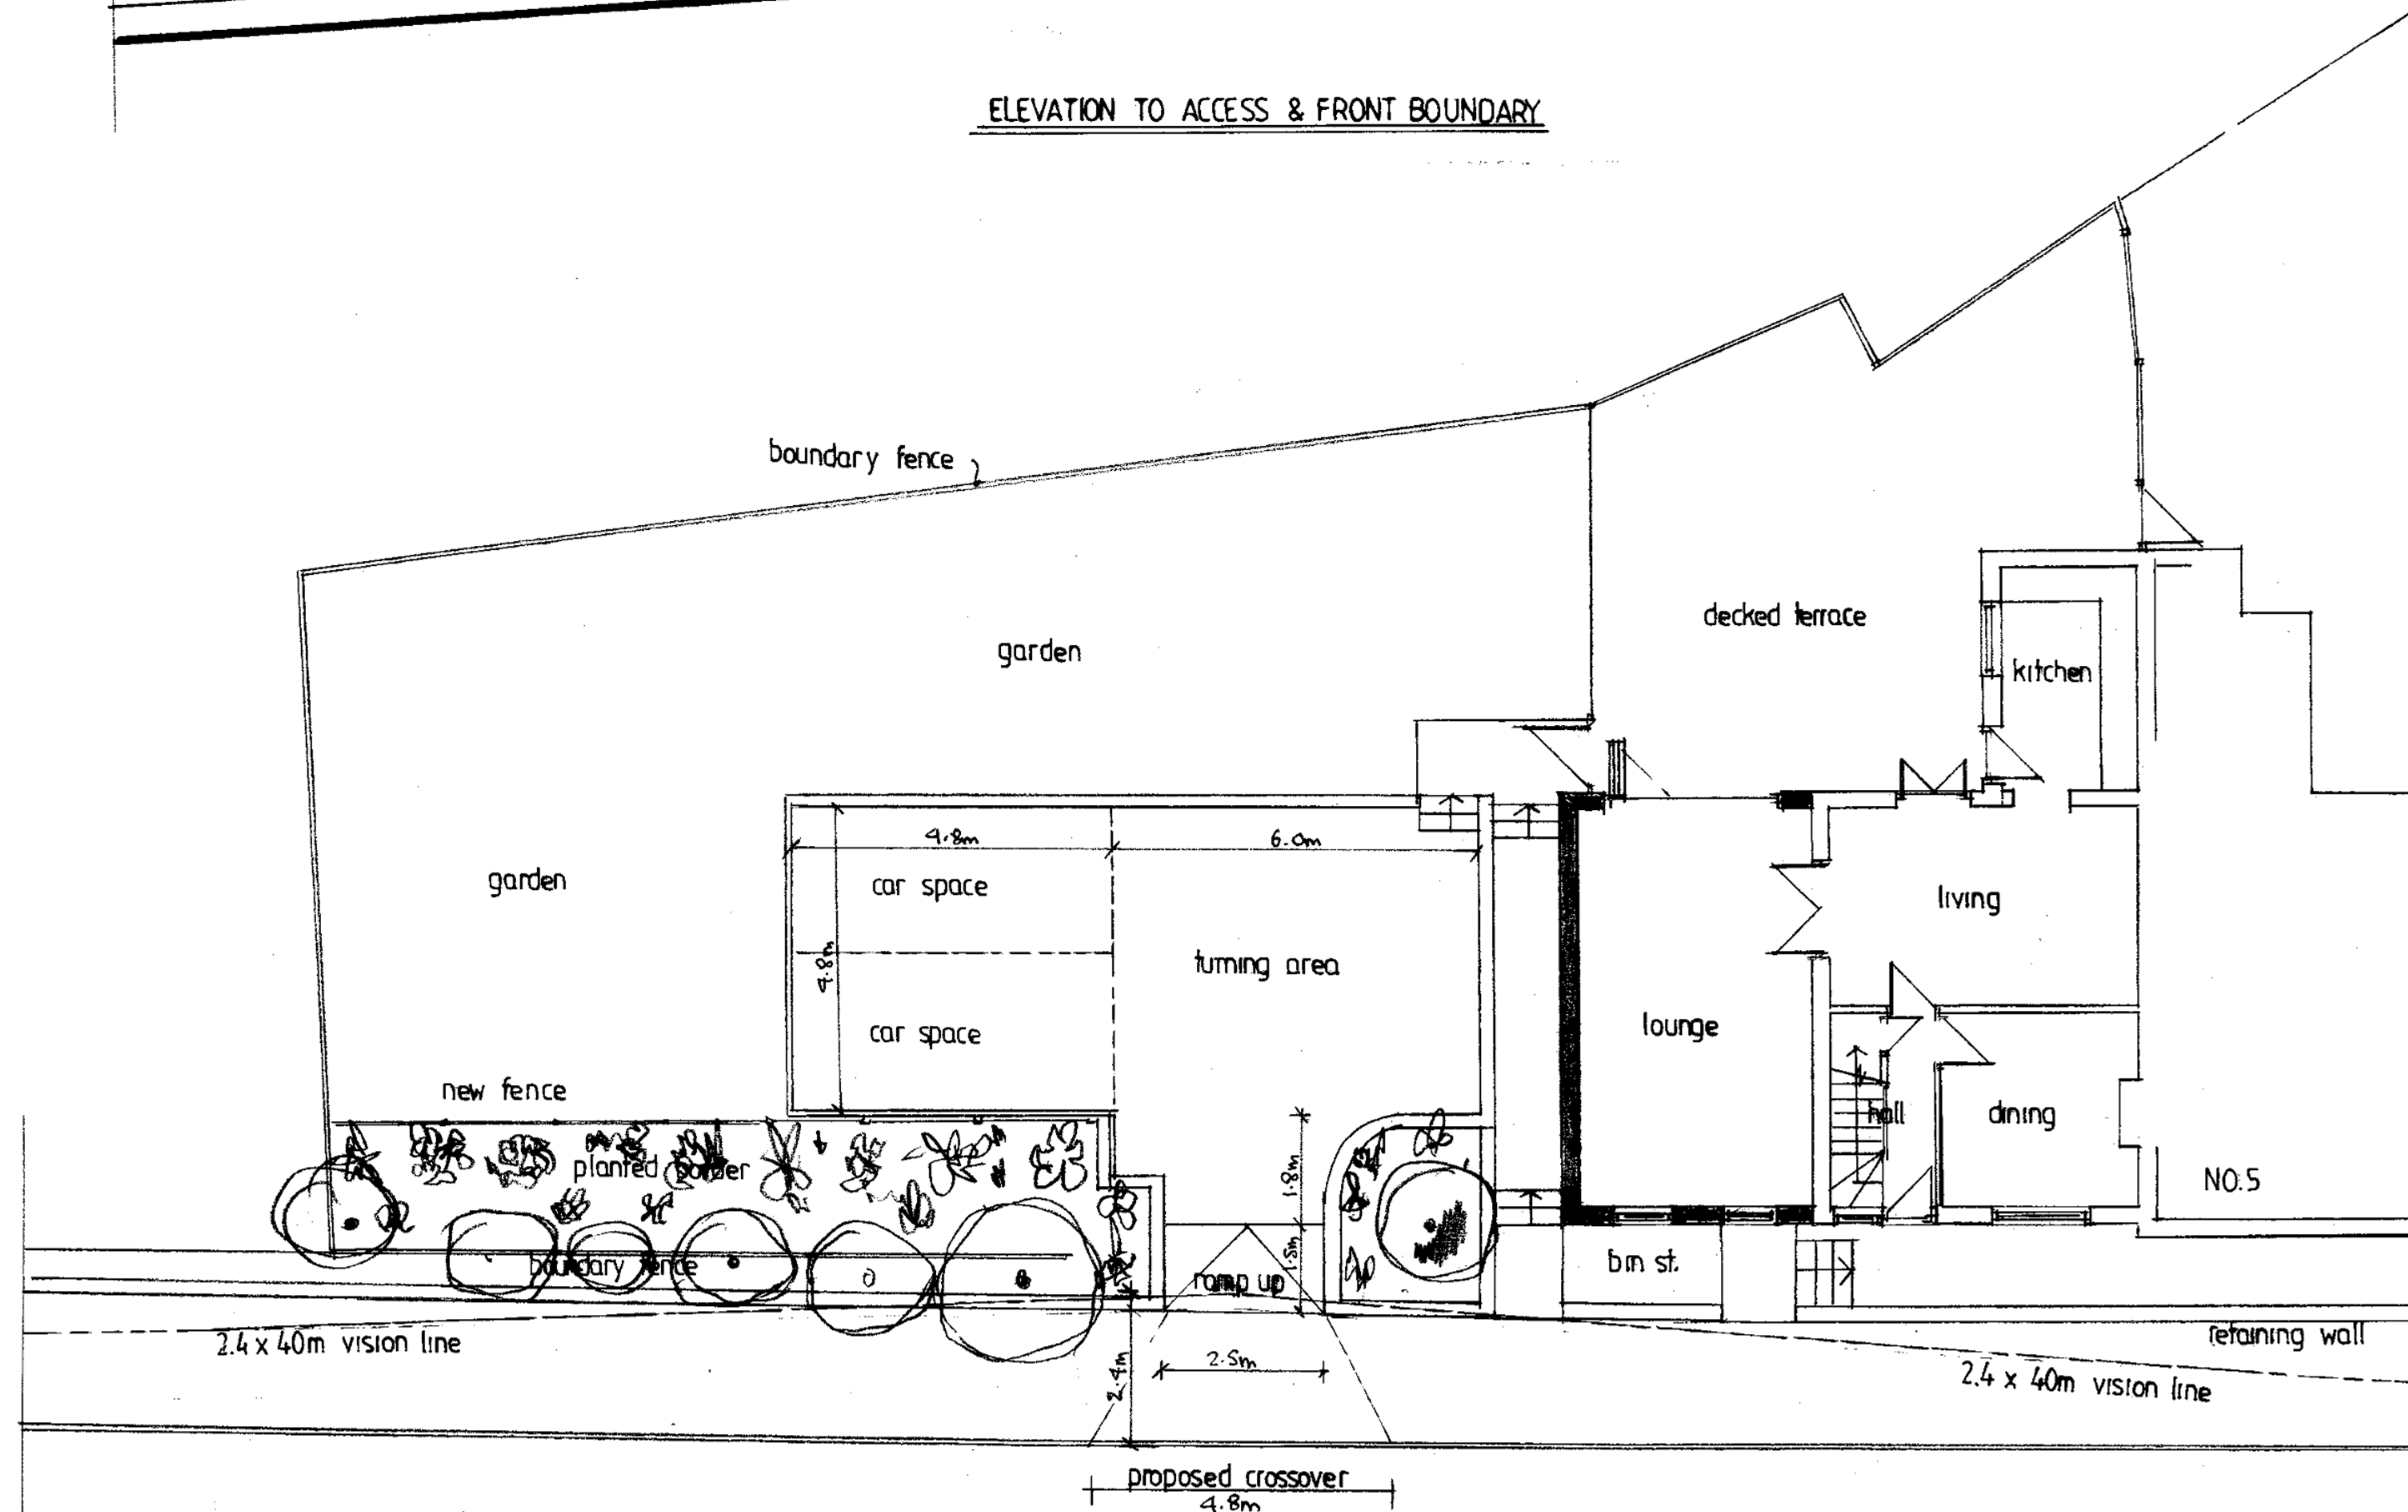

GROUND FLOOR SITE LAYOUT PLAN 1:100
(new work shaded)

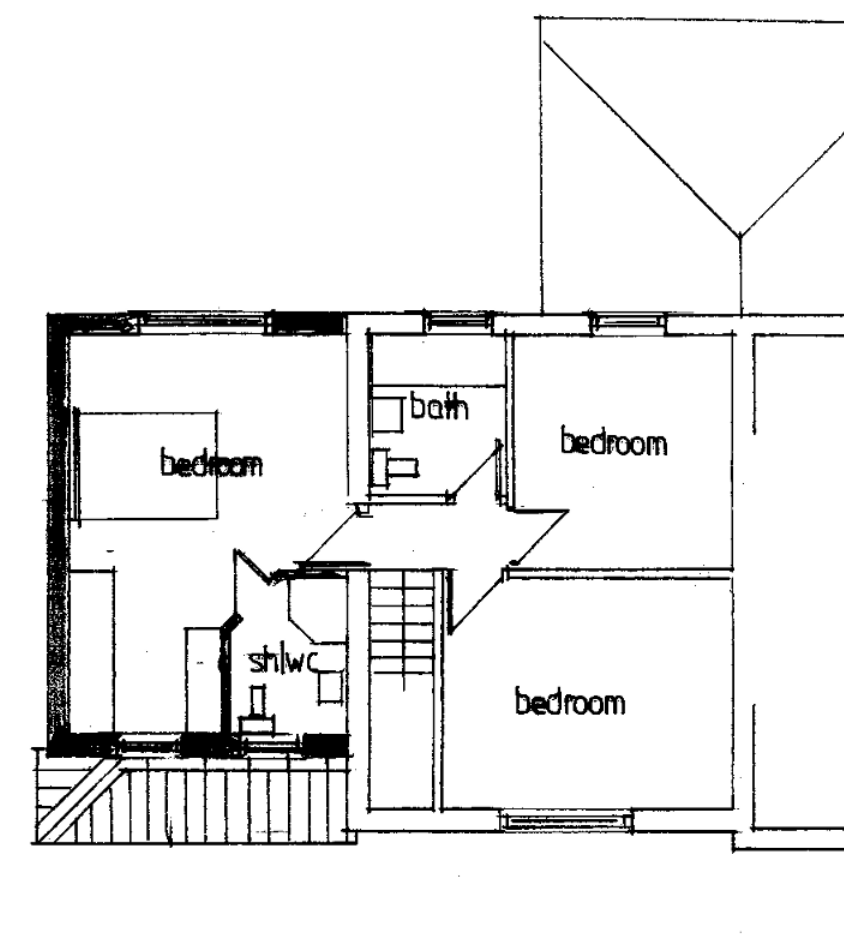

FIRST FLOOR PLAN
(new work shaded)



EXISTING FRONT VIEW

homeplans

Church Gardens, Church Hill, Harefield, Middlesex UB9 6DU

T: 01895 822488
E: patrick@homeplansharefield.com
W: www.homeplansharefield.com



CLIENT: MR I JORDAN

PROJECT: 6 GROVE COTTAGES
CHURCH HILL, HAREFIELD

TITLE: DESIGN PROPOSAL - EXTENSION
FLOOR PLANS & ELEVATIONS

DRG NO:
195016

DATE:
JULY 2020

SCALE:
1:100 AT A1

DRAWN:

A

