



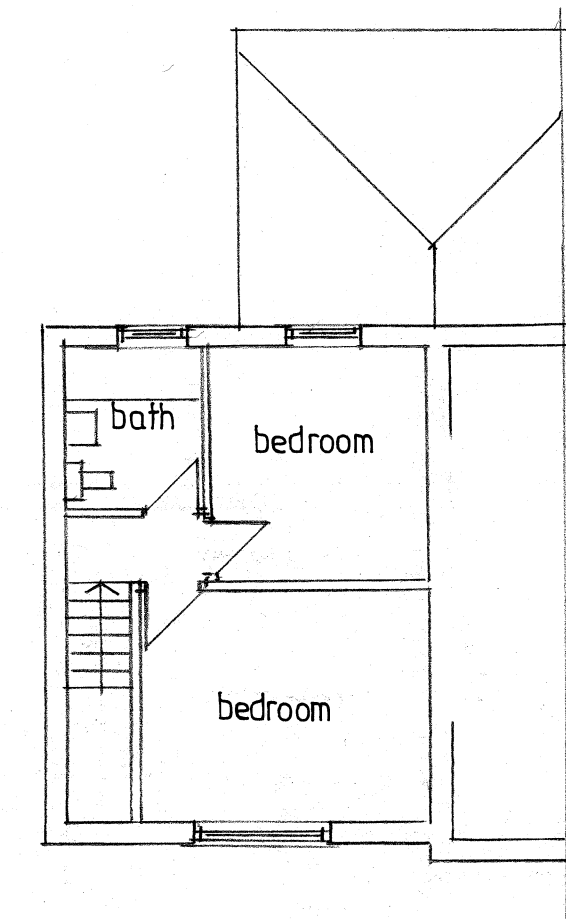

FIRST FLOOR PLAN

EXISTING SITE LAYOUT PLAN 1:100

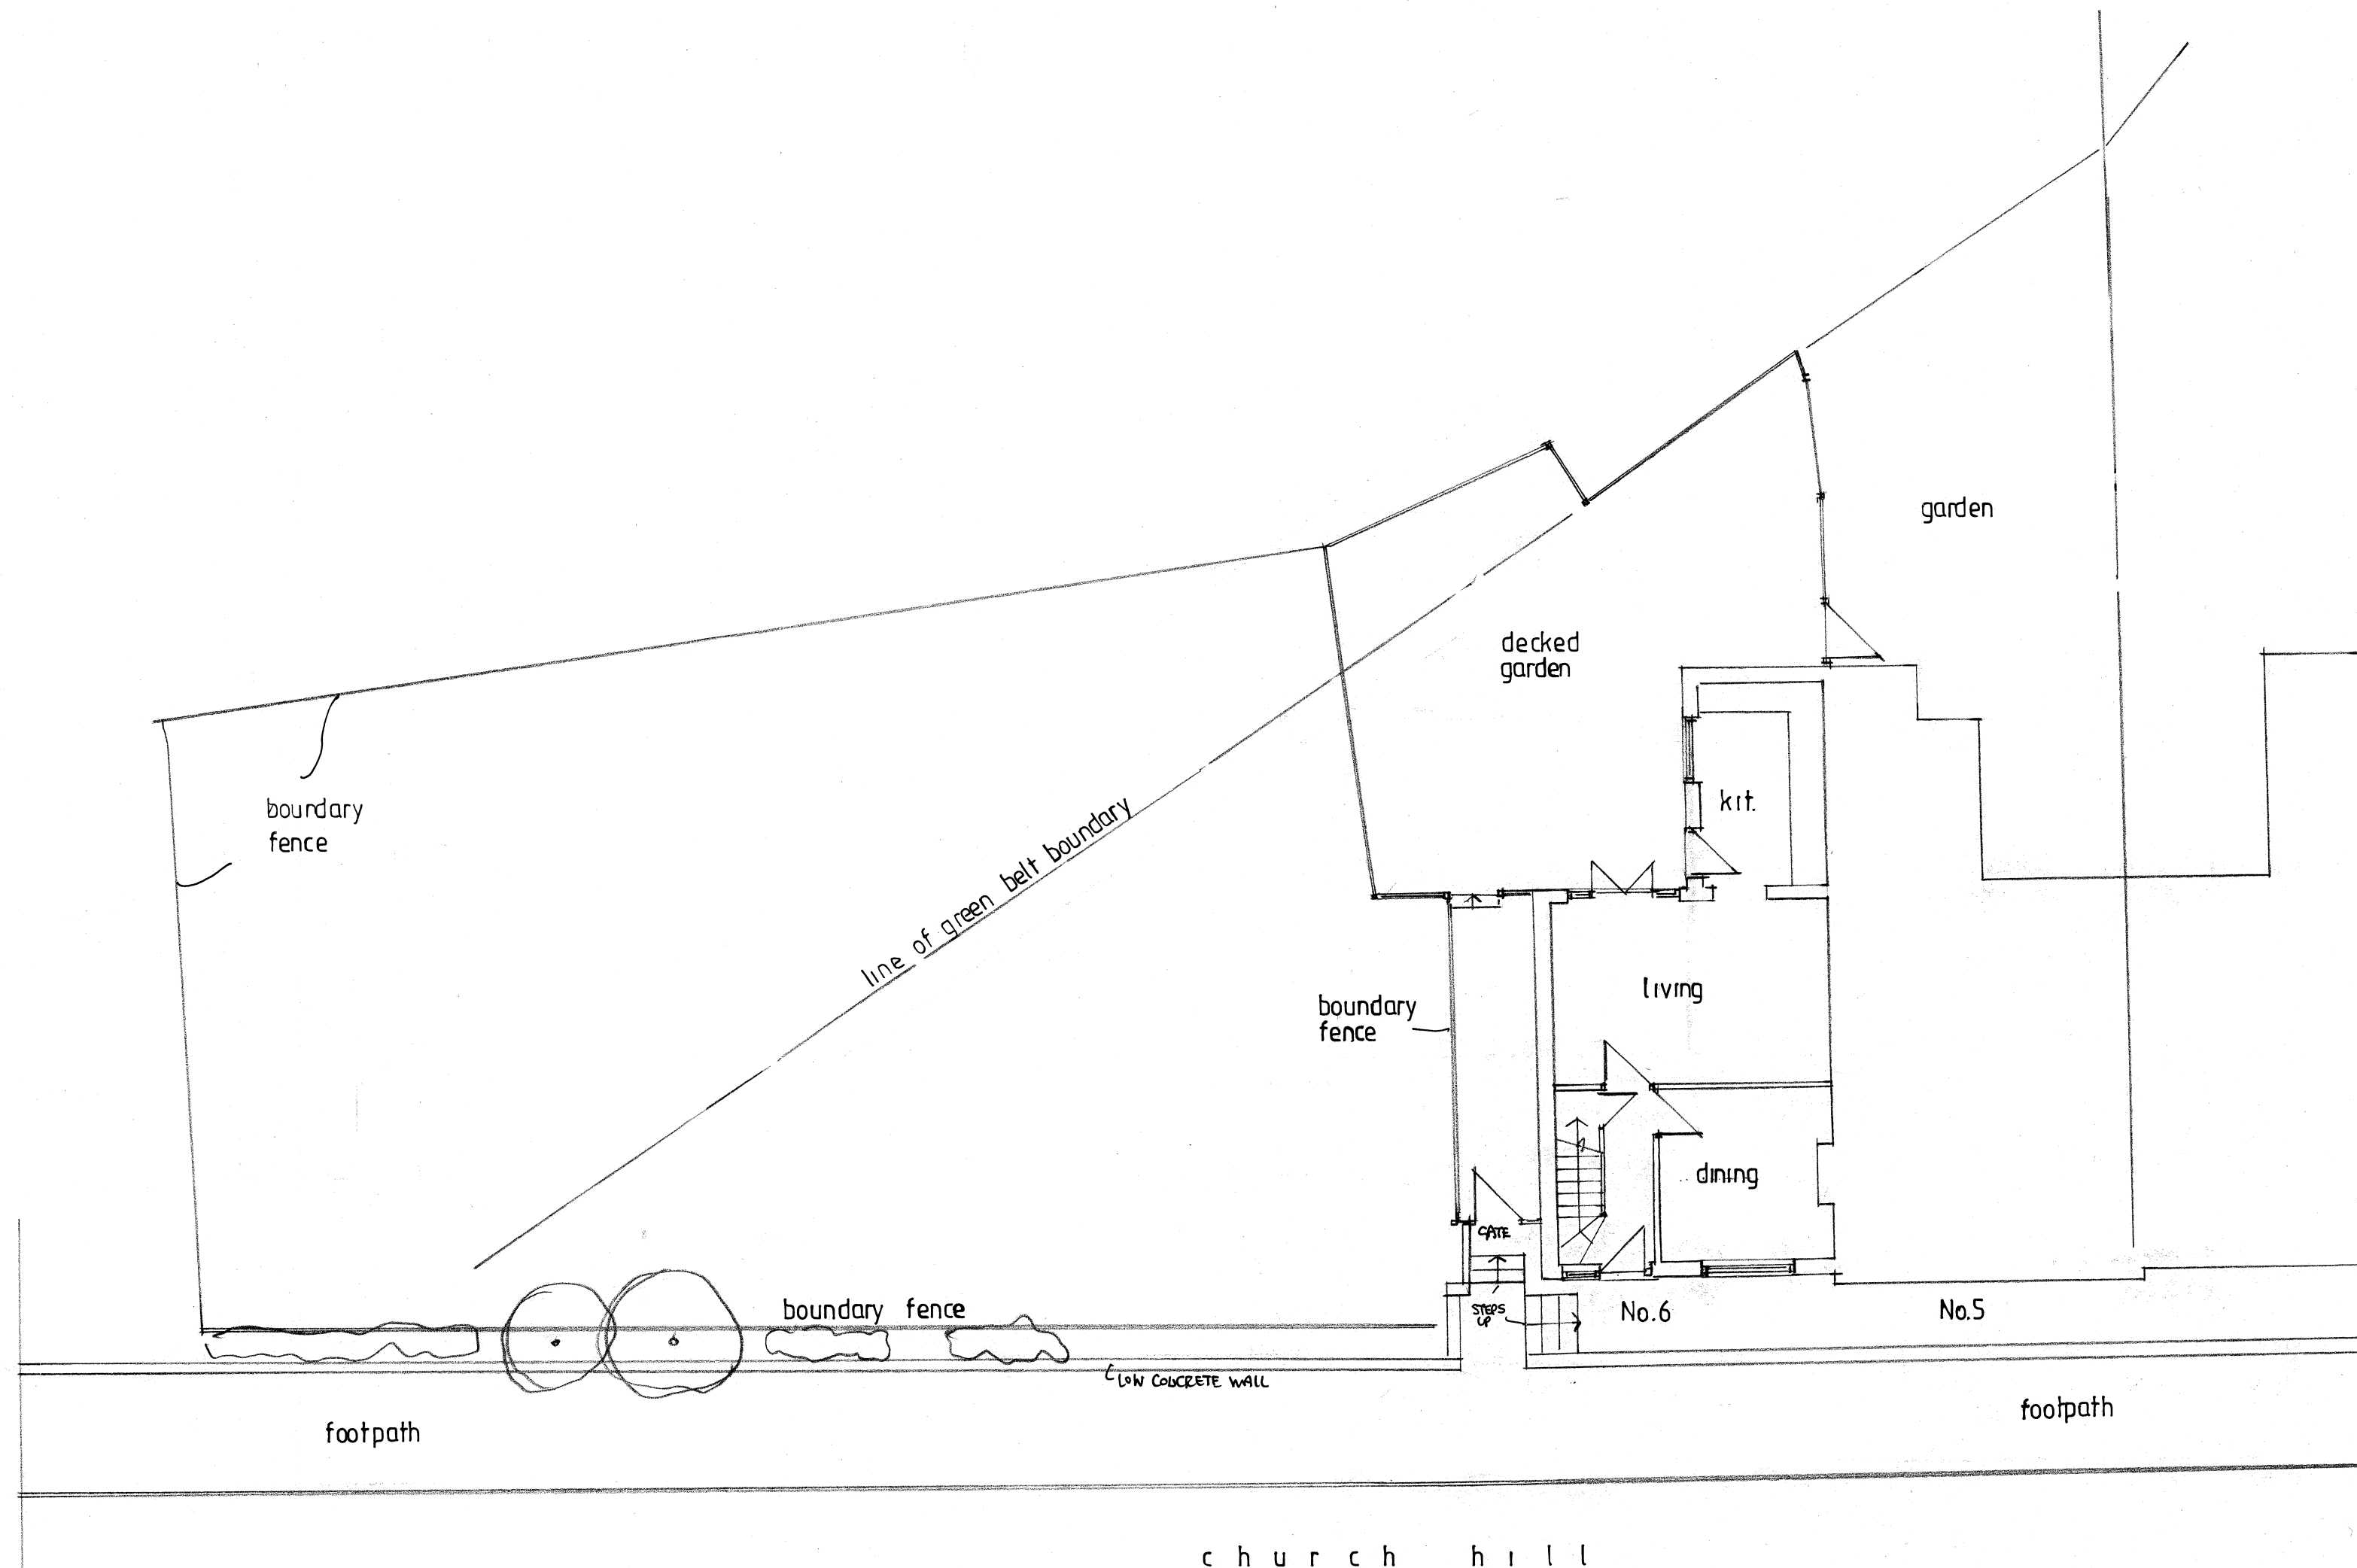

homeplans

Church Gardens, Church Hill, Harefield, Middlesex UB9 6DU

T: 01895 822488
E: patrick@homeplansharefield.com
W: www.homeplansharefield.com



CLIENT: MR I JORDAN

PROJECT: 6 GROVE COTTAGES
CHURCH HILL, HAREFIELD

TITLE: EXISTING BUILDING FLOOR & SITE PLANS		DRG NO: 1950 5
DATE: JUNE 2020	SCALE: 1:100 AT A2	DRAWN: