




HARD LANDSCAPING

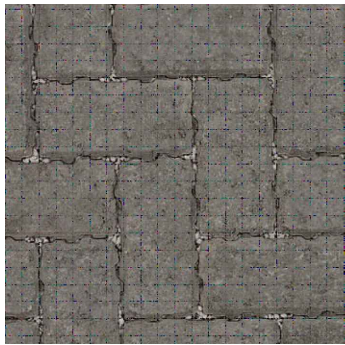


PERMEABLE PAVING

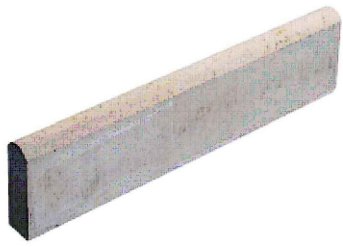

EDGING STONE

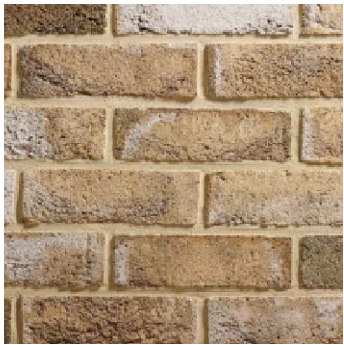

DETAIL OF BRICK WALLS
OF CYCLE STORAGE
AND REFUSE STORAGE

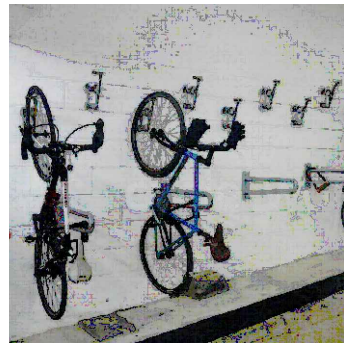

CYCLE RACKS

SOFT LANDSCAPING



CHOISYA TERNATA



PACHYSANDRA
TERMINALIS
VARIEGATA



LIGUSTRUM
OVALIFOLIUM
AUREUM



BLUE SLATE
CHIPPINGS

1. LANDSCAPING & PLANTING SCHEDULE

ALL PLANTING IN ACCORDANCE WITH BS 395 AND BS 4428.

IMPLEMENTATION

PLANTING TO BE CARRIED OUT IN AUTUMN FOLLOWING COMPLETION OF WORKS

SHRUBS

4NO. LIGUSTRUM OVALIFOLIUM AUREUM
3LT. POTS 600MM CCS.

2NO. CHOISYA TERNATA , 5 LT. POTS

4NO. PACHYSANDRA TERMINALIS
VARIEGATA, 3LT. POTS AT 600 CCS

SHRUBS

PLANTING HOLES TO BE DUG DEEPER AND WIDER THAN THE ROOT BALL.
BACKFILL THE HOLE, GENTLY FIRING THE SOIL. INCORPORATE PLENTY OF WELL ROTTED COMPOST.
AREAS AROUND SHRUBS TO BE LAID WITH A WEED FREE MULCH MIN 50mm DEEP. GOOD QUALITY BARK MULCH.

PLANTING METHOD

BOTTOM OF PIT TO BE BROKEN UP TO MIN DEPTH OF 150MM AND MIXED WITH COMPOST.

PIT TO BE AT LEAST 75MM DEEPER THAN ROOT SYSTEM AND WIDE ENOUGH TO ACCOMMODATE ROOTS WHEN FULLY SPREAD.

TREE PITS SHALL BE 1000mm DIAMETER AND 850mm DEEP WITH 50mm GRAVEL BED, GOOD QUALITY LOAM FILL WITH COMPOST AND 4 OUNCES OF BONEMEAL PER M².

MAINTENANCE

MAINTENANCE TO COMPLY WITH BS 395 AND BS 4428.

DURING THE FIRST FIVE YEARS KEEP PLANTING WEEDED AND WATERED UNTIL WELL ESTABLISHED ANY SHRUB WHICH DIES OR IS REMOVED IS TO BE REPLACED IN NEXT PLANTING SEASON.
SOIL AROUND PLANTS TO BE FIRMED AND MULCH MADE GOOD AFTER HIGH WINDS & FROSTS AND GIVEN ANNUAL FEEDING OF A GOOD FERTILIZER.
PRUNING TO BE CARRIED OUT BY QUALIFIED PERSONS. LIGUSTRUM OVALIFOLIUM AUREUM TO BE CUT WHEN REACHING 0.8 METRE HEIGHT AND MAINTAINED THEREAFTER. QUALIFIED LANDSCAPE CONTRACTOR TO CARRY OUT THE PLANTING SCHEME AND UNDERTAKE TO ARRANGE A CONTRACT TO CARRY TO CARRY OUT MAINTENANCE WORKS TO THE APPROVED SCHEME.

LIGUSTRUM OVALIFOLIUM AUREUM
4NO 3LT. POTS 600mm CCS.
HEDGE TO BE MAINTAINED AT 800mm HEIGHT.


BLUE SLATE CHIPPINGS 40MM DEEP ON WEED PREVENTION MEMBRANE

GREY ROUND SMOOTH EDGING STONE, 50MM WIDE

ACTIVE ELECTRIC CHARGING POINT

(WL) OUTDOOR WALL LIGHT AT 1800 mm, UP AND DOWNLIGHTING

EXTERNAL LIGHTING

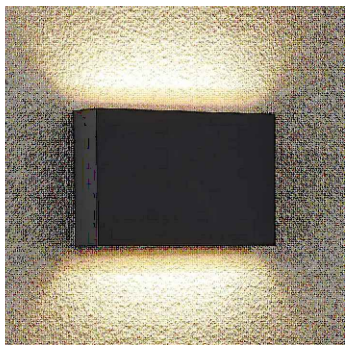

WALL LIGHT




CEILING LIGHT

LED OUTDOOR CEILING LIGHT


4NO. PACHYSANDRA TERMINALIS VARIEGATA
3LT. POTS AT 600 CCS

600mm HIGH BRICK WALL


WASTE BINS STORAGE:

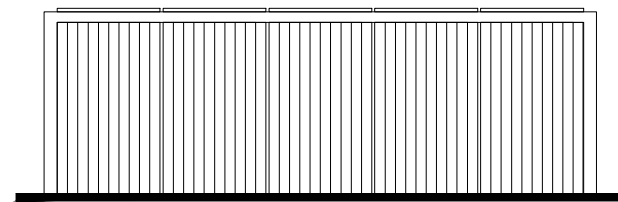


FRONT ELEVATION 1:50

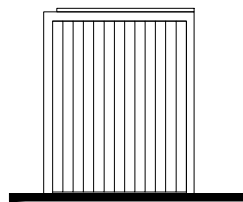


SIDE

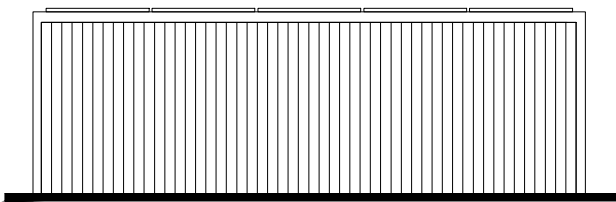

REAR

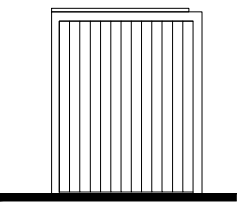

SIDE

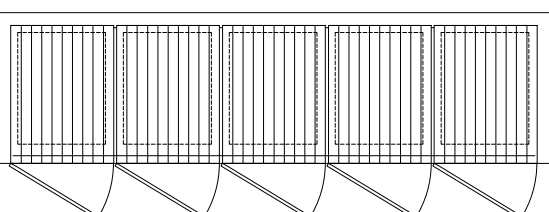

PLAN

FENCE:
TRADITIONAL BRICK & STONE FACING BRICK MYSTIQUE)

PERMEABLE PAVING MARSHALLS DRIVELINE PRIORA 200 x 100x 60mm OR SIMILAR CHARCOLAR COLOUR, EDGED IN SOLDIER COURSE

CYCLE STORAGE:



FULL HEIGHT 102.5mm BRICK WALL (TRADITIONAL BRICK & STONE FACING BRICK MYSTIQUE)
10 NO. WALL RACKS FOR VERTICAL CYCLE PARKING SPACES

BLUE SLATE CHIPPINGS 40mm DEEP ON WEED PREVENTION MEMBRANE

2NO. CHOISYA TERNATA , 5 LT. POTS

GREY ROUND SMOOTH EDGING STONE, 50mm WIDE

GROUND FLOOR 1:50

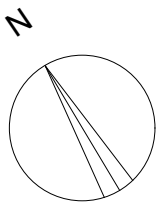 

WASTE BIN STORAGE, FENCE AMENDMENTS	OCT '22 DATE	A REV.
COPYRIGHT RESERVED		
ALL SCALED DIMENSIONS MUST BE VERIFIED ON SITE		

JOB 1372 UXBRIDGE ROAD HILLINGDON UB10 0NQ
CLIENT CHRIS HILL
DRAWING SOFT AND HARD LANDSCAPING DETAILS

DALE VENN ARCHITECTS Architects, Planners & Surveyors
HIGH HOUSE, HARLINGTON ROAD, HILLINGDON, MIDDLESEX 01895-237345

SCALE 1:50 @ A1	DRAWING No.	REV.
DATE APR '22	4971-17	A
DRAWN LK		
CHECKED DV		