


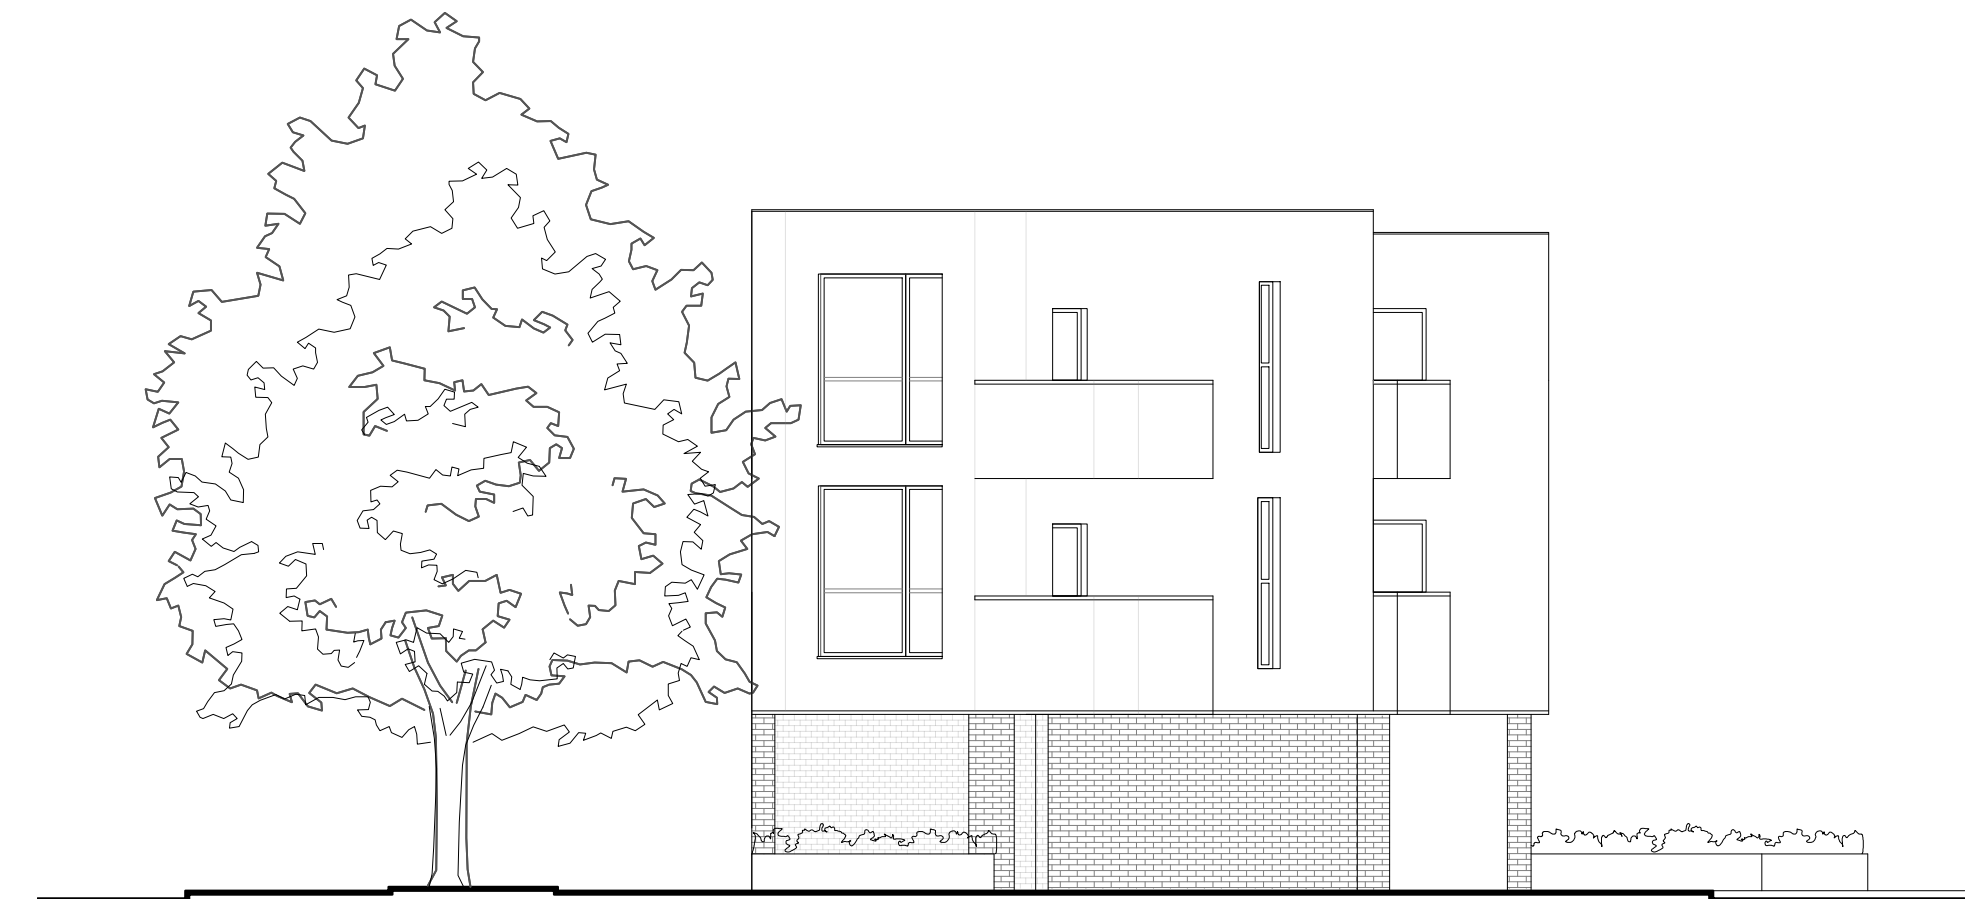


SOUTH ELEVATION 1:100

TRADITIONAL BRICK & STONE FACING BRICK MYSTIQUE




EAST ELEVATION

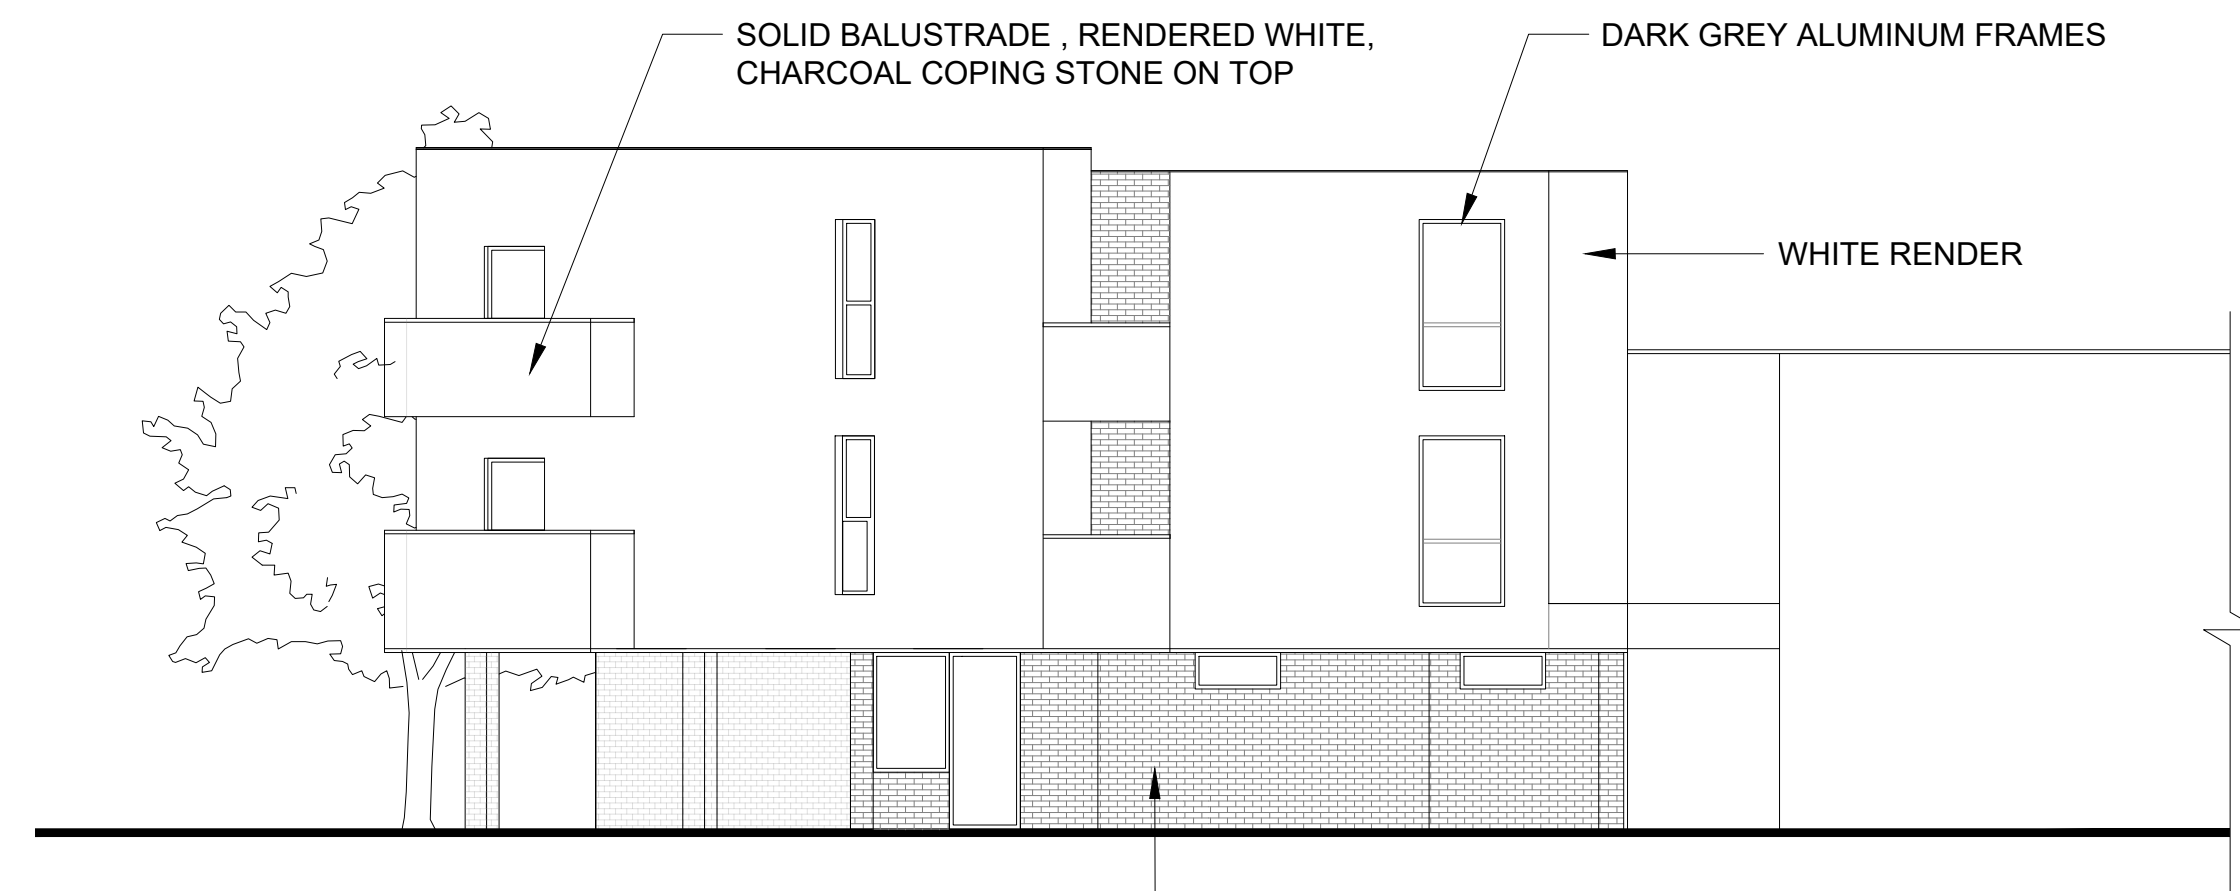


NORTH ELEVATION 1:100

TRADITIONAL BRICK & STONE FACING BRICK MYSTIQUE

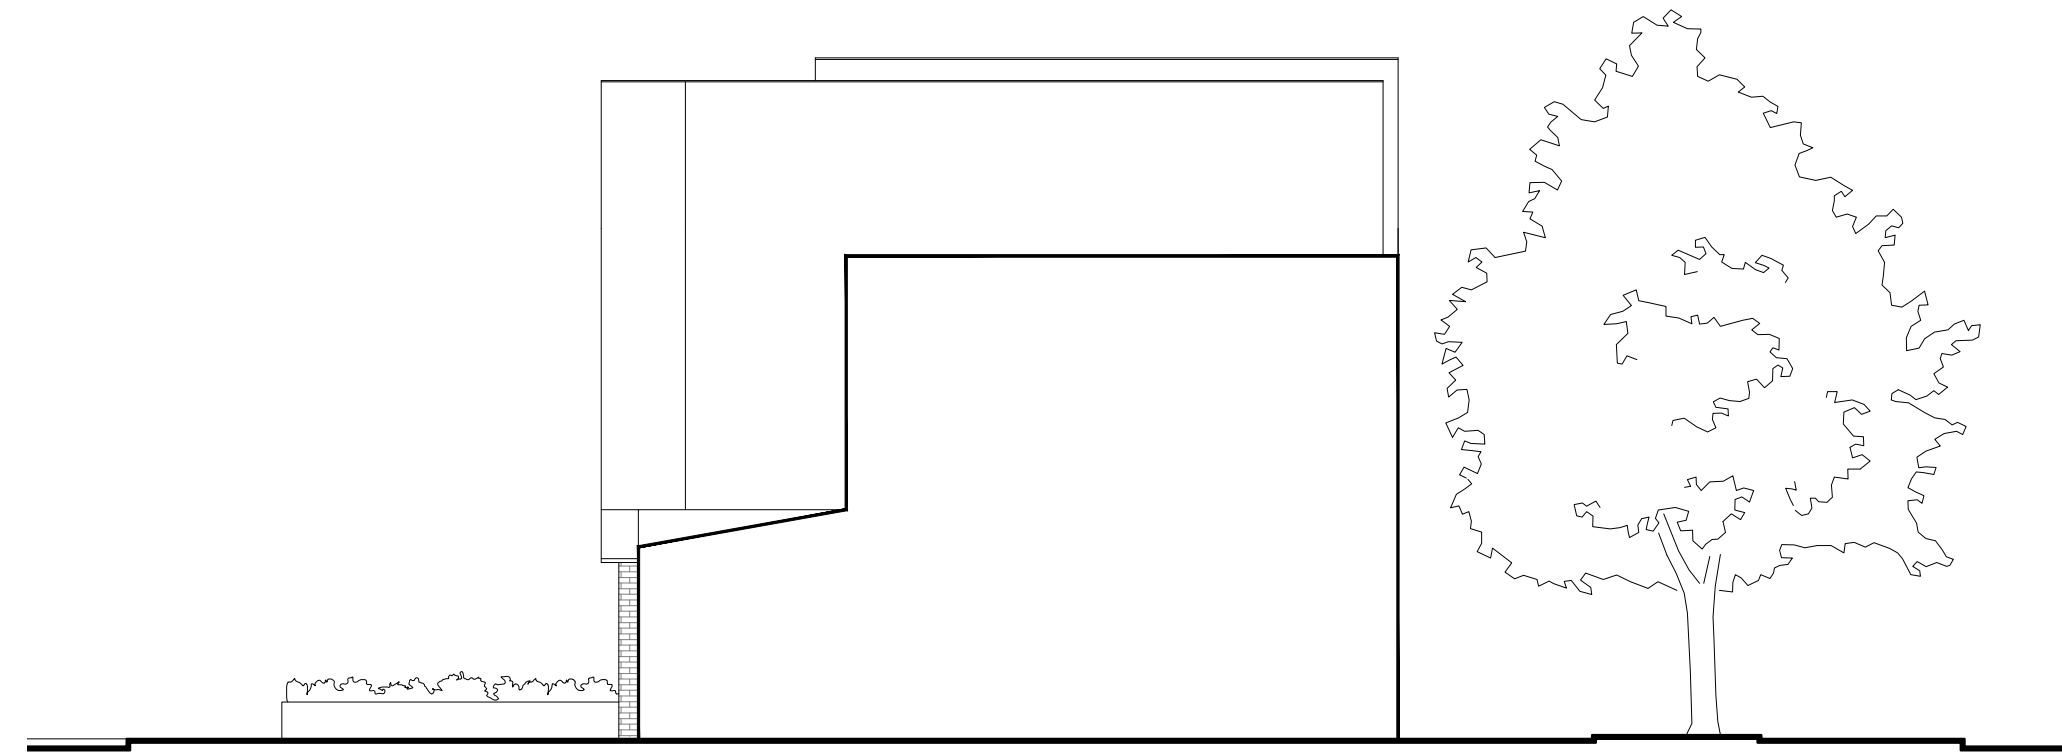


WEST ELEVATION


MATERIALS AND EXTERNAL SURFACES

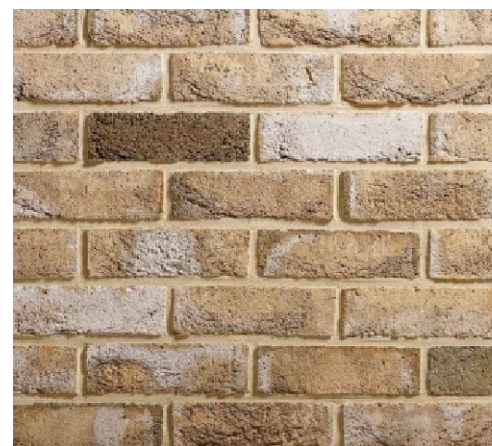

TRADITIONAL BRICK & STONE FACING BRICK MYSTIQUE

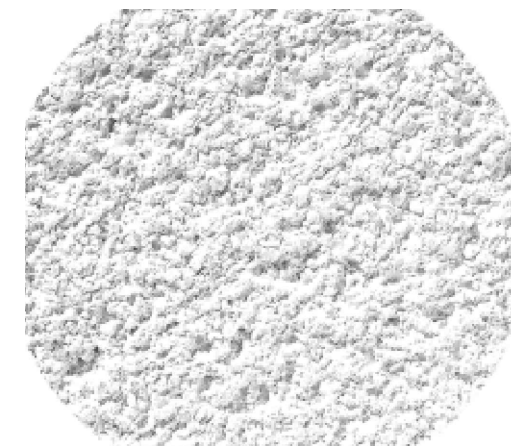

WHITE RENDER

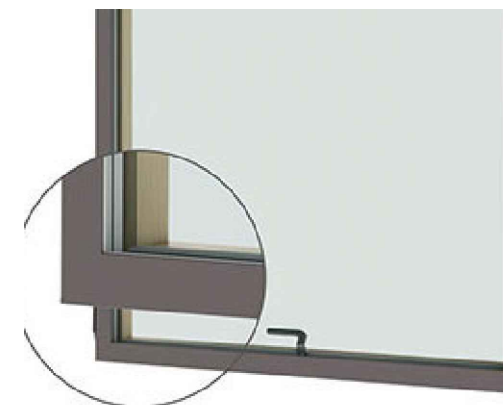


GREY ALUMINUM FRAMES



BALCONY BALUSTRADE



CHARCOAL GREY FLAT CONCRETE COPING STONE

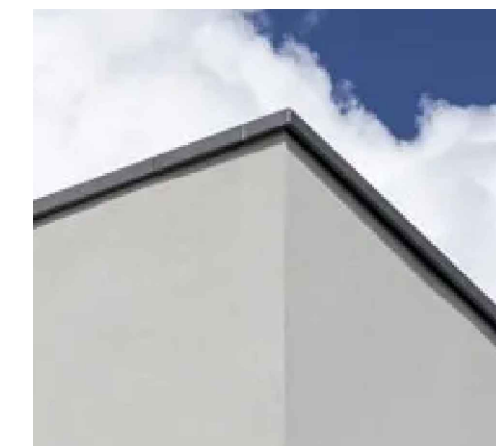


DARK GREY ALUMINUM COPING

AMENDMENTS	DATE	REV.
COPYRIGHT RESERVED		
ALL SCALED DIMENSIONS MUST BE VERIFIED ON SITE		

JOB
1372 UXBRIDGE ROAD HILLINGDON UB10 ONQ
CLIENT
CHRIS HILL
DRAWING
PROPOSED ELEVATIONS AND MATERIALS

DALE VENN ARCHITECTS Architects, Planners & Surveyors
HIGH HOUSE, HARLINGTON ROAD, HILLINGDON, MIDDLESEX 01895-237345

 

SCALE 1:50 @ A1	DRAWING No.	REV.
DATE APR '22	4971-18	
DRAWN LK		
CHECKED DV		