




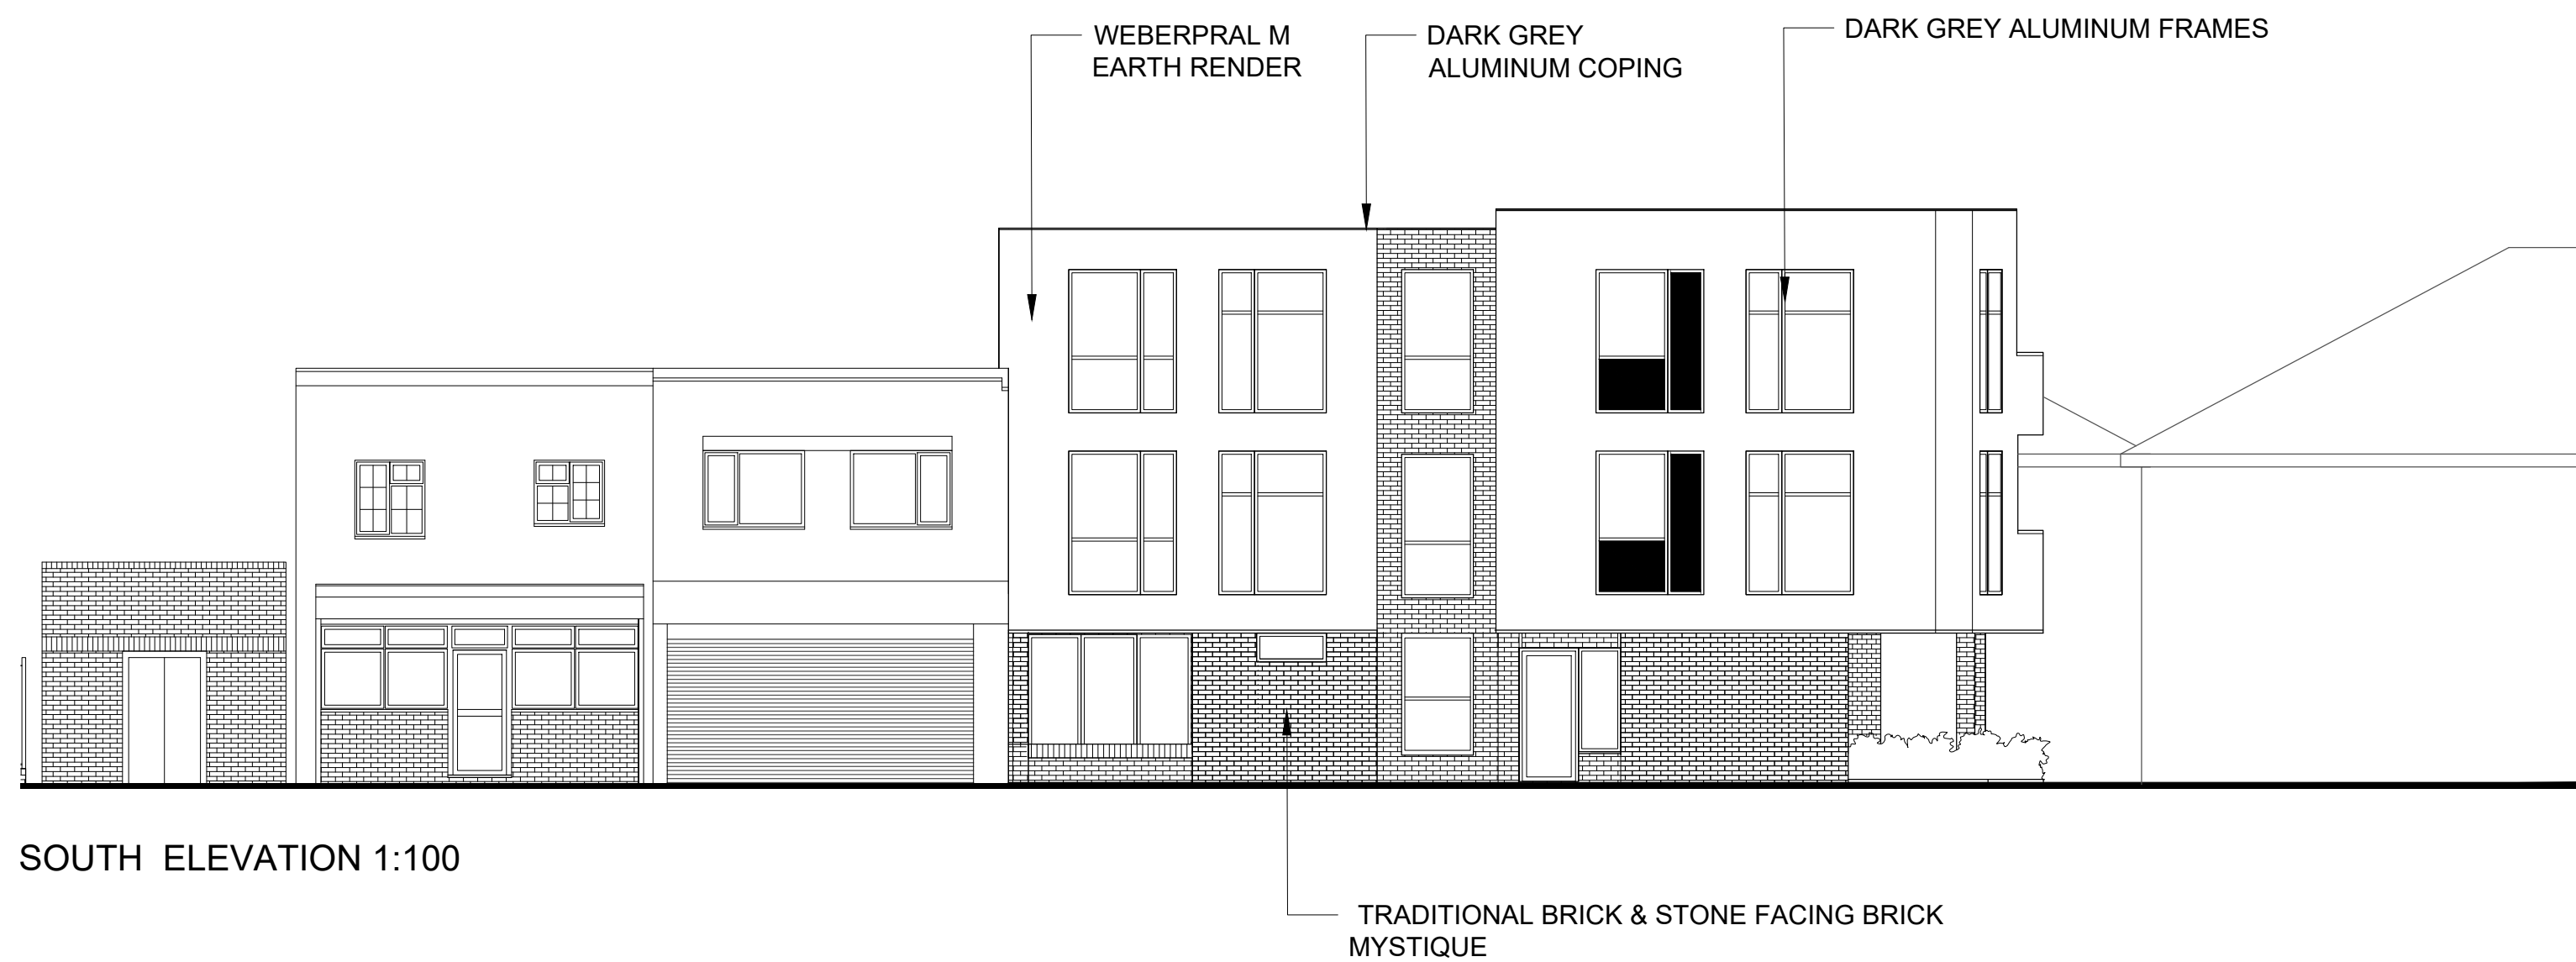


SOUTH ELEVATION 1:100

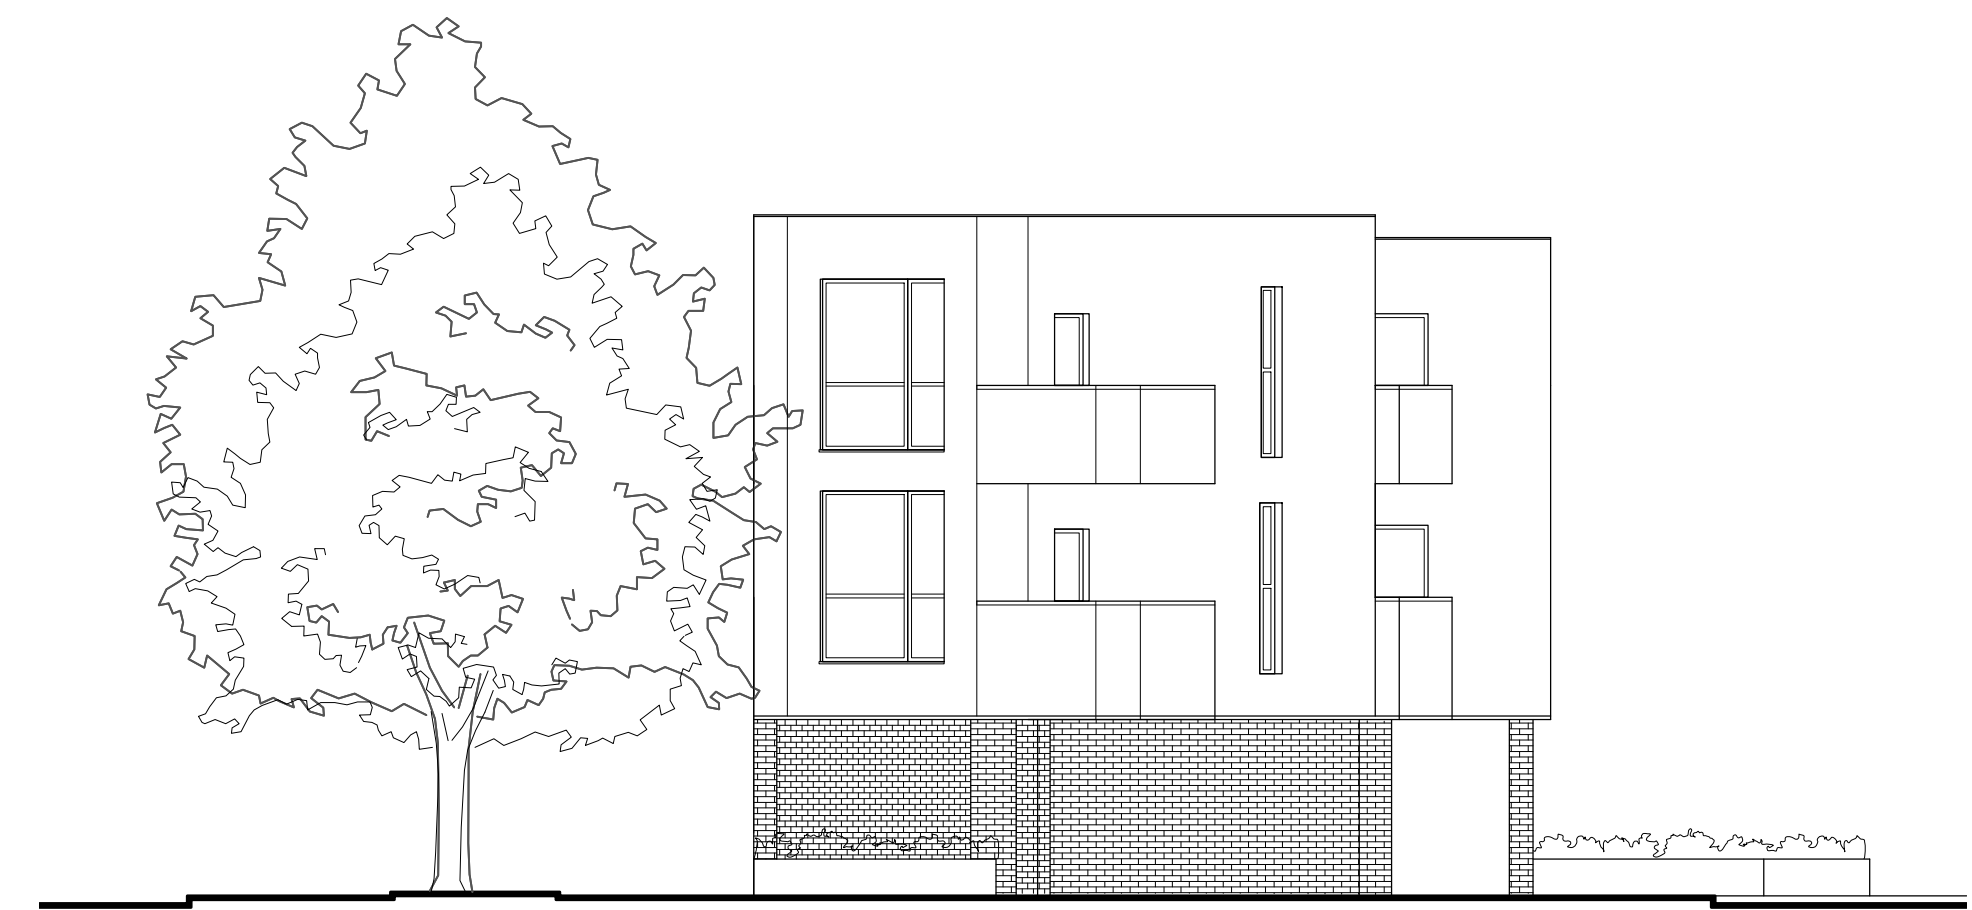

EAST ELEVATION

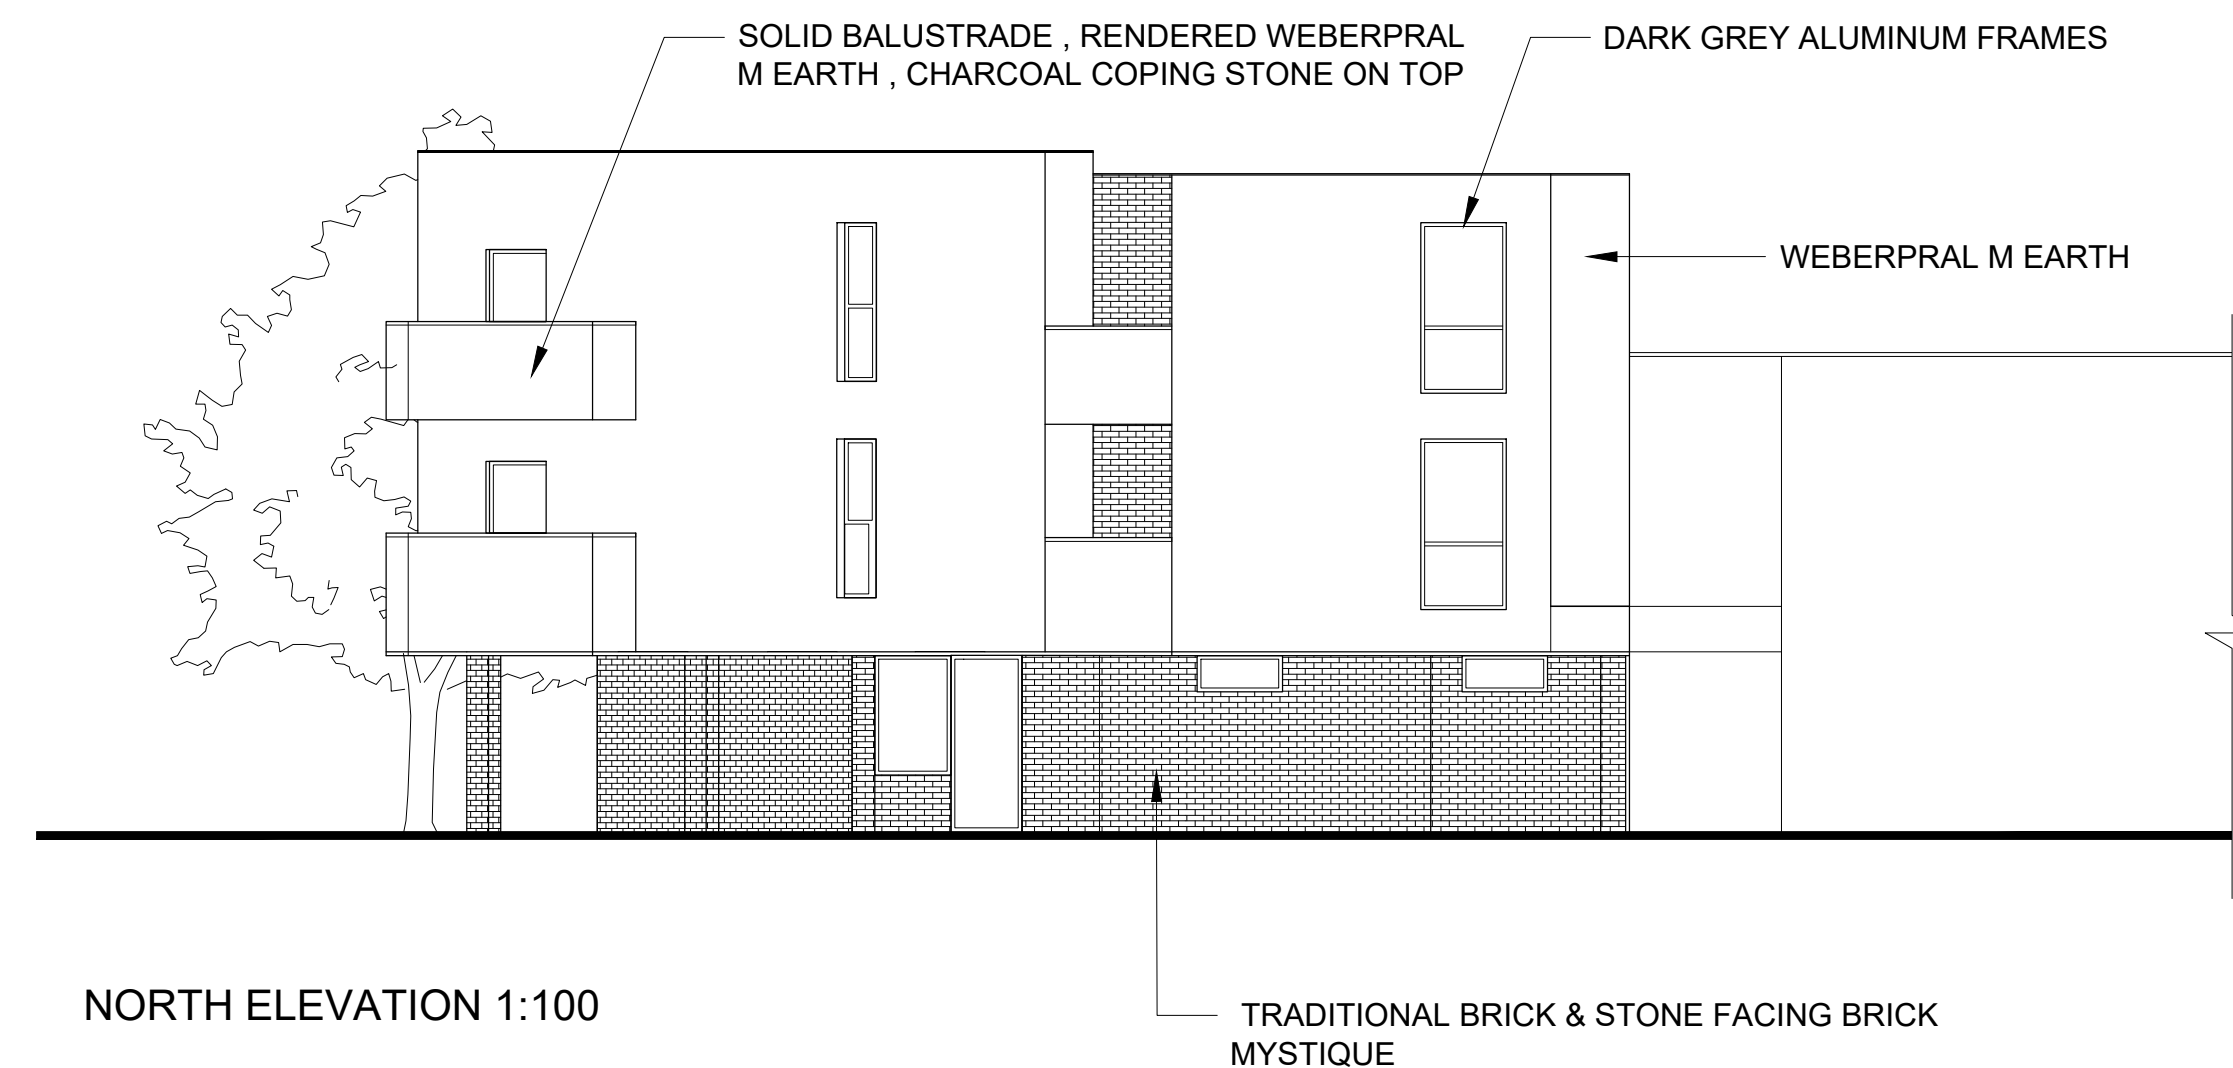


NORTH ELEVATION 1:100

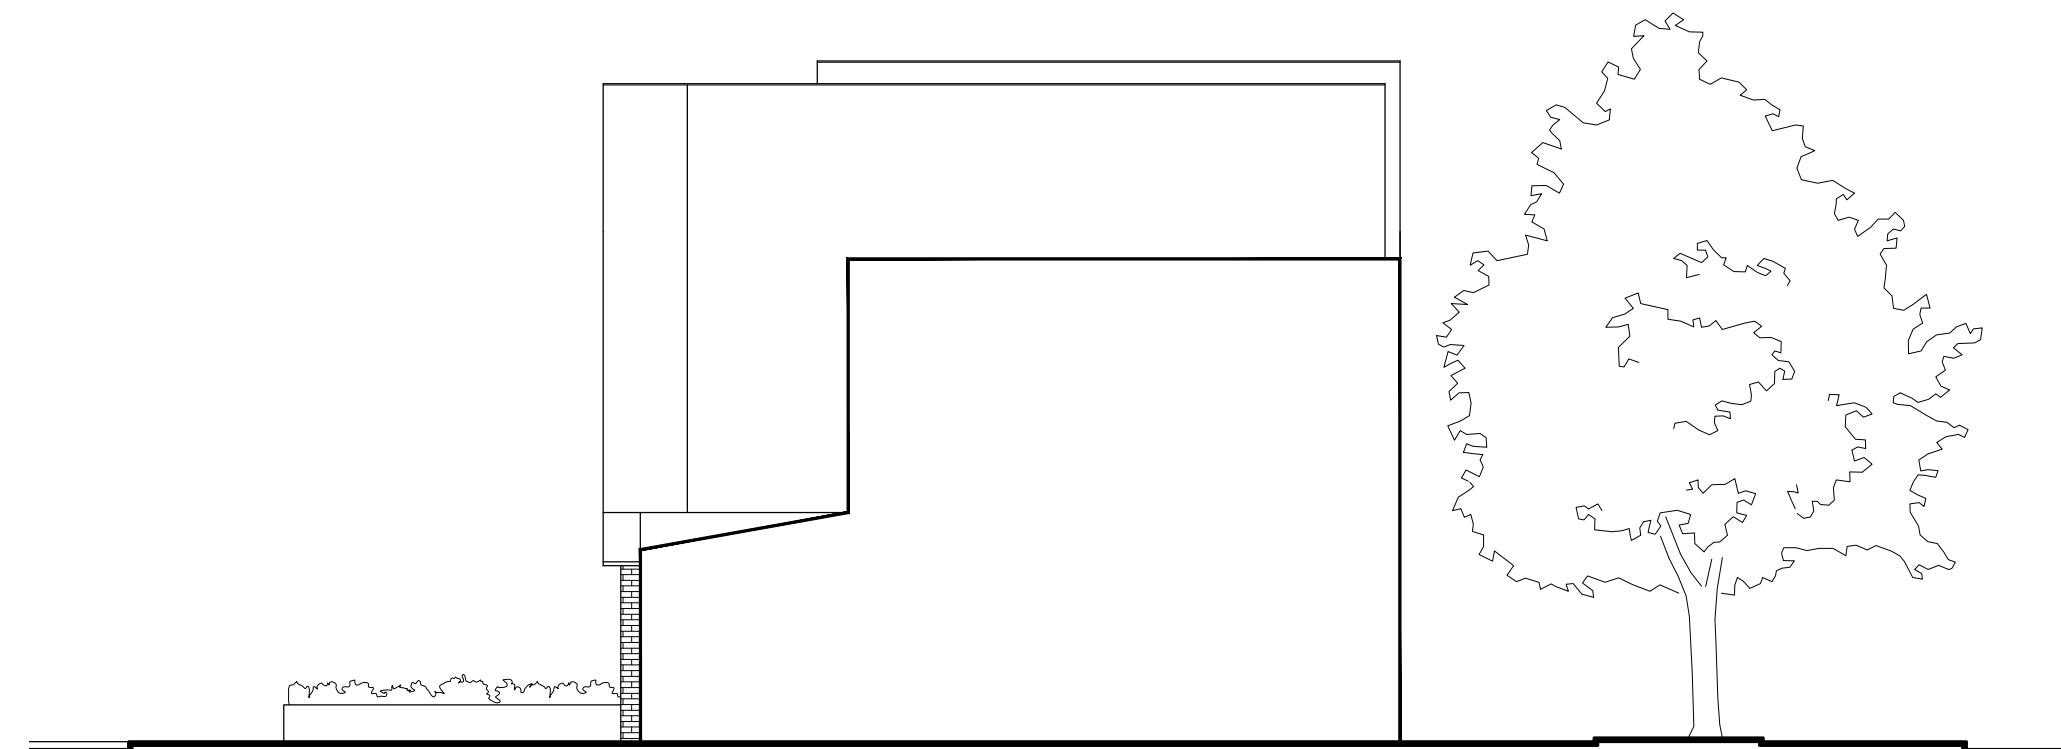

WEST ELEVATION


MATERIALS AND EXTERNAL SURFACES

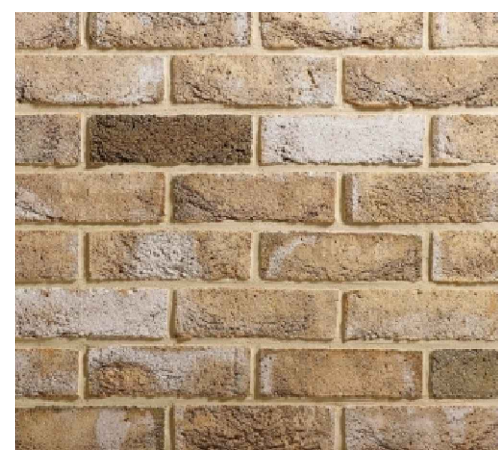

TRADITIONAL BRICK & STONE FACING BRICK MYSTIQUE



WEBERPRAL M EARTH RENDER

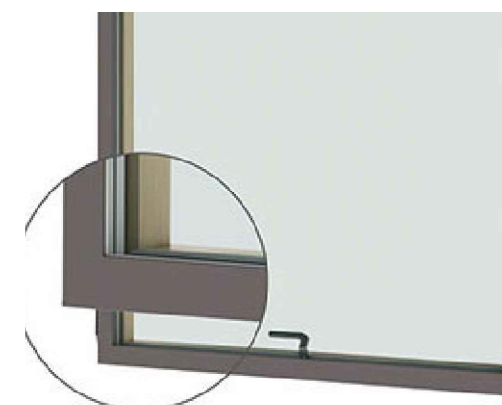


GREY ALUMINUM FRAMES




BALCONY BALUSTRADE WEBERPRAL M EARTH RENDER



CHARCOAL GREY FLAT CONCRETE COPING STONE

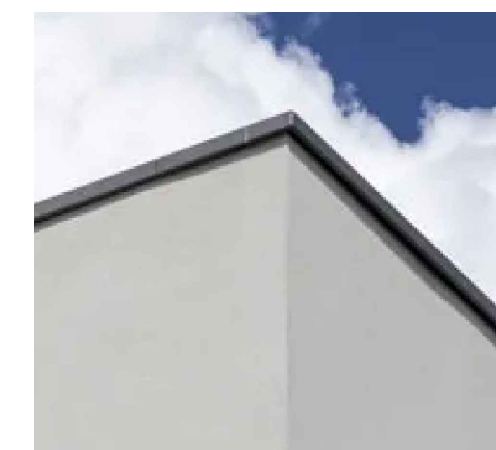

DARK GREY ALUMINUM COPING

 

RENDER SPEC. AMENDMENTS	AUG' 22 DATE	A REV.
COPYRIGHT RESERVED		
ALL SCALED DIMENSIONS MUST BE VERIFIED ON SITE		

JOB
1372 UXBRIDGE ROAD HILLINGDON UB10 0NQ
CLIENT
CHRIS HILL
DRAWING
PROPOSED ELEVATIONS AND MATERIALS

DALE VENN ARCHITECTS
Architects, Planners & Surveyors
HIGH HOUSE, HARLINGTON ROAD, HILLINGDON, MIDDLESEX 01895-237345

SCALE 1:50 @ A1	DRAWING No.	REV.
DATE APR '22	4971-18	A
DRAWN LK		
CHECKED DV		