




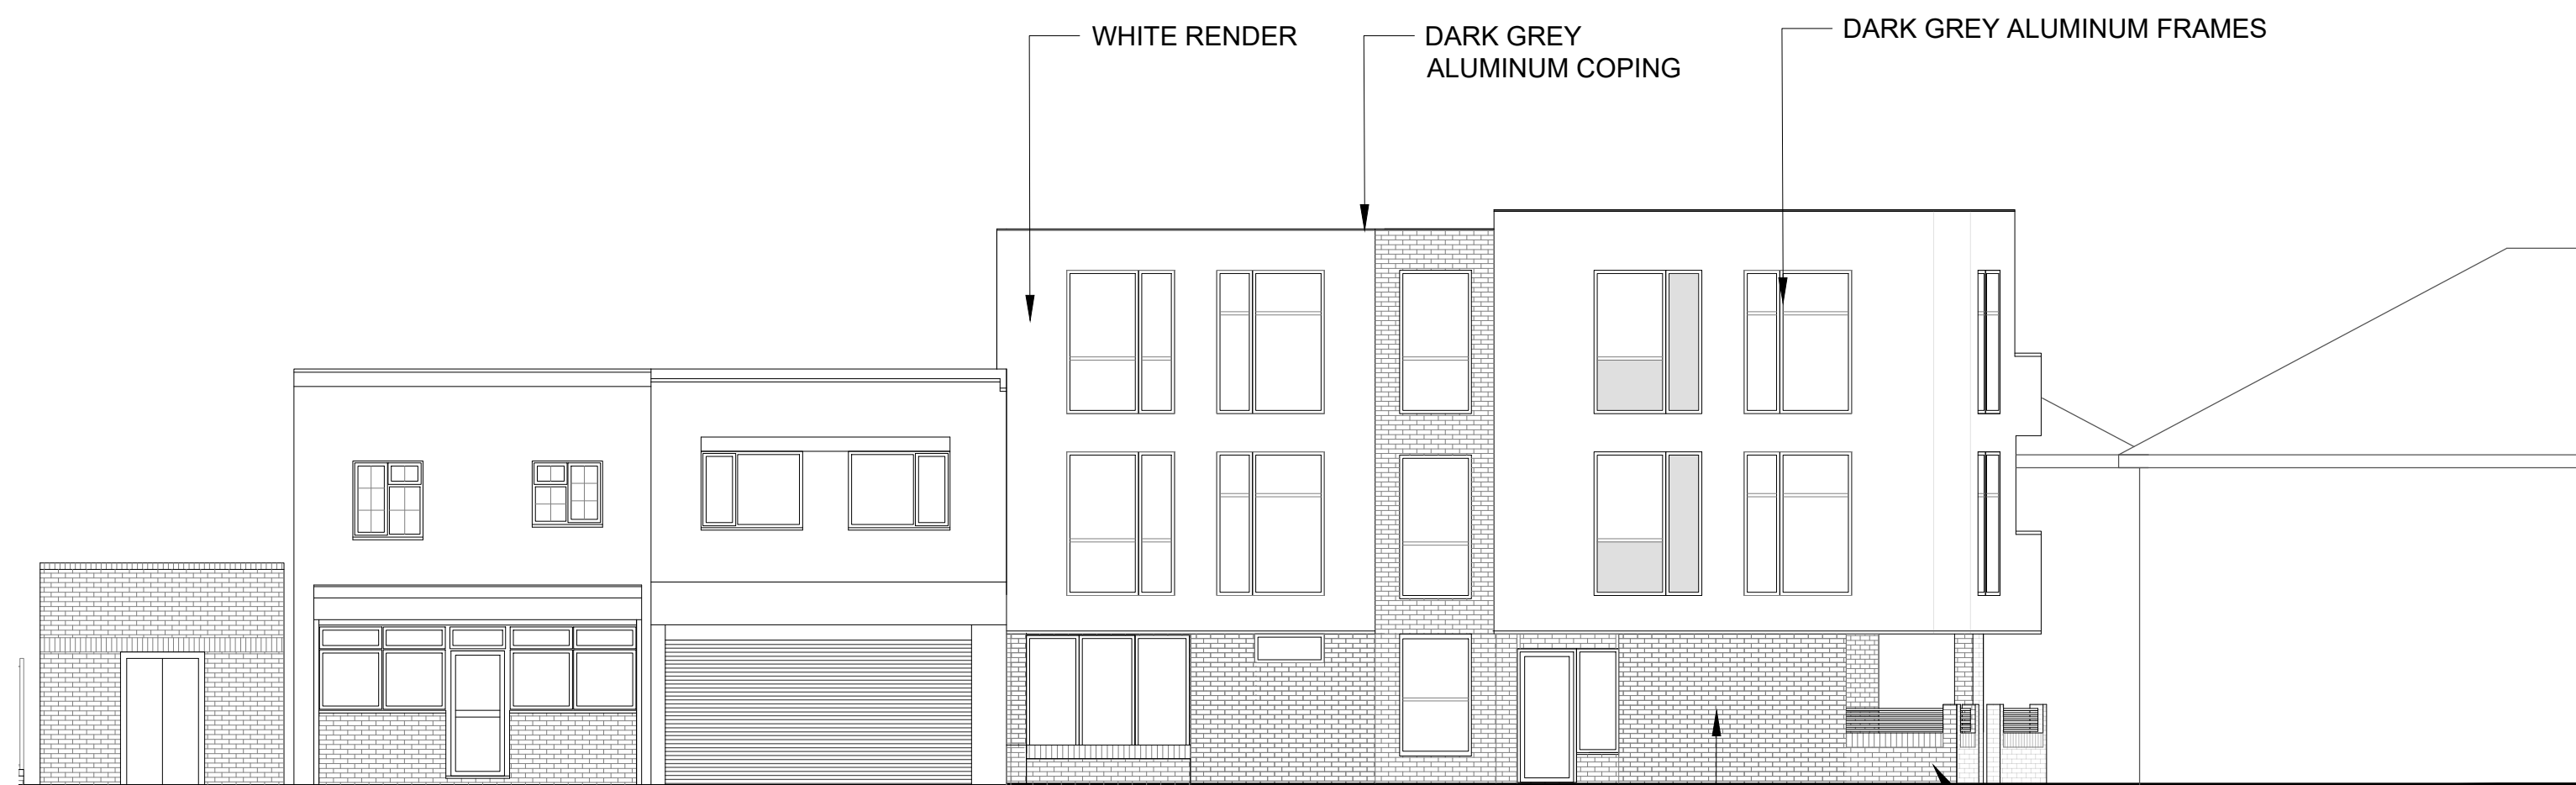


SOUTH ELEVATION 1:100

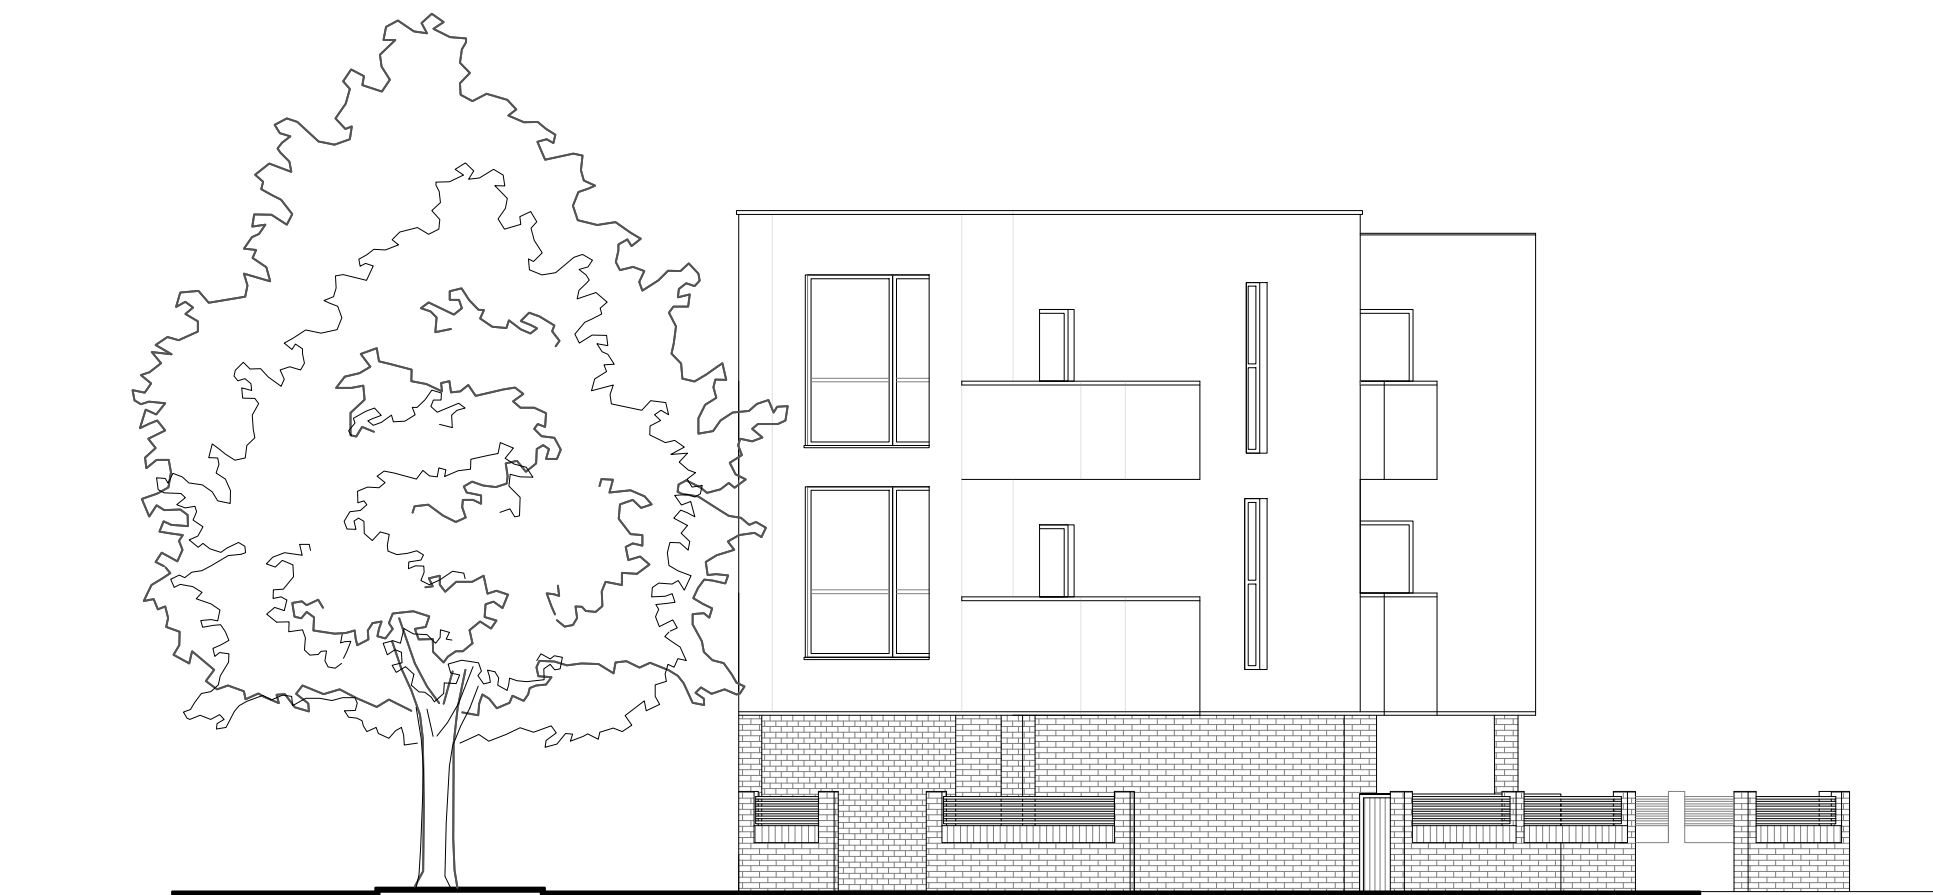

EAST ELEVATION

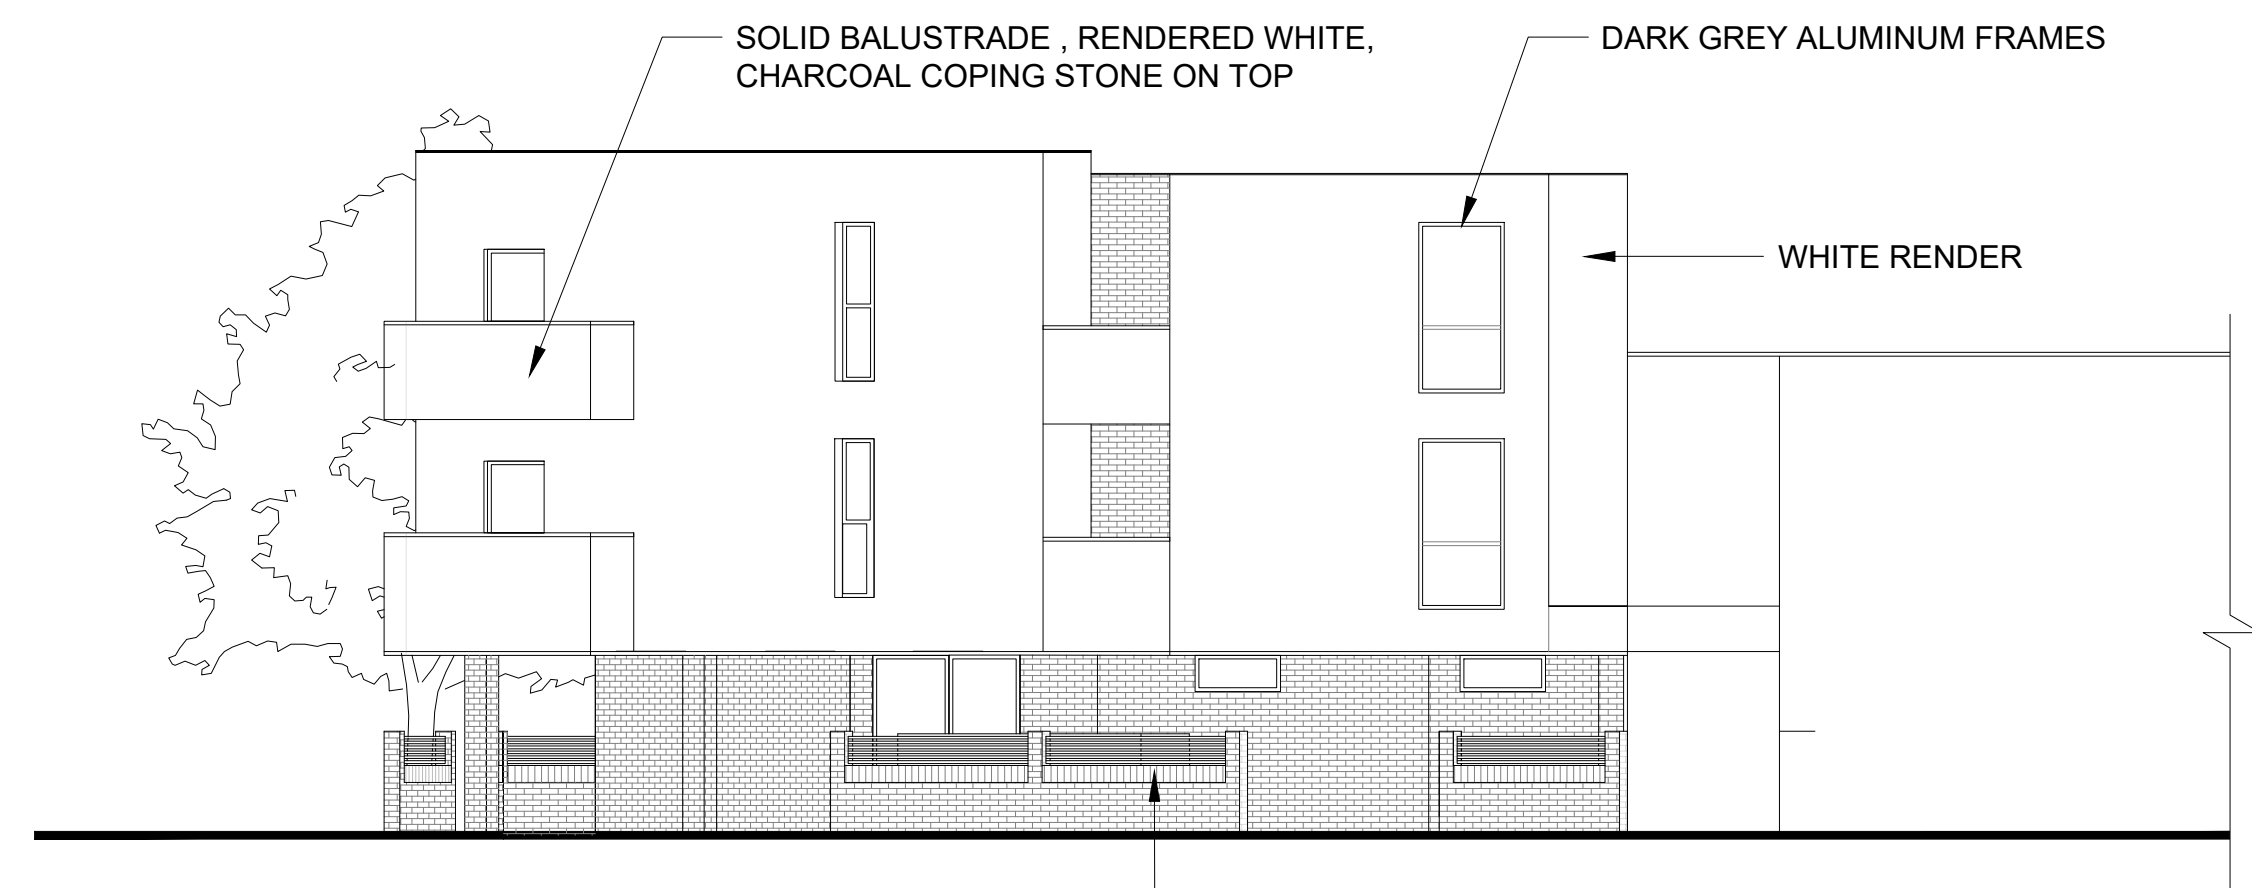

NORTH ELEVATION 1:100

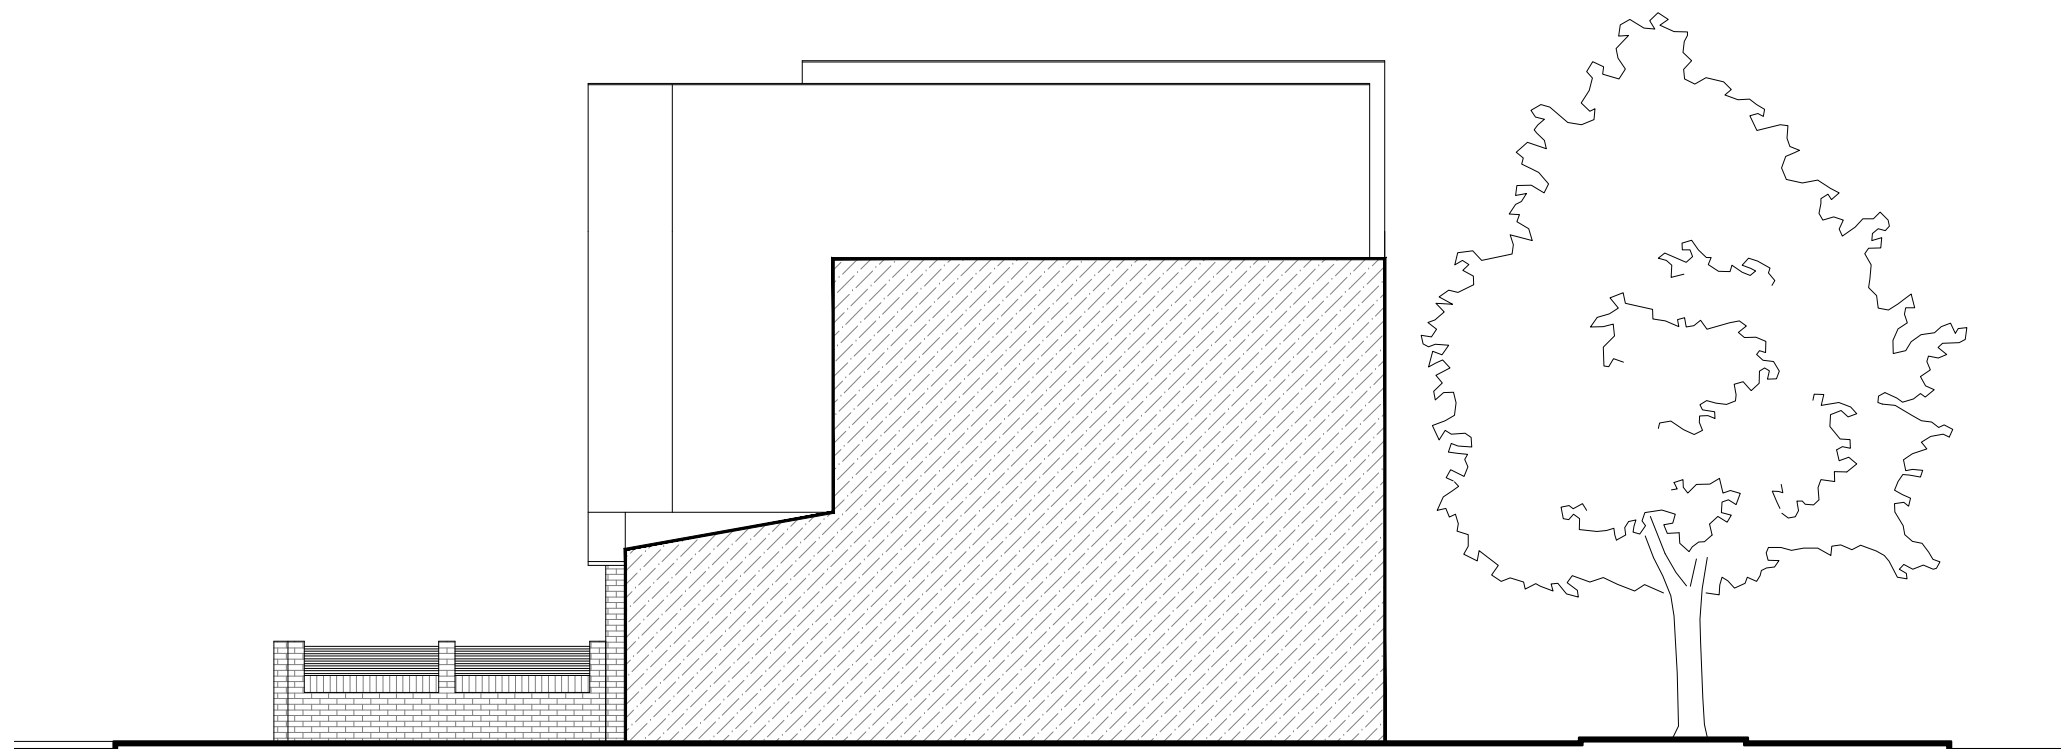

WEST ELEVATION

MATERIALS AND EXTERNAL SURFACES

TRADITIONAL BRICK &
STONE FACING BRICK
MYSTIQUE

WEBERPRAL M EARTH
RENDER


GREY ALUMINUM FRAMES

BALCONY BALUSTRADE

CHARCOAL GREY FLAT
CONCRETE COPING STONE

DARK GREY ALUMINUM
COPING

FENCE TRADITIONAL BRICK &
STONE FACING BRICK
MYSTIQUE AND DARK GREY
ALUMINUM BARS

 

FENCE DETAIL AMENDMENTS	OCT '22 DATE	B REV.
COPYRIGHT RESERVED		
ALL SCALED DIMENSIONS MUST BE VERIFIED ON SITE		

JOB 1372 UXBRIDGE ROAD HILLINGDON UB10 ONQ
CLIENT CHRIS HILL
DRAWING PROPOSED ELEVATIONS AND MATERIALS

DALE VENN ARCHITECTS
Architects, Planners & Surveyors
HIGH HOUSE, HARLINGTON ROAD,
HILLINGDON, MIDDLESEX 01895-237345

SCALE 1:50 @ A1	DRAWING No.	REV.
DATE APR '22	4971-18	B
DRAWN LK		
CHECKED DV		