



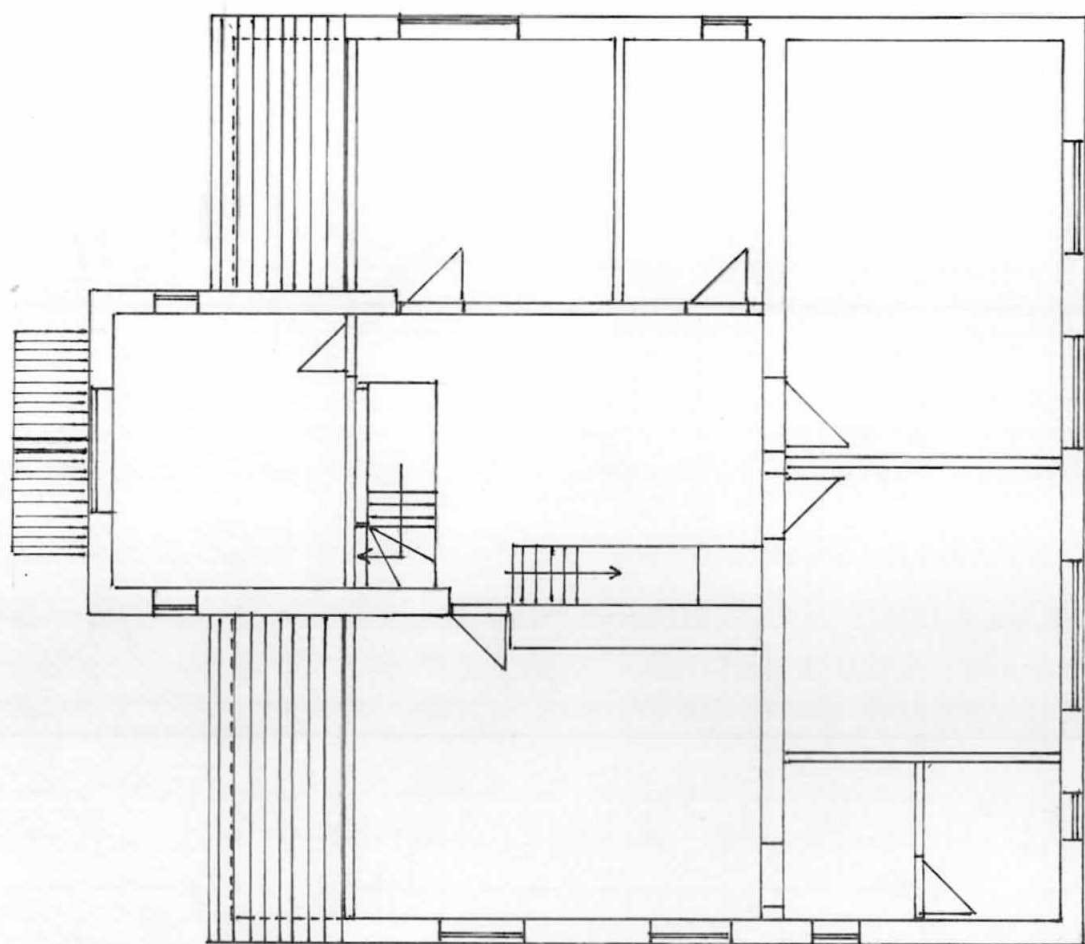

EXISTING FIRST FLOOR PLAN.

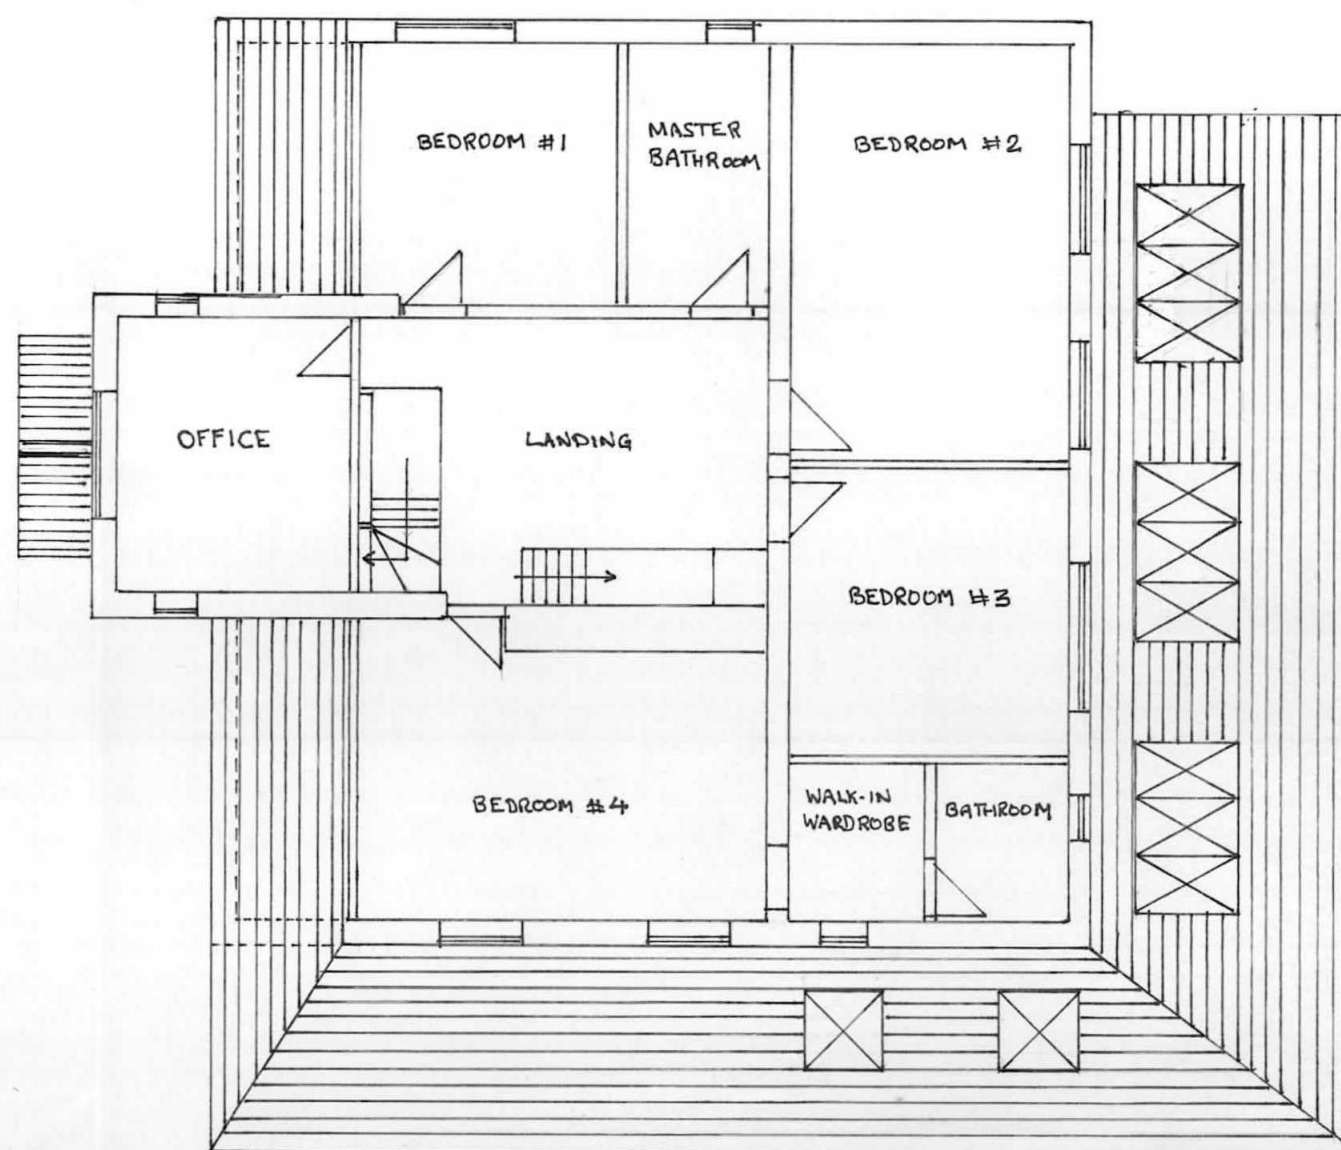

PROPOSED FIRST FLOOR PLAN.

PROJECT: SINGLE STOREY SIDE AND REAR
EXTENSION.

TITLE: FIRST FLOOR PLAN.

DRAWING NO. 41-4.

SCALE: 1:100.

DATE: MAY 2019.

OWNER: MR. S. S. JUDGE
41 SWEETCROFT LANE, HILLINGDON
UB10 9LE.