



BOUNDARY LINE

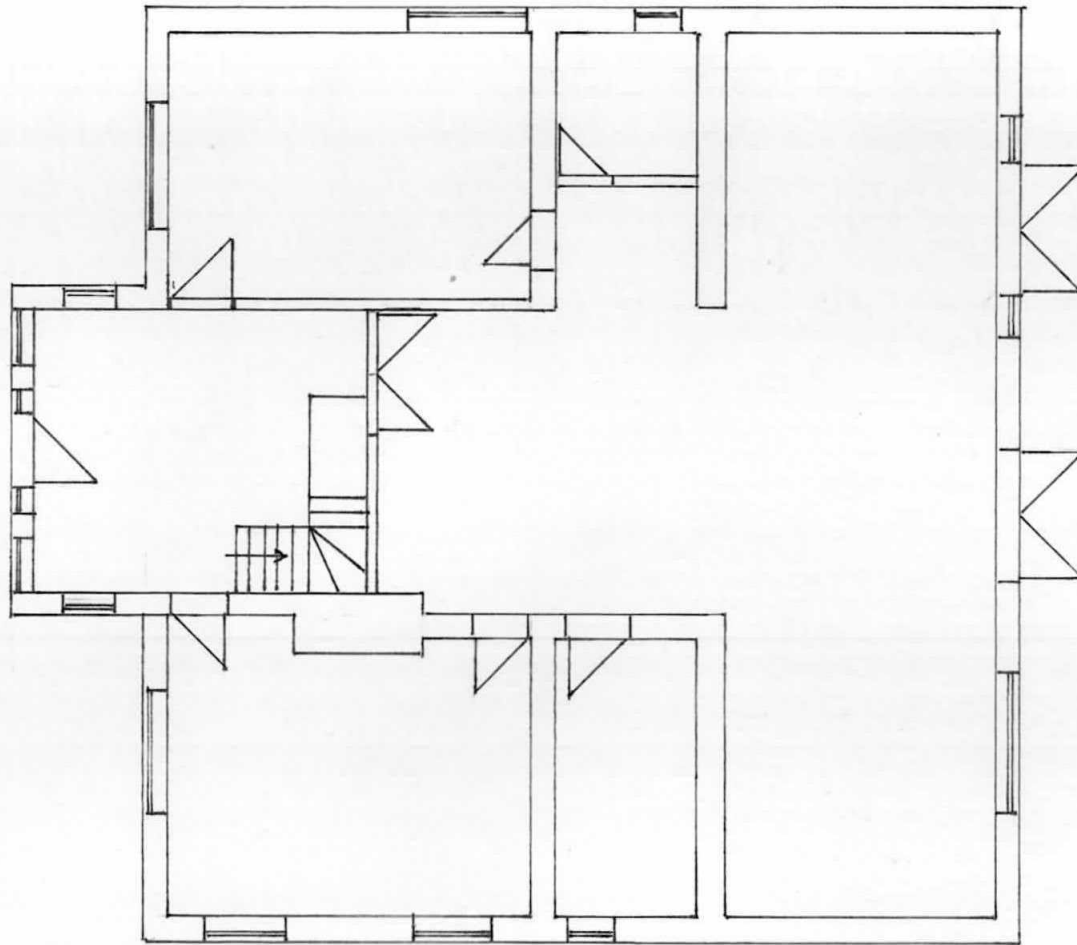

BOUNDARY FENCE

EXISTING GROUND FLOOR PLAN

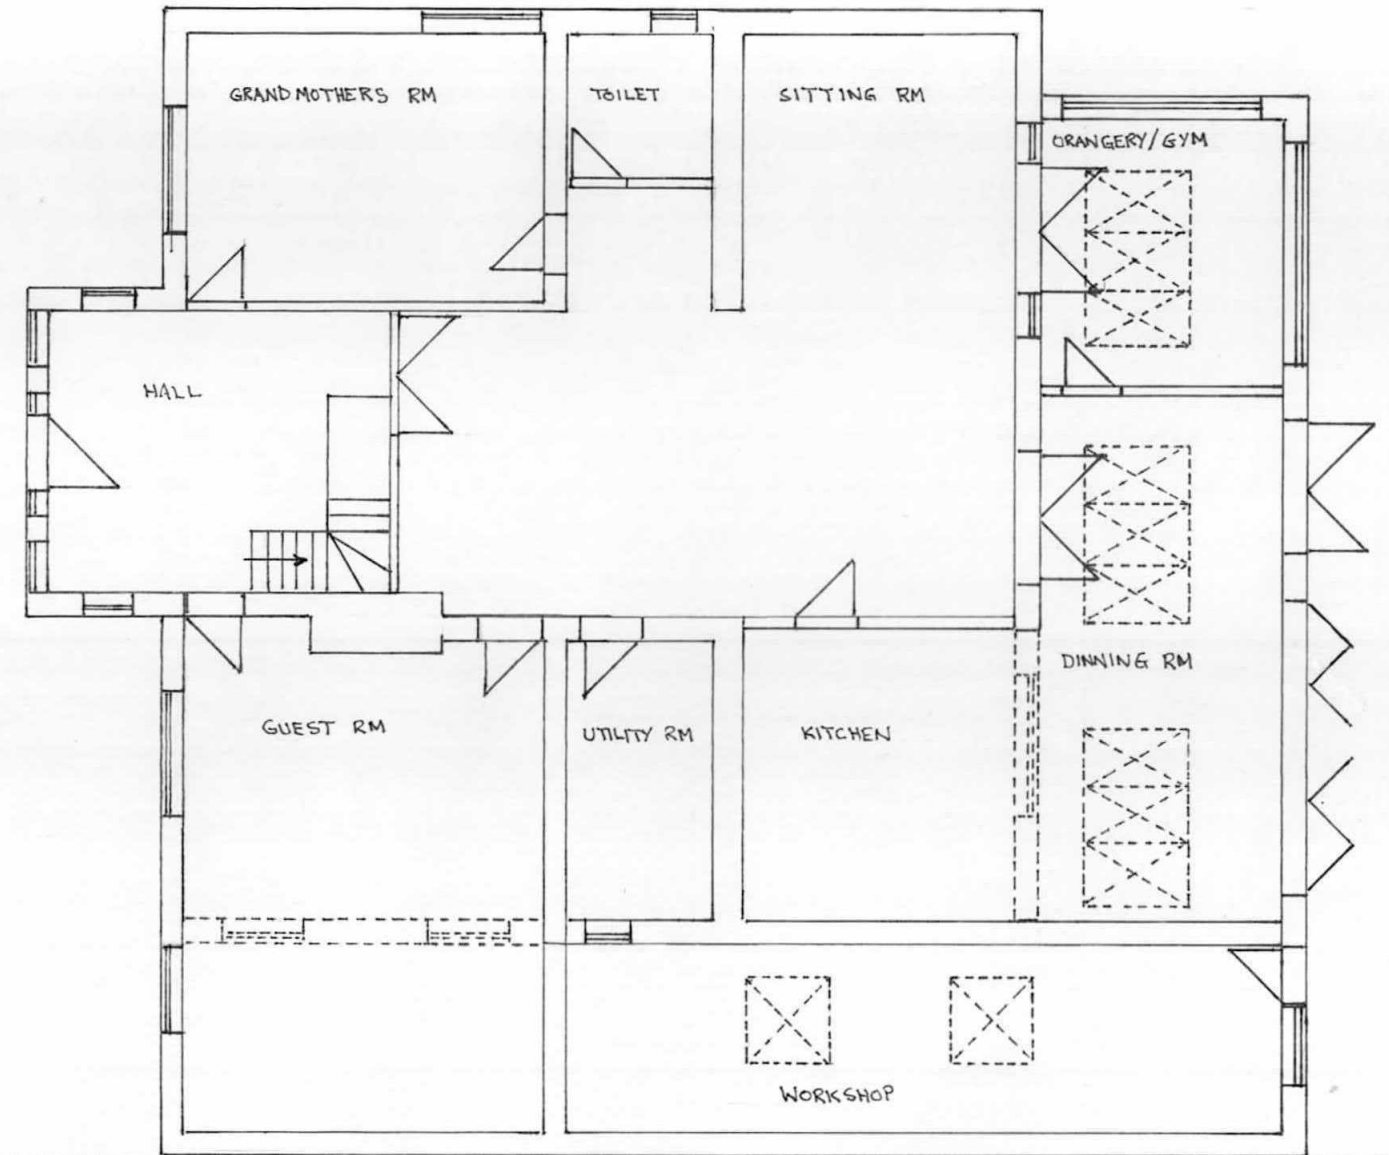

PROPOSED GROUND FLOOR PLAN

PROJECT: SINGLE STOREY SIDE AND REAR EXTENSION,
TITLE: GROUND FLOOR PLAN.
DRAWING NO: 41-3A.
SCALE: 1:100.
DATE: MAY 2019.
OWNER: MR. S. S. JUDGE, 41 SWEETCROFT LANE, HILLINGDON, UB10 9LE.