




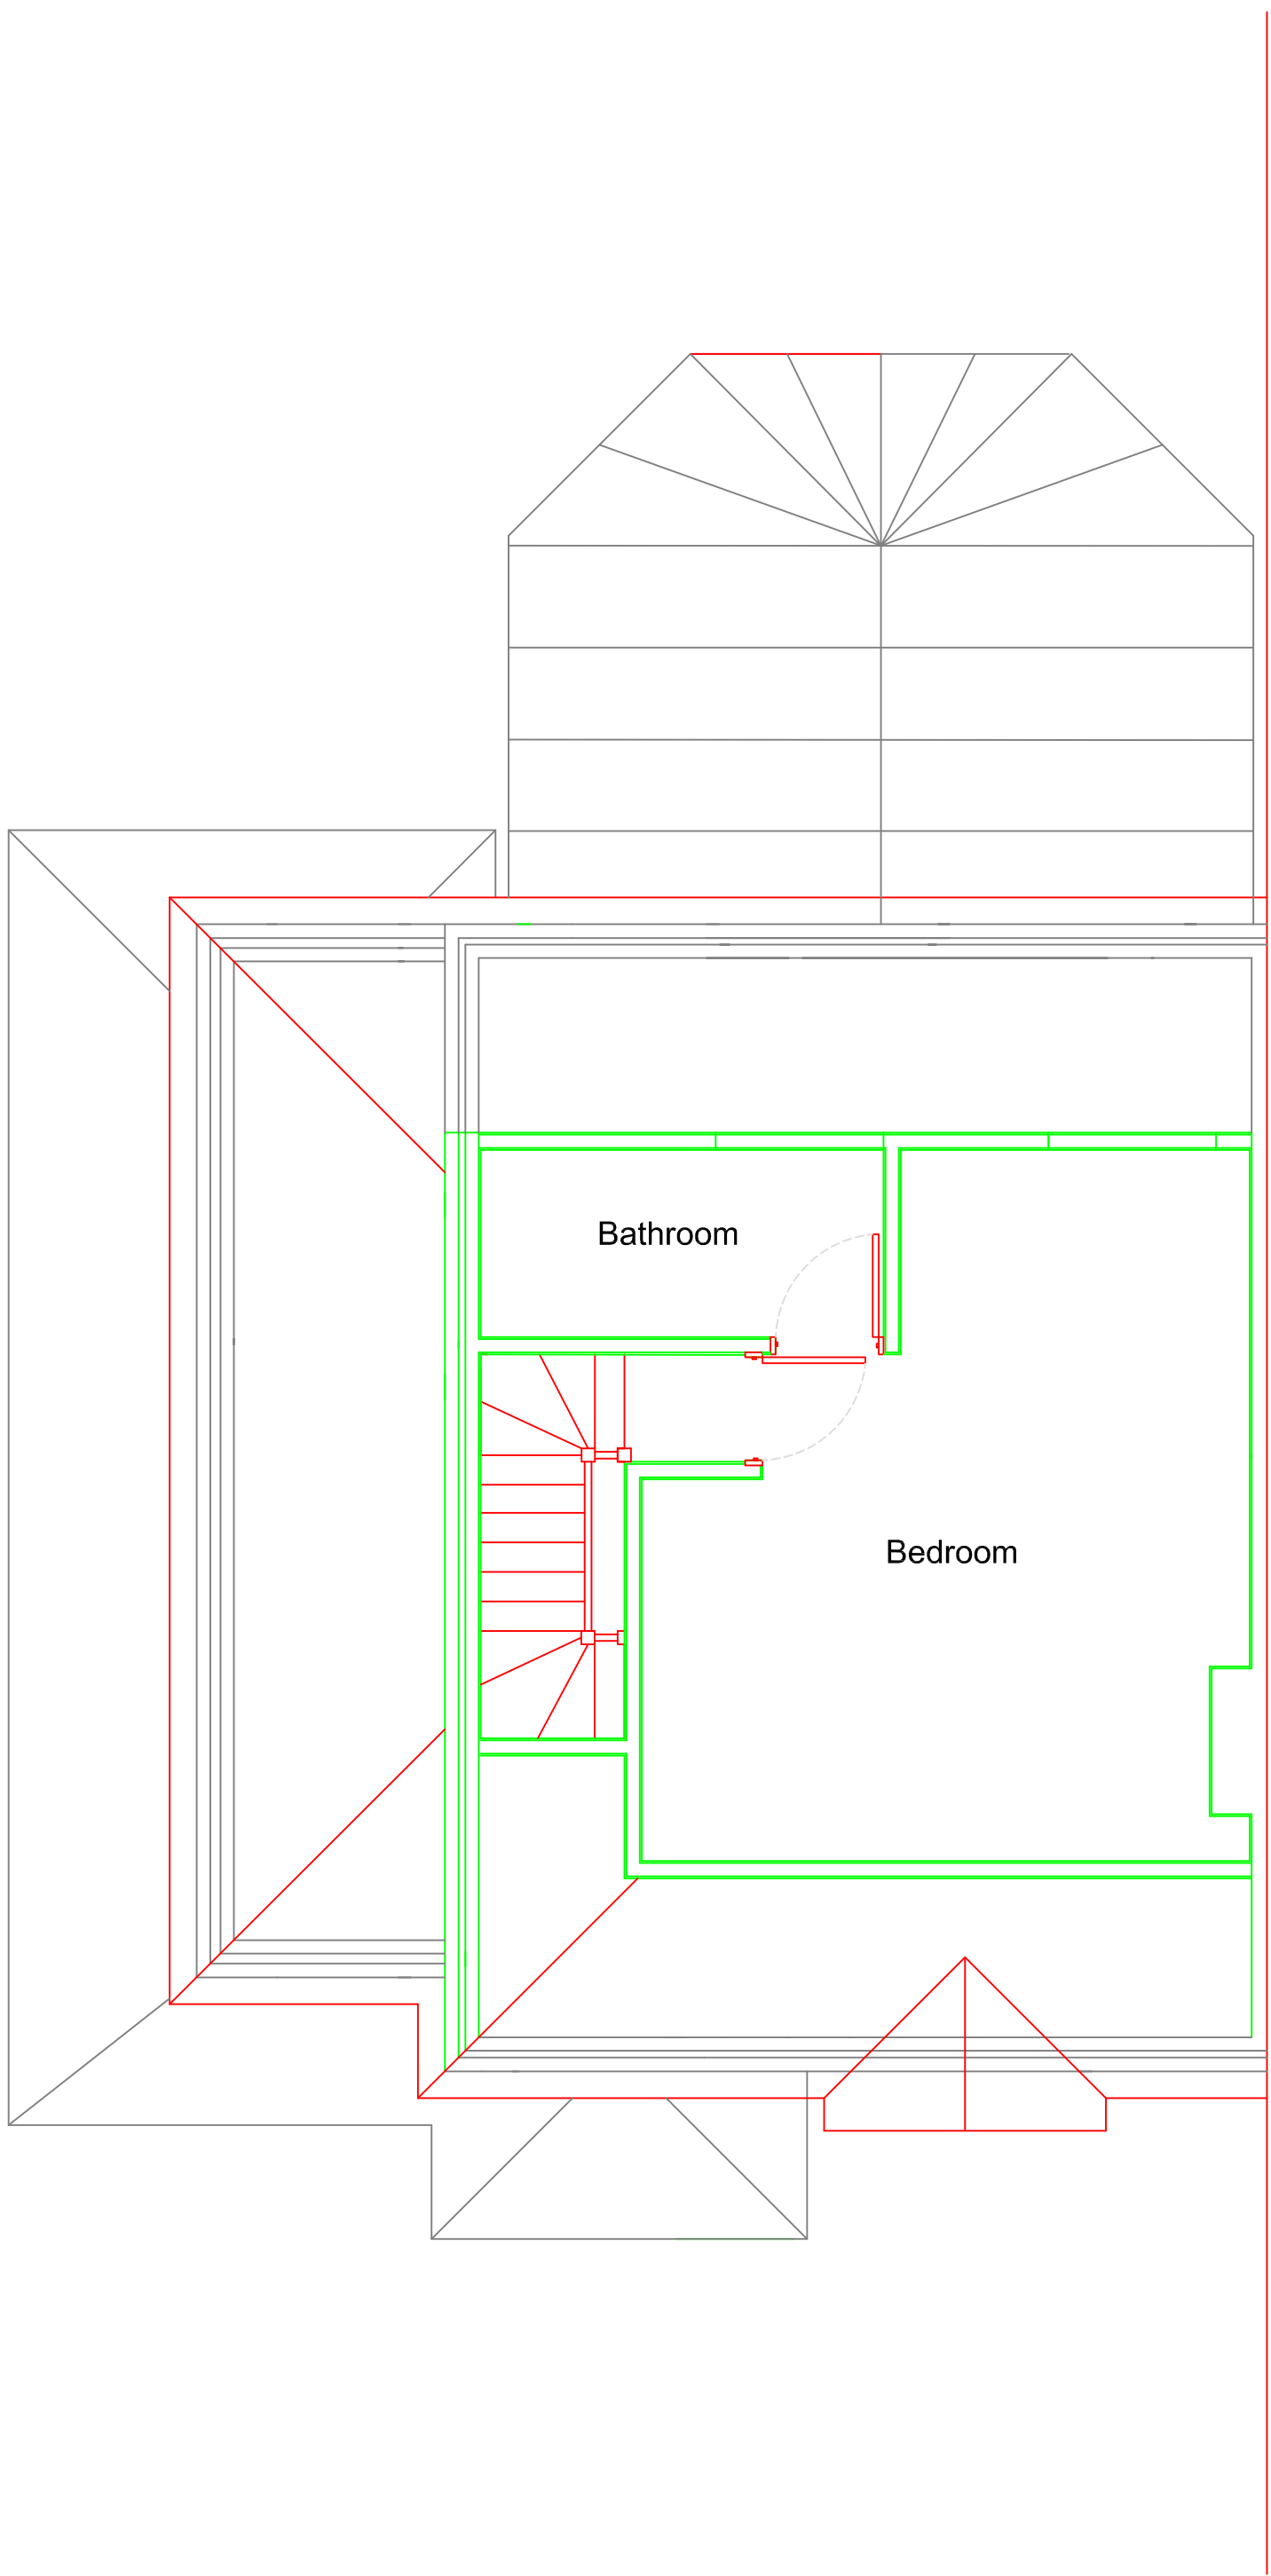

EXISTING SECOND FLOOR PLAN
1:50

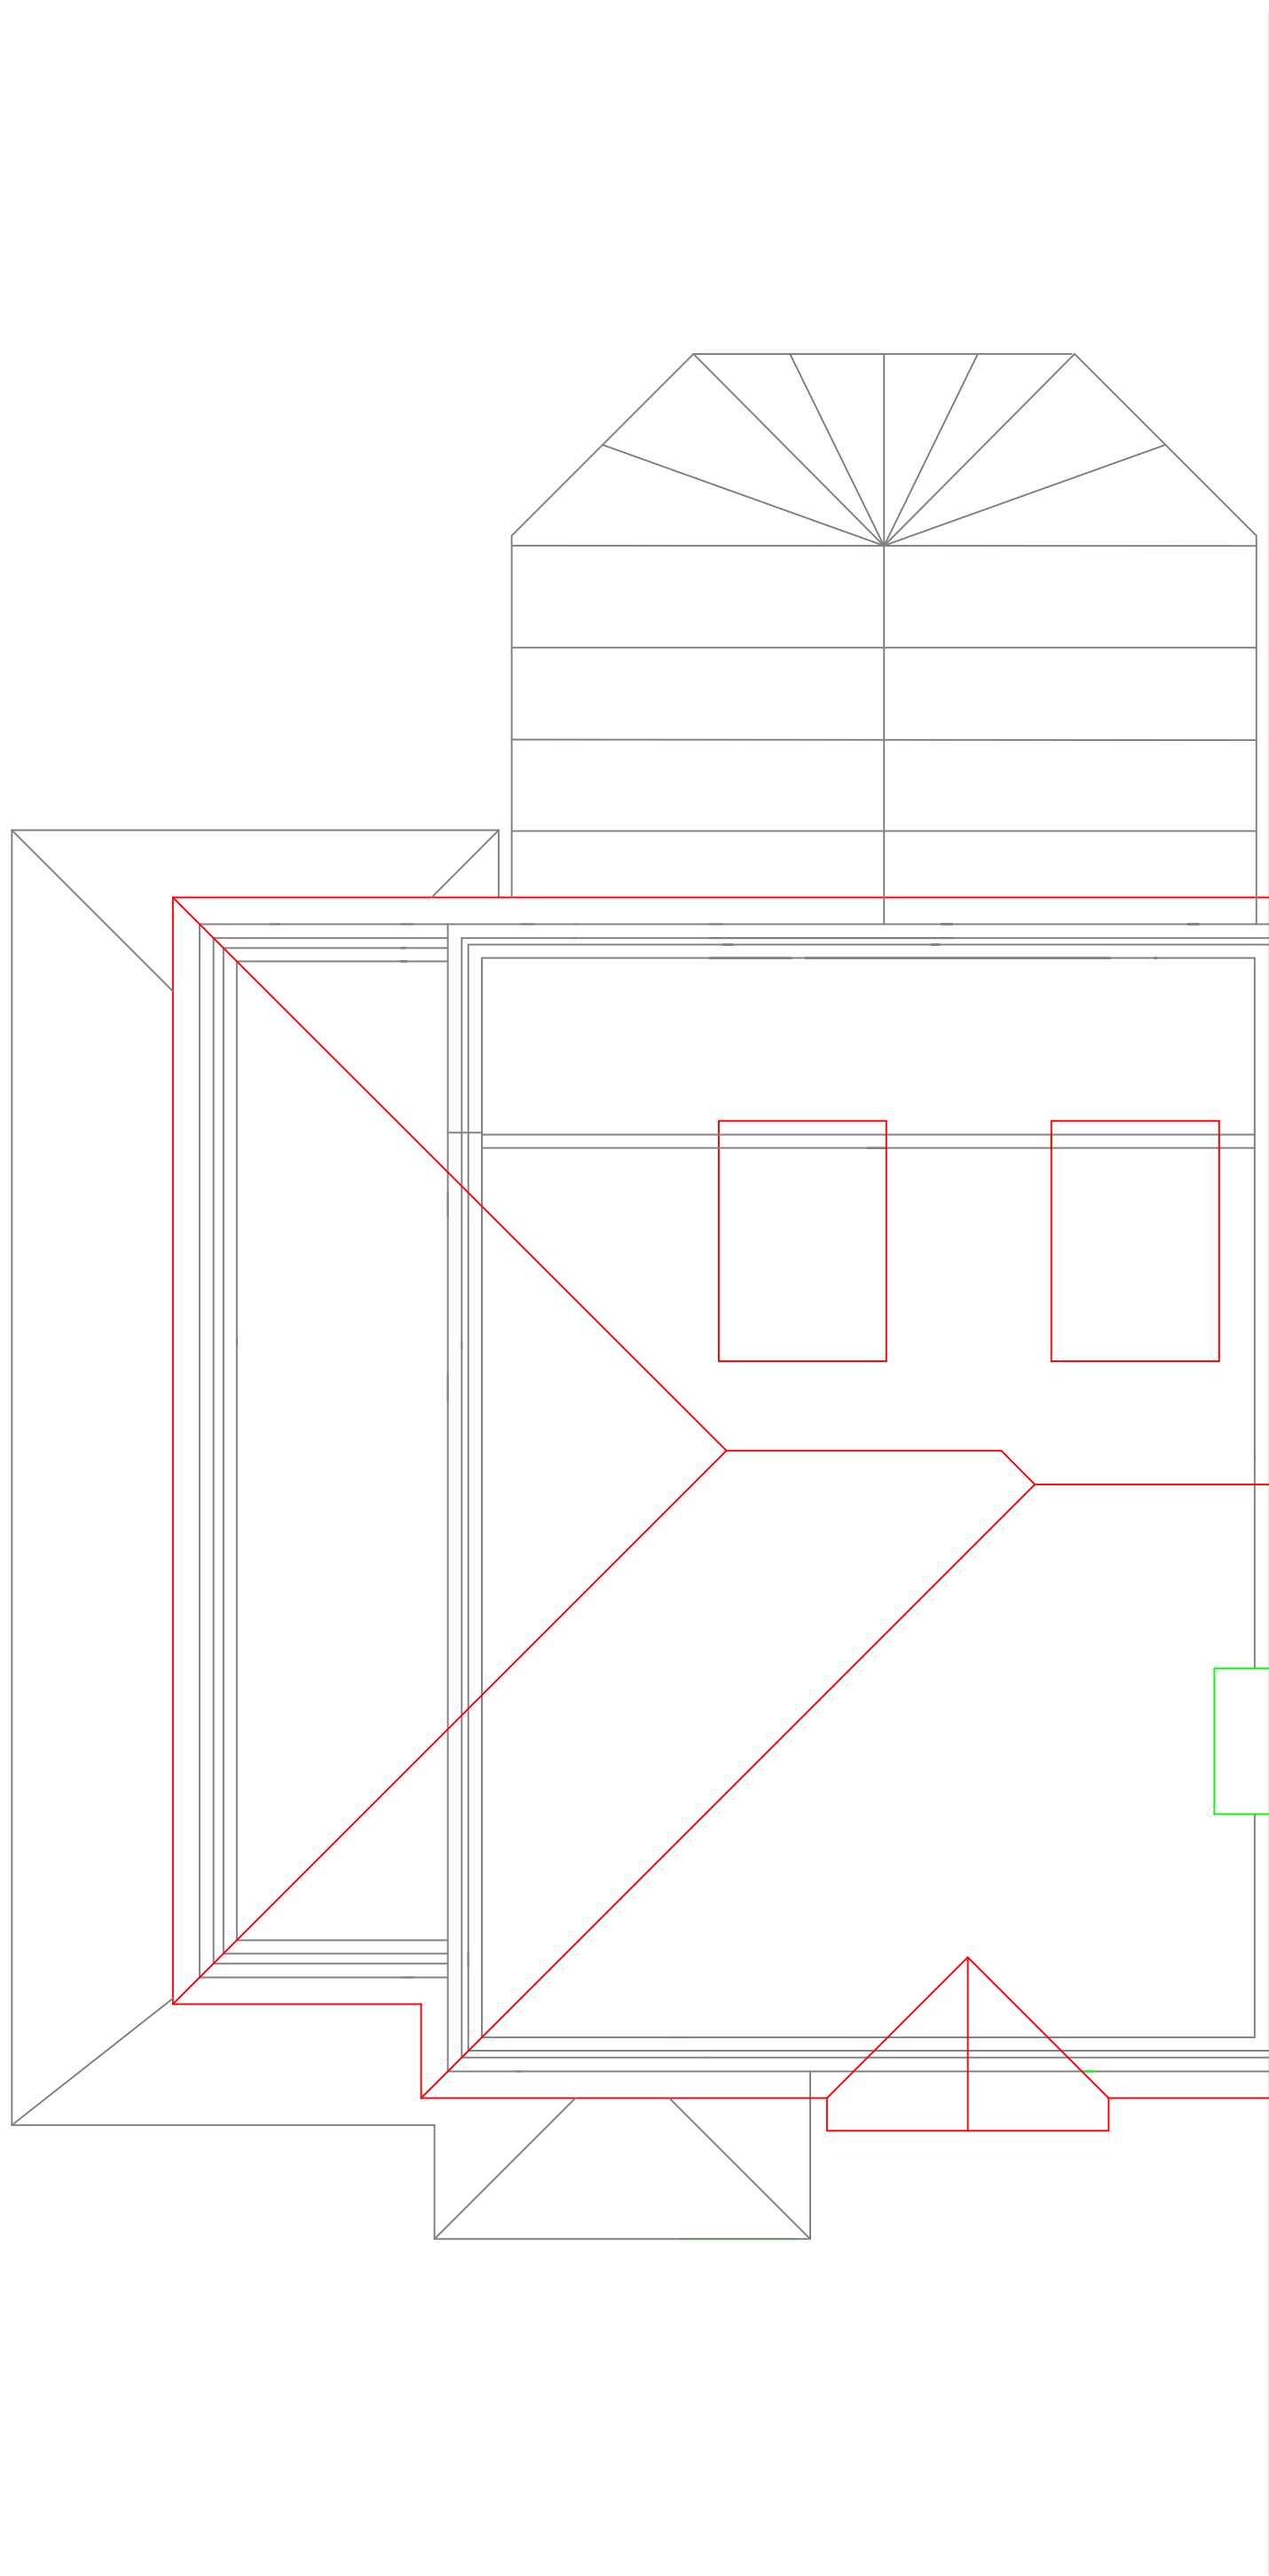

EXISTING ROOF PLAN
1:50

 

DISCLAIMER:
This drawing is issued for design intent purposes only. Any dimensions taken from this drawing should be cross checked on-site and approved prior to any construction work. Any discrepancies between this drawing and site conditions should be brought to the attention of the supervising architect and project manager immediately.

LEGEND:

CONSTRUCTION NOTES:

rev	description	date
-	-	-

project
21 CAMPDEN ROAD, ICKENHAM, UXBRIDGE MIDD.. UB10 8EU

title
EXISTING SECOND FLOOR AND ROOF PLANS

client
Mr. P. Bennett

scale	date
1 50	23 09 17

dwg. no.	revision
949 A1 SU02	-

REN 8 HAMILTON ROAD E: 01895 461 866
DESIGN & PROJECT COWLEY E: 01895 464 471
MANAGEMENT UXBIDGE M: 07841 508 541
e: drulchey@aol.com