



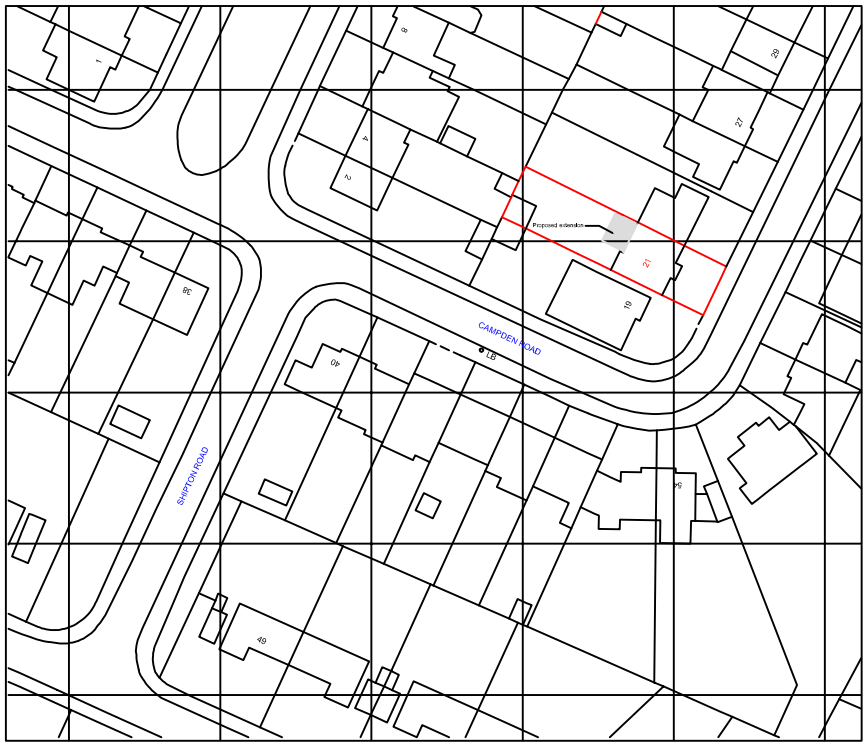

SITE PLAN - 1:1250

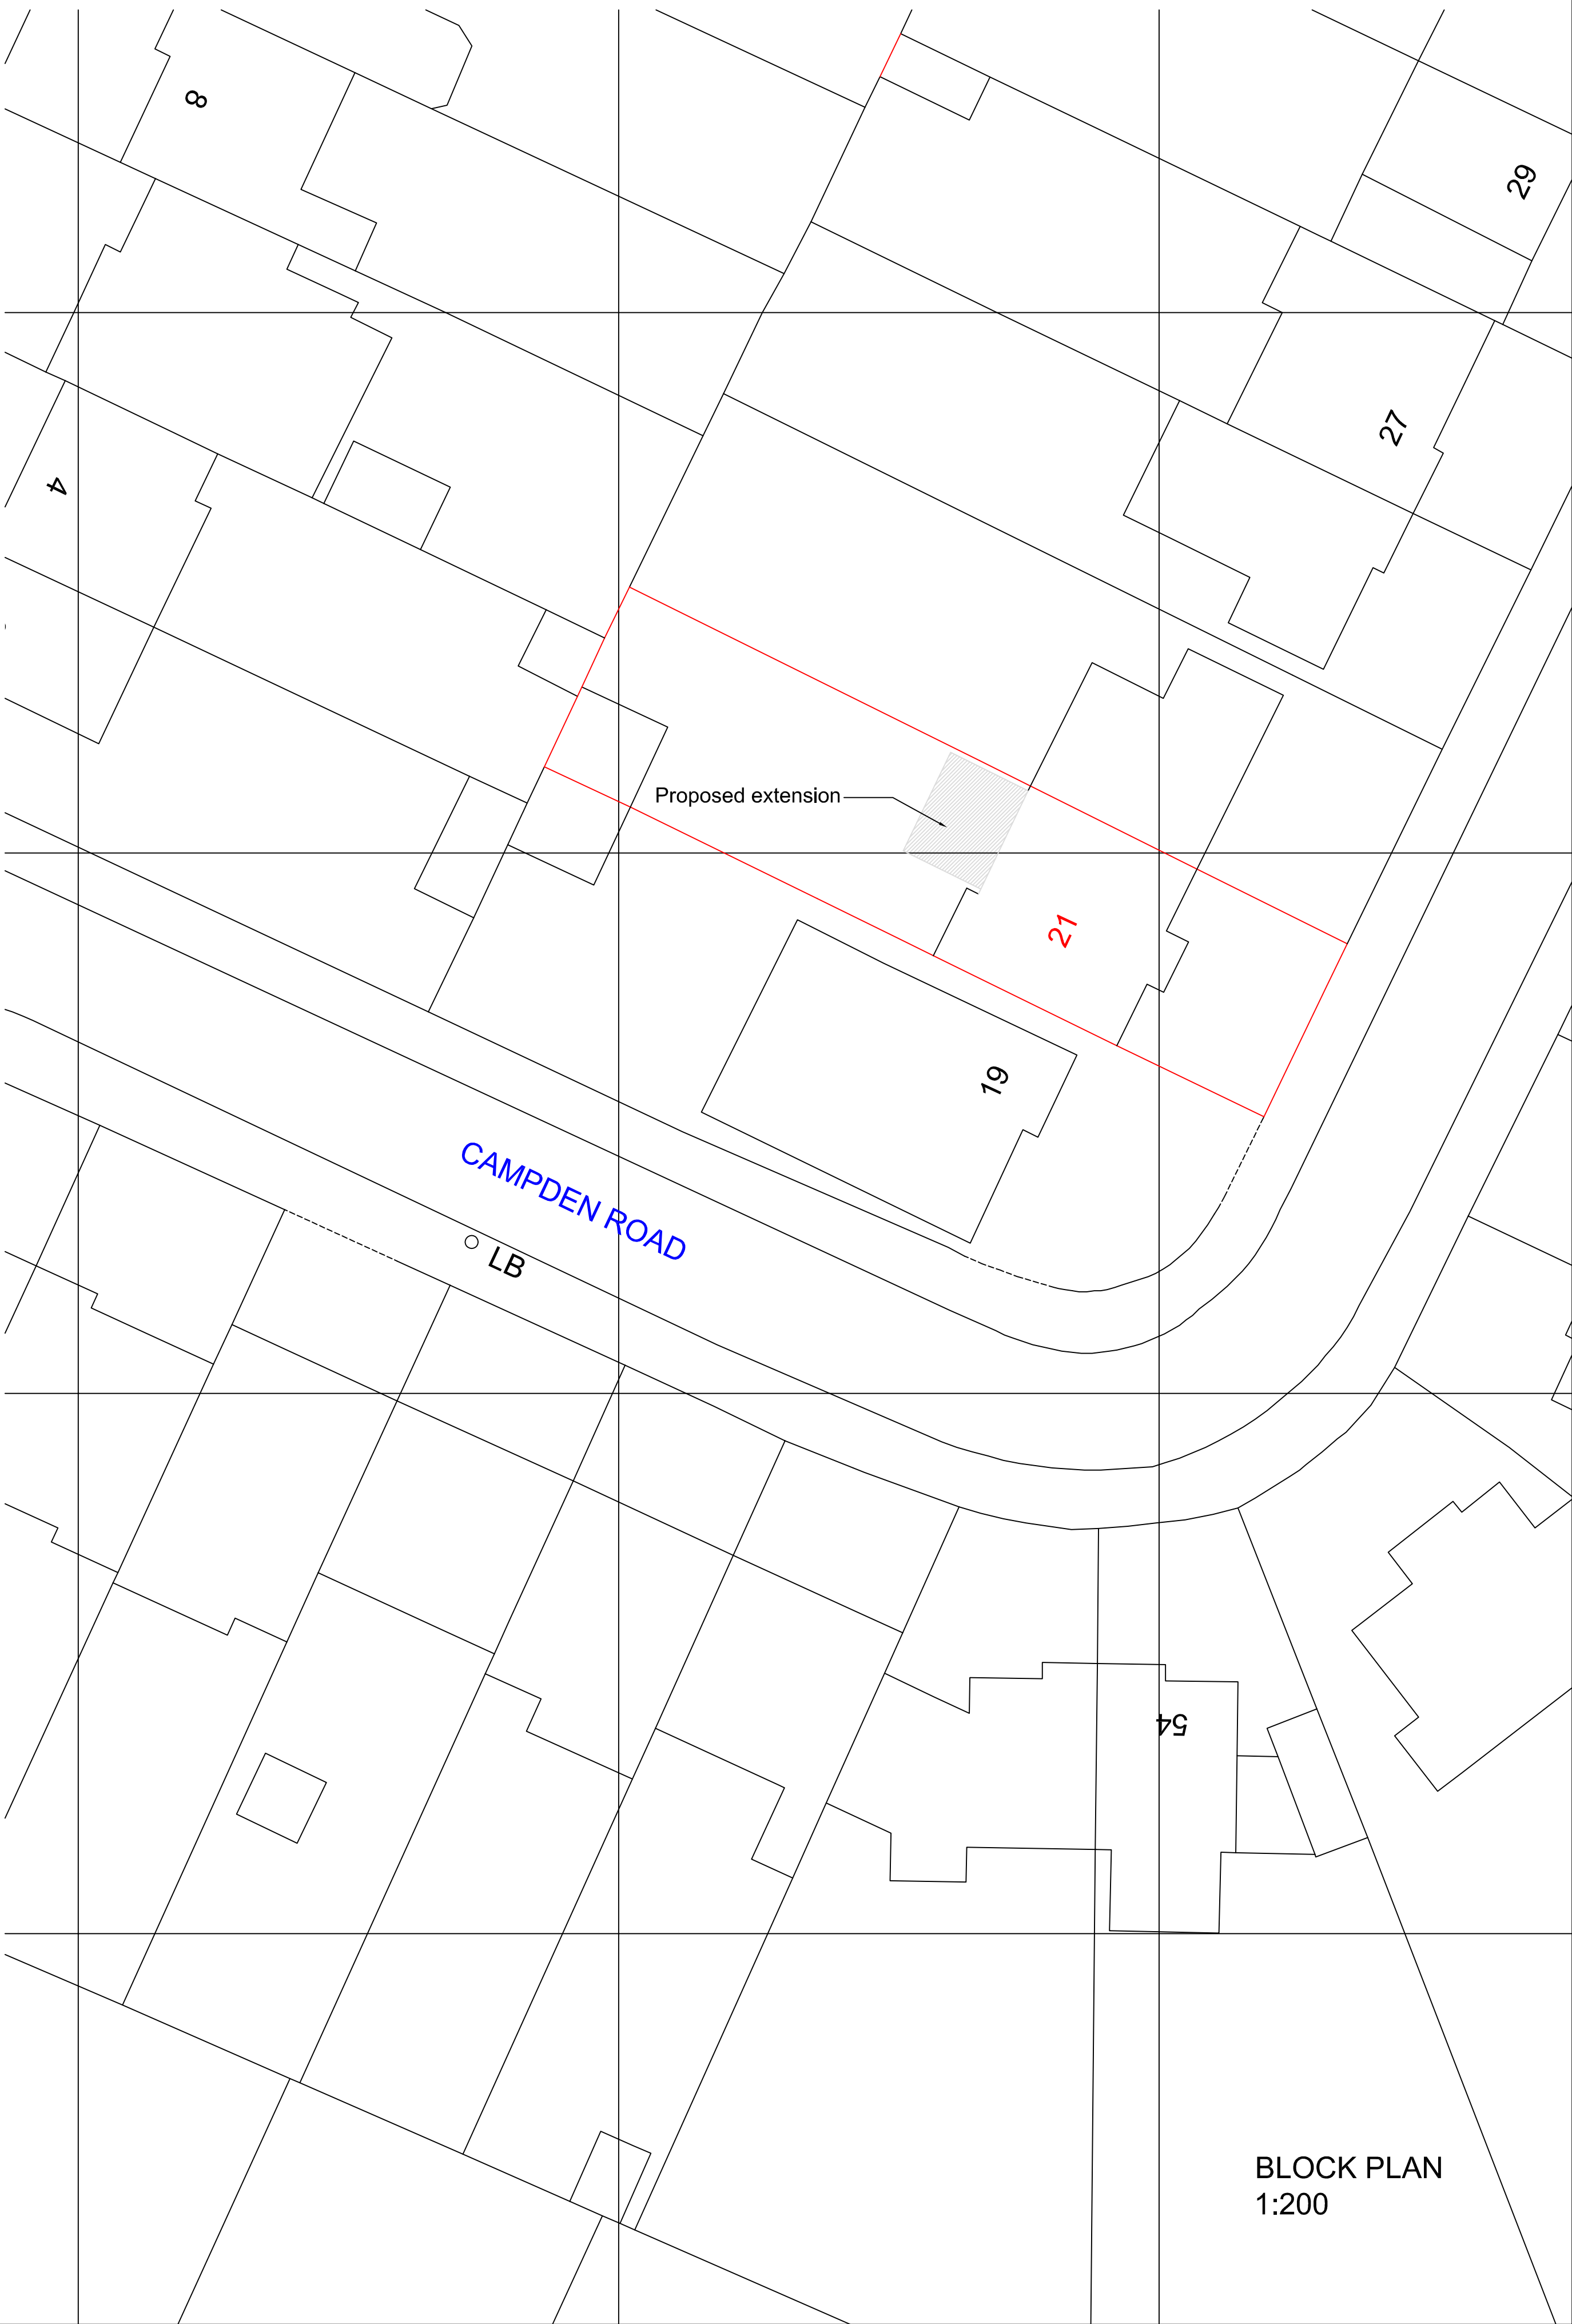

BLOCK PLAN
1:200

DRAWING NOTE:

This drawing is issued for design intent purposes only. Any dimensions taken from this drawing should be cross-checked on site and approved prior to any construction works. Any discrepancies between this drawing and site conditions should be brought to the attention of the supervising architect and project manager immediately.

LEGEND:

CONSTRUCTION NOTES:

rev	description	date
A	Rear extension reduced in depth	03-01-18
B	Rear extension roof amended	14-02-18

project

21 CAMPDEN ROAD,
ICKENHAM, UXBRIDGE MIDDx. UB10 8EU

title

SITE PLAN &
BLOCK PLAN

client

Mr. P. Bennett

scale	date
AS	SHOWN
12	10
17	

dwg. no.	revision
949	A1
SU04	B

REN
DESIGN & PROJECT
MANAGEMENT

8 HAMILTON ROAD
COWLEY
UXBRIDGE
UB8 3AJ

t: 01895 461 666
f: 01895 464 471
m: 07941 558 341
e: cruddrey@ed.com