




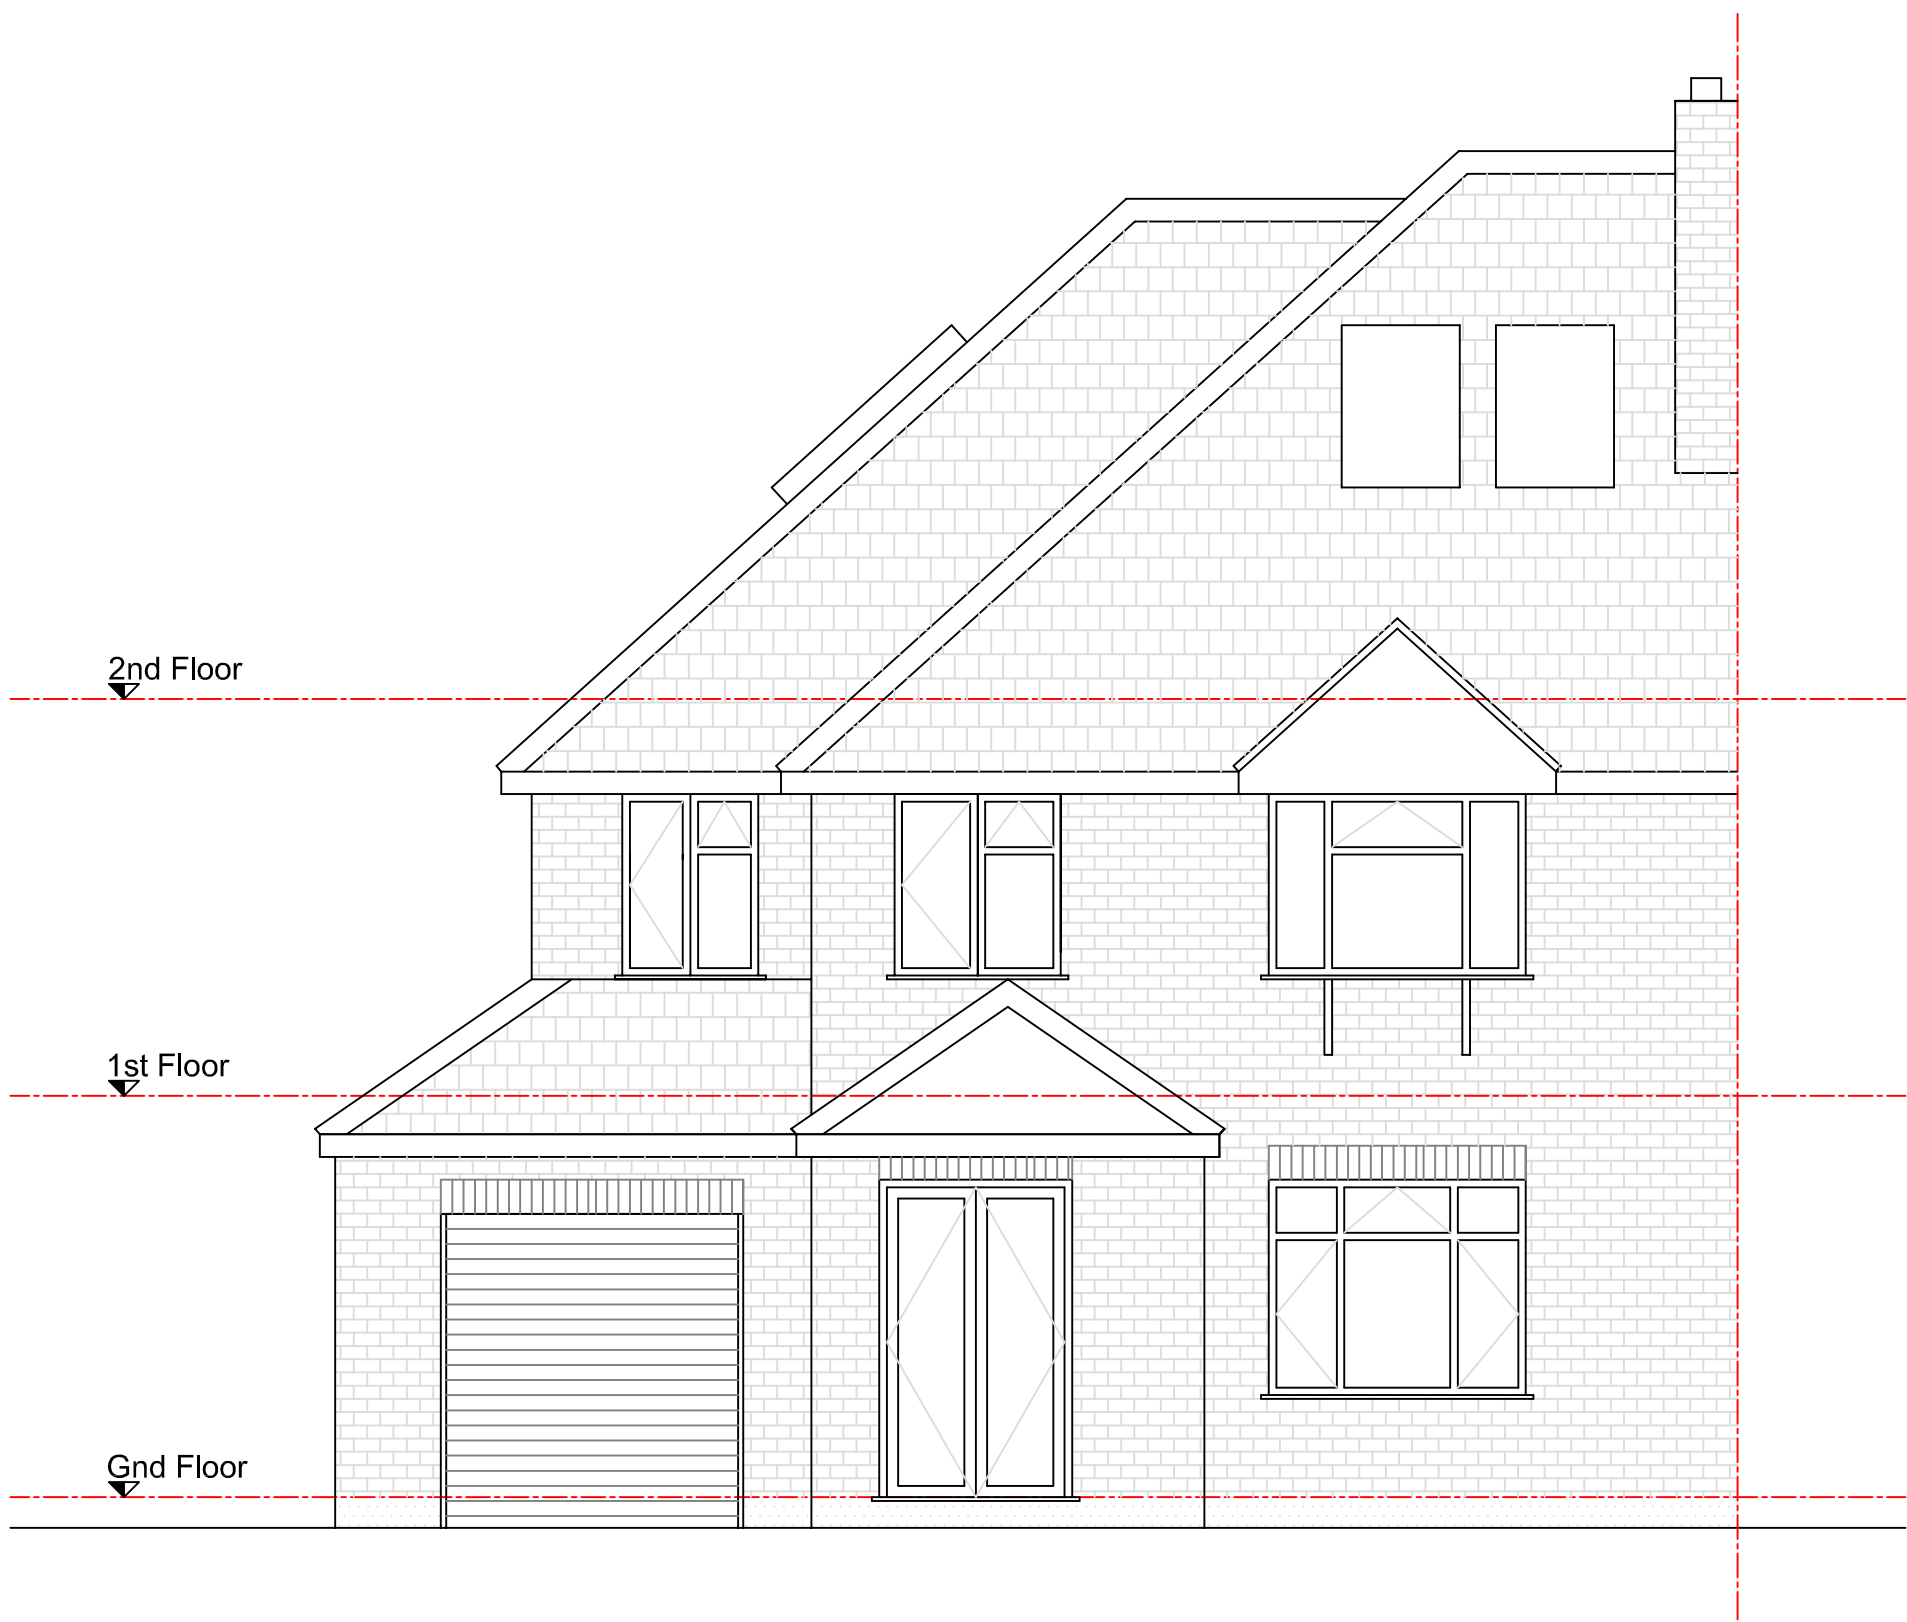


EXISTING FRONT ELEVATION
1:50

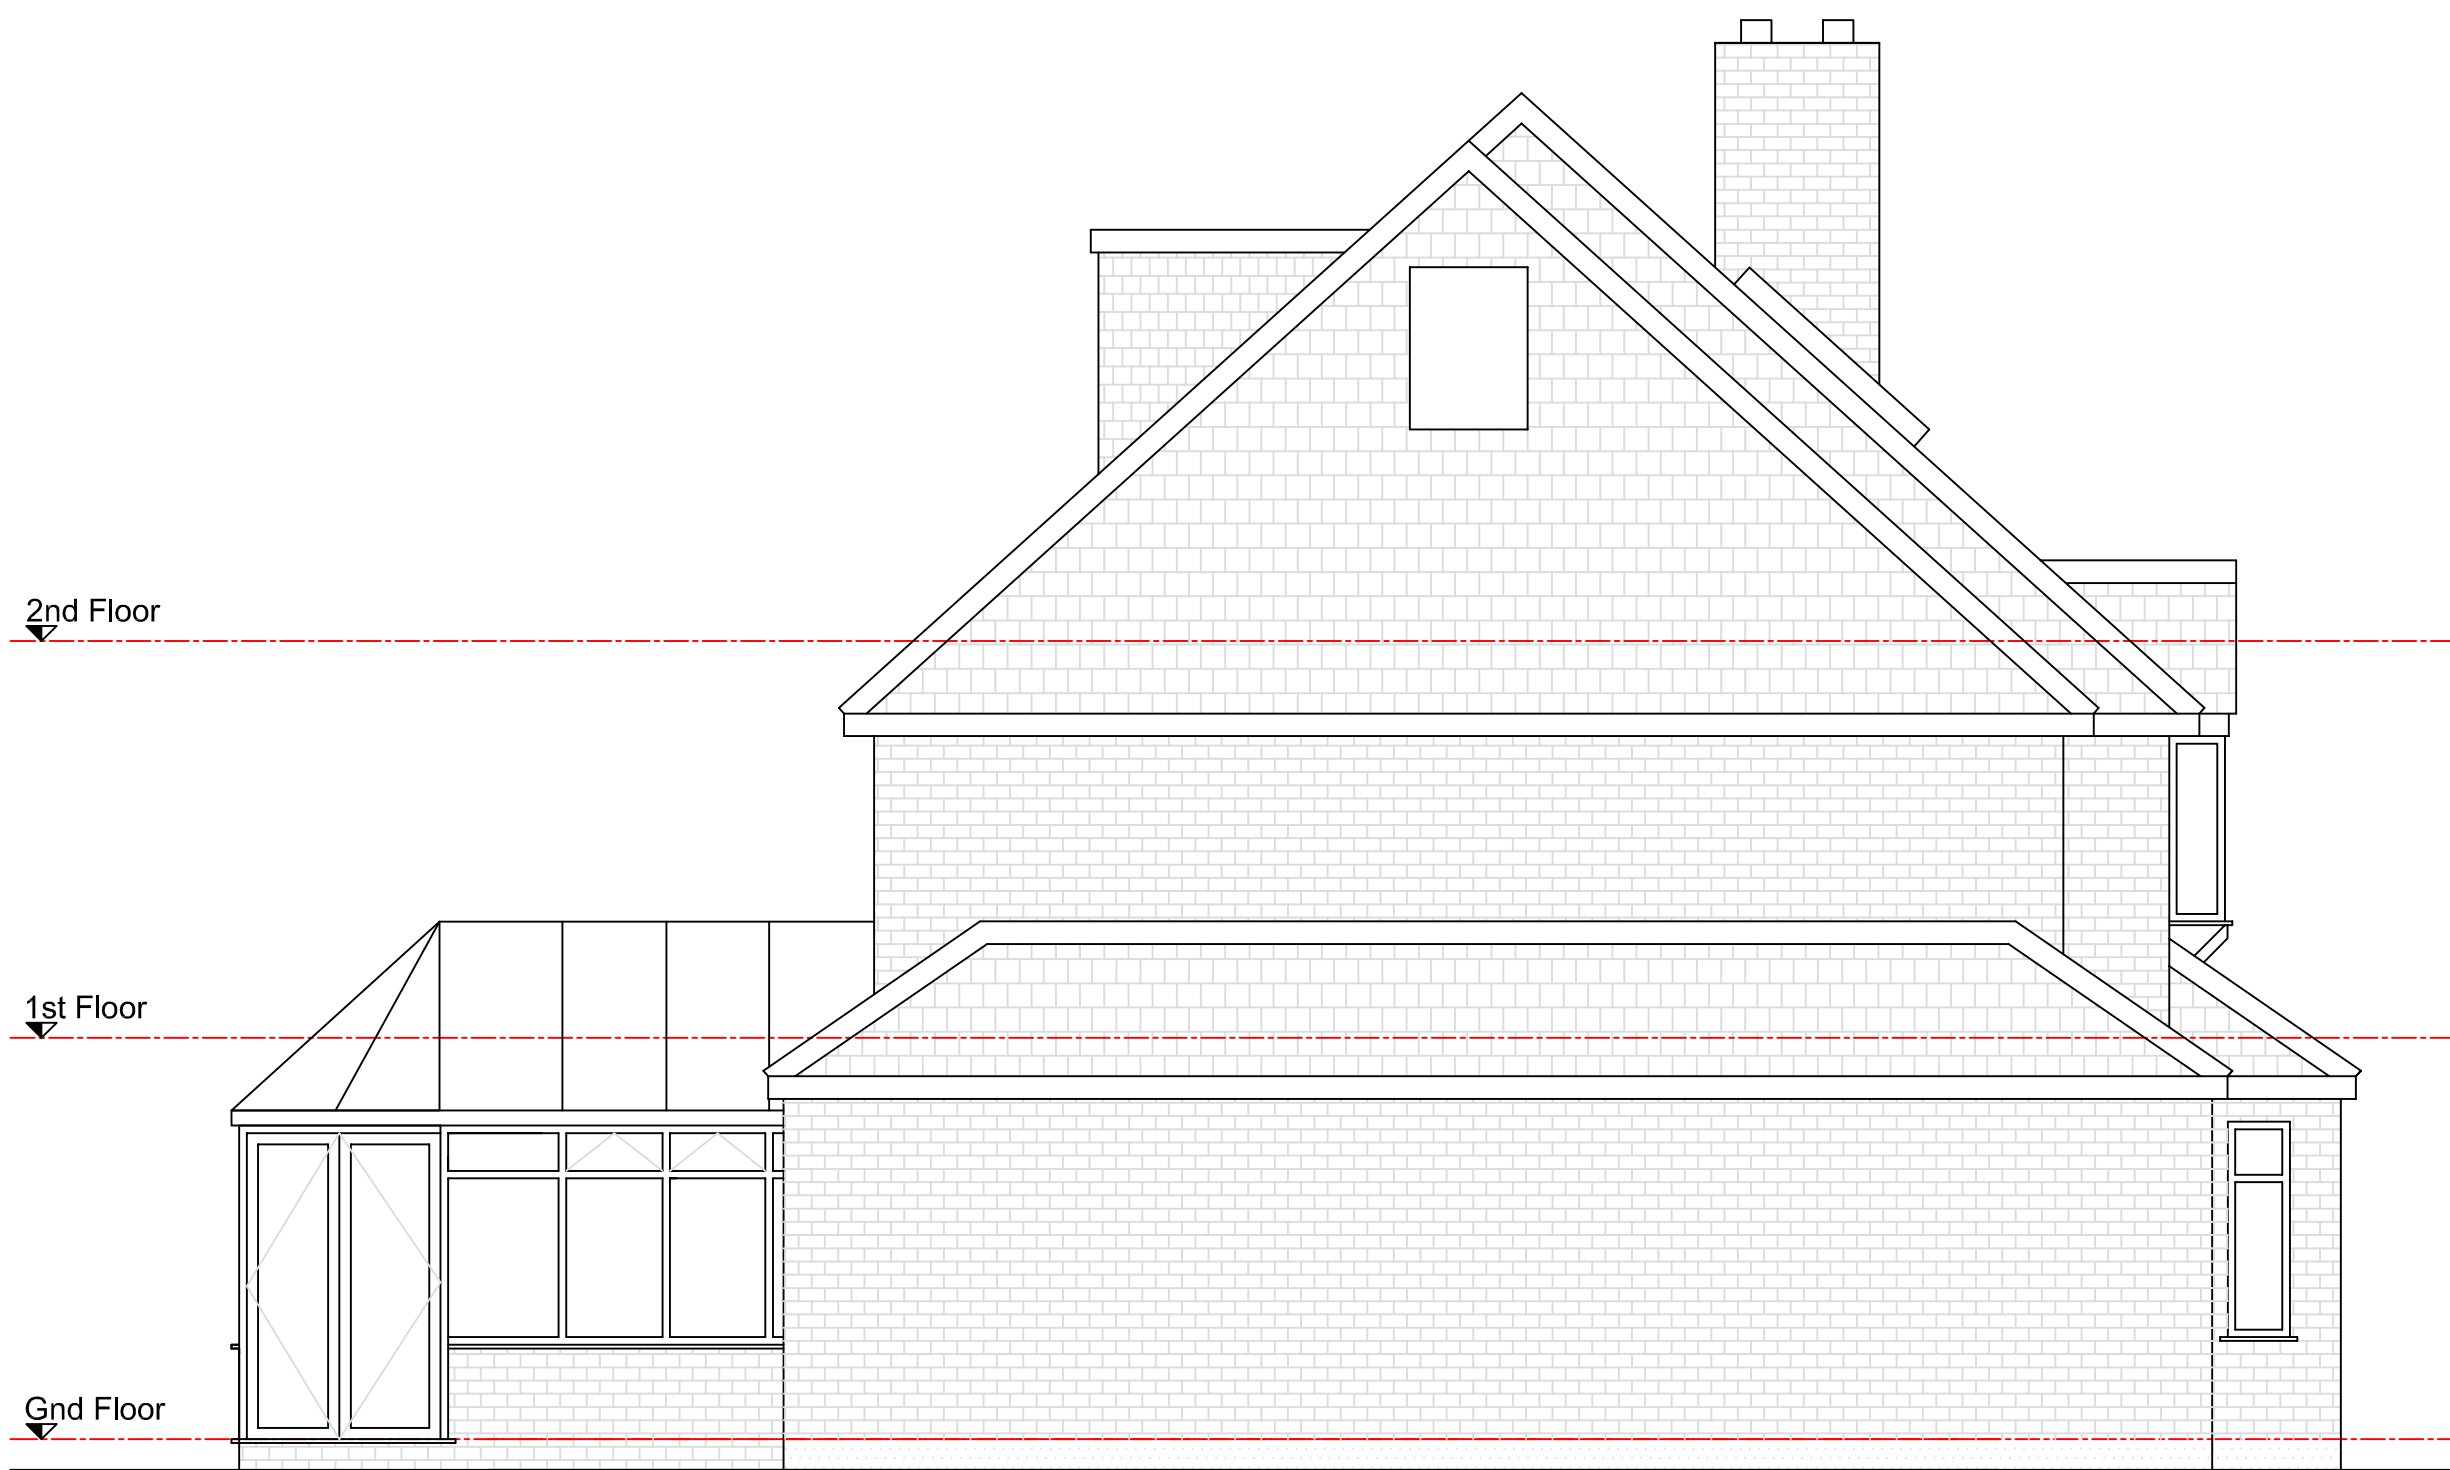


EXISTING SIDE ELEVATION
1:50

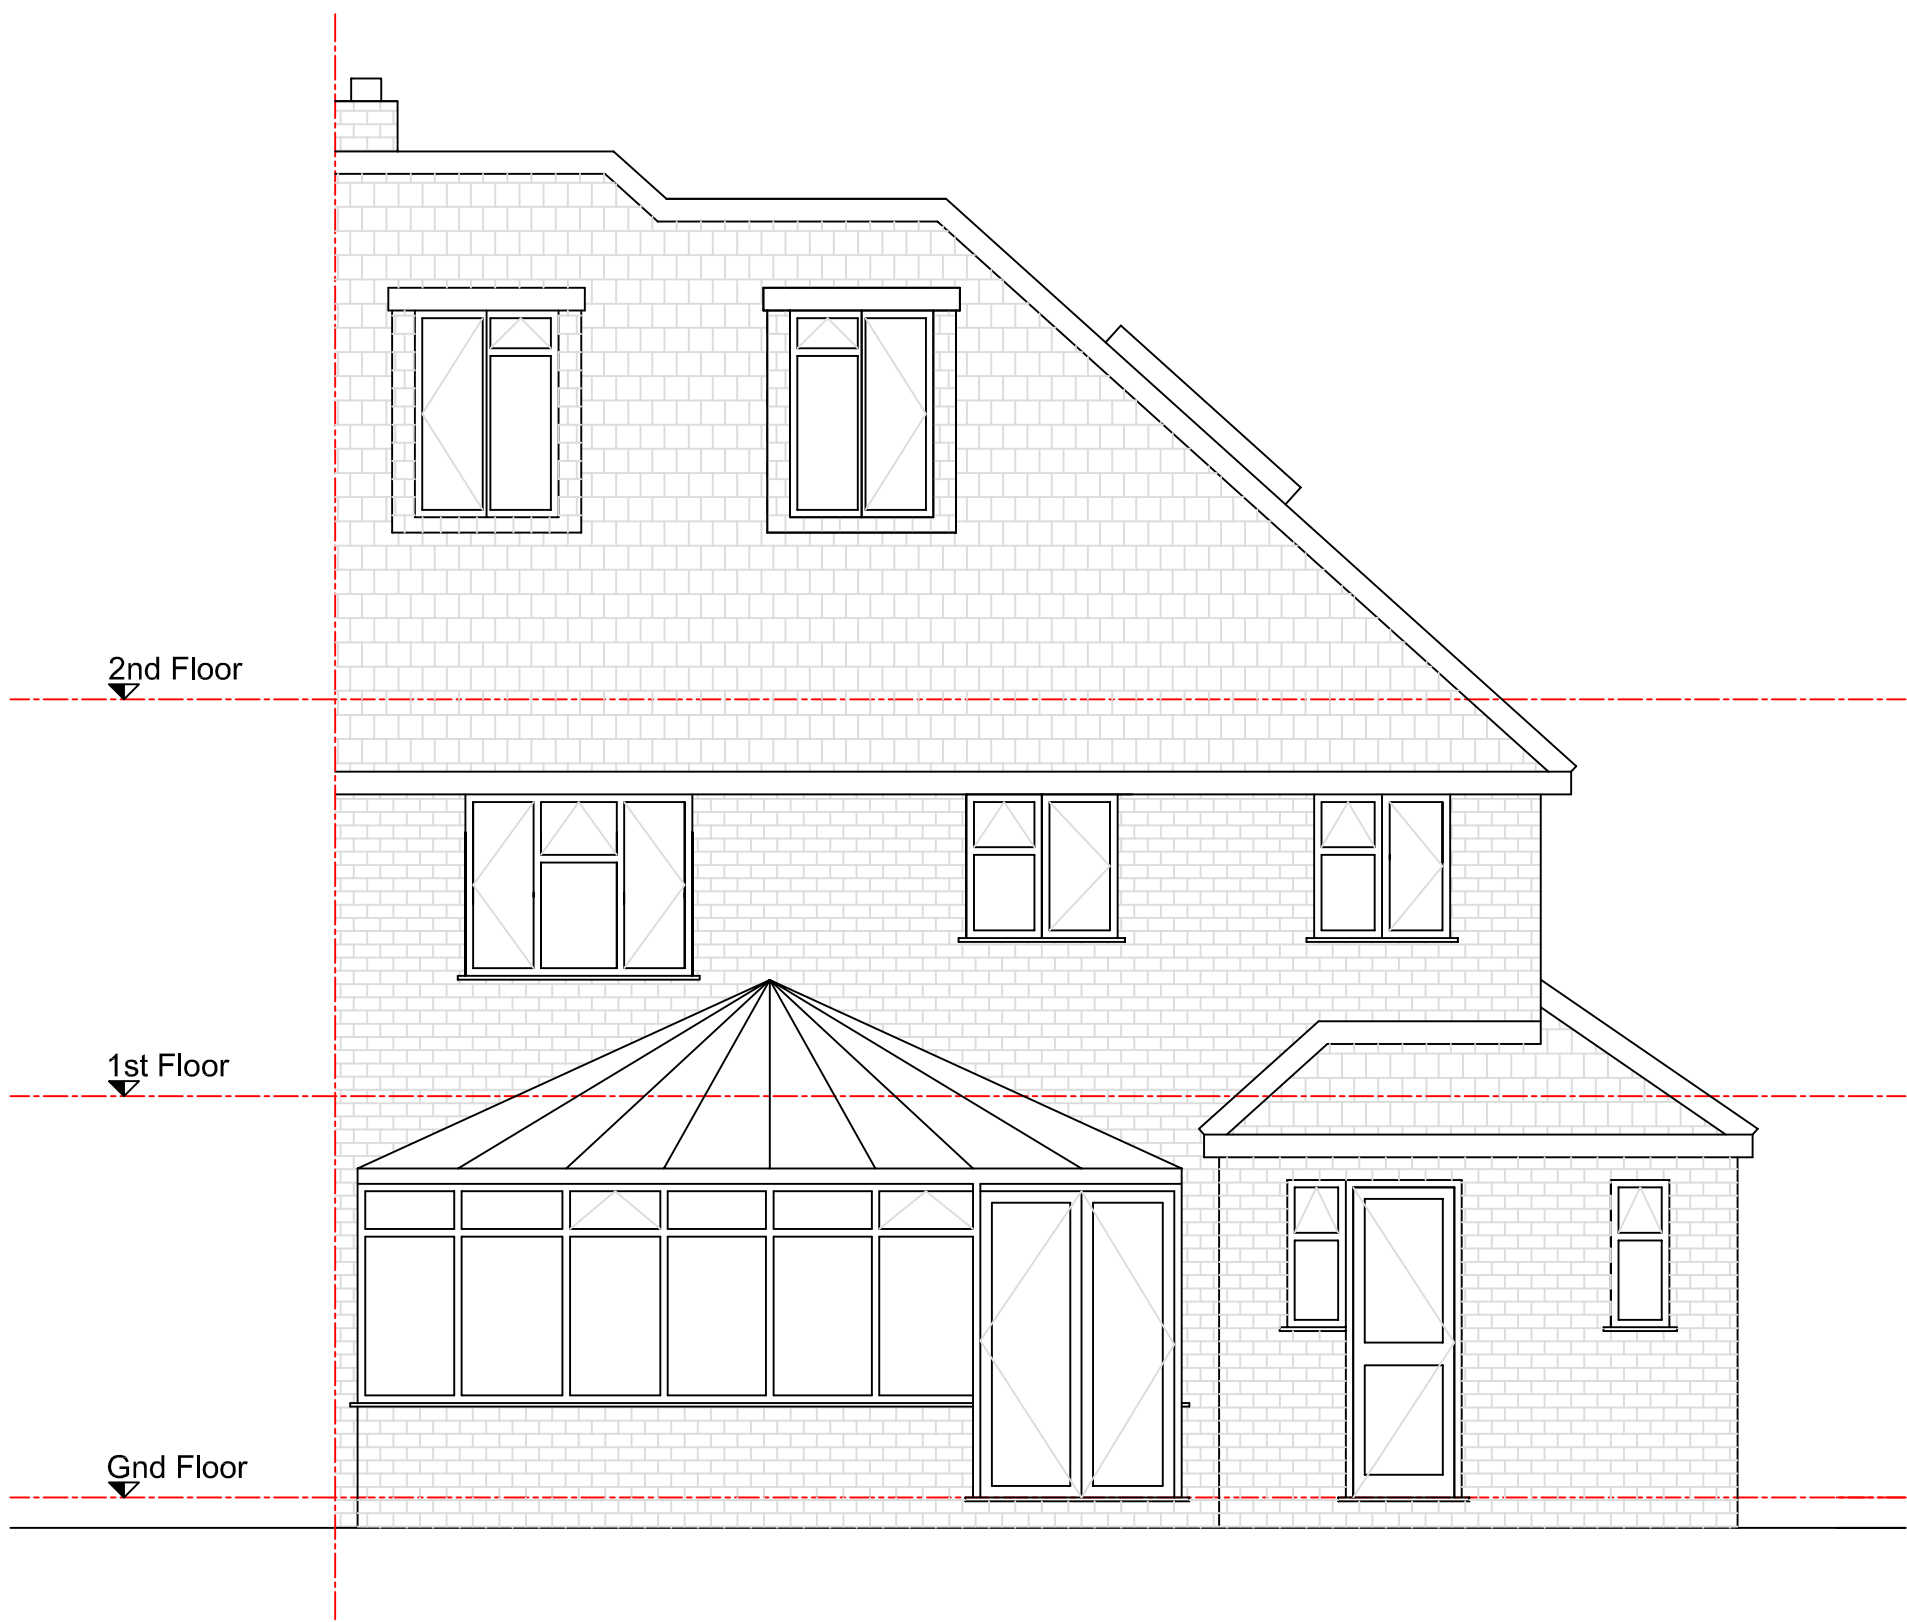

EXISTING REAR ELEVATION
1:50

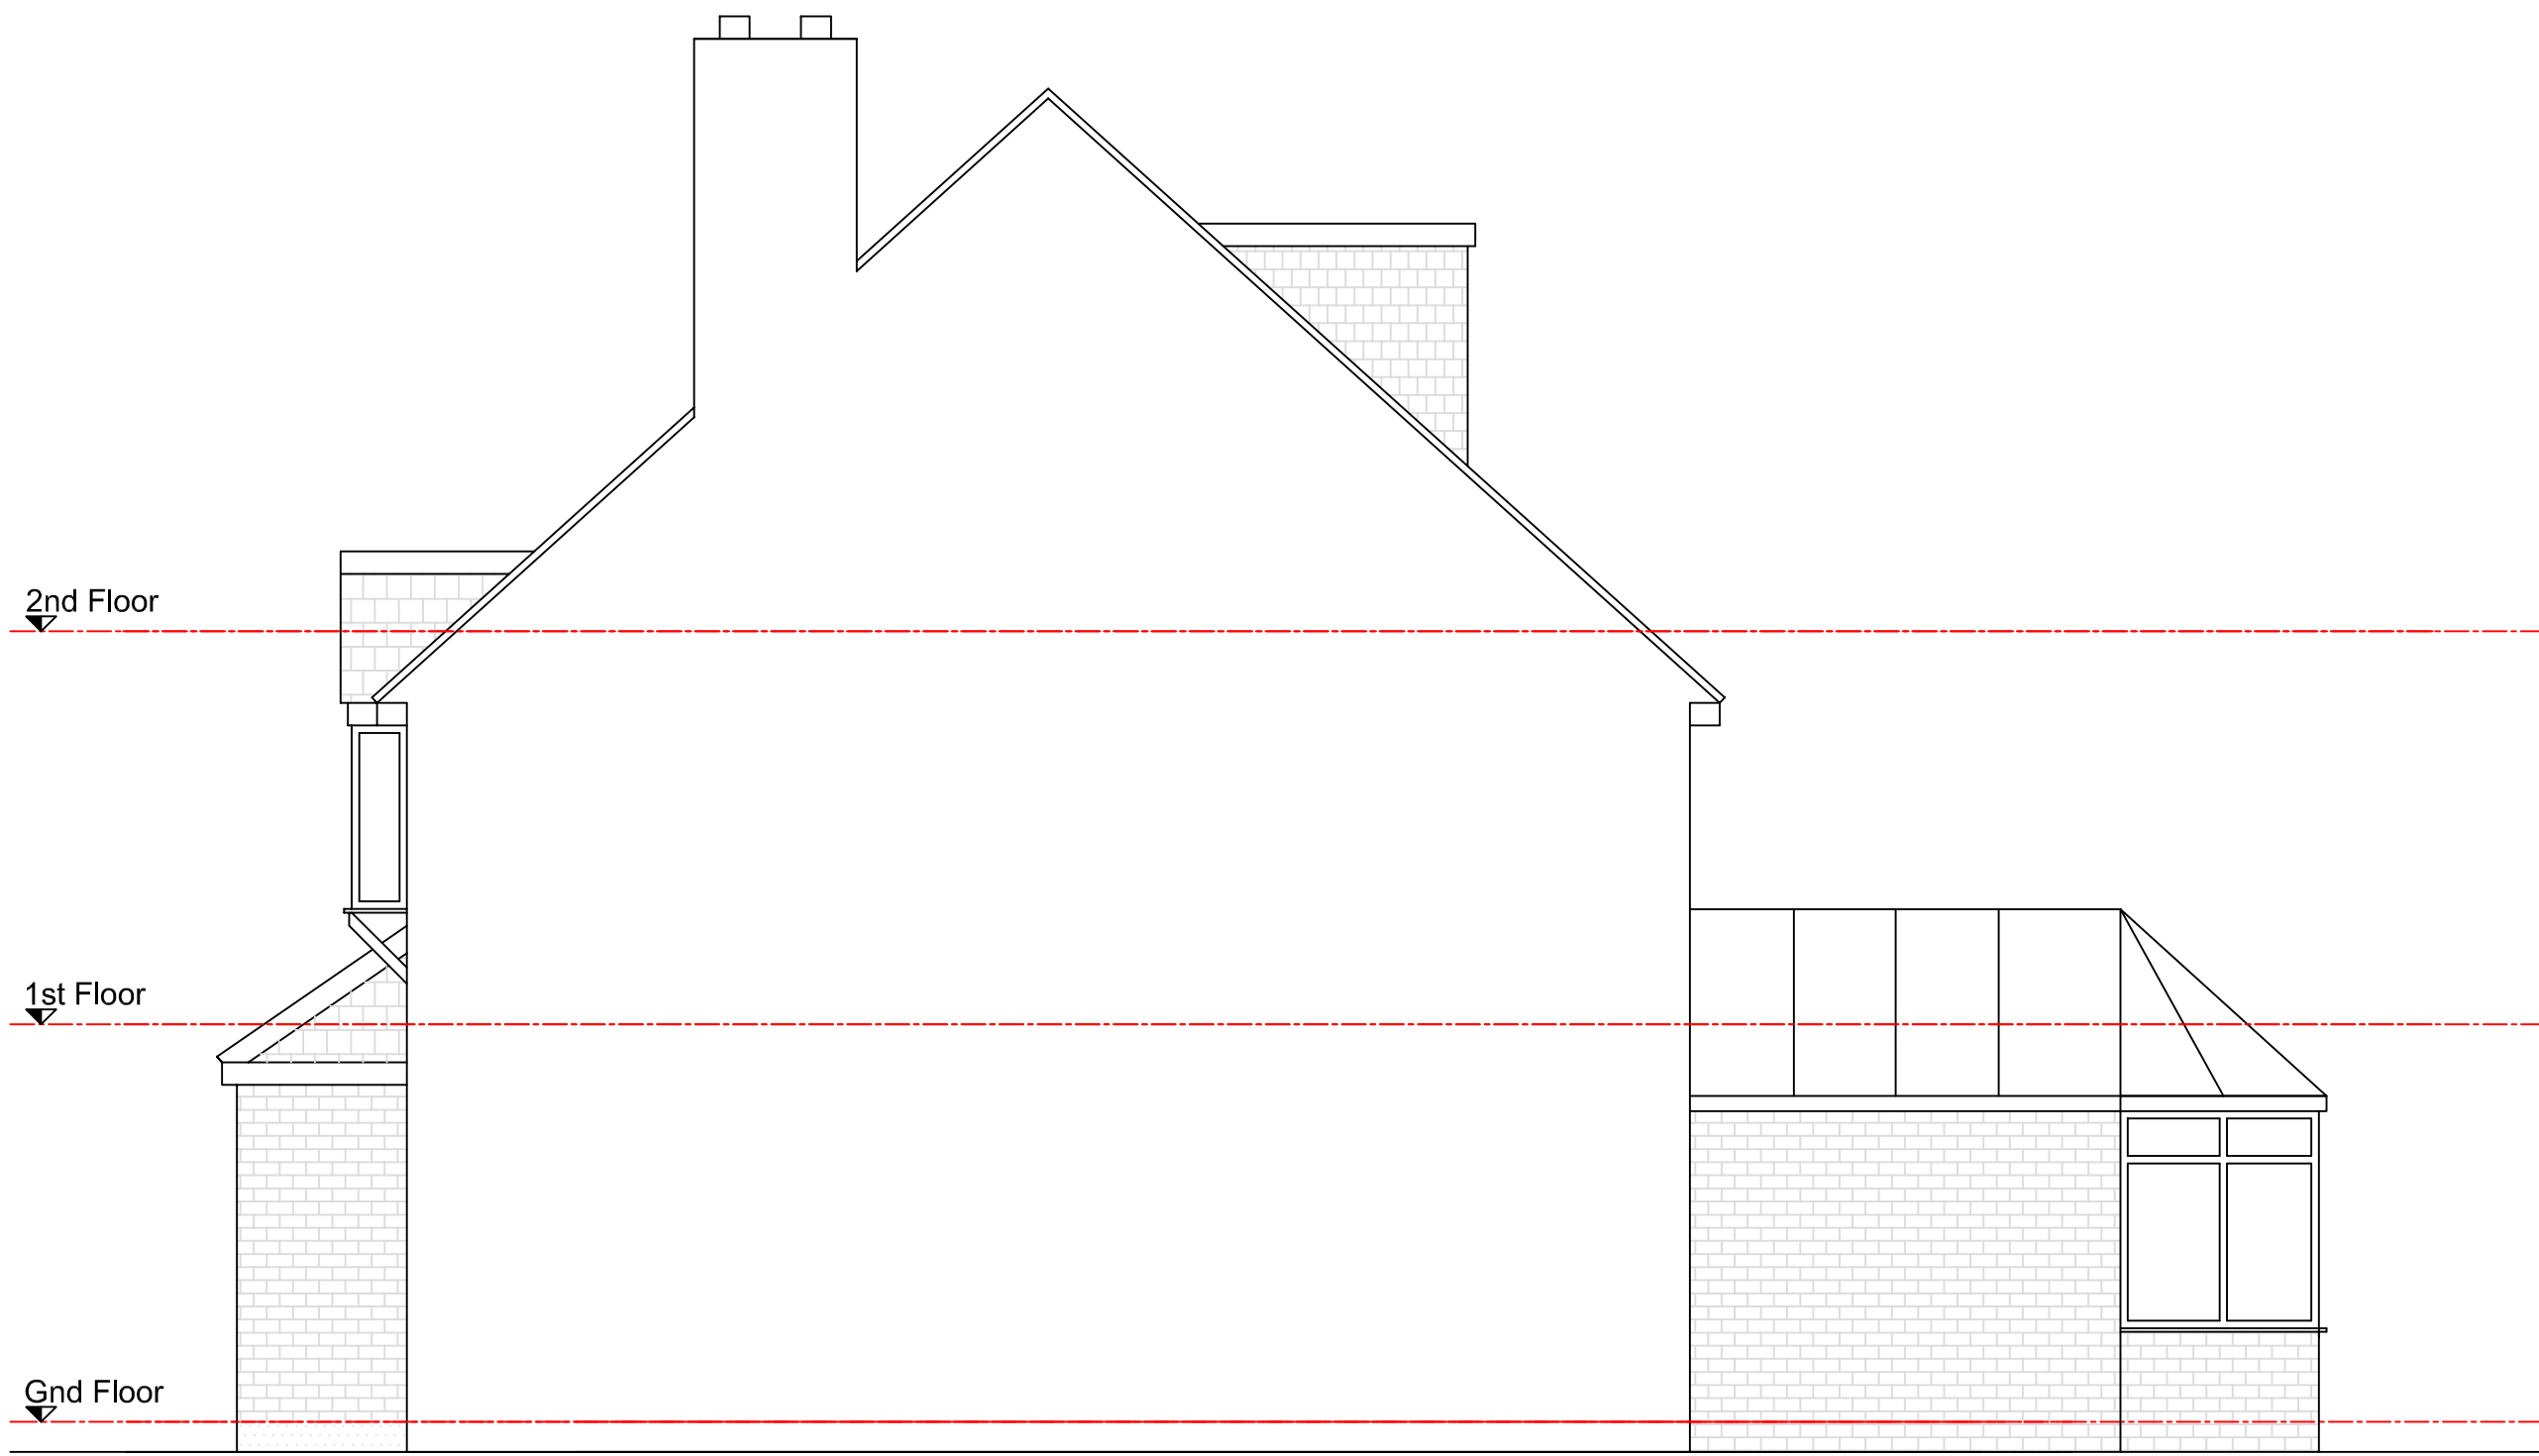

EXISTING SIDE ELEVATION
1:50

 

DISCLAIMER:
This drawing is issued for design intent purposes only. Any dimensions taken from this drawing should be cross checked on-site and approved prior to any construction works. Any discrepancy between this drawing and site conditions should be brought to the attention of the supervising architect and project manager immediately.

LEGEND:

CONSTRUCTION NOTES:

rev	description	date
-	-	-

project
21 CAMPDEN ROAD, ICKENHAM, UXBRIDGE MIDD.. UB10 8EU
title
EXISTING ELEVATIONS

client
Mr. P. Bennett

scale	date
1 50 23 09 17	

dwg. no.	revision
949 A1 SU03	-

REN
DESIGN & PROJECT
MANAGEMENT
8 HAMILTON ROAD
COWLEY
UXBRIDGE
UB8 3AJ
t: 01895 461 866
f: 01895 464 471
m: 07941 508 541
e: drulchey@aol.com