




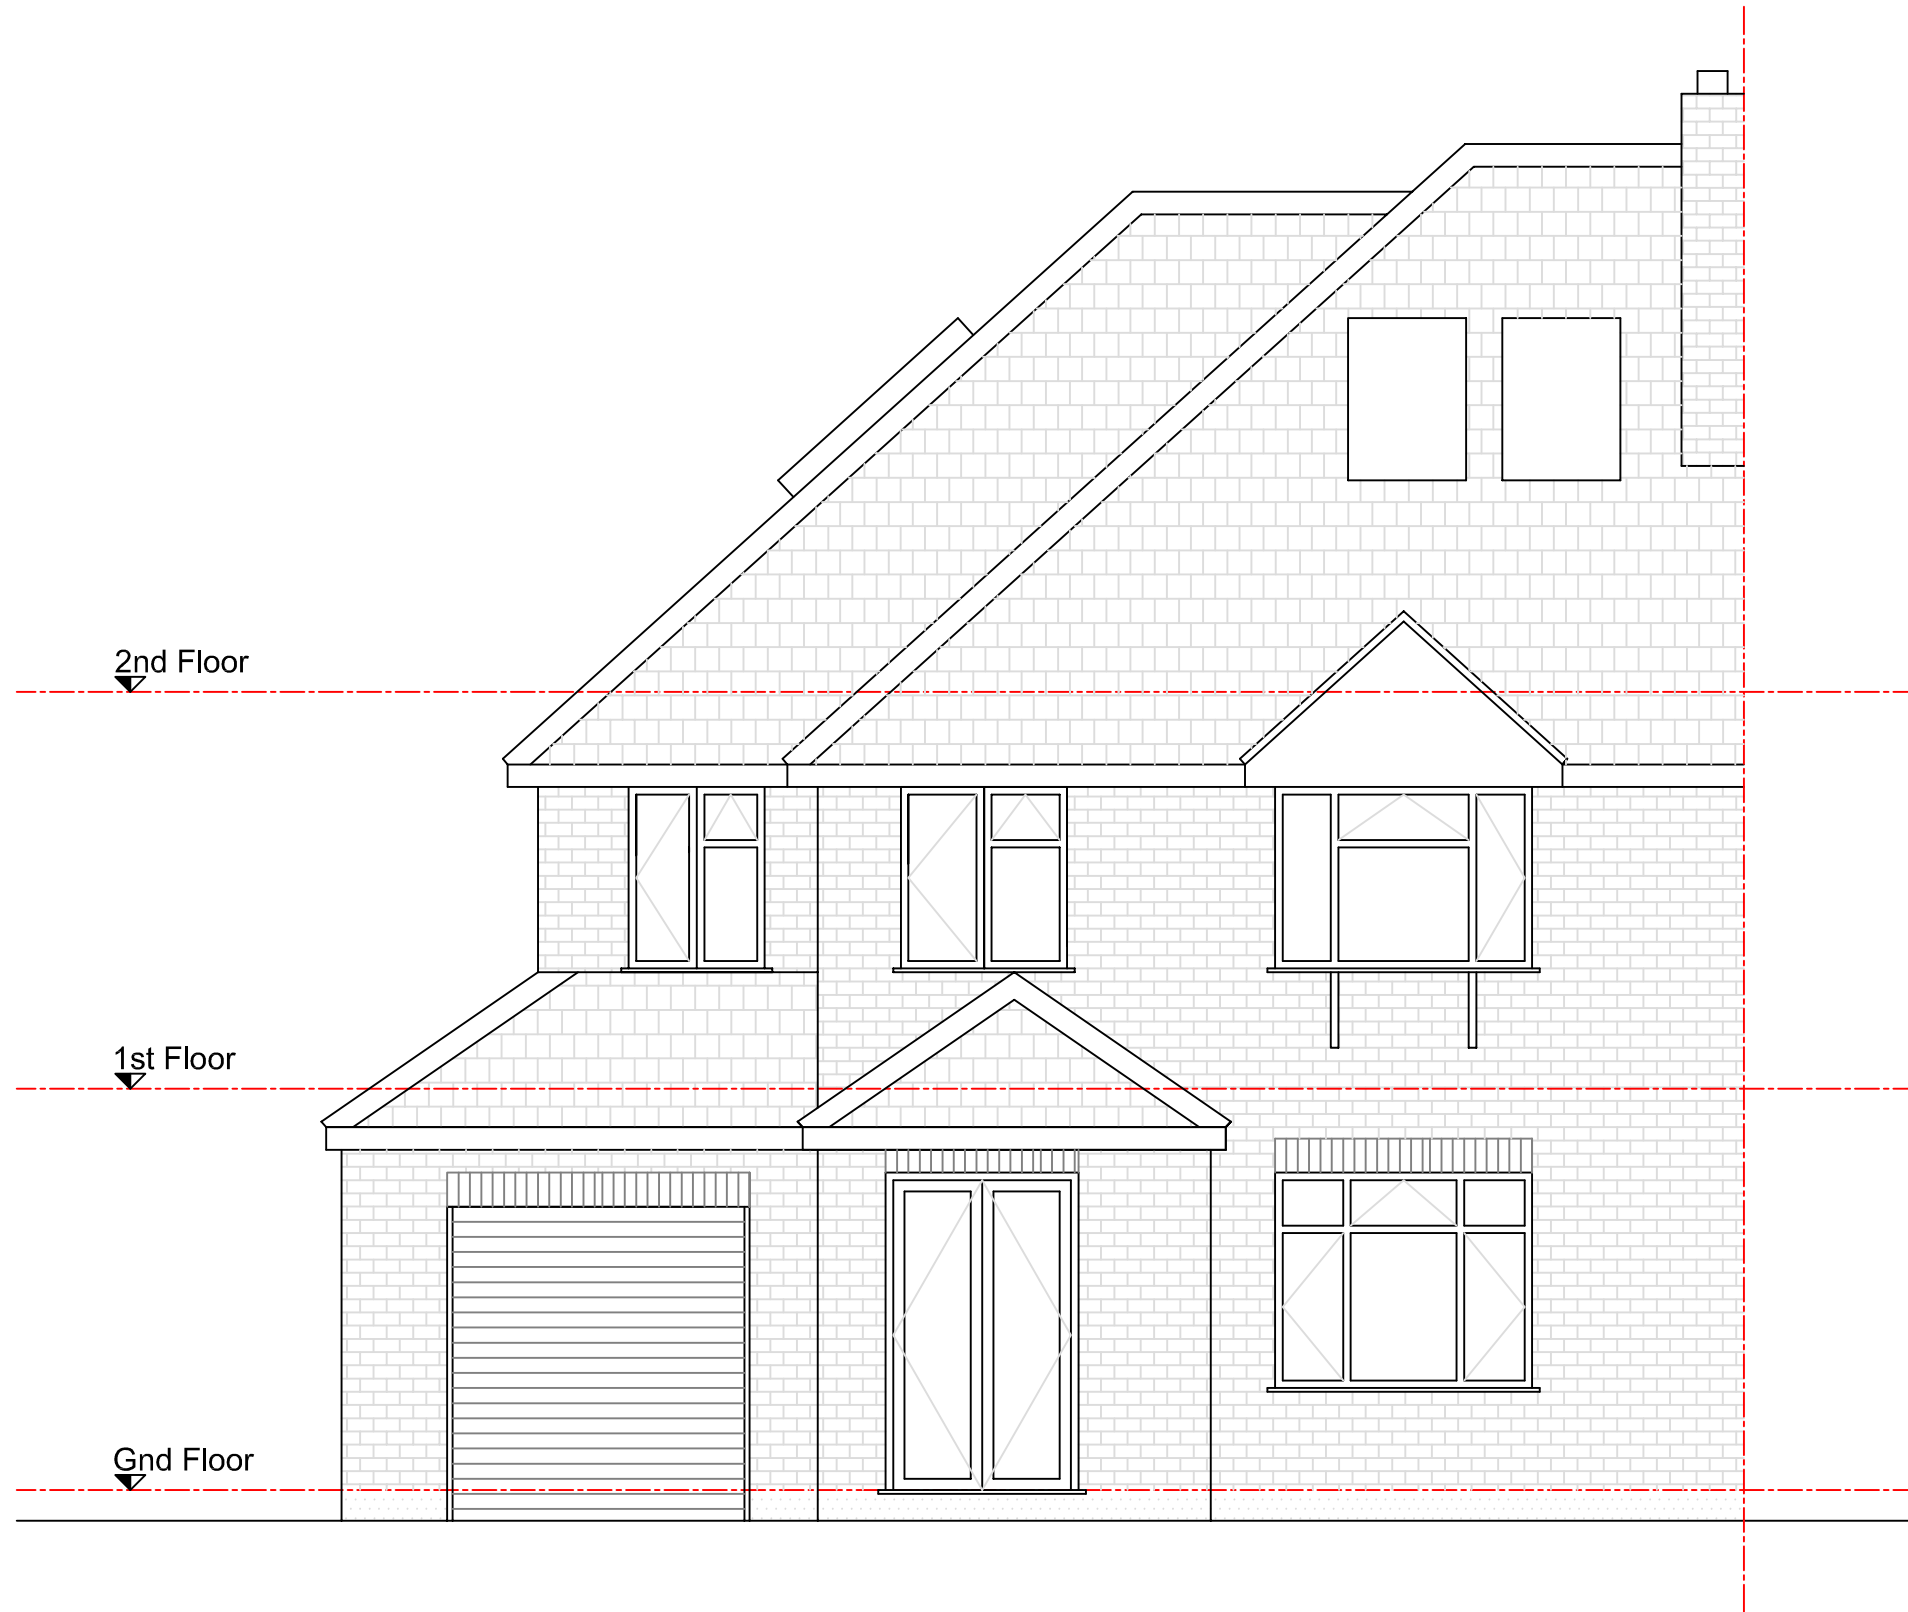


PROPOSED FRONT ELEVATION
1:50

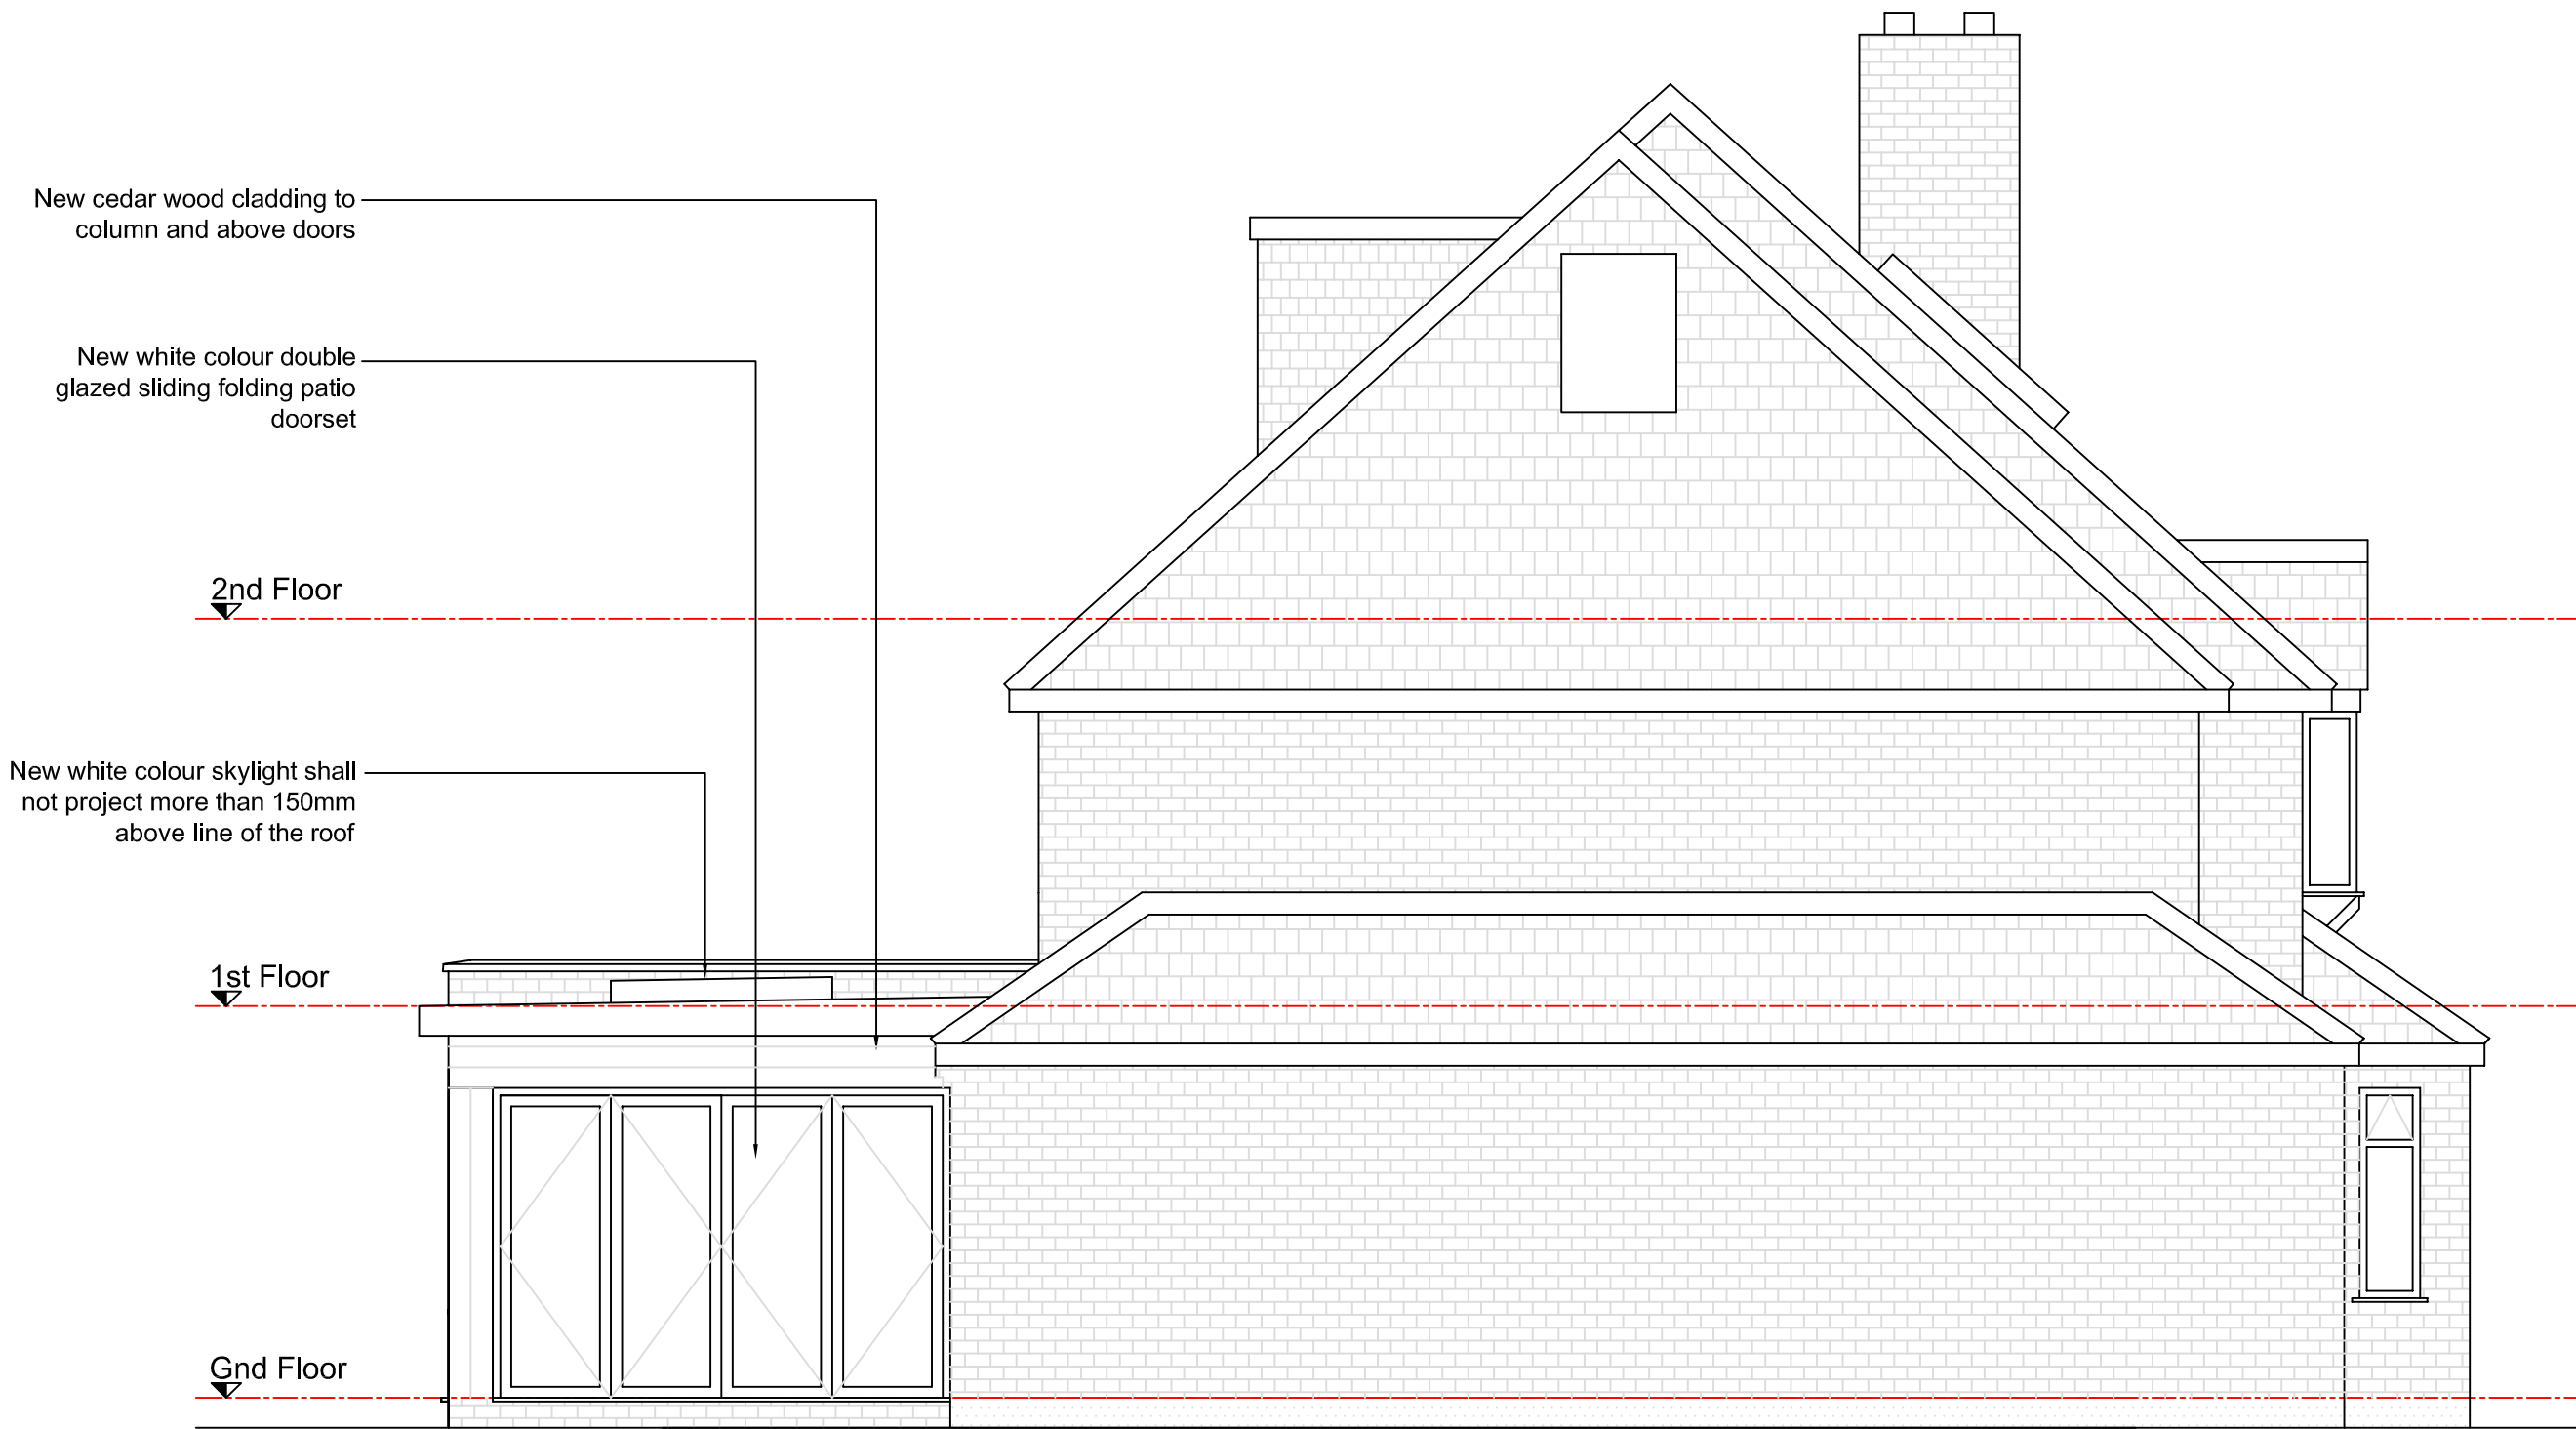


PROPOSED SIDE ELEVATION
1:50

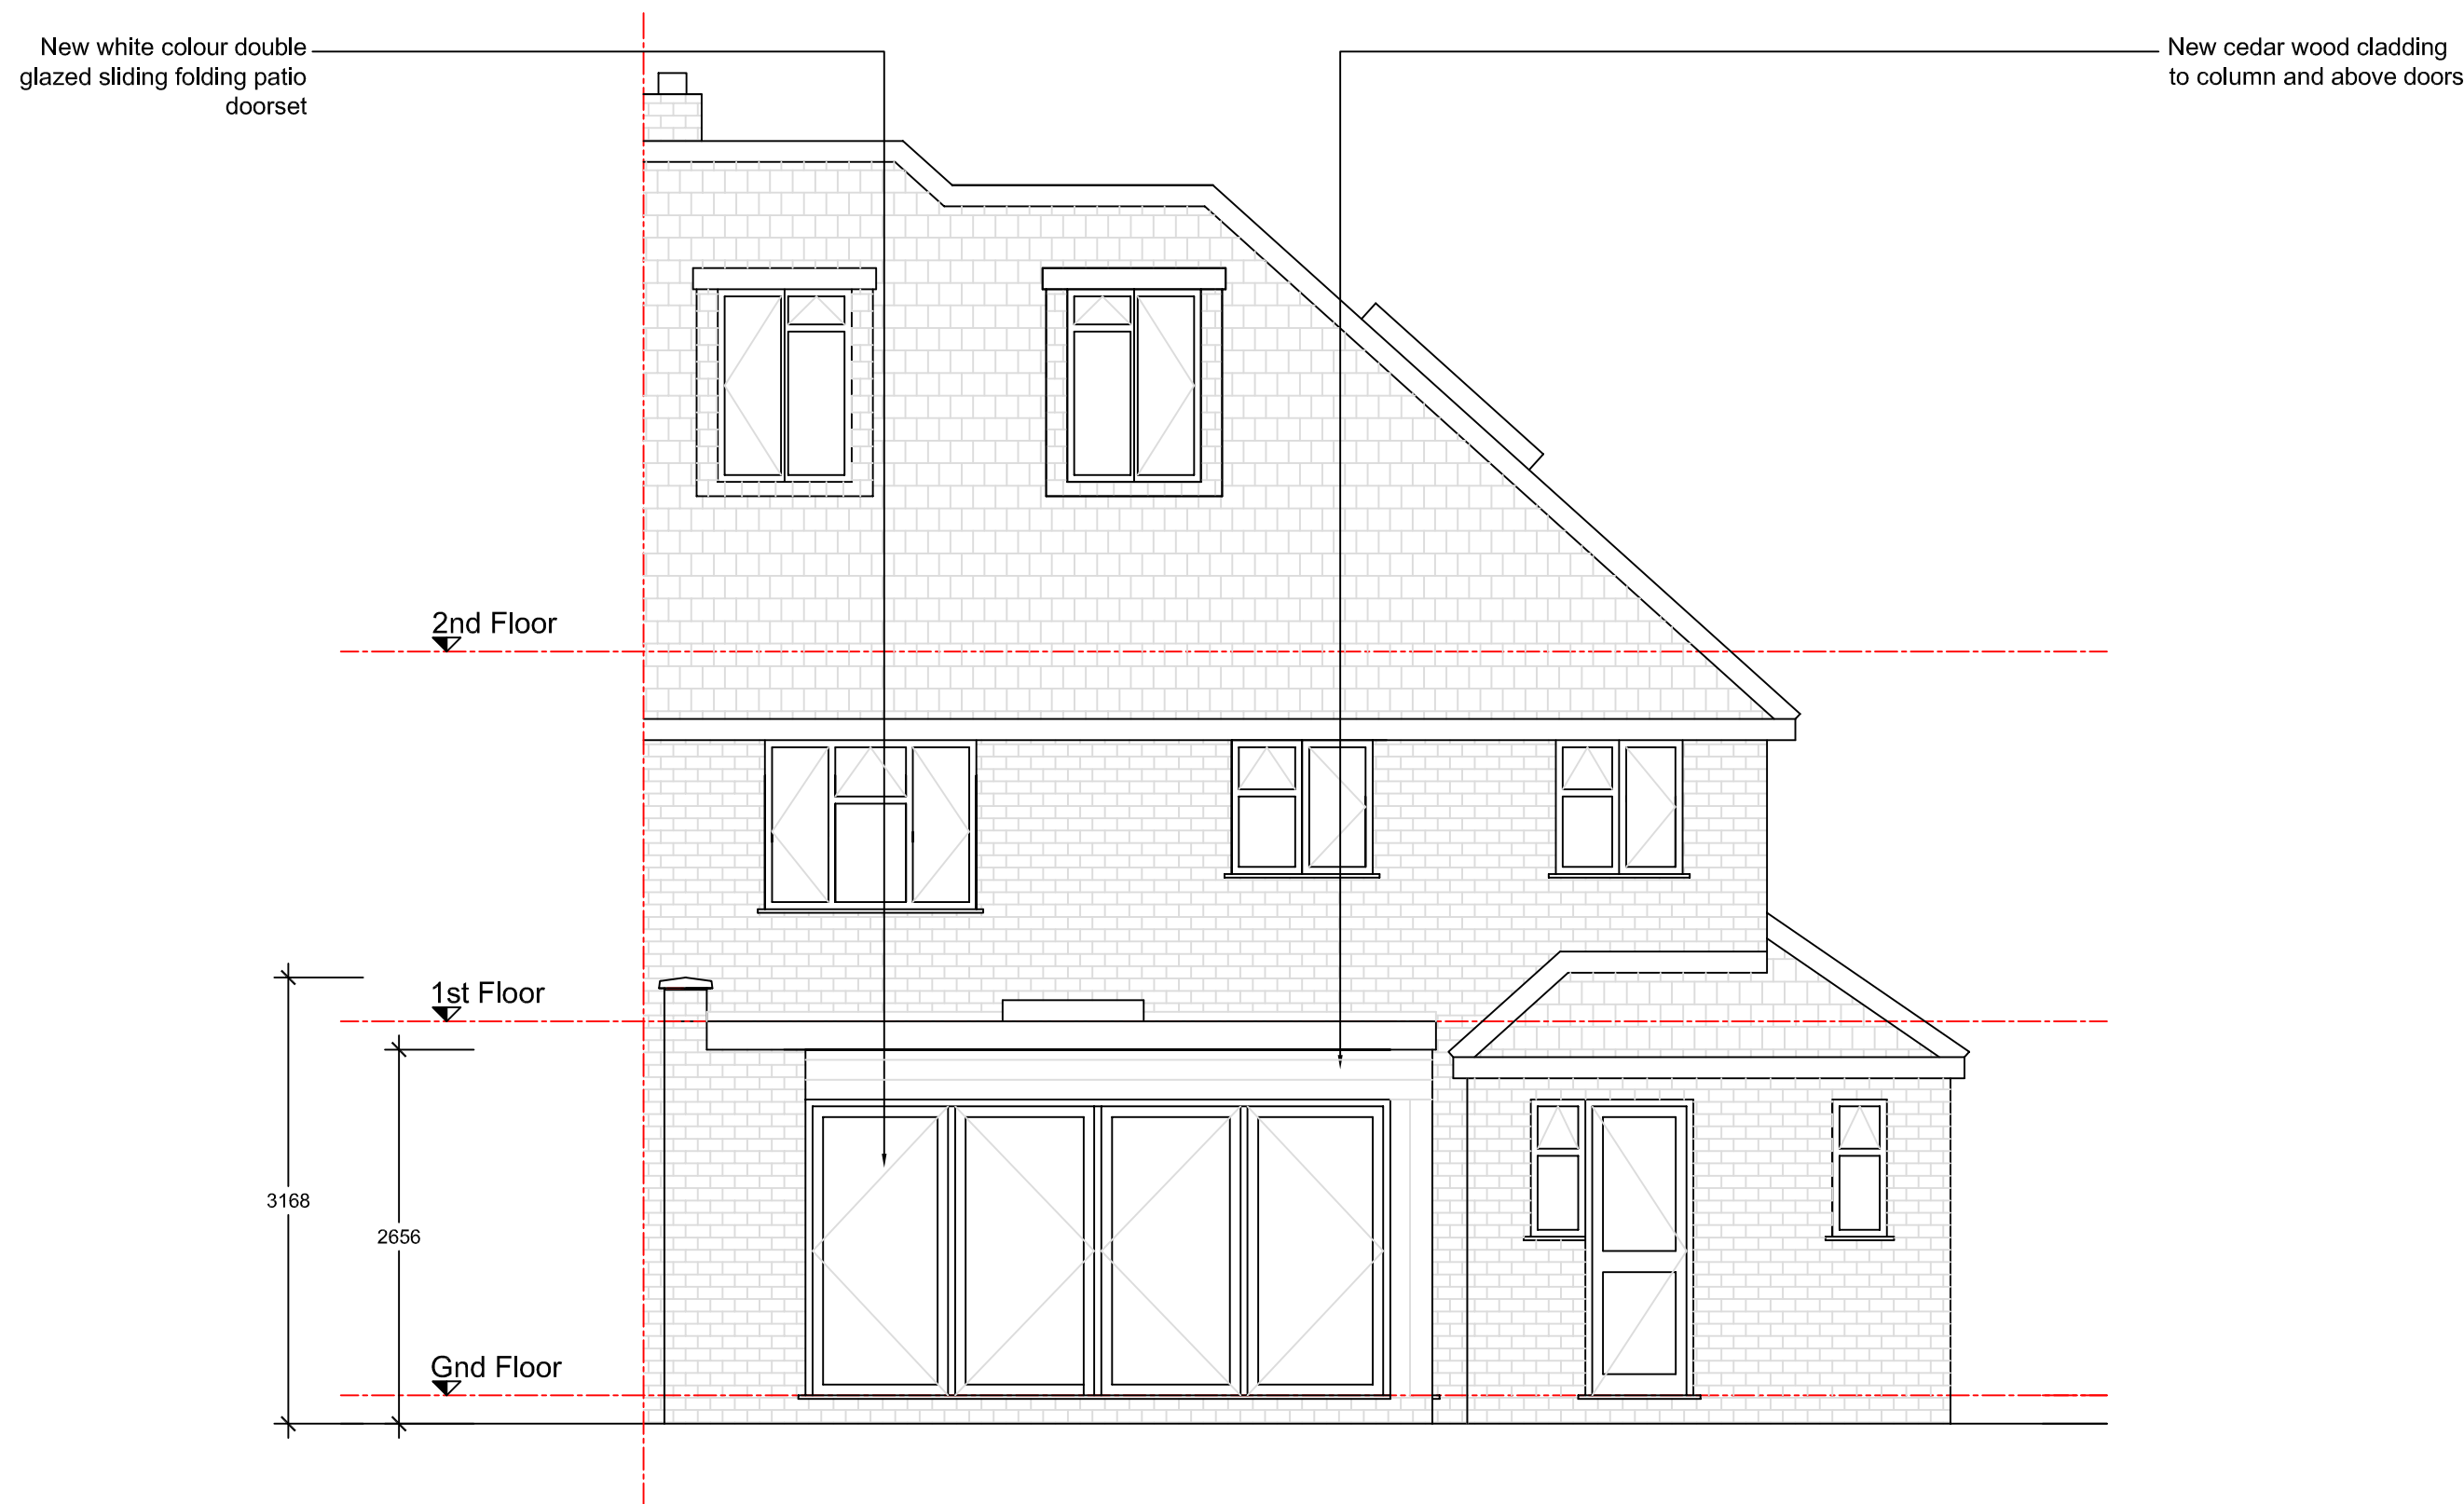

PROPOSED REAR ELEVATION
1:50

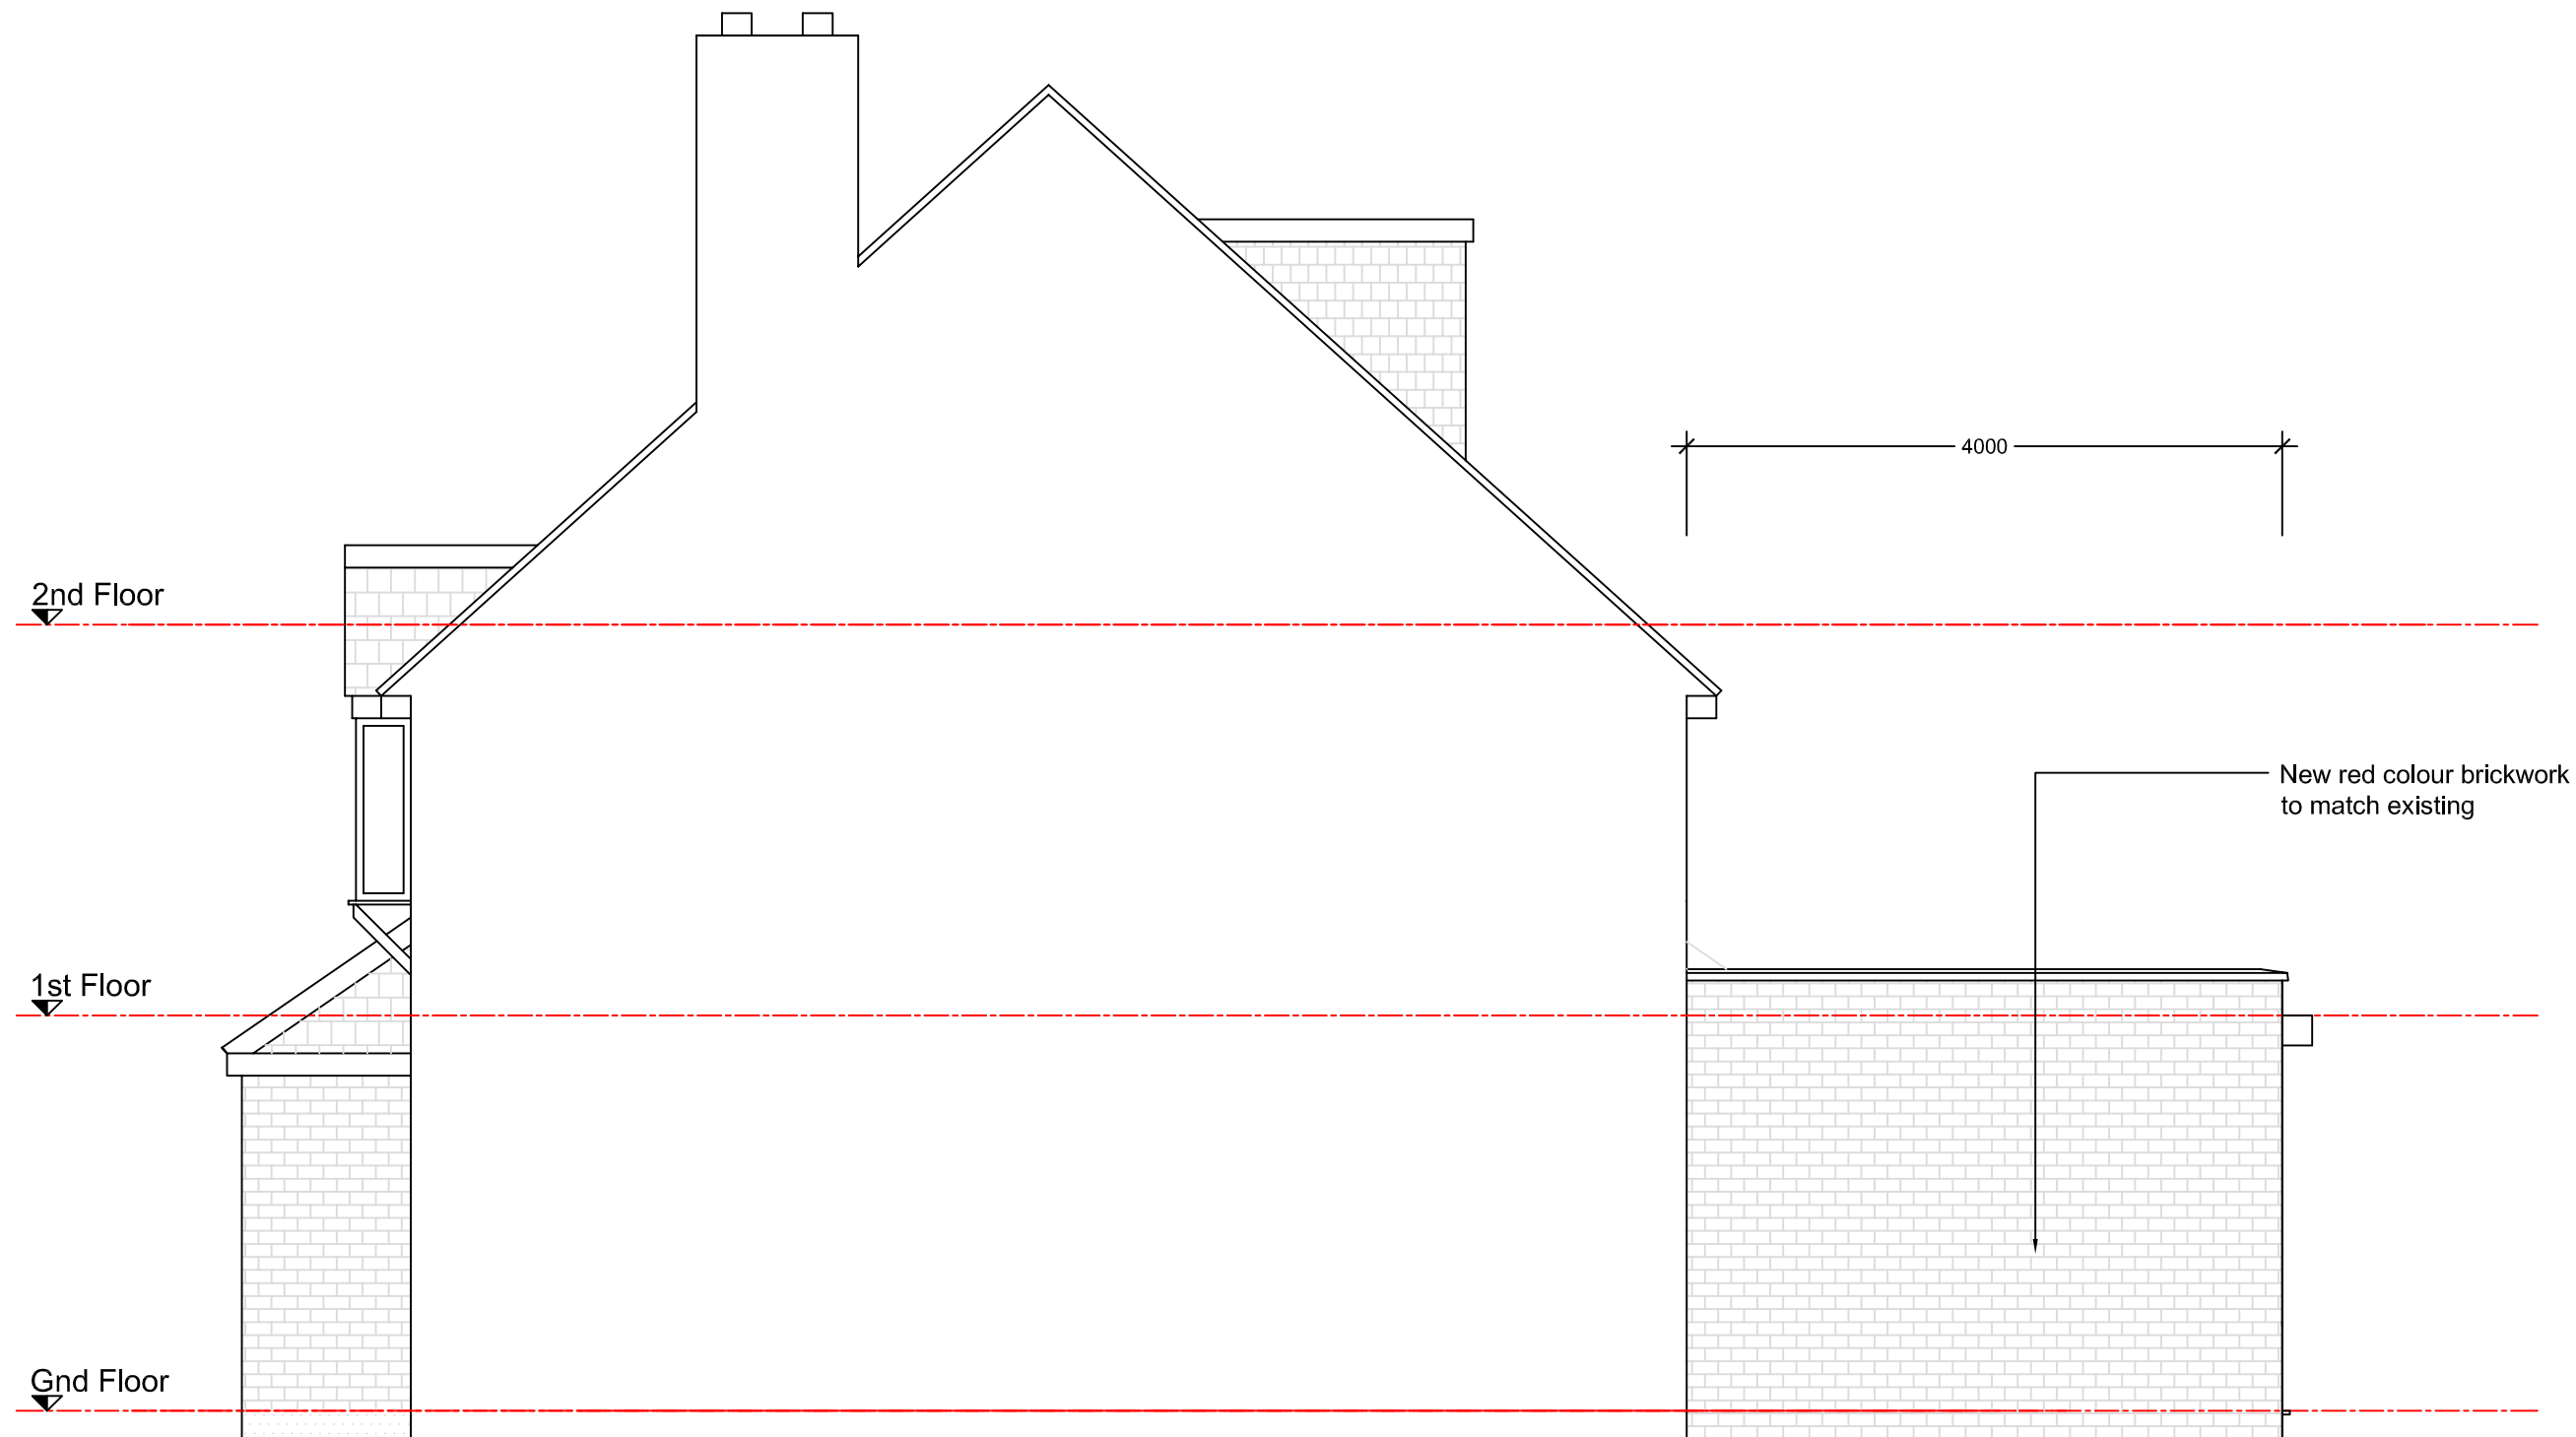

PROPOSED SIDE ELEVATION
1:50

 

DRAWING NOTE:

This drawing is issued for design intent purposes only. Any dimensions taken from this drawing should be cross-checked on-site and approved prior to any construction works. Any discrepancies between this drawing and site conditions should be brought to the attention of the supervising architect and project manager immediately.

LEGEND:

CONSTRUCTION NOTES:

rev	description	date
A	Depth reduced to 4.0 metres	02-01-18
B	Extension roof amended	13-02-18

project
21 CAMPDEN ROAD,
ICKENHAM, UXBRIDGE MIDDx. UB10 8EU

title
PROPOSED ELEVATIONS

client
Mr. P. Bennett

scale	date
1 50	23 09 17

dwg. no.	revision
949 A1 P03	B

REN
DESIGN & PROJECT
MANAGEMENT
8 HAMILTON ROAD
COWLEY
UXBRIDGE
UB8 3JL
t: 01895 461 666
f: 01895 464 471
m: 07941 558 341
e: cruddrey@red.com