


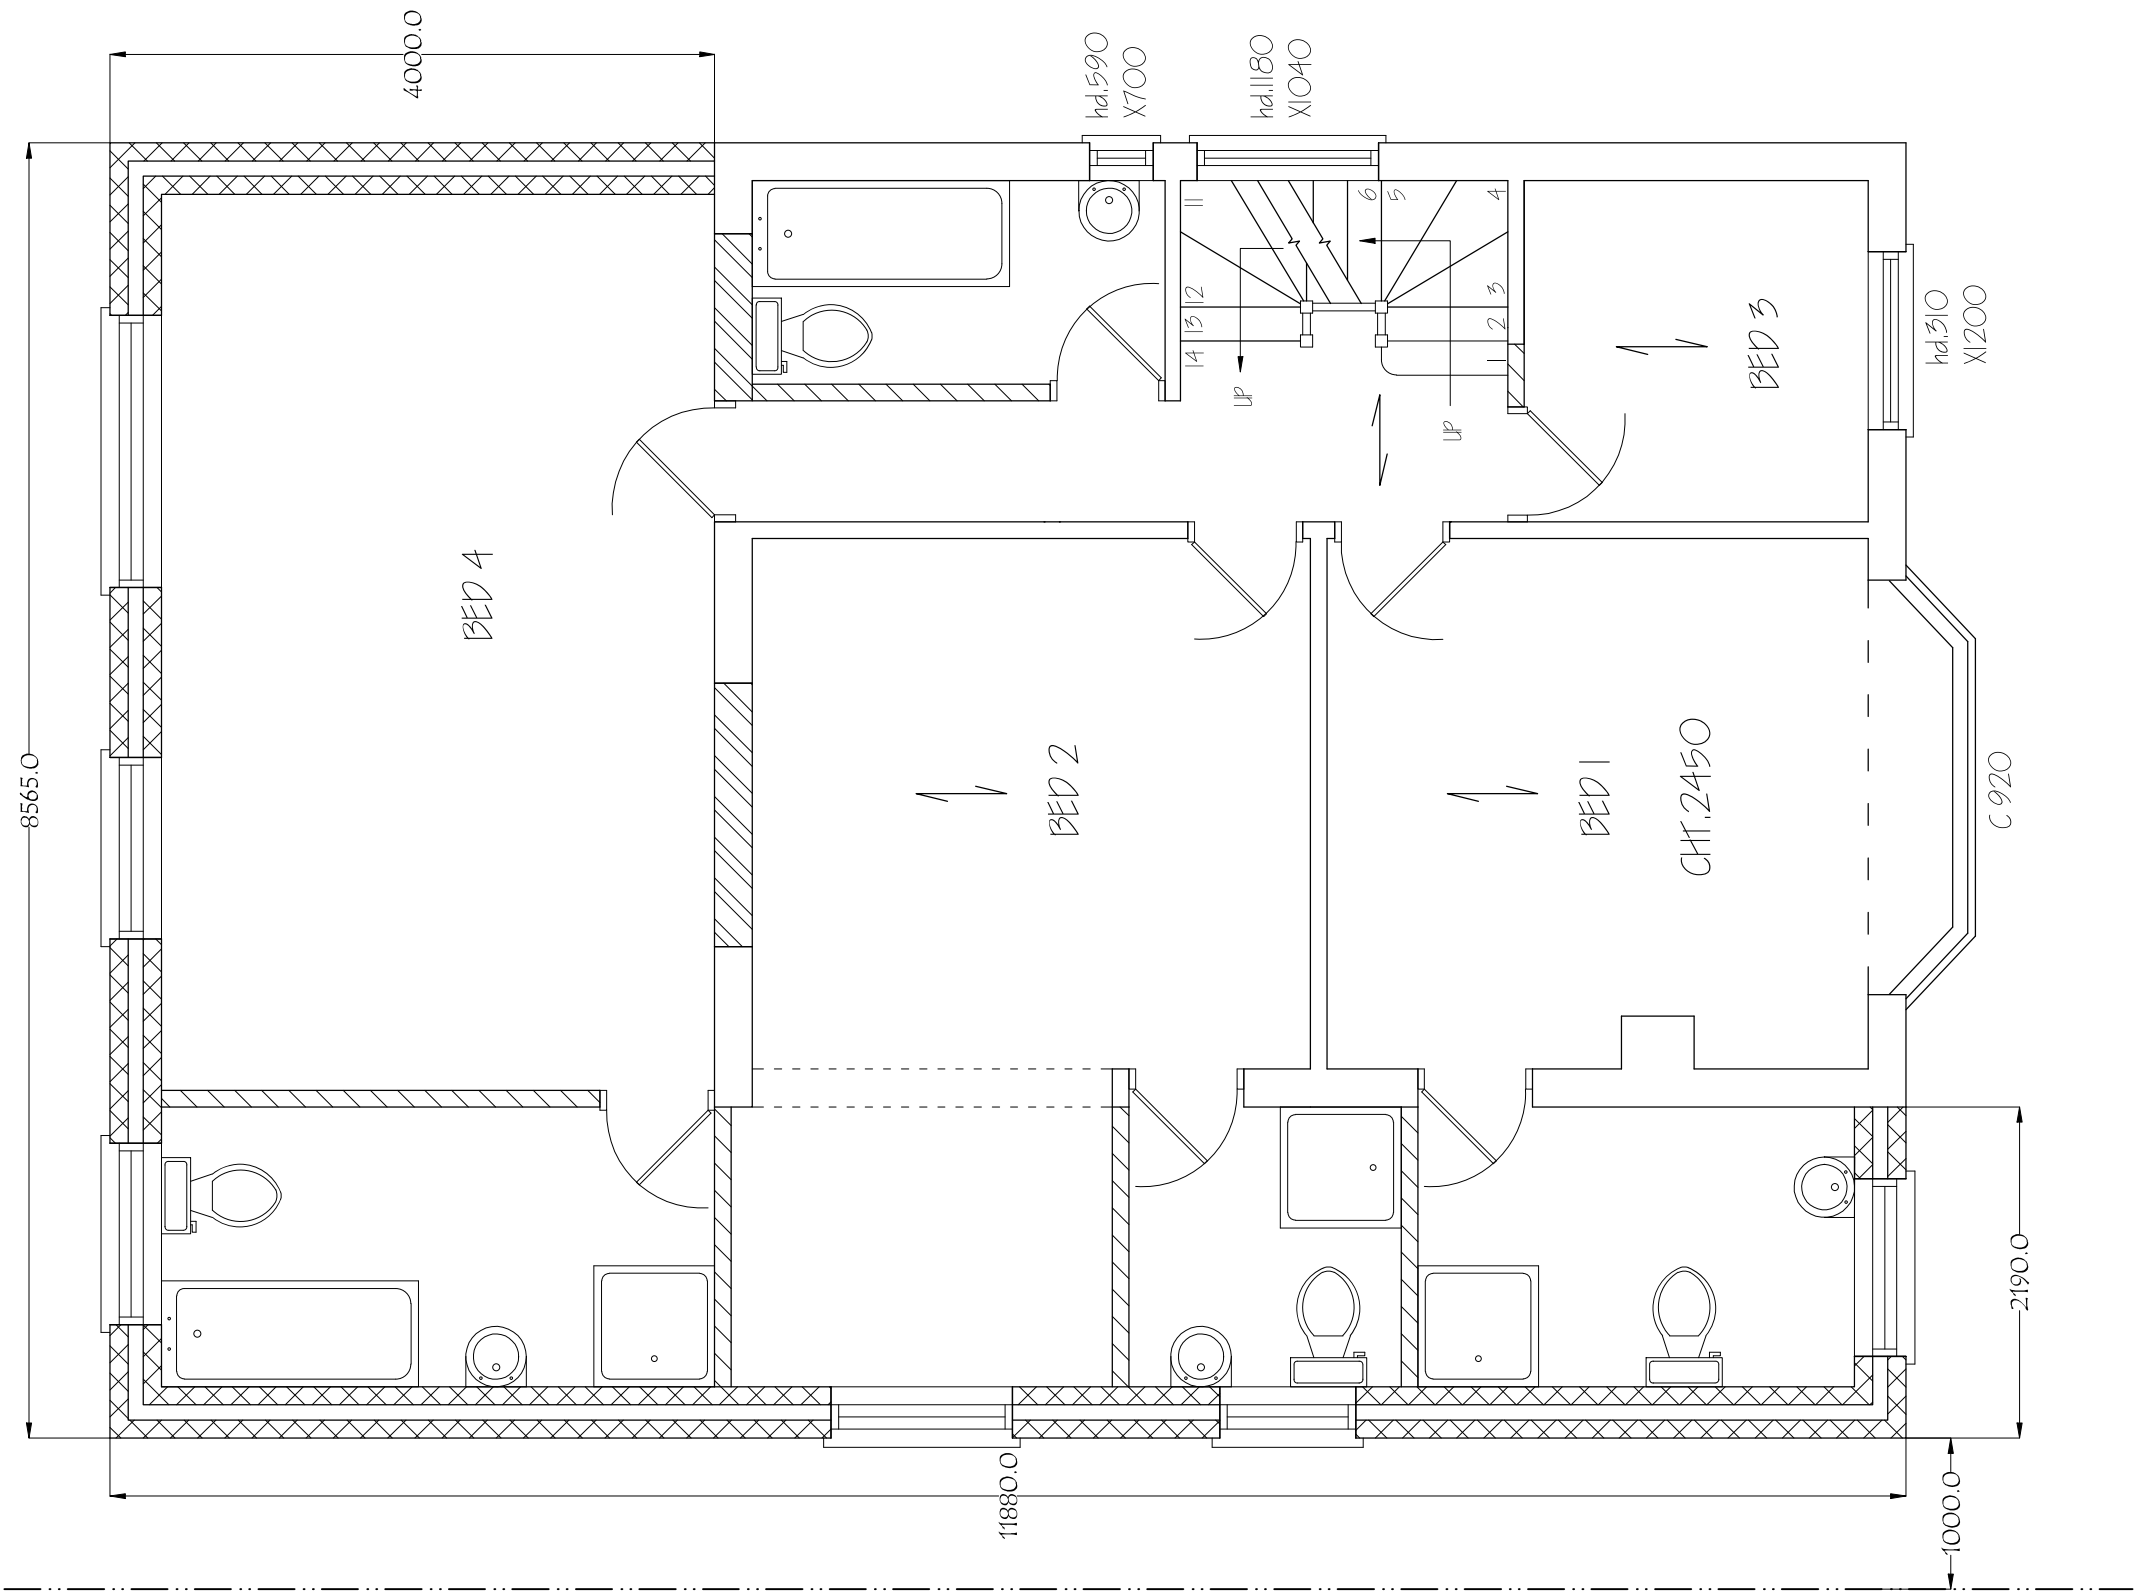

Nigel Fallon, B.Sc. (Hons)MBEng. 07768-408525		ADDRESS: 73, THORNHILL ROAD, TICKENHAM, UPO1 8SH.	
Planning & Development Consultant, Building Engineer.		NO. - 05	
349, Chartridge Lane, Chesham, HP5 2SH.		REV.	
DRAWING TITLE: PROPOSED FIRST FLOOR PLAN		DATE: 20 / 01 / 2022	
SCALE - 1:50		PRG. PAPER SIZE: A5	

