


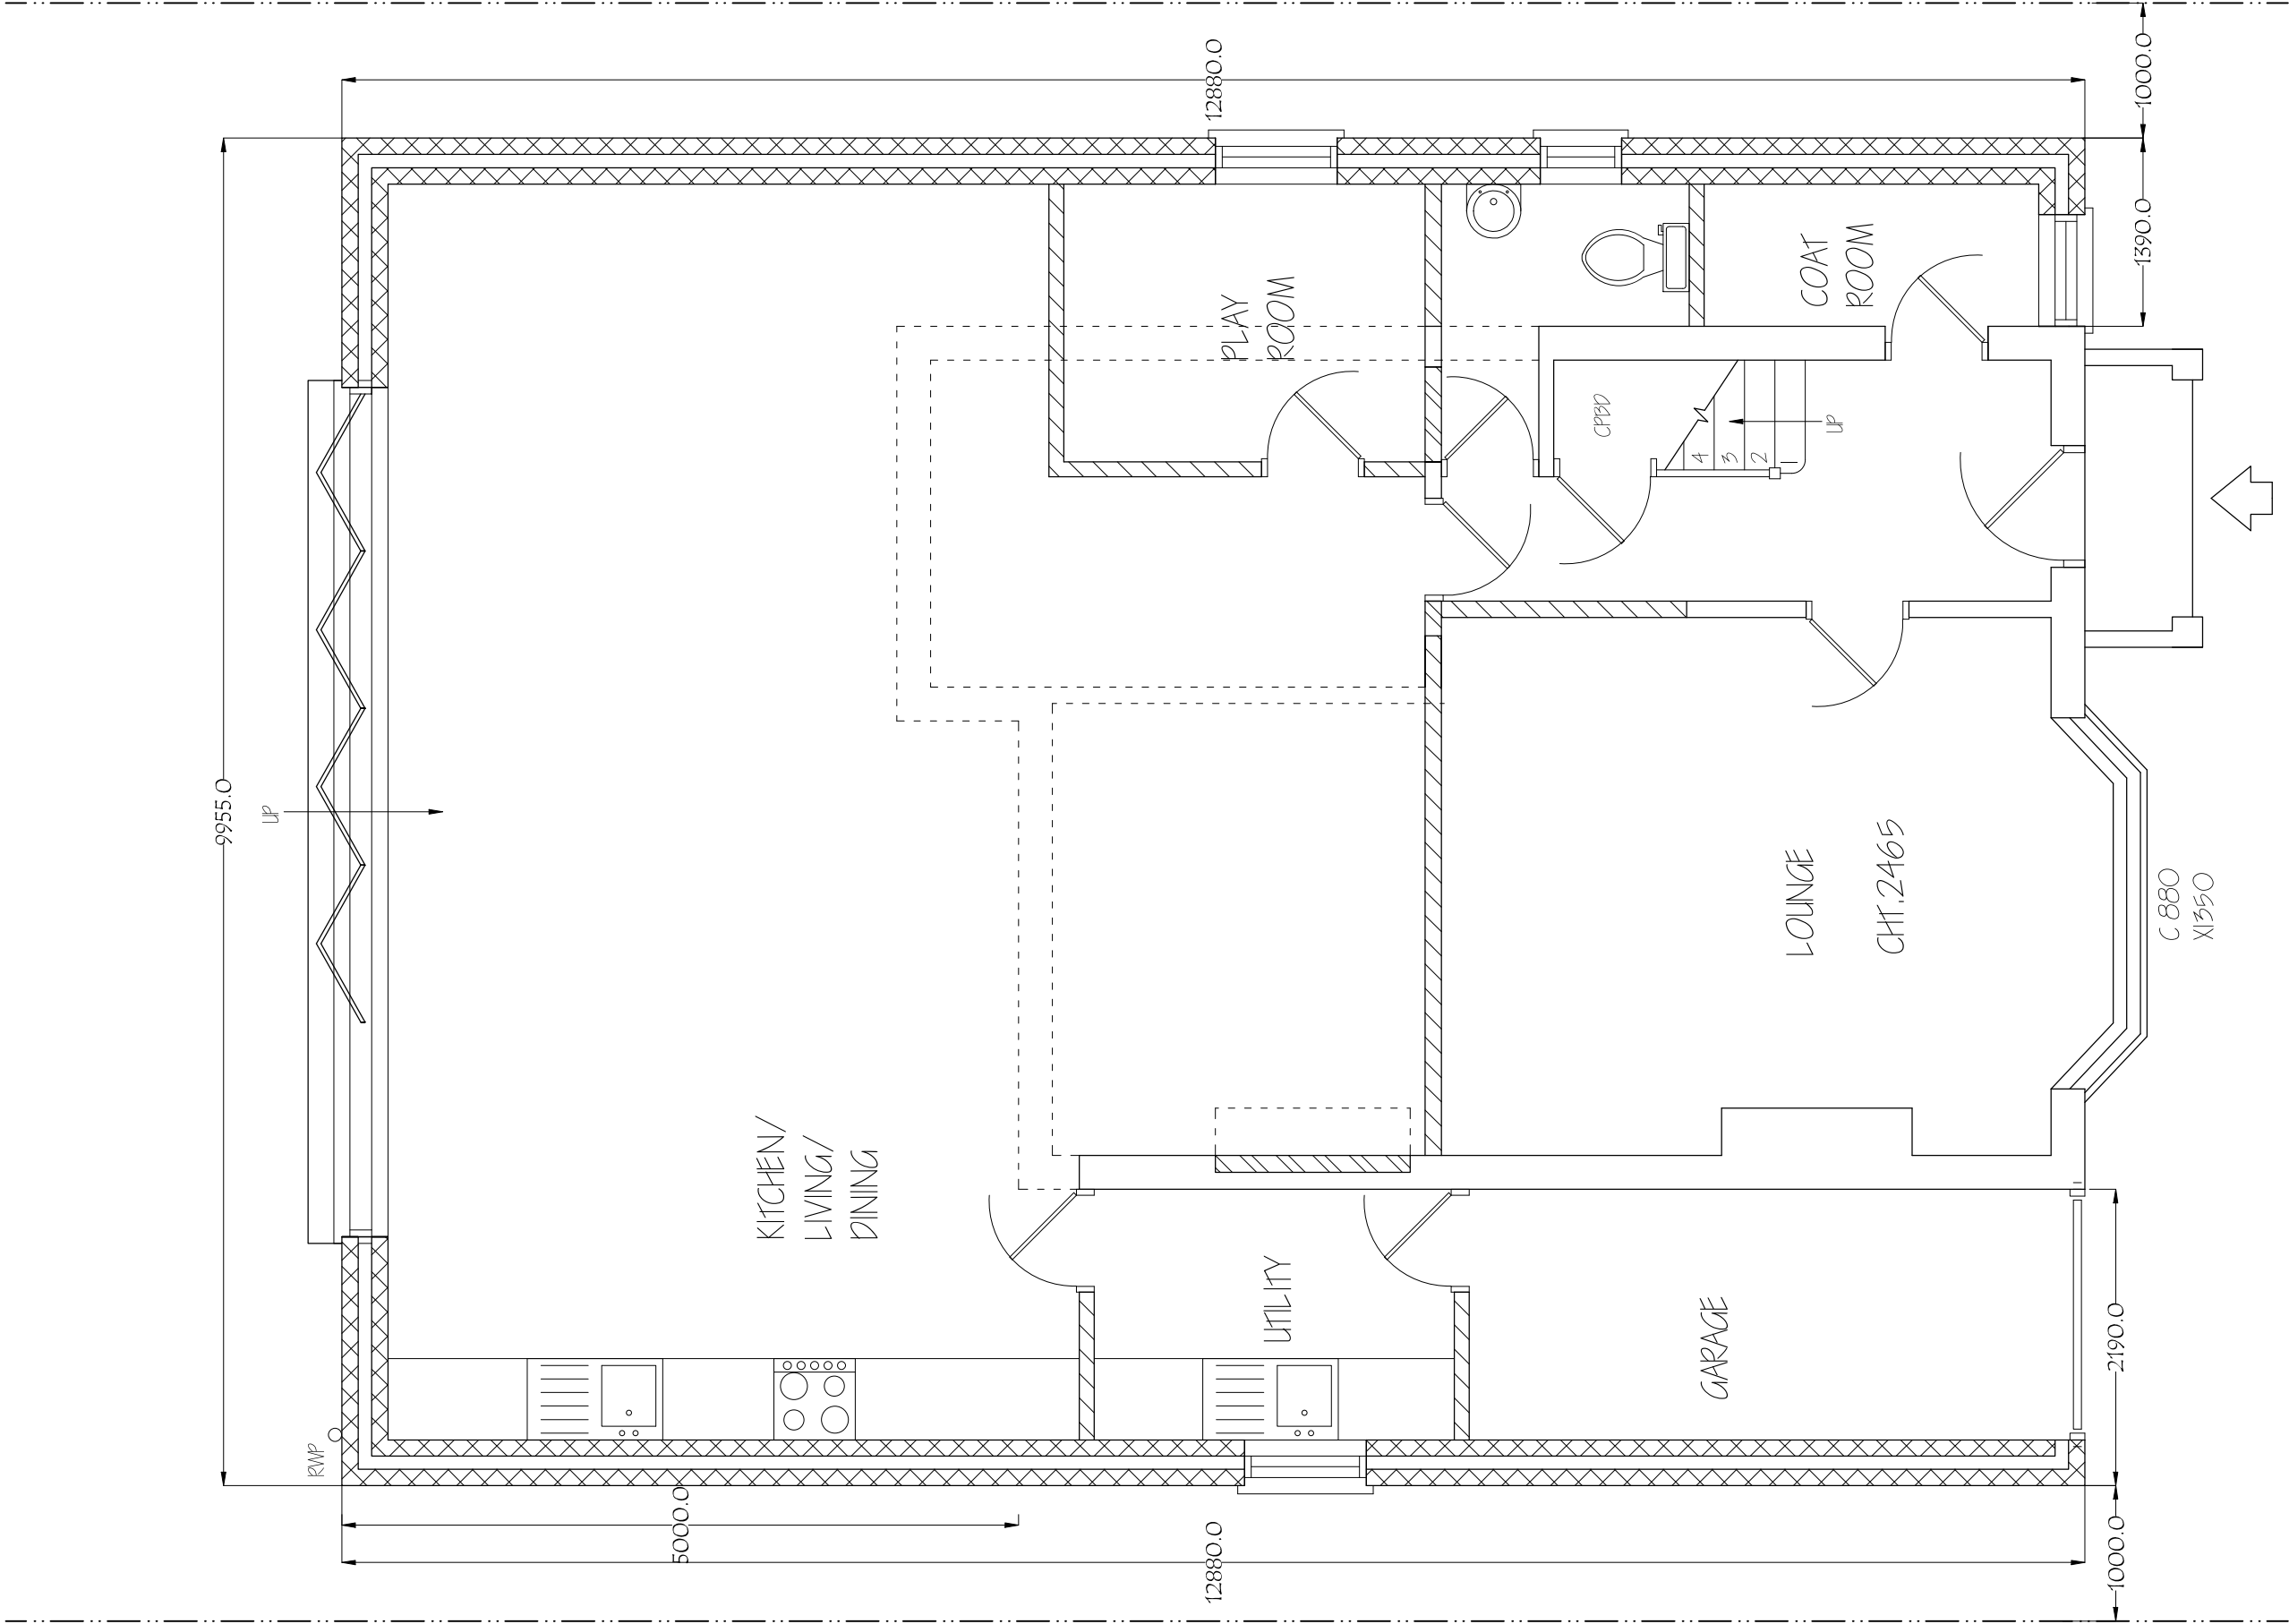

Nigel Fallon, B.Sc. (Hons)MBEng. 07768-408525 Planning & Development Consultant, Building Engineer. 349, Chartridge Lane, Chesham, HP5 2SH.		ADDRESS: 73, THORNHILL ROAD, ICKENHAM, UB10 8SH.
DRAWING TITLE: PROPOSED GROUND FLOOR PLAN		NO. - 04
SCALE - 1:50		REV:
DATE: 20/01/2022		DRG. PAPER SIZE: A5

