



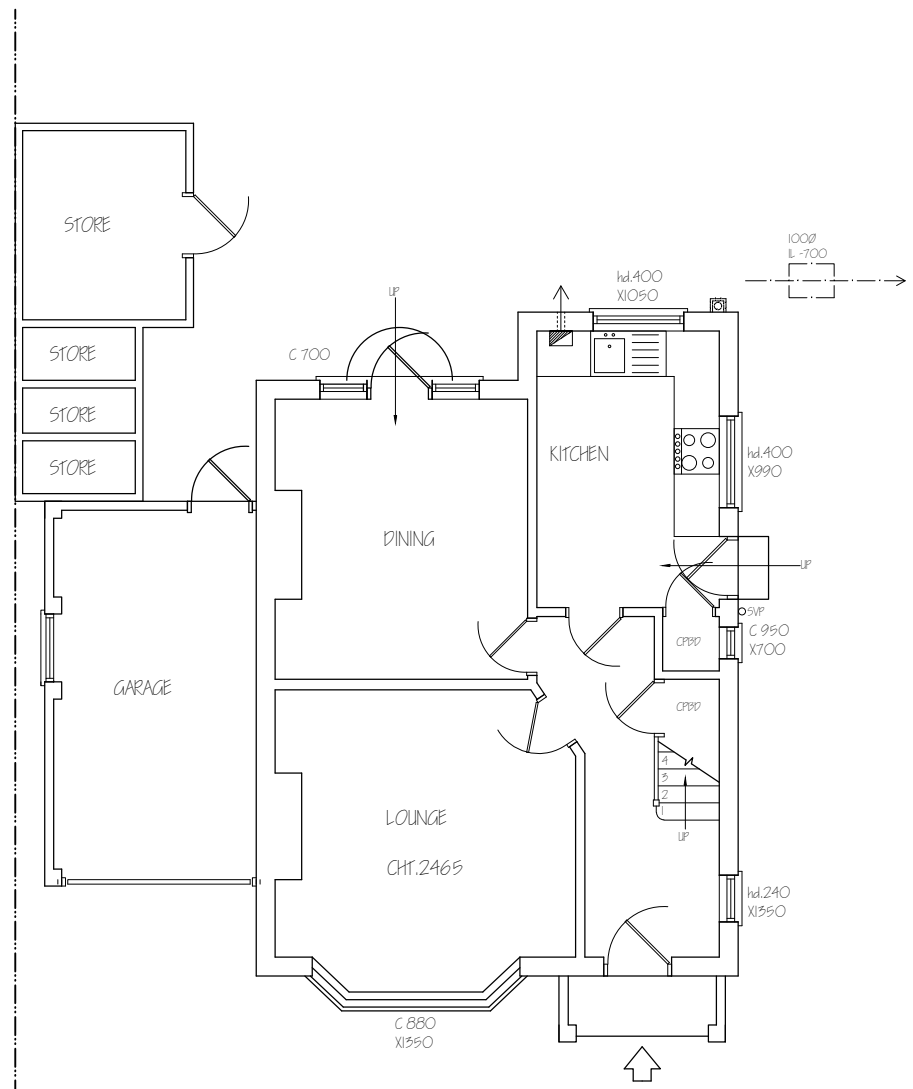


EXISTING GROUND FLOOR PLAN

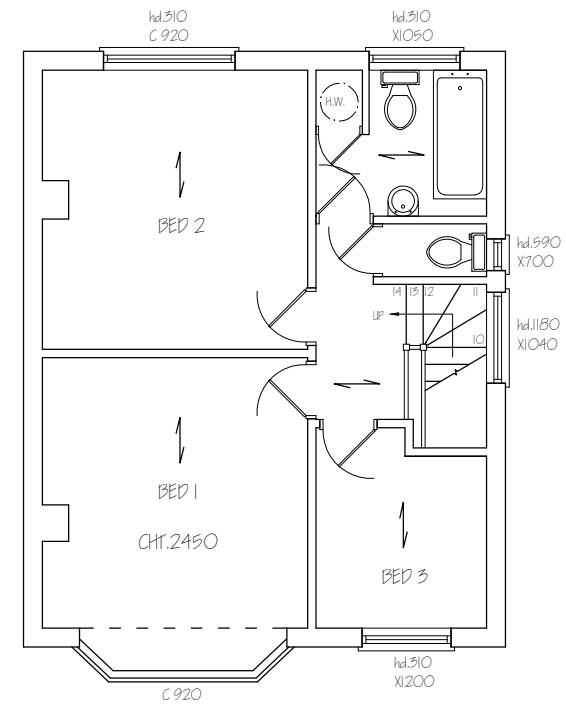

EXISTING FIRST FLOOR PLAN

Nigel Fallon, B.Sc. (Hons)MBEng. 07768-408525 Planning & Development Consultant, Building Engineer.		ADDRESS: 73, THORNHILL ROAD, ICKENHAM, LB10 8SH.	
349, Chartridge Lane, Chesham, HP5 2SH.		DRAWING TITLE: EXISTING FLOOR PLANS	NO. - 01
SCALE - 1:100		DATE: 20/01/2022	REV:
		DRG. PAPER SIZE: A3	

 




EXISTING FRONT ELEVATION




EXISTING SIDE ELEVATION

Nigel Fallon, B.Sc. (Hons)MEng. 07768-408525		ADDRESS: 73, THORNHILL ROAD, ICKENHAM, UB10 8SH.	
Planning & Development Consultant, Building Engineer.		DRAWING TITLE: EXISTING/ PROPOSED ELEVATIONS	NO. - 02
349, Chartridge Lane, Chesham, HP5 2SH.		SCALE - 1:100	DATE: 20/ 01/ 2022
		REV:	
		DRG. PAPER SIZE: A3	

 


PROPOSED FRONT ELEVATION

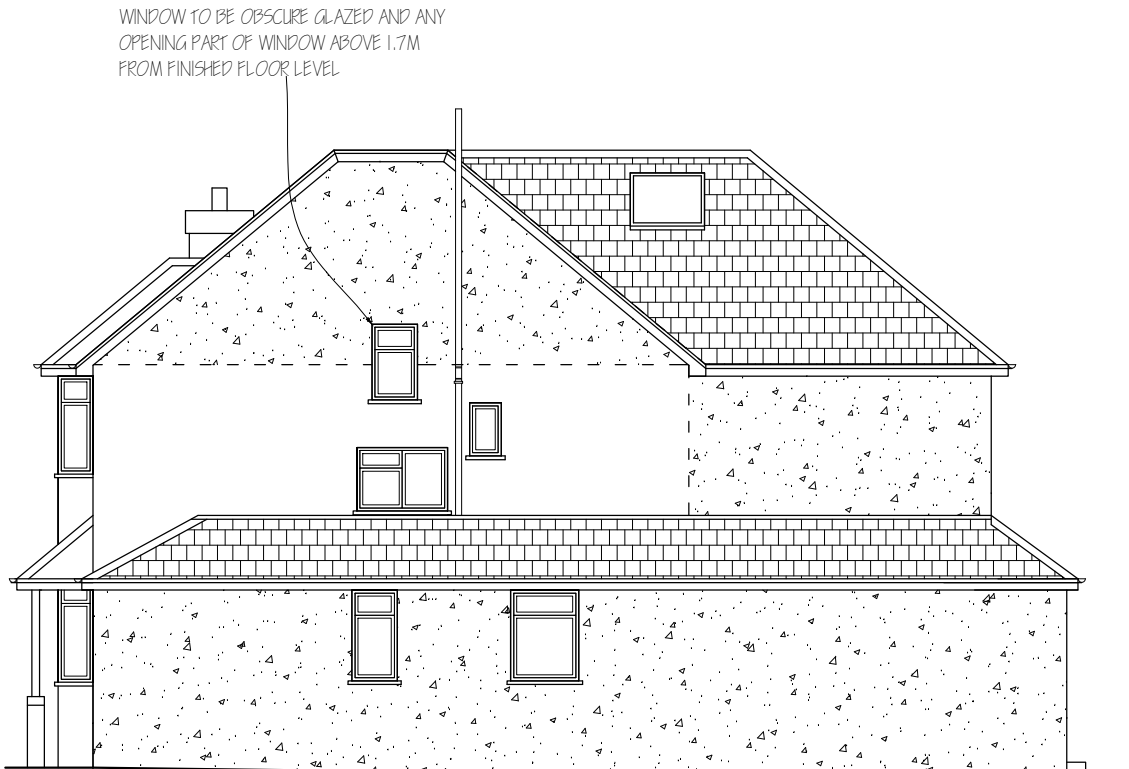

PROPOSED SIDE ELEVATION




EXISTING REAR ELEVATION

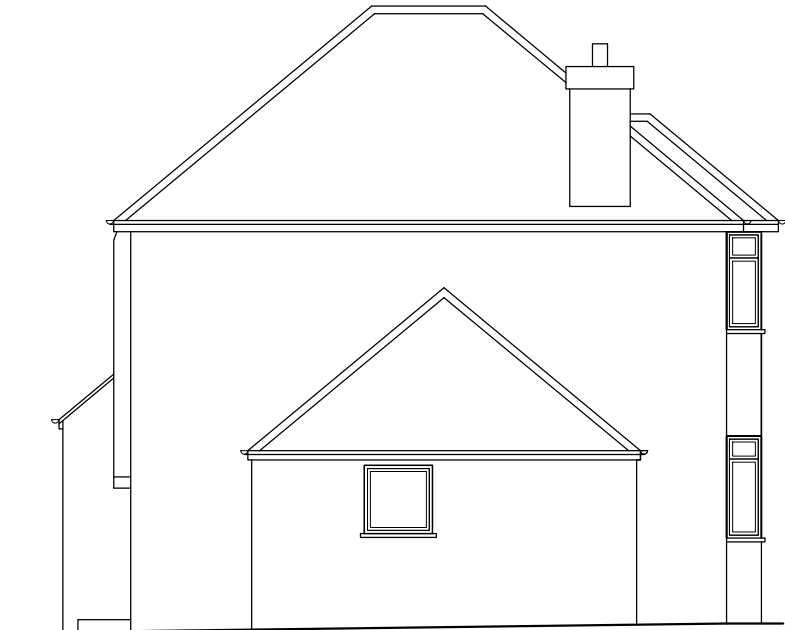

EXISTING SIDE ELEVATION

Nigel Fallon, B.Sc. (Hons)MEng. 07768-408525		ADDRESS: 73, THORNHILL ROAD, ICKENHAM, UB10 8SH.	
Planning & Development Consultant, Building Engineer.			
349, Chartridge Lane, Chesham, HP5 2SH.		DRAWING TITLE: EXISTING/ PROPOSED ELEVATIONS	NO. - 03
		REV:	
SCALE - 1: 100		DATE: 20/ 01/ 2022	DRG. PAPER SIZE: A3

 


ROOF TILED TO
MATCH EXISTING




PROPOSED REAR ELEVATION

RENDERED
FINISH TO
MATCH EXISTING


WINDOW TO BE OBSCURE GLAZED AND ANY
OPENING PART OF WINDOW ABOVE 1.7M
FROM FINISHED FLOOR LEVEL

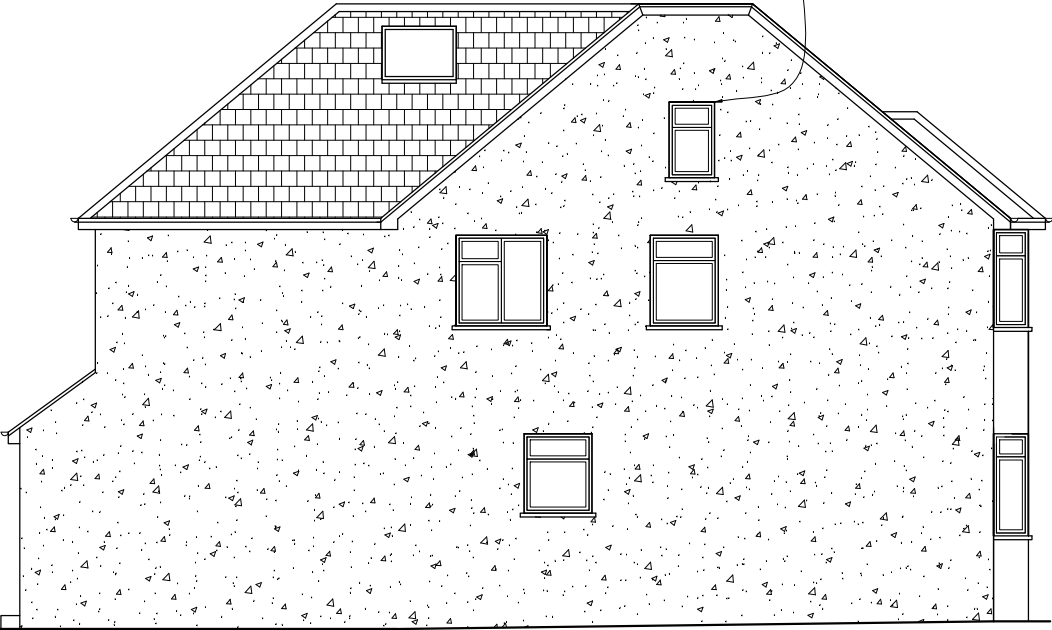


PROPOSED SIDE ELEVATION

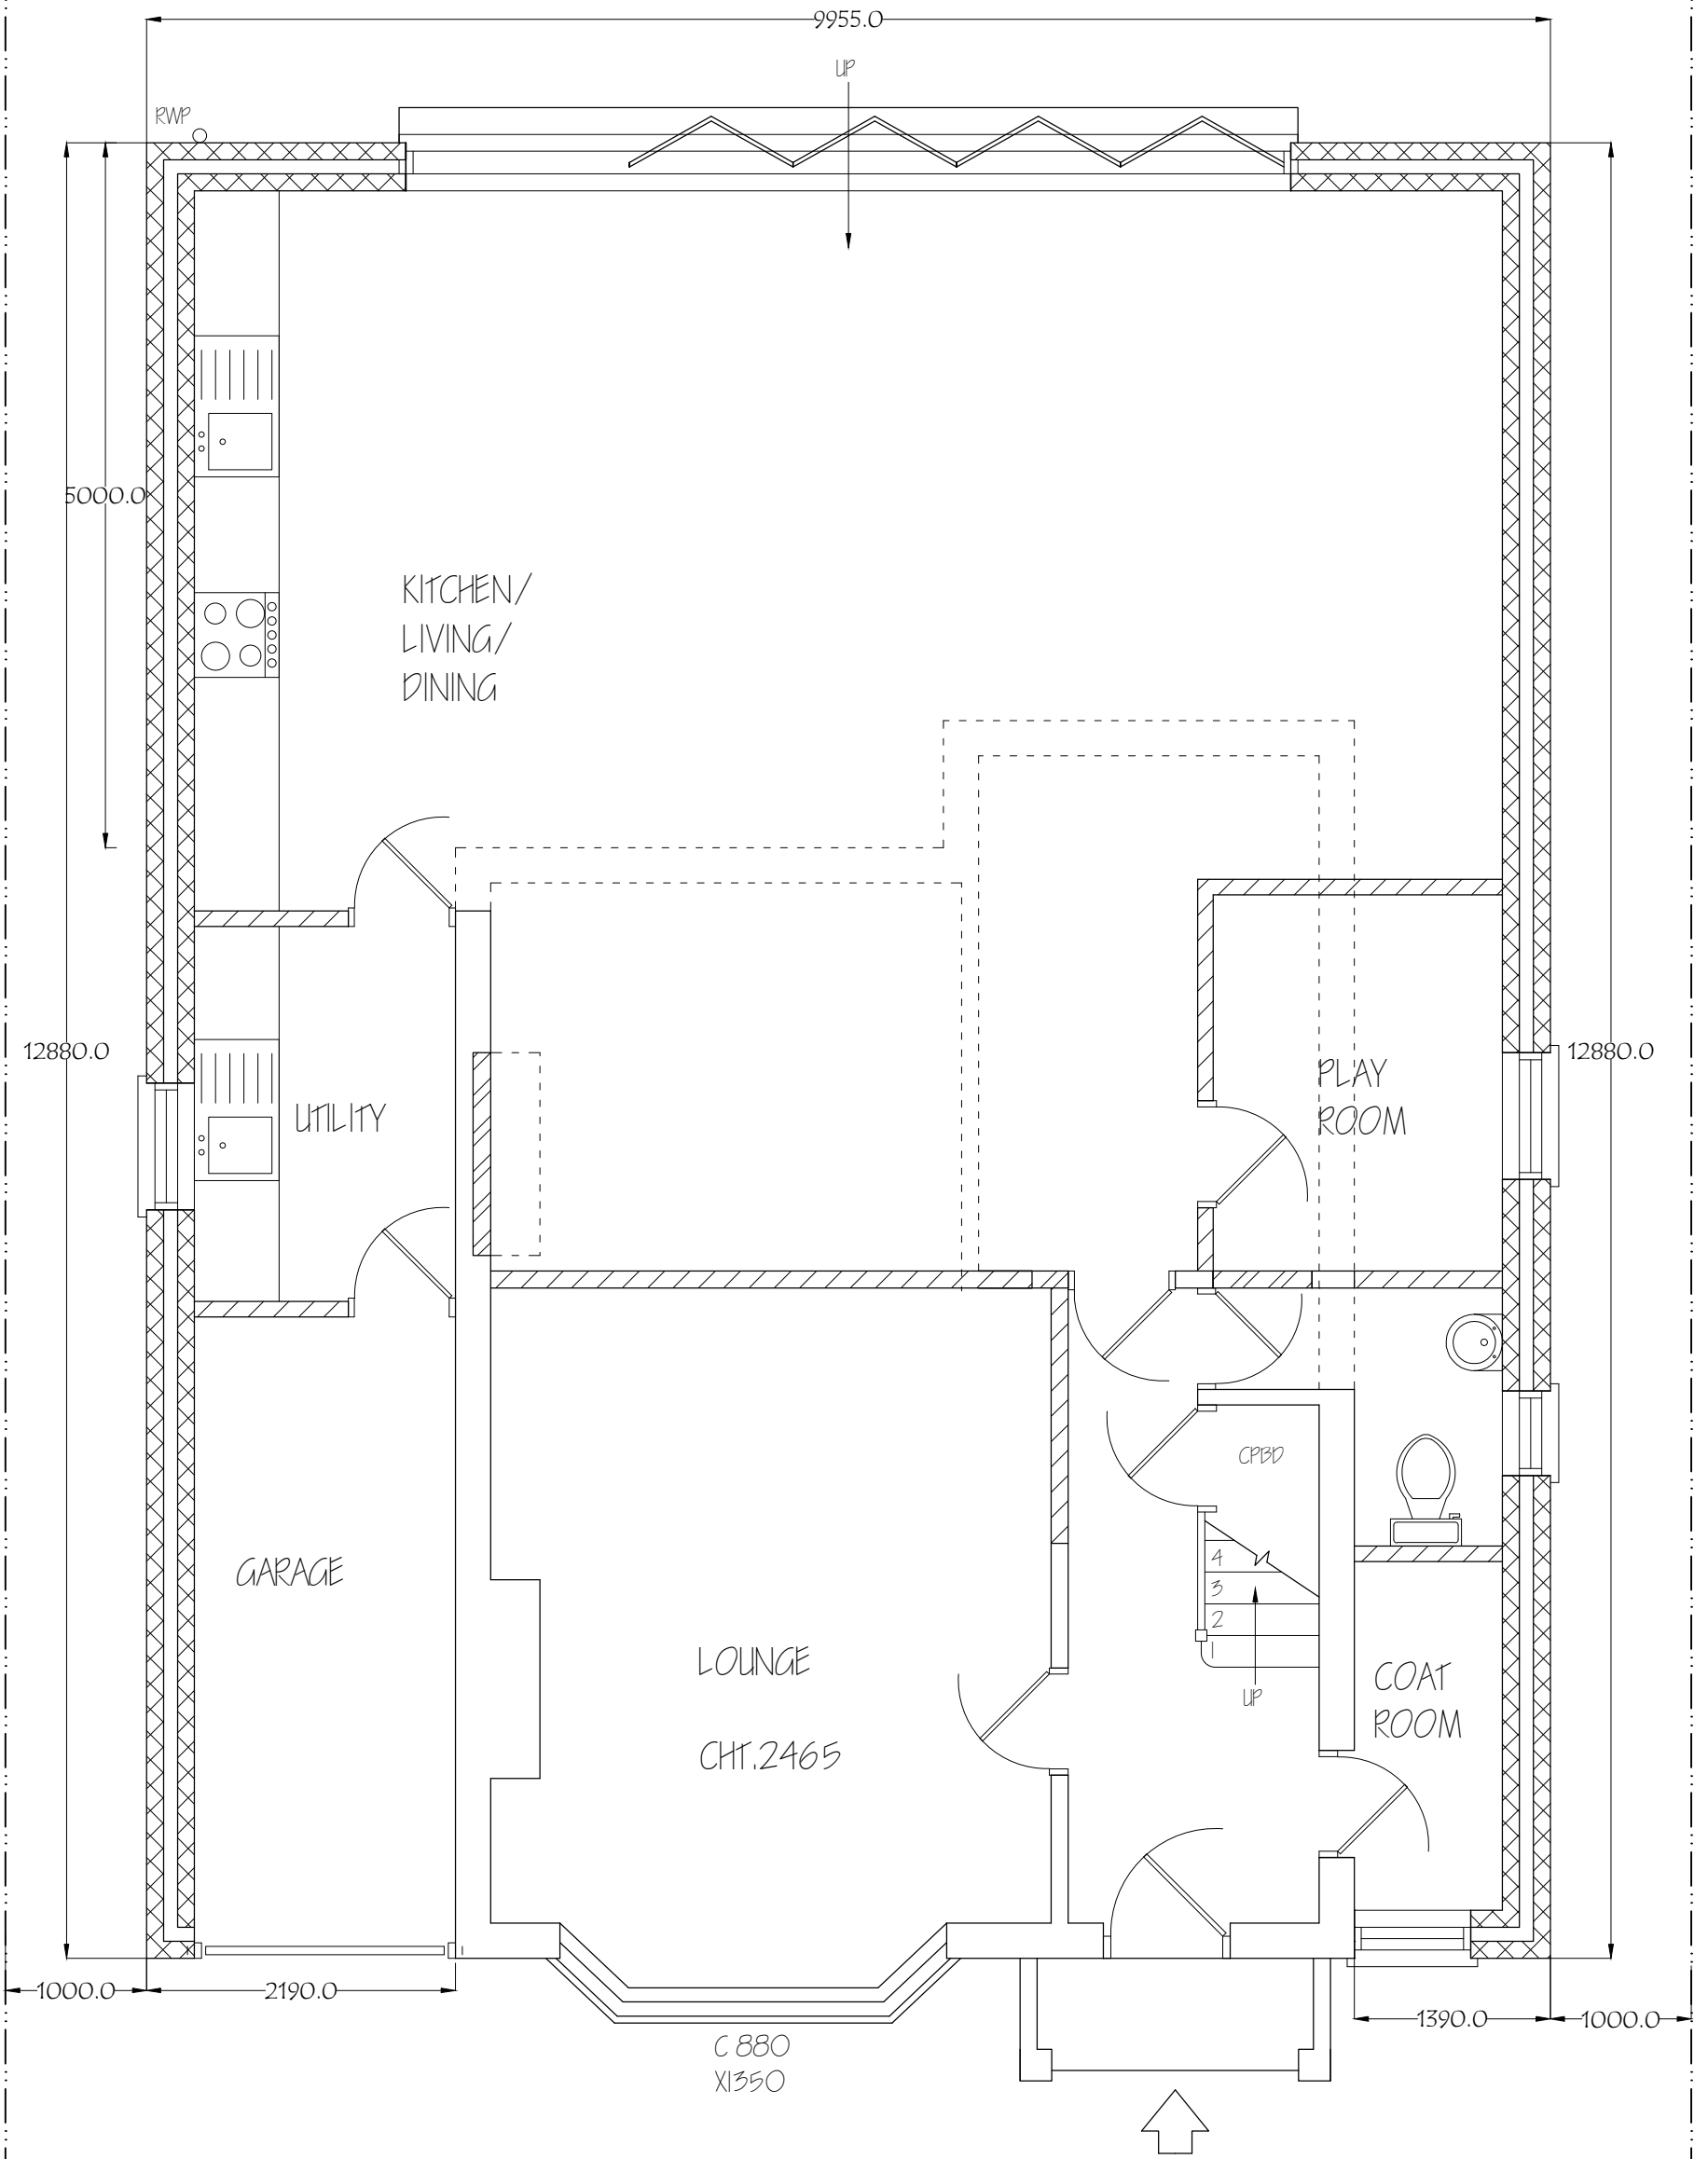



Nigel Fallon, B.Sc. (Hons) MEng. 07768-408525 Planning & Development Consultant, Building Engineer.		ADDRESS: 73, THORNHILL ROAD, ICKENHAM, LB10 8SH.	
349, Chartridge Lane, Chesham, HP5 2SH.		DRAWING TITLE: PROPOSED GROUND FLOOR PLAN	NO. - 04
SCALE - 1: 50		DATE: 20/ 01/ 2022	REV:
		DRG. PAPER SIZE: A3	

 

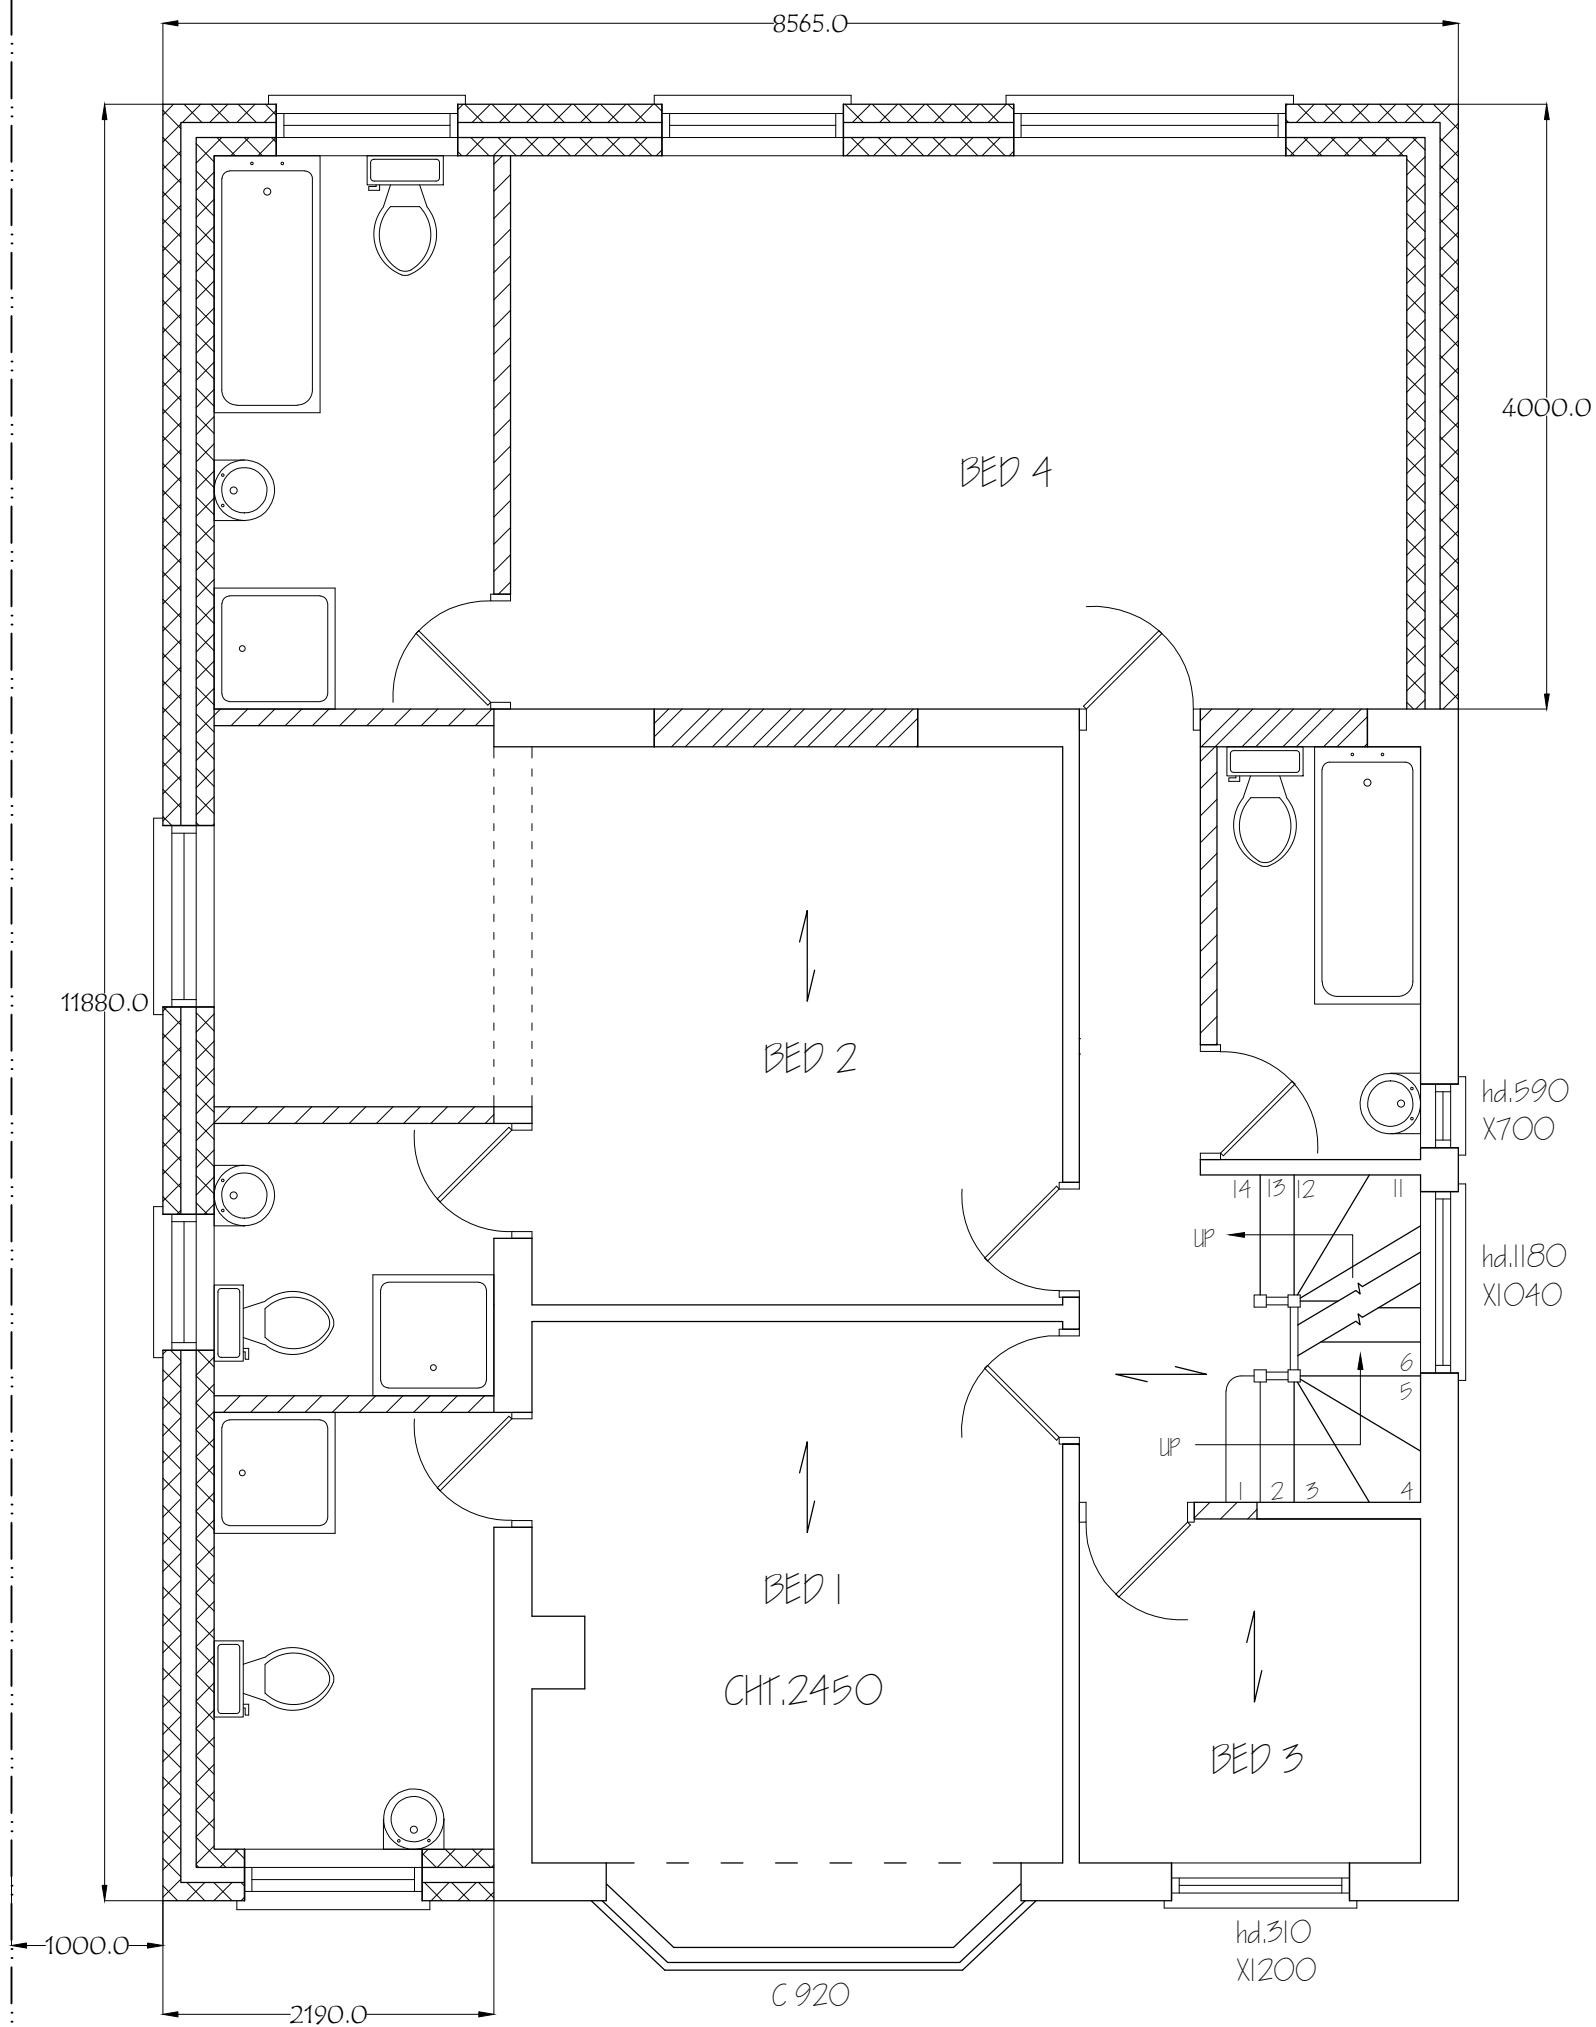

Nigel Fallon, B.Sc. (Hons) MBEng. 07768-408525 Planning & Development Consultant, Building Engineer.		ADDRESS: 73, THORNHILL ROAD, ICKENHAM, LB10 8SH.	
349, Chartridge Lane, Chesham, HP5 2SH.		DRAWING TITLE: PROPOSED FIRST FLOOR PLAN	NO. - 05
SCALE - 1: 50		DATE: 20/ 01/ 2022	REV:
		DRG. PAPER SIZE: A3	

 

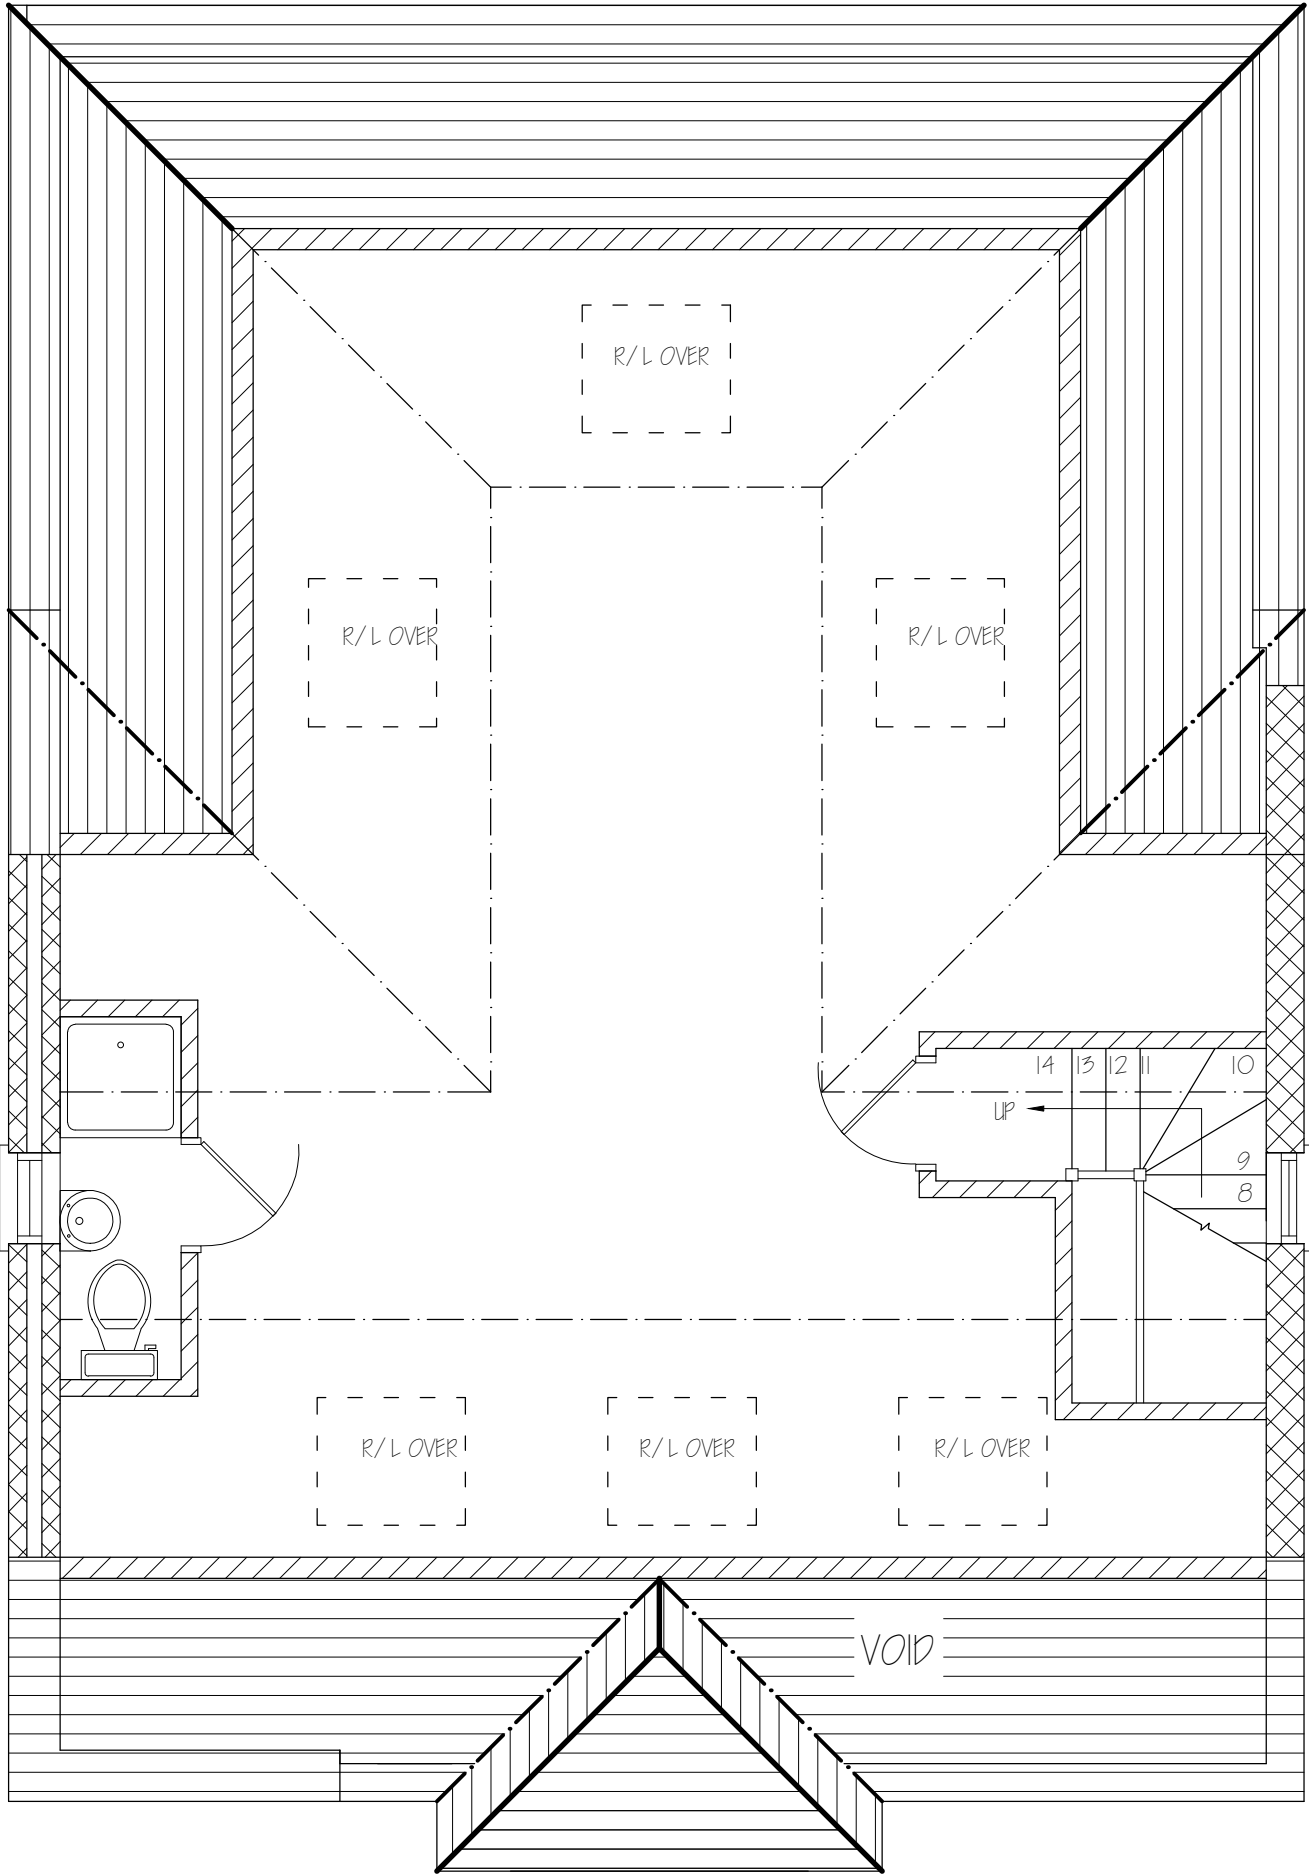

Nigel Fallon, B.Sc. (Hons) MEng. 07768-408525
Planning & Development Consultant, Building Engineer.

**349, Chartridge Lane,
Chesham, HP5 2SH.**

DRAWING TITLE: PROPOSED SECOND FLOOR PLAN

SCALE - 1: 50


DATE: 20/ 01/ 2022


ADDRESS:
73, THORNHILL ROAD,
ICKENHAM, UB10 8SH.

NO. - 06

REV:

DRG. PAPER SIZE: A3

 

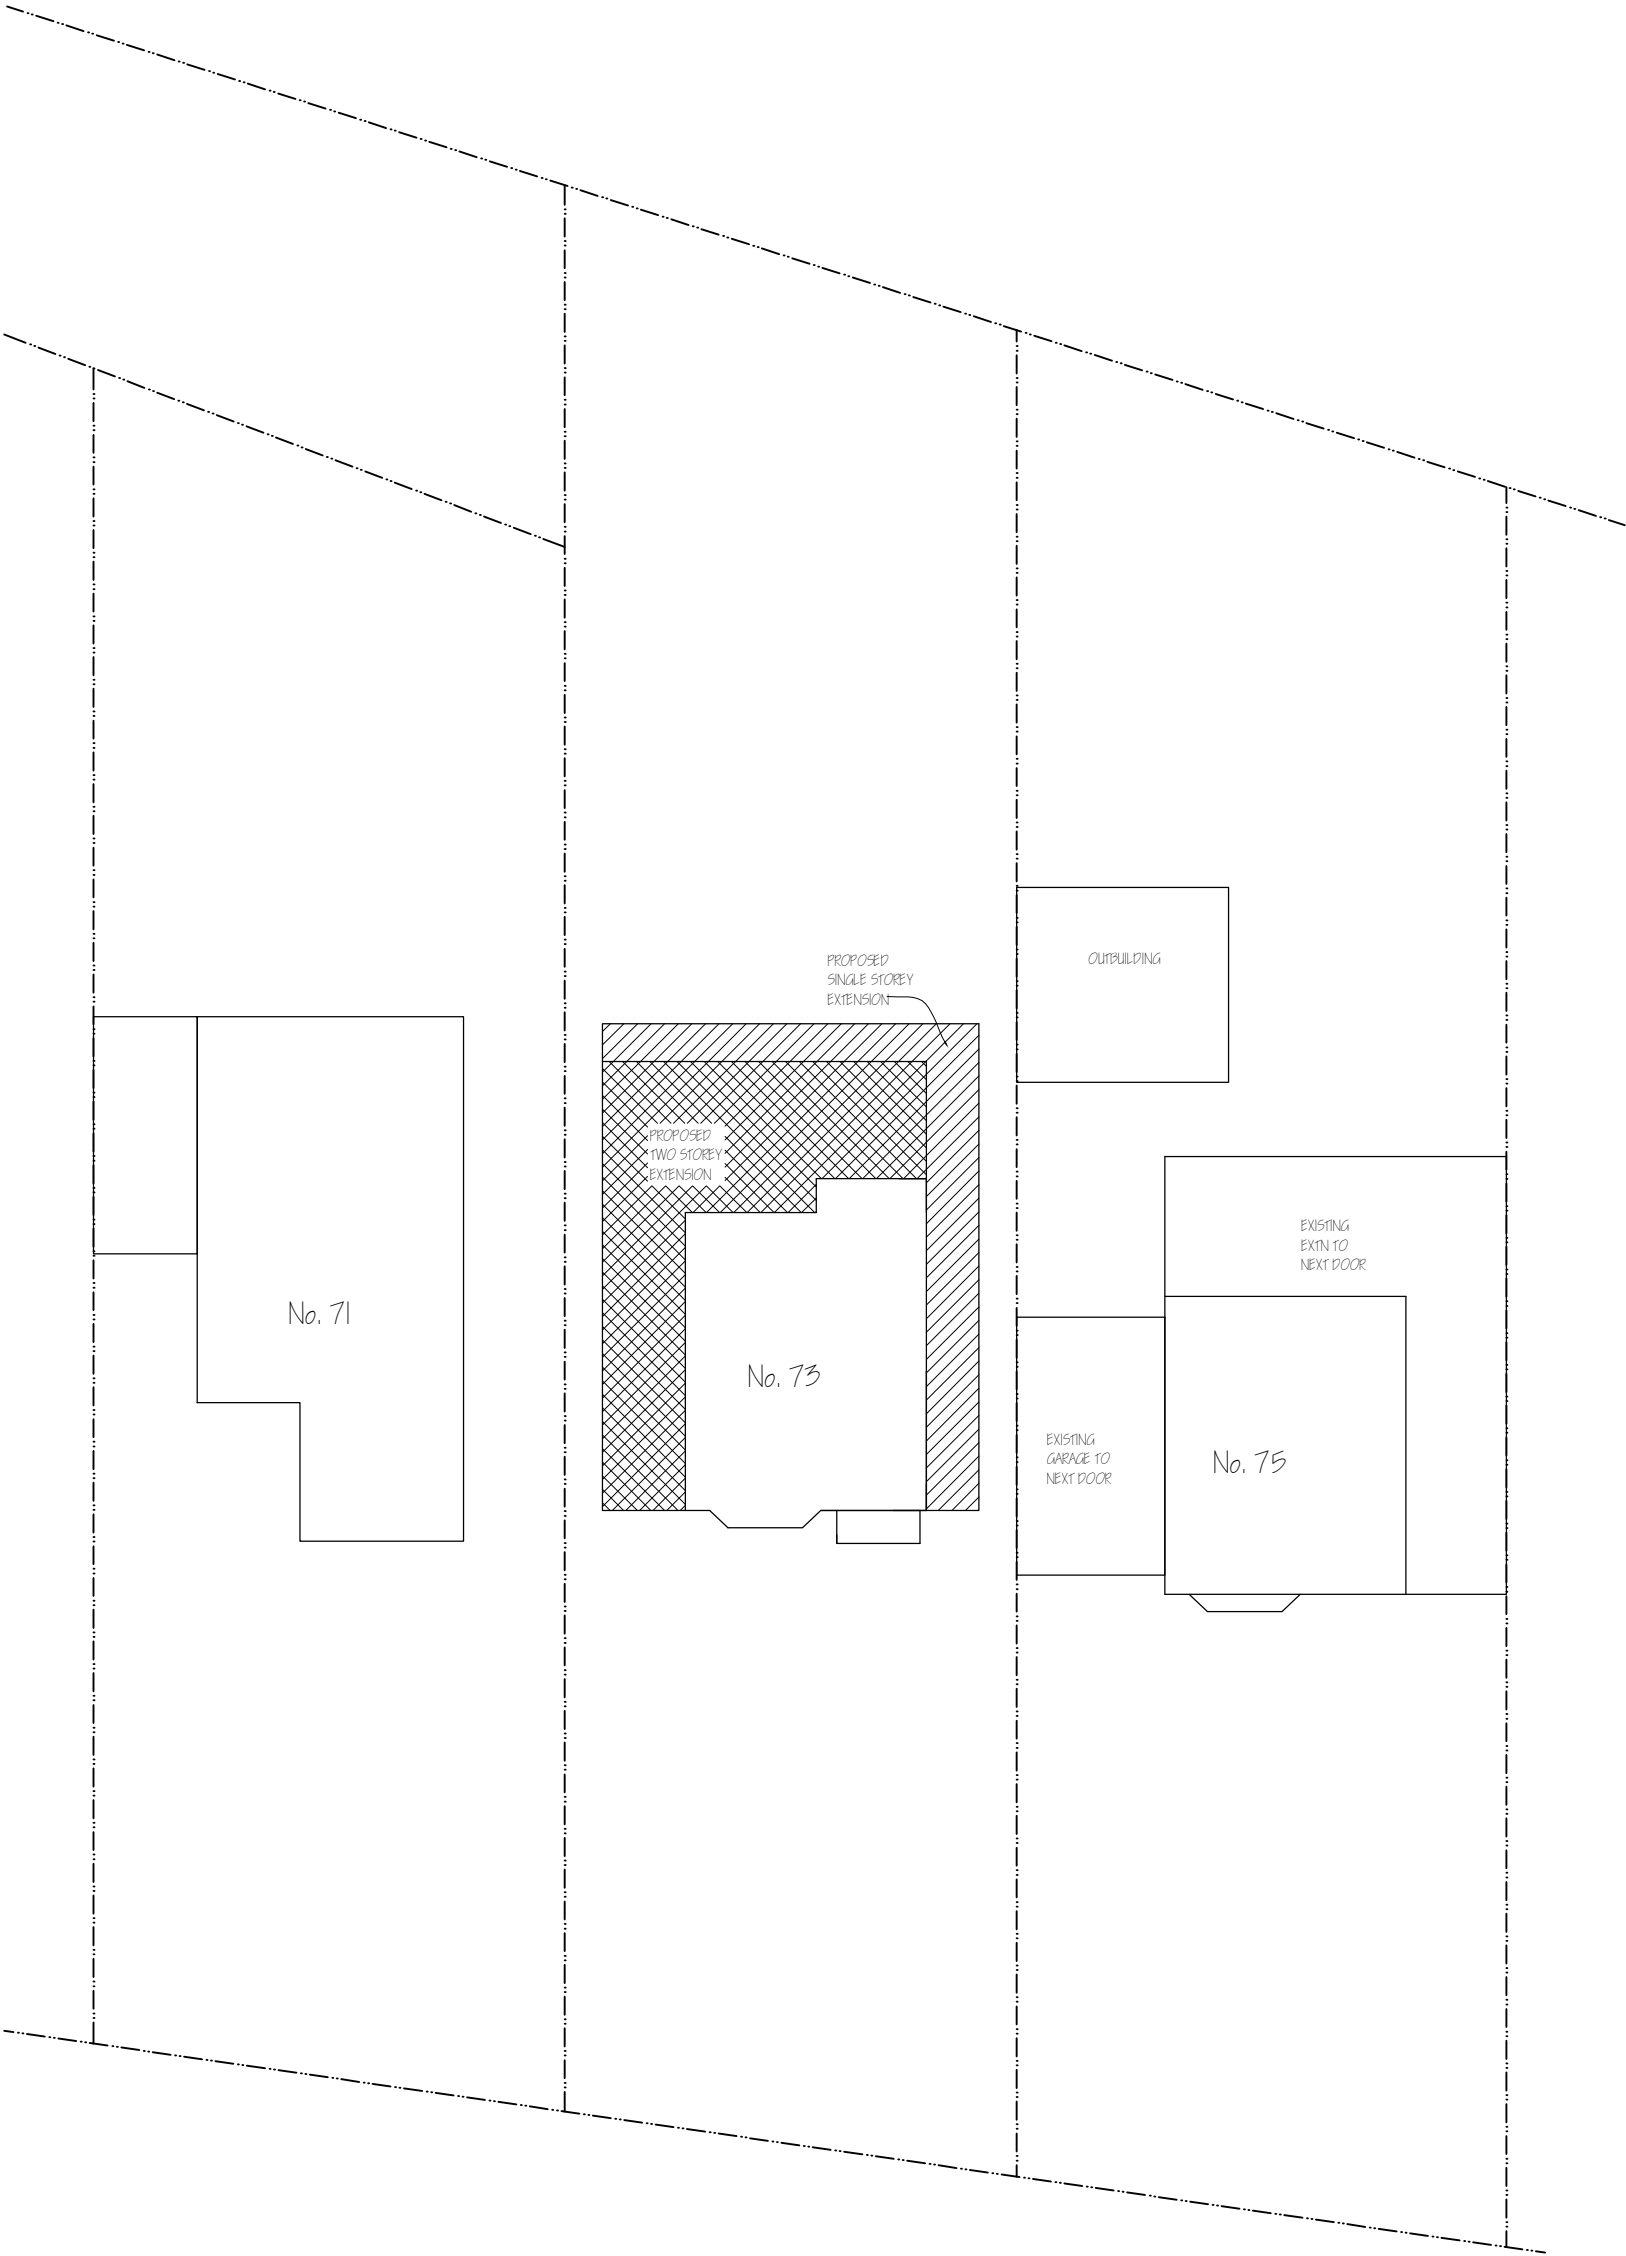

Nigel Fallon, B.Sc. (Hons) MEng. 07768-408525

Planning & Development Consultant, Building Engineer:

164 Japonica Lane,
Willen Park,
Milton Keynes, MK15 9EE.

DRAWING TITLE: PROPOSED BLOCK PLAN

SCALE - 1: 200

DATE: 20/ 01/ 2022

ADDRESS:
73, THORNHILL ROAD,
ICKENHAM, UB10 8SH.

NO. - 07

REV:

DRG. PAPER SIZE: A3

