




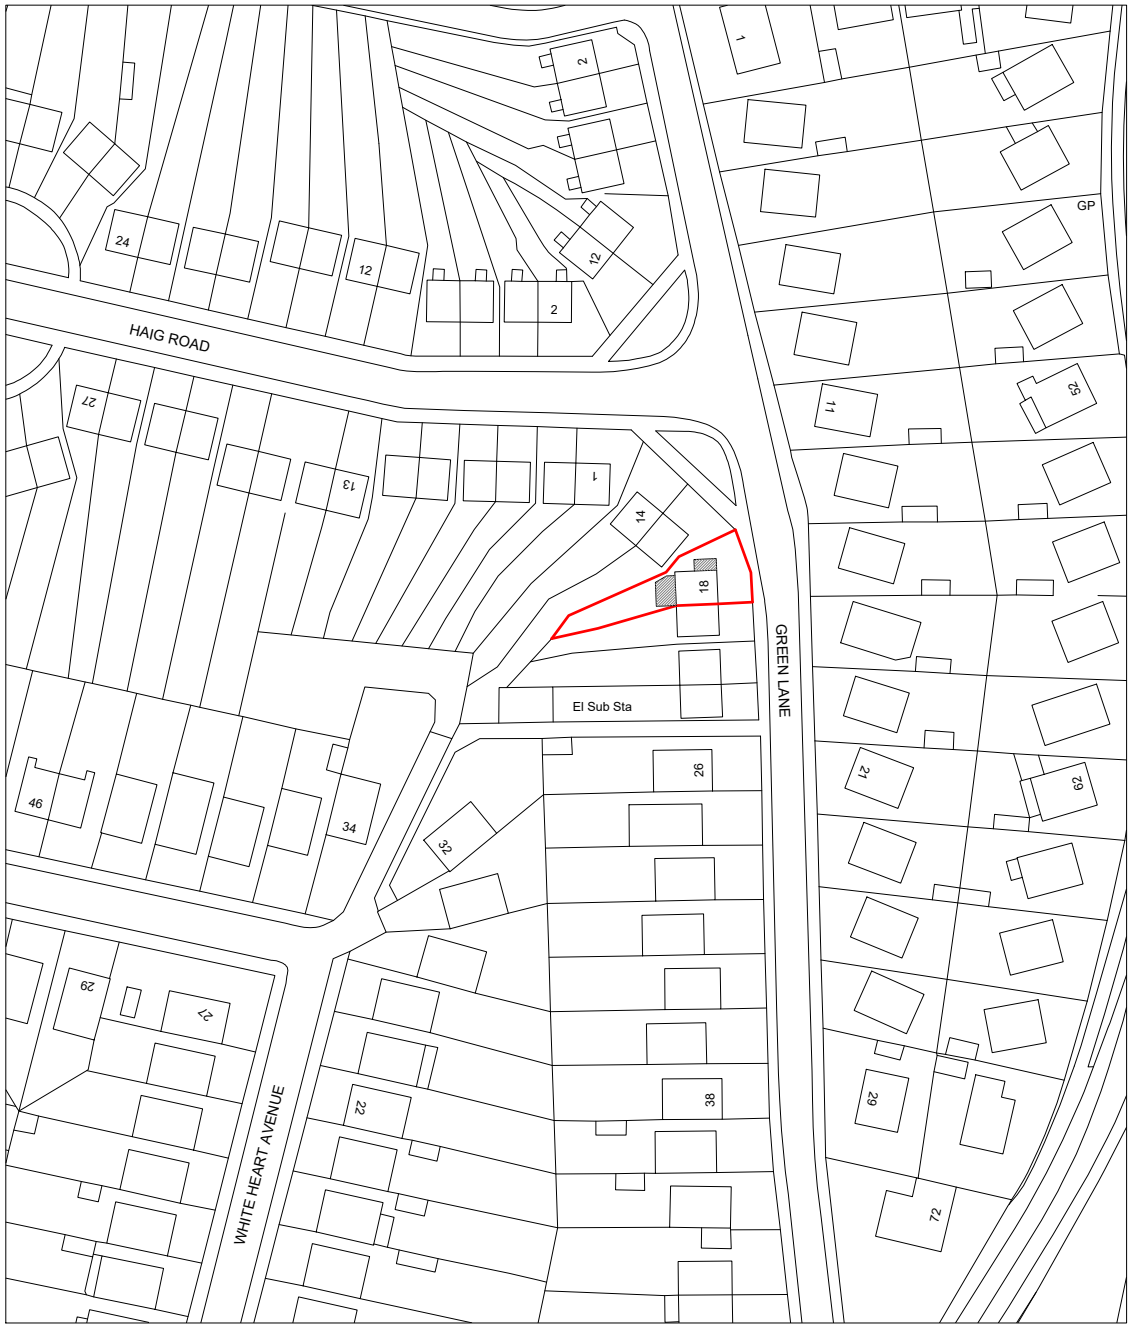


Location Plan
Scale 1:1250

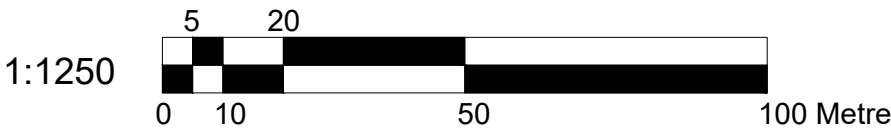

Block Plan
Scale 1:500

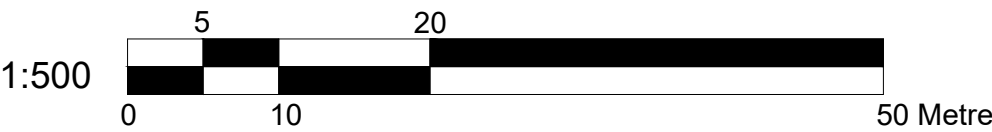


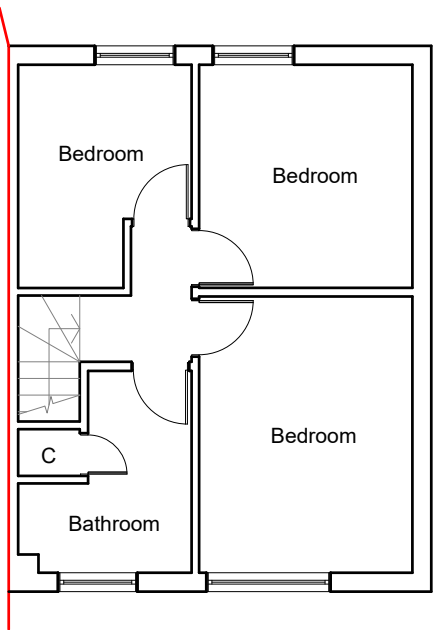


Existing First Floor Plan
Scale:1:100



Existing Front Elevation
Scale:1:100

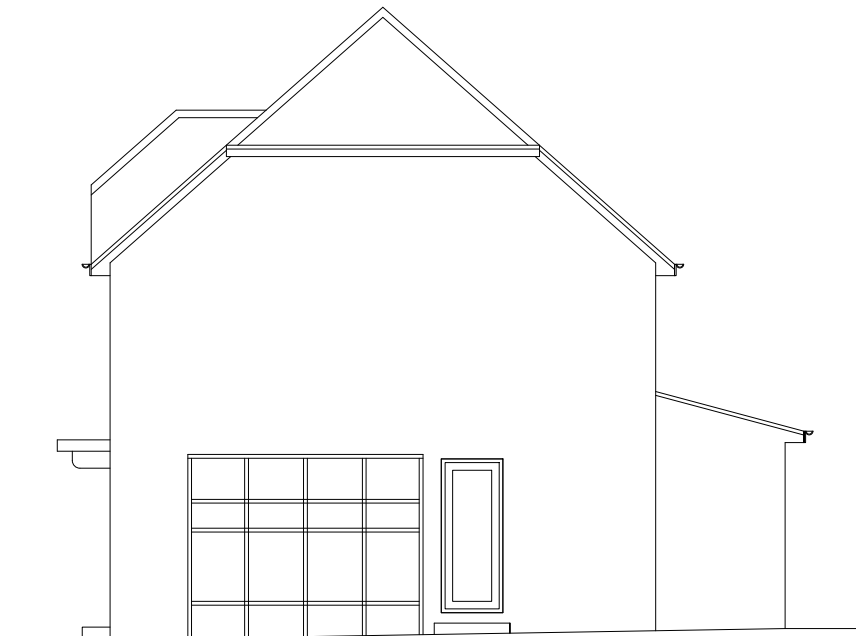


Existing Side Elevation
Scale:1:100

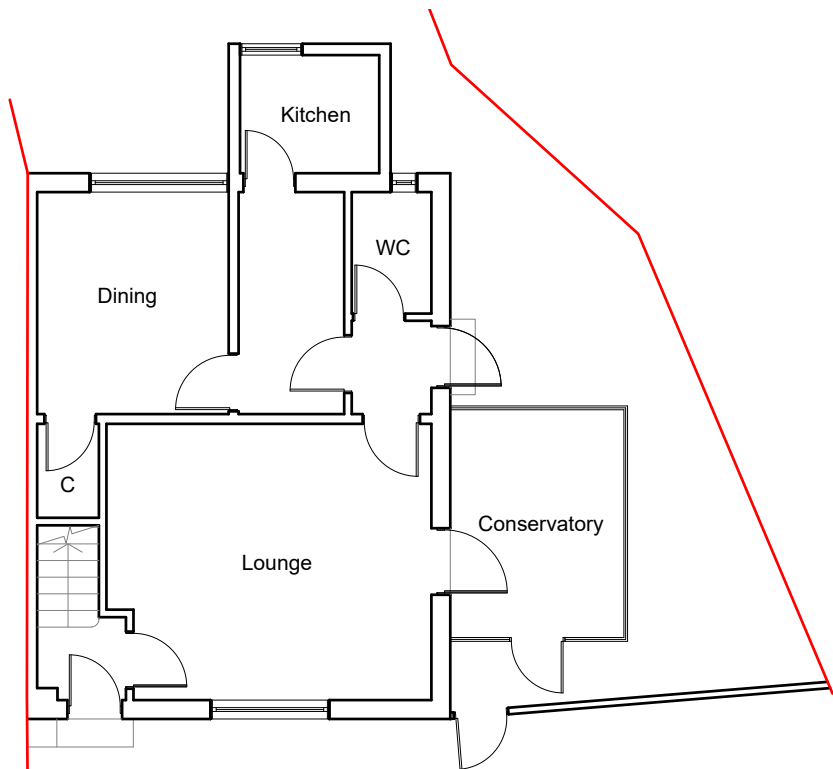

Existing Ground Floor Plan
Scale:1:100




Existing Rear Elevation
Scale:1:100

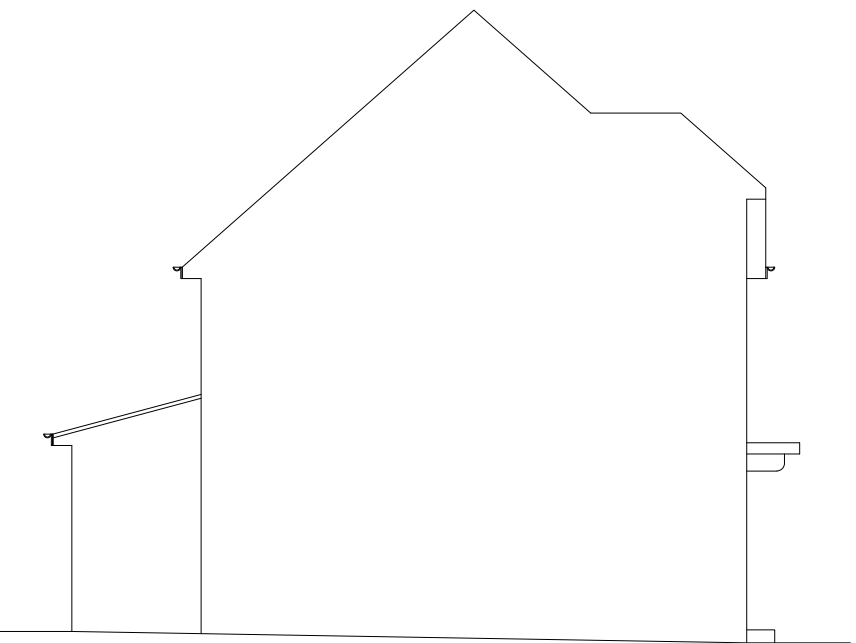

Existing Side Elevation
Scale:1:100



 Dimensions to be verified on site DO NOT SCALE FROM THIS DRAWING. Any areas indicated on this drawing are for guidance only. No responsibility is taken for their accuracy. This drawing is the property of BANCIL PARTNERSHIP LTD Copyright is reserved by them and the drawing is issued on the condition that it is not copied, reproduced, retained or disclosed to any unauthorised person, either wholly or in part without the consent in writing of BANCIL PARTNERSHIP LTD 27-29 The Broadway, Southall, Middx, UB1 1JY Tel: 020 8574 4546 Fax: 020 8574 4526	Site Address:		Client Detail:		Title:		Drawn By: NM		Revisions:		
	18 Green Lane Hillingdon UB8 3ED		18 Green Lane Hillingdon UB8 3ED		Existing Floor Plans Existing Elevations		Checked By: PP		Rev Revision Date		
							Date: 09/2021				
					Scale: 1:100 Paper Size: A3		Drawing No. PL3/SM/2998 - 01				

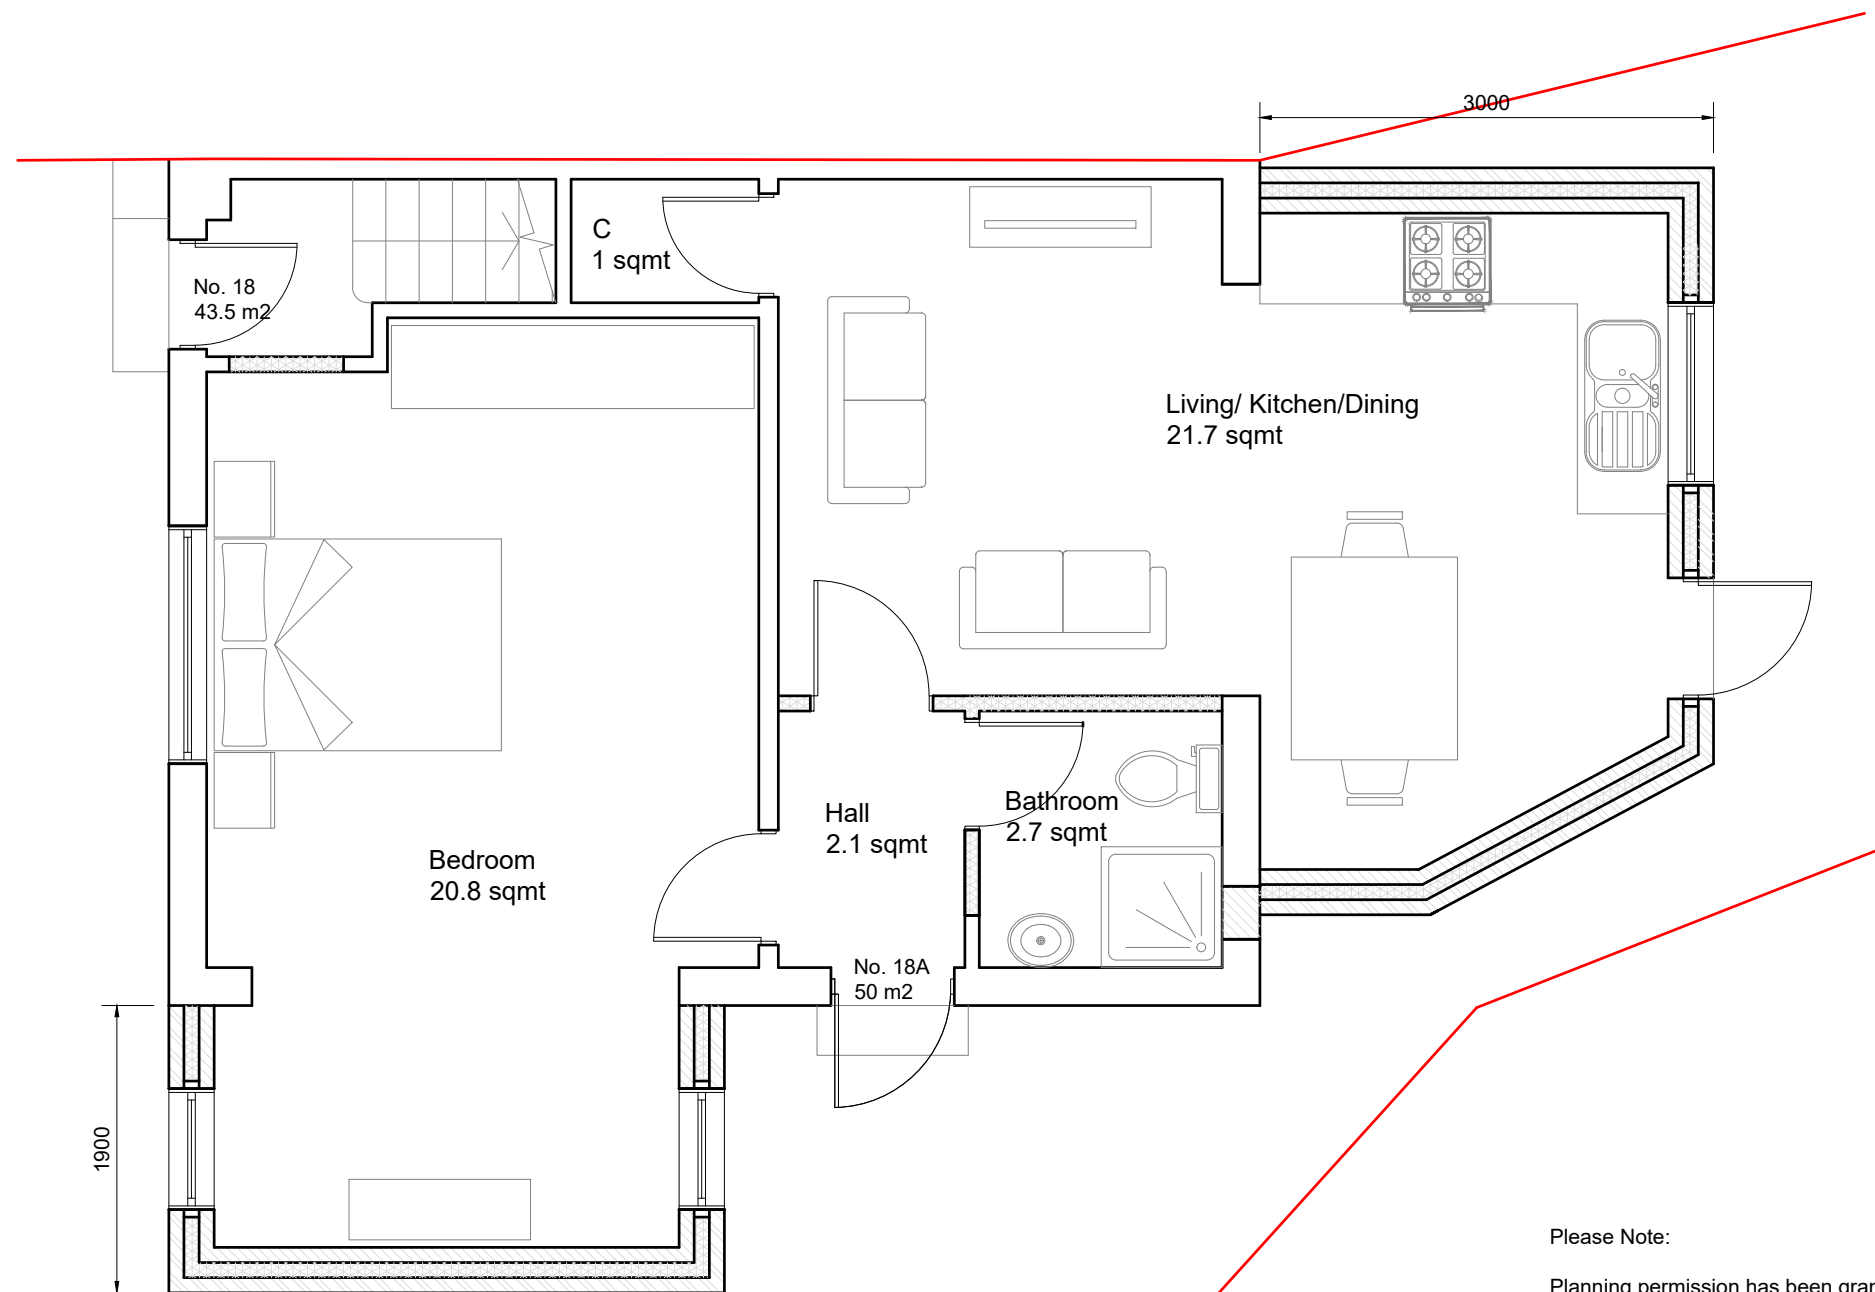


Proposed Ground Floor Plan
Scale:1:50


Please Note:

Planning permission has been granted by the Council for;

1) Part two storey part single storey rear extension
Reference 56513/APP/2021/ 1160
2) Single storey side extension
Reference 56513/APP/2021/ 1161

 






 BANCIL PARTNERSHIP LTD	Dimensions to be verified on site DO NOT SCALE FROM THIS DRAWING. Any areas indicated on this drawing are for guidance only. No responsibility is taken for their accuracy. This drawing is the property of BANCIL PARTNERSHIP LTD Copyright is reserved by them and the drawing is issued on the condition that it is not copied, reproduced, retained or disclosed to any unauthorised person, either wholly or in part without the consent in writing of BANCIL PARTNERSHIP LTD	Site Address:	Client Detail:	Title:				Drawn By:	NM	Revisions:			
		18 Green Lane Hillingdon UB8 3ED	18 Green Lane Hillingdon UB8 3ED	Proposed Floor Plan	Checked By:	PP	Date:	09/2021	Drawing No.	PL3/SM/2998 - 02	Rev	Revision	Date
27-29 The Broadway, Southall, Middx, UB1 1JY Tel: 020 8574 4546 Fax: 020 8574 4526			Scale:	1:50	Paper Size:	A3							

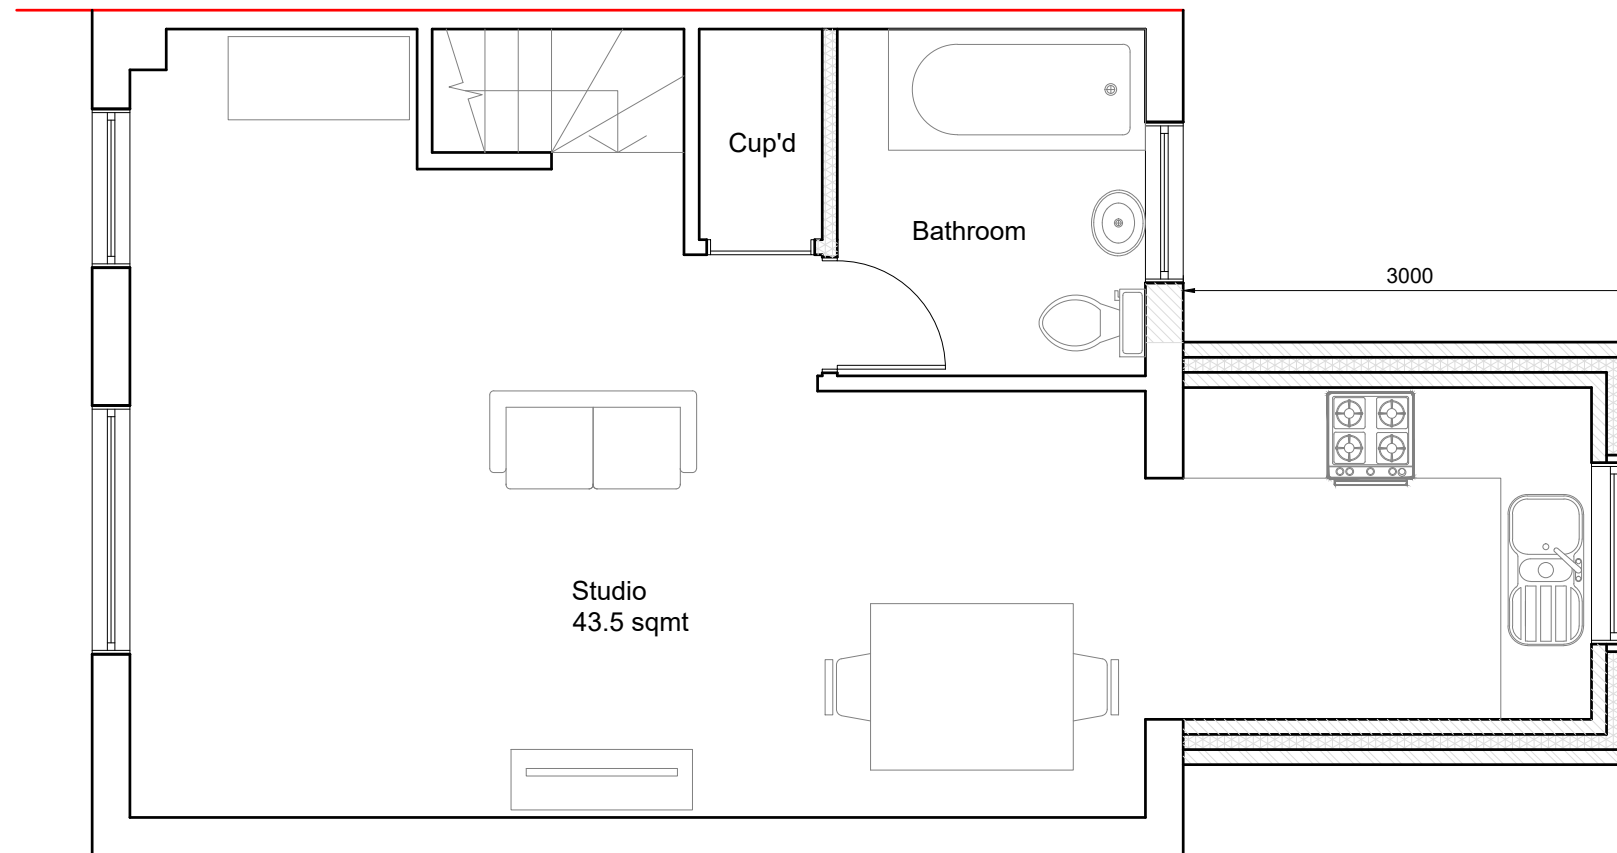


Proposed First Floor Plan
Scale:1:50



 Dimensions to be verified on site DO NOT SCALE FROM THIS DRAWING. Any areas indicated on this drawing are for guidance only. No responsibility is taken for their accuracy. This drawing is the property of BANCIL PARTNERSHIP LTD Copyright is reserved by them and the drawing is issued on the condition that it is not copied, reproduced, retained or disclosed to any unauthorised person, either wholly or in part without the consent in writing of BANCIL PARTNERSHIP LTD BANCIL PARTNERSHIP LTD	Site Address:		Client Detail:		Title:		Drawn By: NM		Revisions:		
	18 Green Lane Hillingdon UB8 3ED		18 Green Lane Hillingdon UB8 3ED		Proposed Floor Plan		Checked By: PP		Rev	Revision	Date
							Date: 09/2021				
							Drawing No. PL3/SM/2998 - 03				
27-29 The Broadway, Southall, Middx, UB1 1JY Tel: 020 8574 4546 Fax: 020 8574 4526						Scale:	1:50	Paper Size:	A3		

     

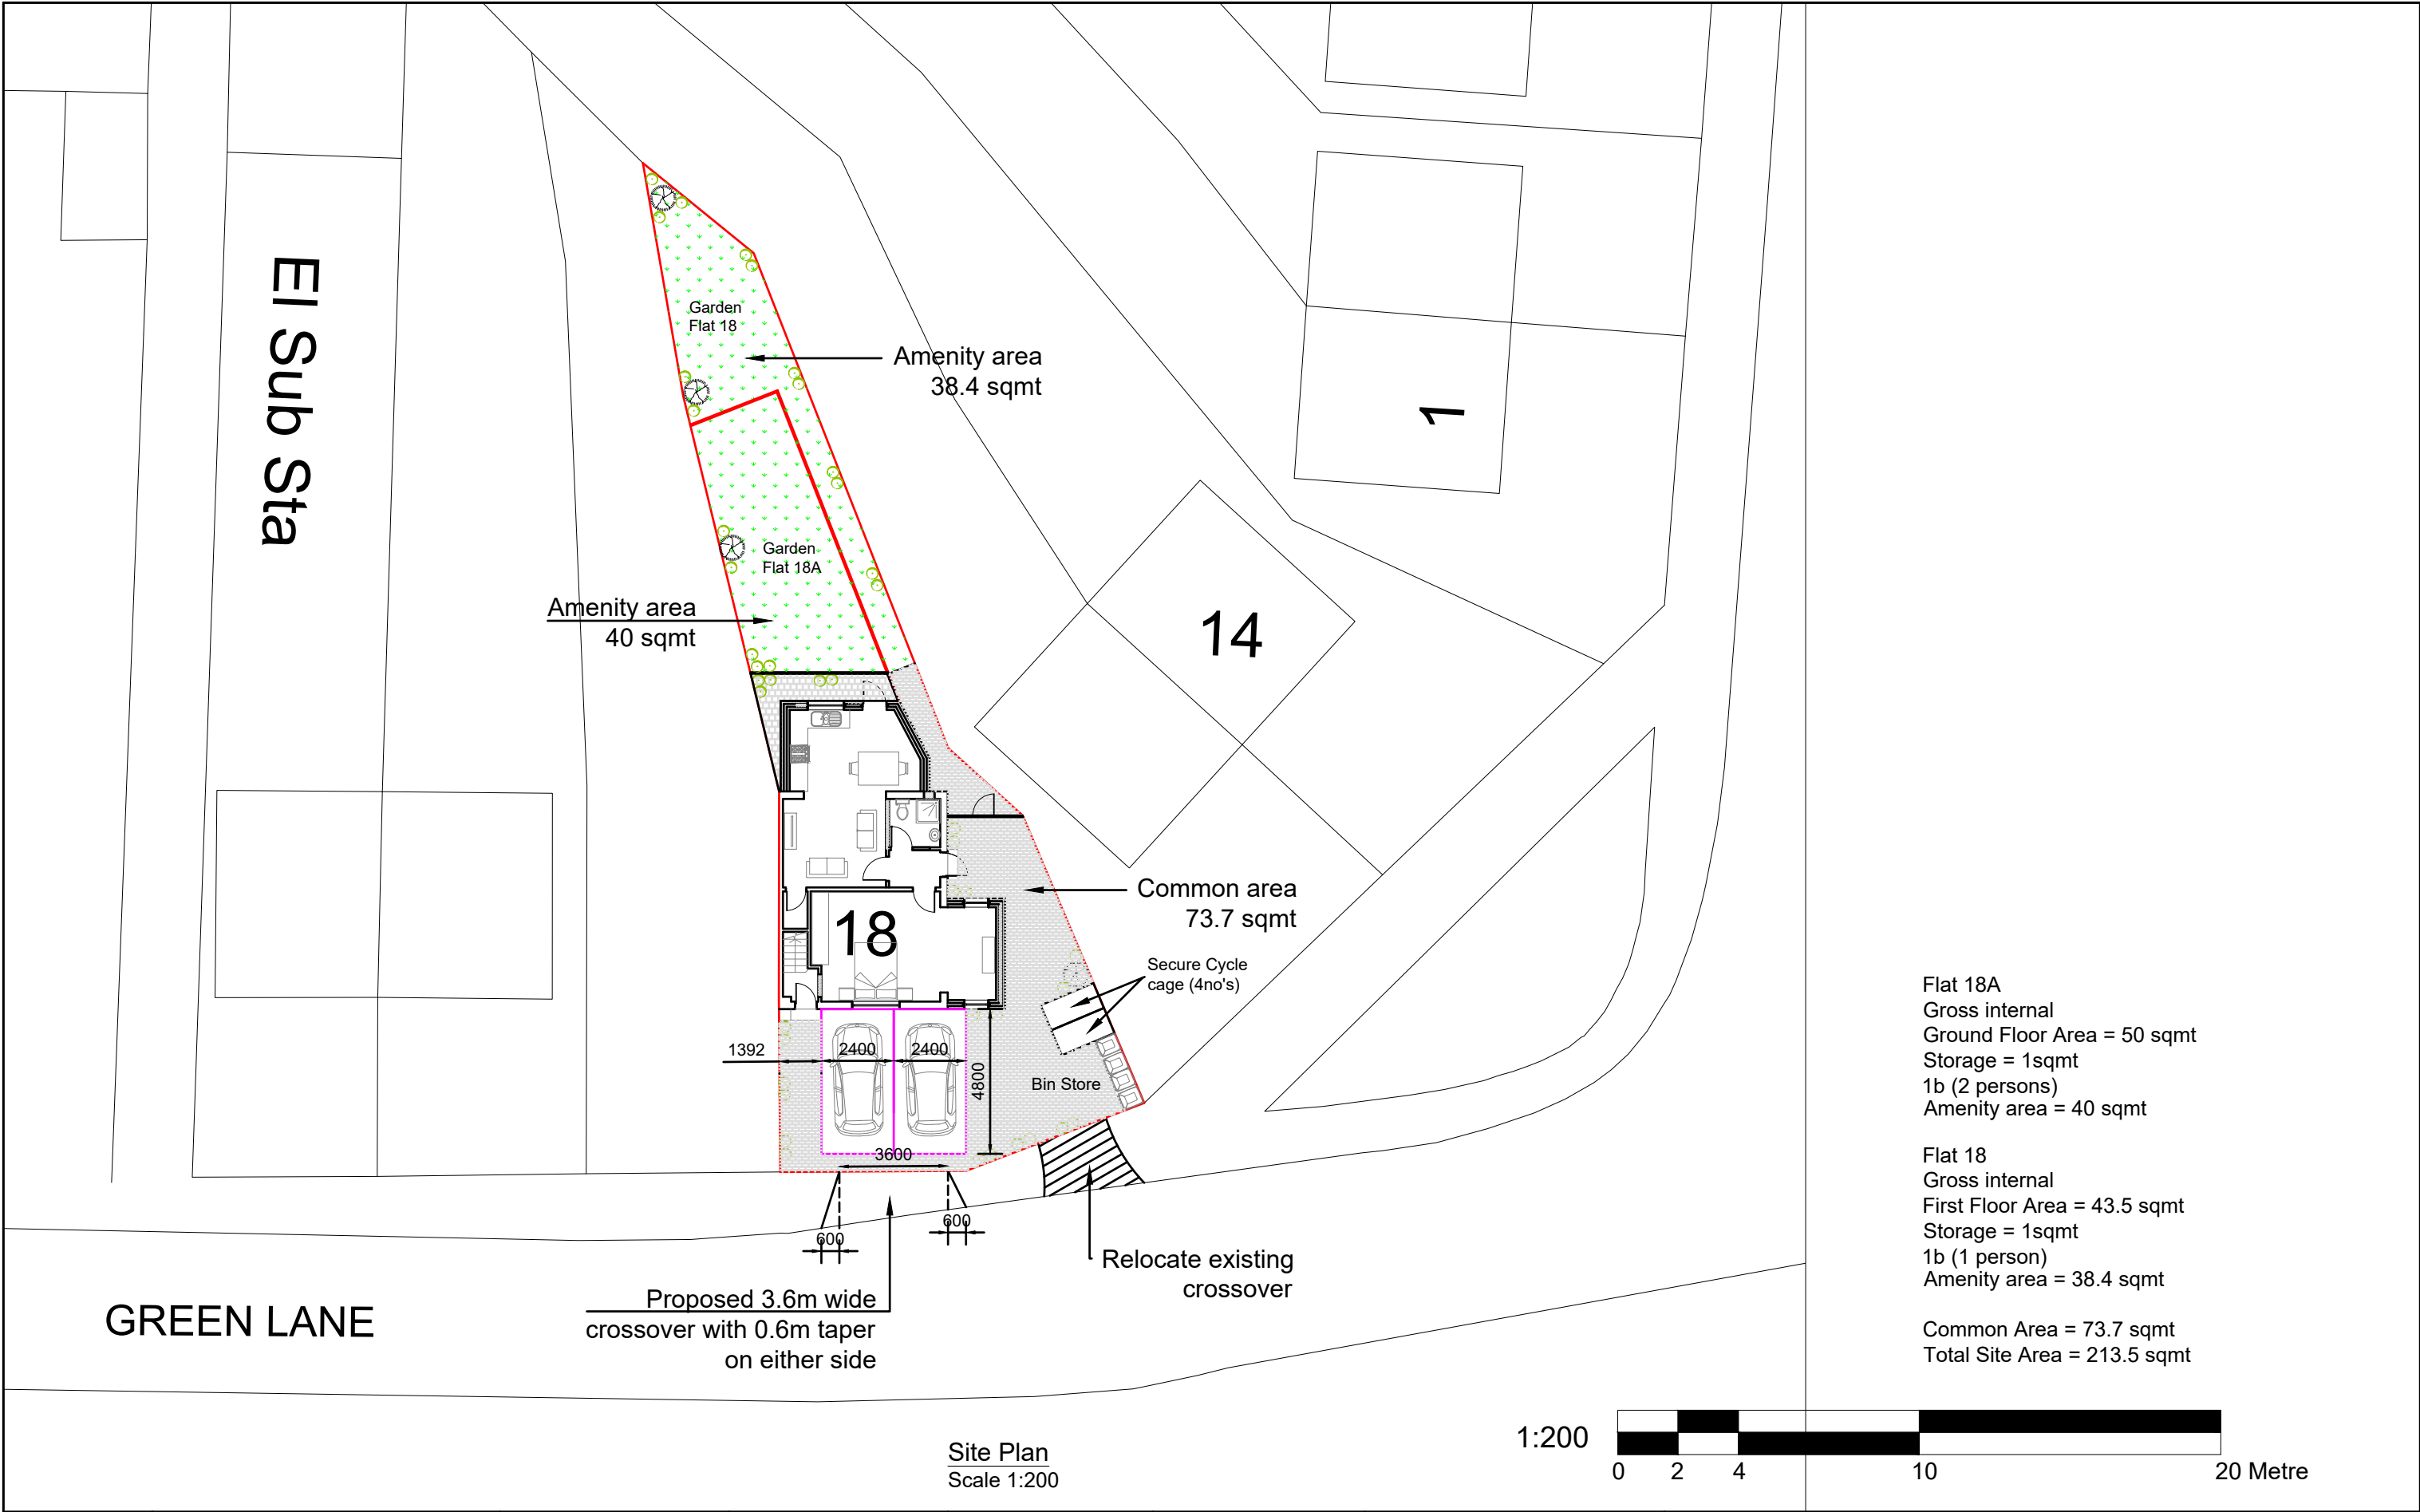

Flat 18A
Gross internal
Ground Floor Area = 50 sqmt
Storage = 1sqmt
1b (2 persons)
Amenity area = 40 sqmt

Flat 18
Gross internal
First Floor Area = 43.5 sqmt
Storage = 1sqmt
1b (1 person)
Amenity area = 38.4 sqmt

Common Area = 73.7 sqmt
Total Site Area = 213.5 sqmt