


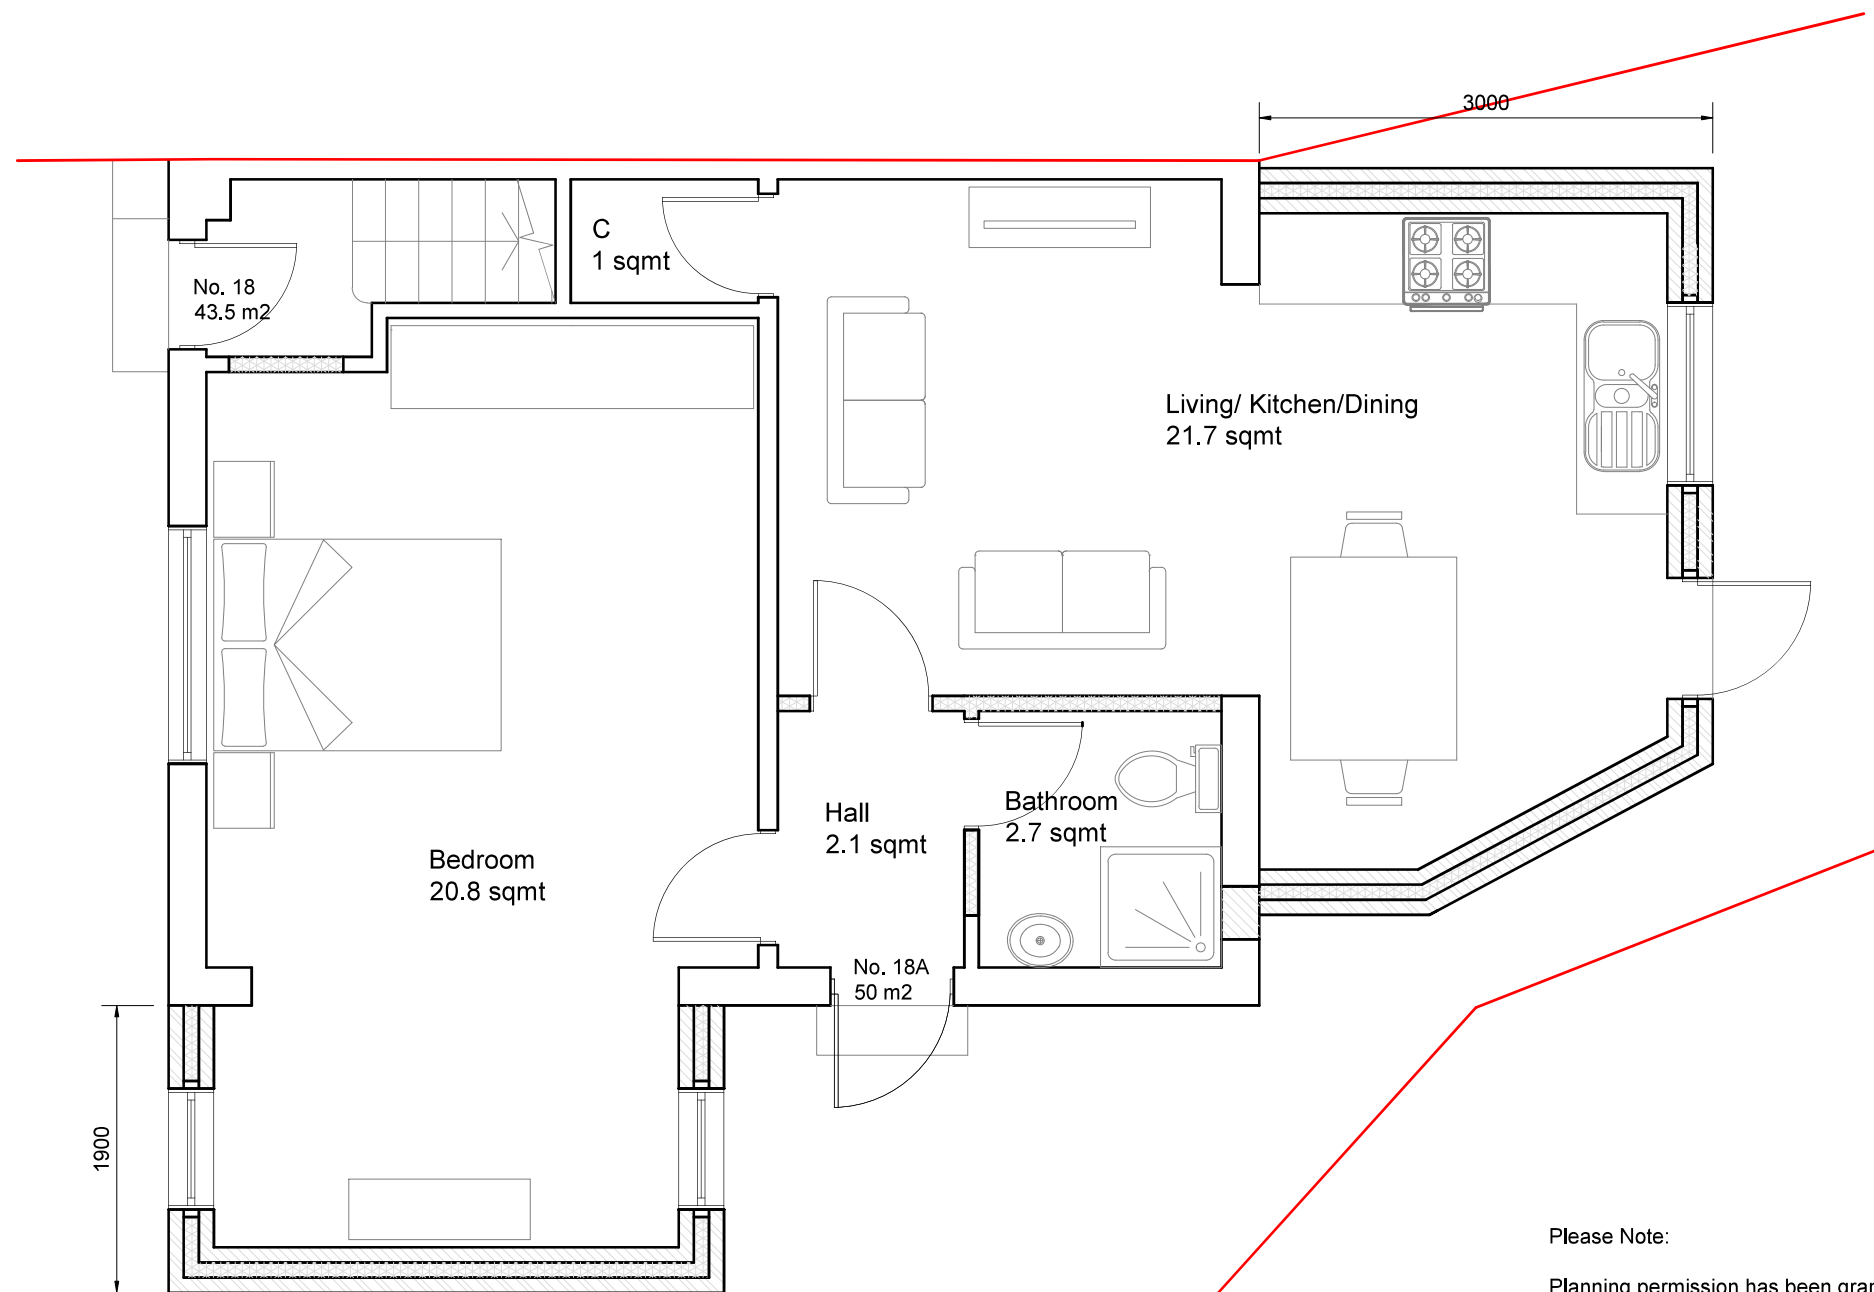



Proposed Ground Floor Plan
Scale:1:50

Please Note:

Planning permission has been granted by the Council for;

1) Part two storey part single storey rear extension
Reference 56513/APP/2021/ 1160
2) Single storey side extension
Reference 56513/APP/2021/ 1161

 

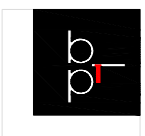 BANCIL PARTNERSHIP LTD	Dimensions to be verified on site DO NOT SCALE FROM THIS DRAWING. Any areas indicated on this drawing are for guidance only. No responsibility is taken for their accuracy. This drawing is the property of BANCIL PARTNERSHIP LTD Copyright is reserved by them and the drawing is issued on the condition that it is not copied, reproduced, retained or disclosed to any unauthorised person, either wholly or in part without the consent in writing of BANCIL PARTNERSHIP LTD	Site Address:	Client Detail:	Title:				Drawn By: NM	Revisions:		
		18 Green Lane Hillingdon UB8 3ED	18 Green Lane Hillingdon UB8 3ED	Proposed Floor Plan	Checked By: PP	Date: 09/2021	Drawing No. PL3/SM/2998 - 02		Rev	Revision	Date
	27-29 The Broadway, Southall, Middx, UB1 1JY Tel: 020 8574 4546 Fax: 020 8574 4526				Scale:	1:50	Paper Size:	A3			