



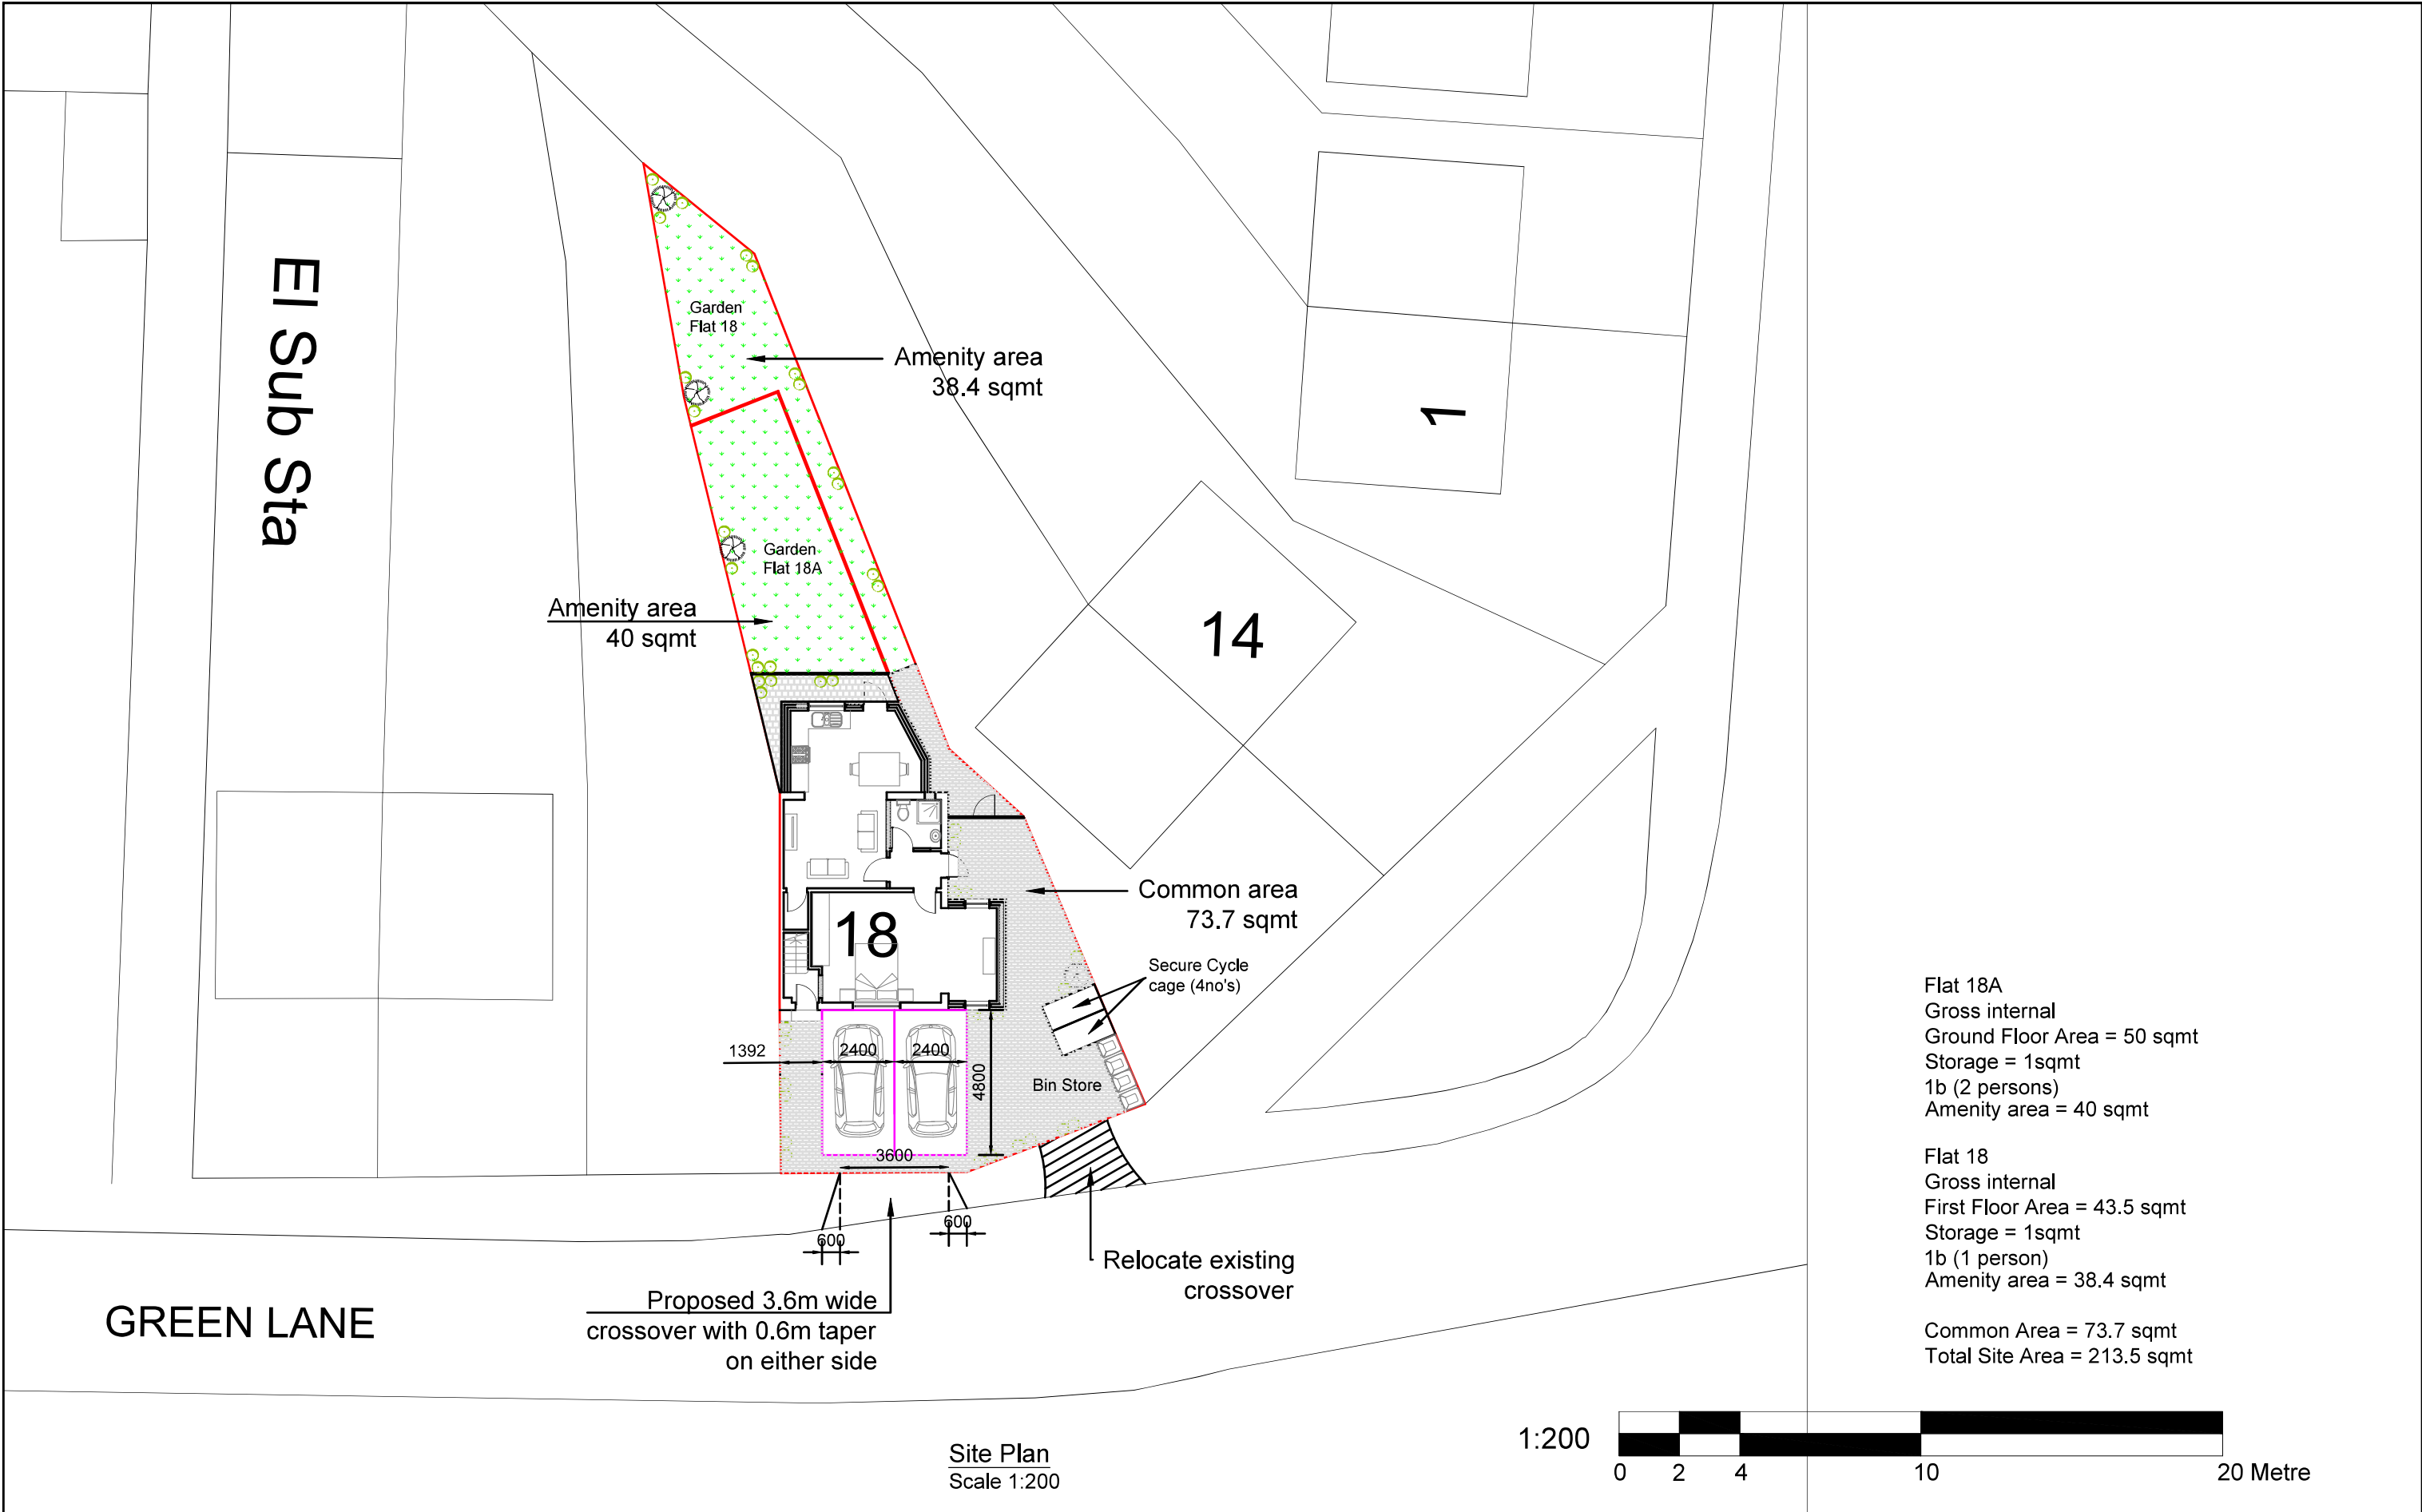

Site Plan
Scale 1:200

1:200

 

 Dimensions to be verified on site DO NOT SCALE FROM THIS DRAWING. Any areas indicated on this drawing are for guidance only. No responsibility is taken for their accuracy. This drawing is the property of BANCIL PARTNERSHIP LTD Copyright is reserved by them and the drawing is issued on the condition that it is not copied, reproduced, retained or disclosed to any unauthorised person, either wholly or in part without the consent in writing of BANCIL PARTNERSHIP LTD BANCIL PARTNERSHIP LTD	Site Address:		Client Detail:		Title:				Drawn By: NM		Revisions:				
	18 Green Lane Hillingdon UB8 3ED		18 Green Lane Hillingdon UB8 3ED		Site Plan				Checked By: SM		Rev		Revision		Date
									Date: 09/2021						
									Drawing No. PL3/SM/2998 - 05						
	27-29 The Broadway, Southall, Middx, UB1 1JY Tel: 020 8574 4546 Fax: 020 8574 4526						Scale: 1:200		Paper Size: A3						