




MICHAEL OAKES ARCHITECTS LTD.

Michael Oakes (Director) B.A. Hons Arch, Dipl. Arch, Registered Architect
Liam Whitfield B.A. Hons Arch, M.A. Arch, PgDip, Registered Architect

REGISTERED ARCHITECTS, DESIGNERS + ILLUSTRATORS
Telephone: 01895 235089 - E-mail: michaeloakesarchitect@googlemail.com

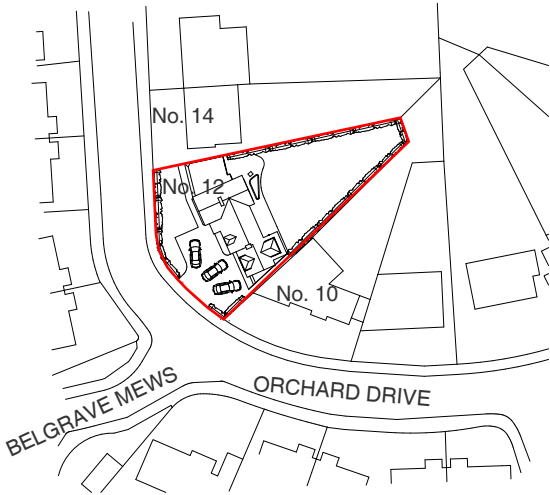


Site Location Plan

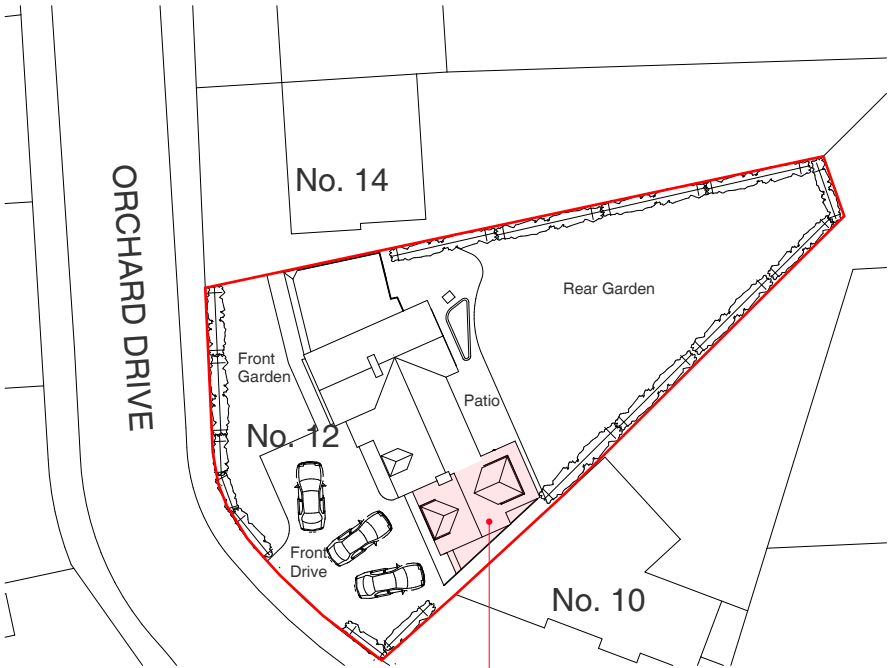 

Proposed extension

Block Plan

 

Address	Client	Date
12 Orchard Drive, Uxbridge, UB8 3AF	Athlene Chaplin	October 2019


Drawing Title
Location + Block Plan

Project no. / Stage /	Drawing no. / Revision
0273- PLA-	50_A
Revision notes:	Drawn by: IR
A - First Issue	


MICHAEL OAKES ARCHITECTS LTD.

Michael Oakes (Director) B.A. Hons Arch, Dipl. Arch, Registered Architect
Liam Whitfield B.A. Hons Arch, M.A. Arch, PgDip, Registered Architect

REGISTERED ARCHITECTS, DESIGNERS + ILLUSTRATORS
Telephone: 01895 235089 - E-mail: michaeloakesarchitect@googlemail.com

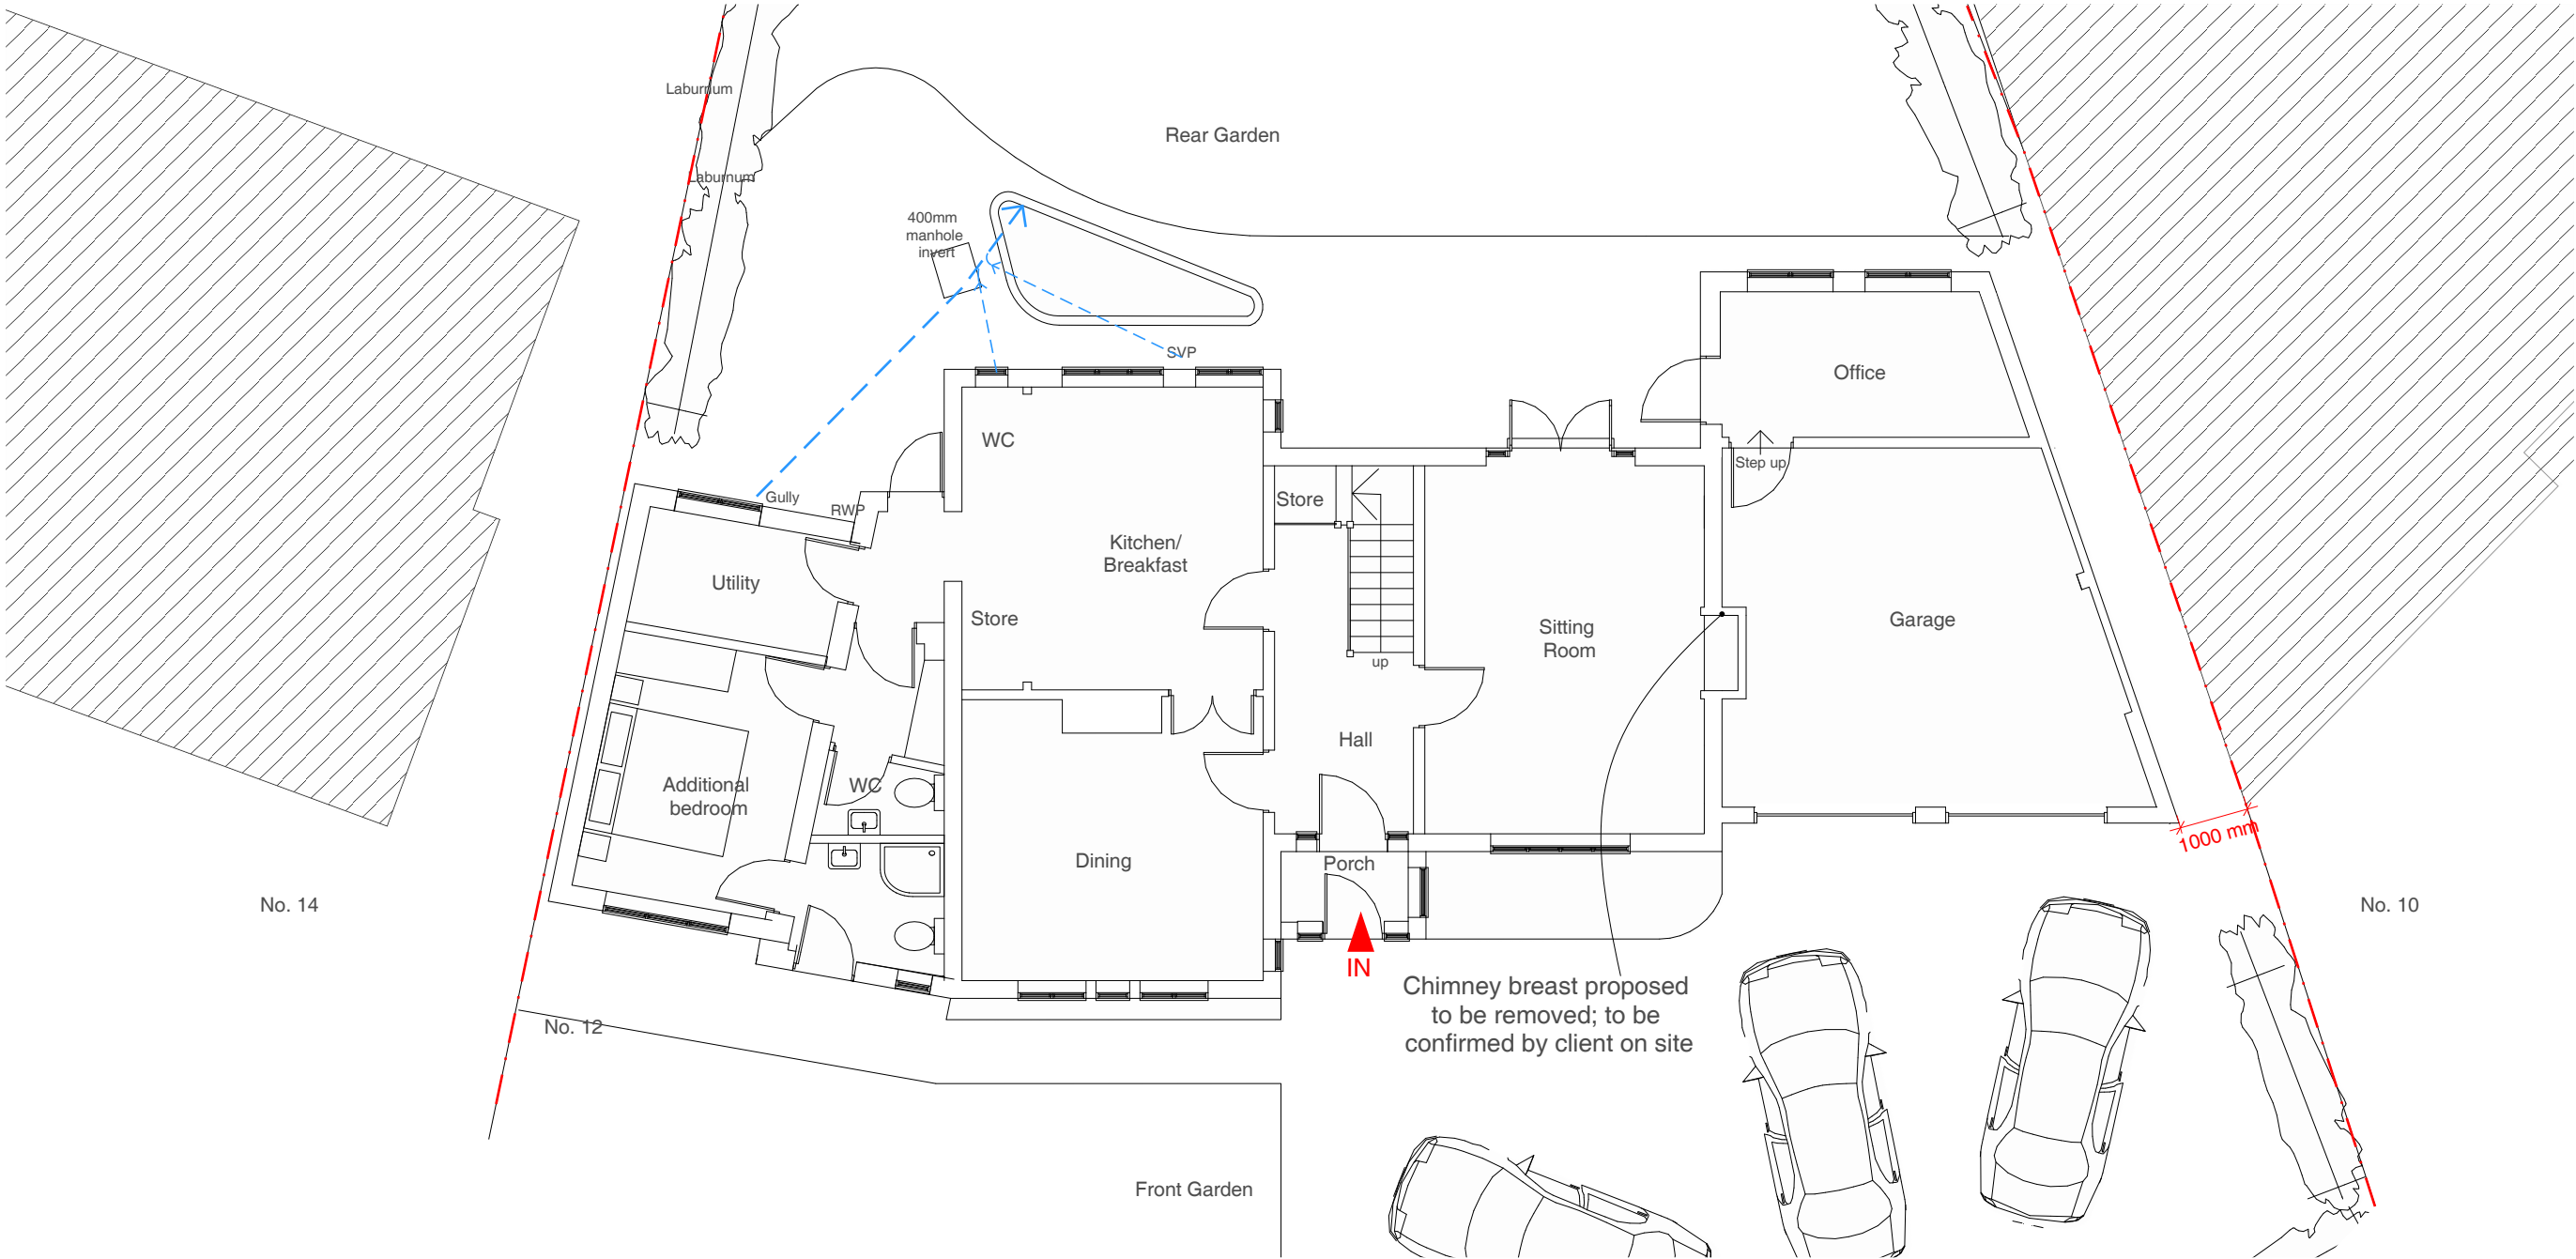

Address: 12 Orchard Drive, Uxbridge, UB8 3AF
Client: Athlene Chaplin
Date: October 2019

 


Drawing Title: **As Proposed**
Ground Floor Plan

Project no. / Stage / Drawing no. / Revision: 0273- PLA- 51_B
Revision notes: A - First Issue
B - Existing Garage Arrangement + First Floor Internal Changes
Drawn by: IR


MICHAEL OAKES ARCHITECTS LTD.

Michael Oakes (Director) B.A. Hons Arch, Dipl. Arch, Registered Architect
Liam Whitfield B.A. Hons Arch, M.A. Arch, PgDip, Registered Architect

REGISTERED ARCHITECTS, DESIGNERS + ILLUSTRATORS
Telephone: 01895 235089 - E-mail: michaeloakesarchitect@googlemail.com

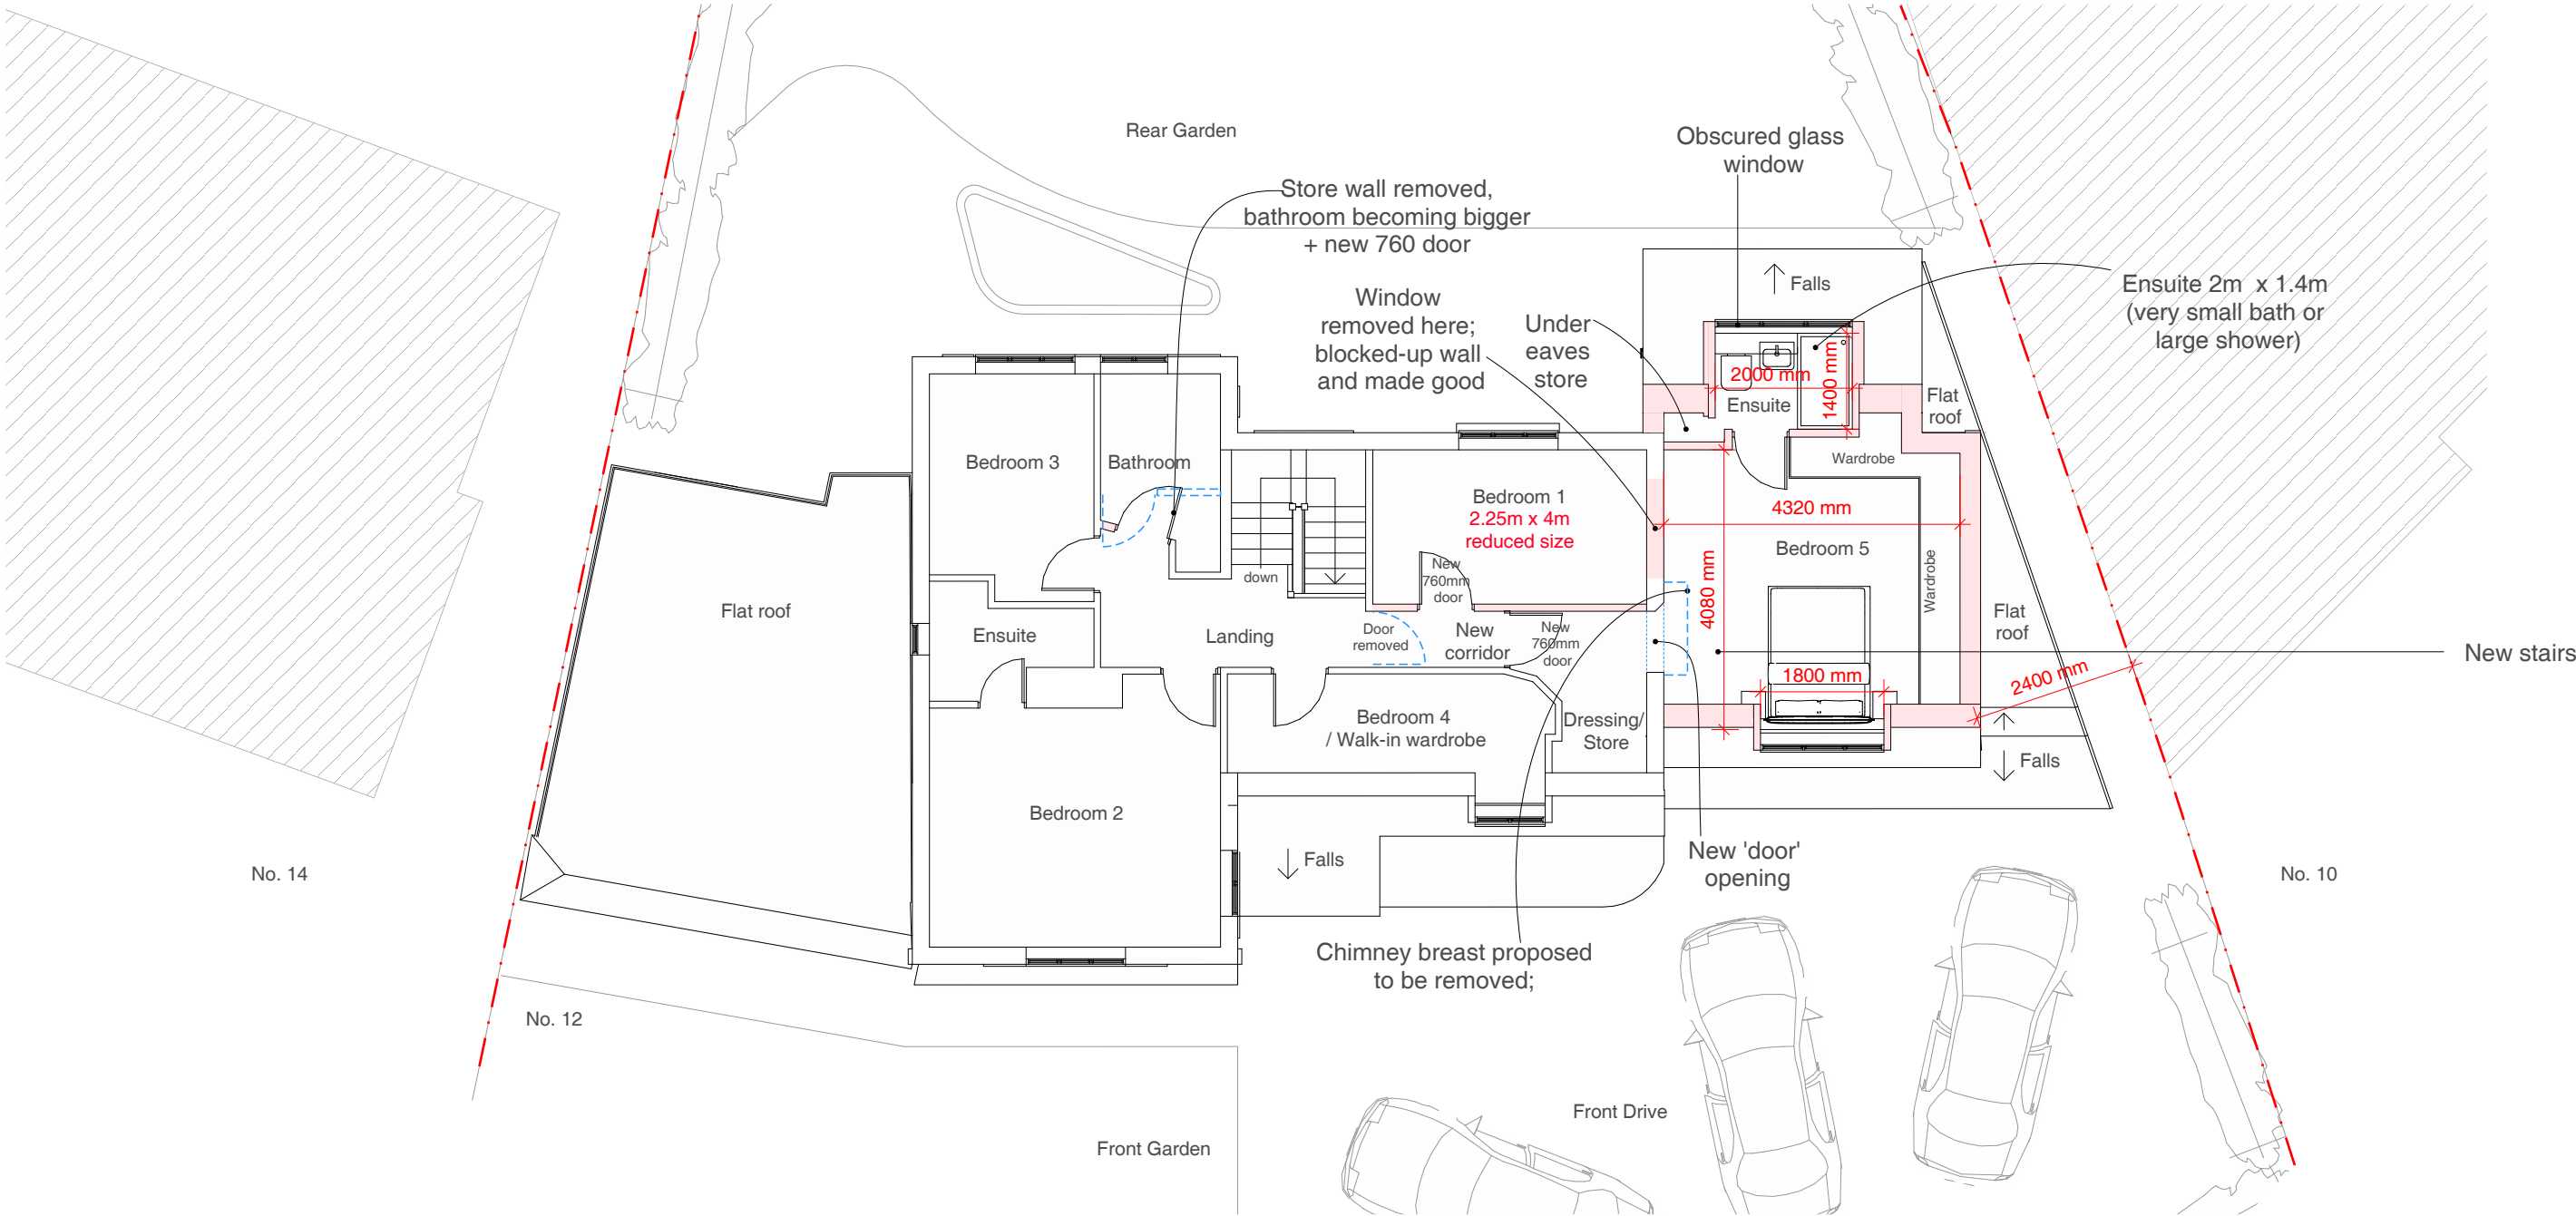

Address: 12 Orchard Drive, Uxbridge, UB8 3AF
Client: Athlene Chaplin
Date: October 2019

 


Drawing Title: **As Proposed**
First Floor Plan

Project no. / Stage / Drawing no. / Revision: 0273- PLA- 52_B
Revision notes: A - First Issue
B - Existing Garage Arrangement + First Floor Internal Changes
Drawn by: IR


MICHAEL OAKES ARCHITECTS LTD.

Michael Oakes (Director) B.A. Hons Arch, Dipl. Arch, Registered Architect
Liam Whitfield B.A. Hons Arch, M.A. Arch, PgDip, Registered Architect

REGISTERED ARCHITECTS, DESIGNERS + ILLUSTRATORS
Telephone: 01895 235089 - E-mail: michaeloakesarchitect@googlemail.com

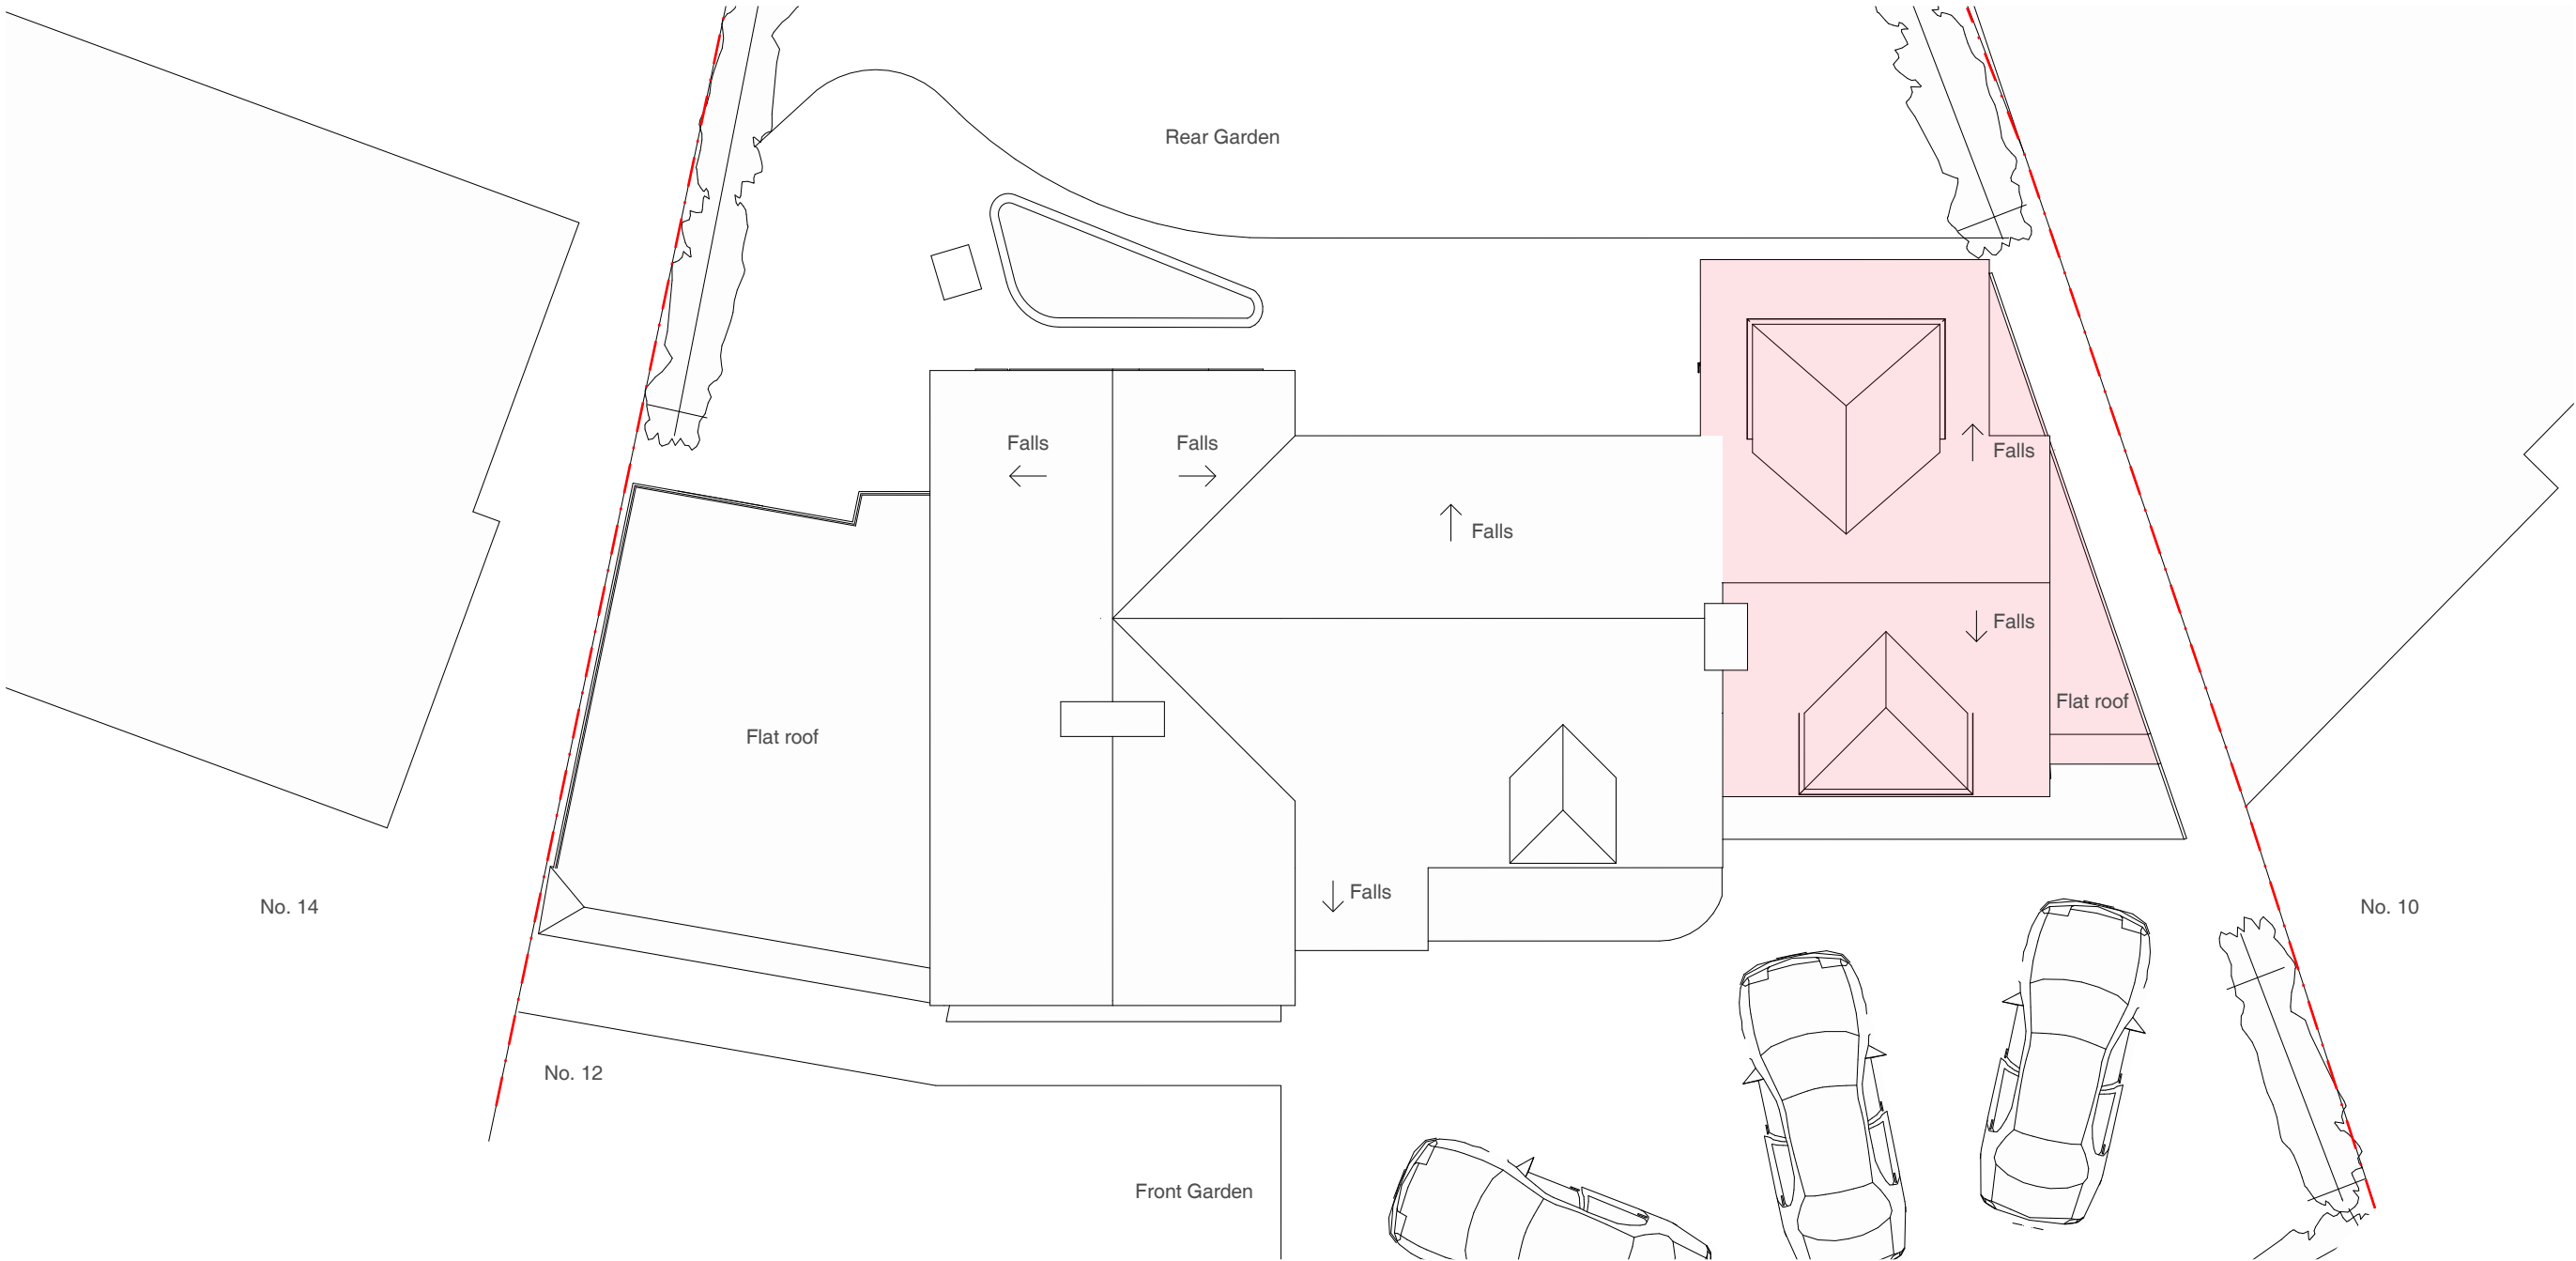

Address Client Date
12 Orchard Drive, Uxbridge, Athlene Chaplin
UB8 3AF October 2019

 

Drawing Title
As Proposed
Roof Plan

Project no. / Stage / Drawing no. / Revision
0273- PLA- 53_A
Revision notes: Drawn by: IR
A - First Issue

MATERIALS KEY:

- ① Tiles to match existing in material, colour and texture, 20° roof pitch
- ② Soffit and fascia to match existing
- ③ Windows to match existing in colour and material
- ④ Facing brickwork to be red and to match brick material in existing streetscape
- ⑤ Vertical hanging tiles to match the adjacent in colour and texture

MICHAEL OAKES ARCHITECTS LTD.

Michael Oakes (Director) B.A. Hons Arch, Dipl. Arch, Registered Architect
Liam Whitfield B.A. Hons Arch, M.A. Arch, PgDip, Registered Architect

REGISTERED ARCHITECTS, DESIGNERS + ILLUSTRATORS

Telephone: 01895 235089 - E-mail: michaeloakesarchitect@googlemail.com

KEY

= Obscured glazing to windows




No. 14

Front Elevation

No. 12


No. 10

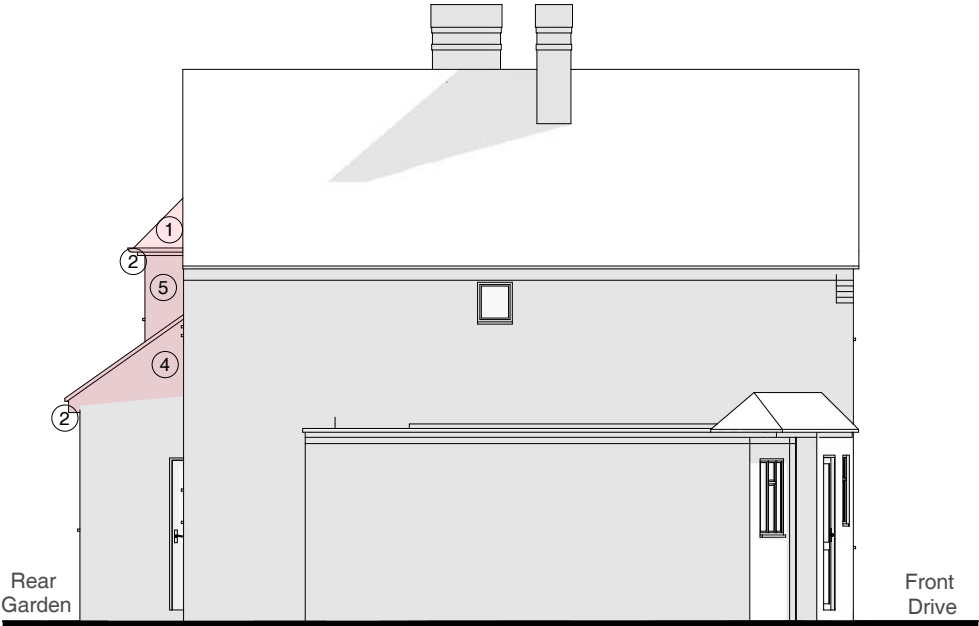

Side Elevation




Rear Elevation

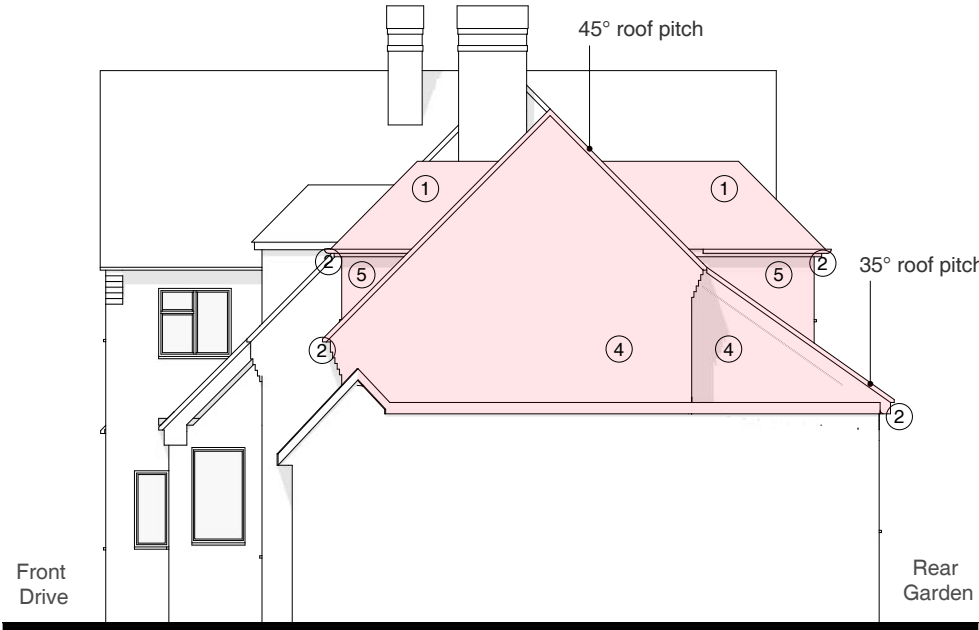

Side Elevation

Address Client Date
12 Orchard Drive, Uxbridge, UB8 3AF Athlene Chaplin October 2019

 

Drawing Title
As Proposed
Elevations

Project no. / Stage / Drawing no. / Revision
0273- PLA- 54_B

Revision notes: Drawn by: IR

A - First Issue
B - Existing Garage Arrangement + First Floor Internal Changes

MICHAEL OAKES ARCHITECTS LTD.


Michael Oakes (Director) B.A. Hons Arch, Dipl. Arch, Registered Architect
Liam Whitfield B.A. Hons Arch, M.A. Arch, PgDip, Registered Architect

REGISTERED ARCHITECTS, DESIGNERS + ILLUSTRATORS

Telephone: 01895 235089 - E-mail: michaeloakesarchitect@googlemail.com



3D Aerial View looking towards the front of the property

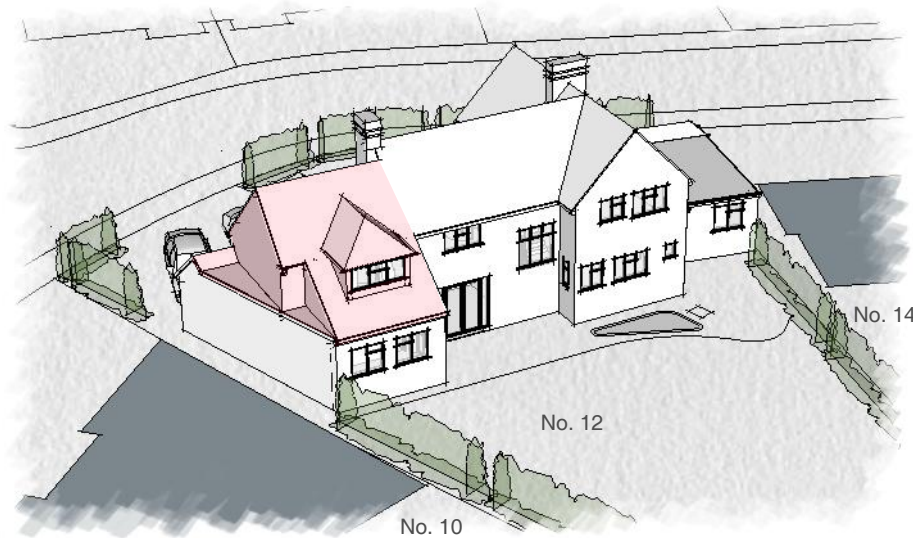

3D Aerial View looking towards the rear of the property




3D Aerial View looking towards the rear of the property



3D View from Orchard Drive



3D View from Orchard Drive

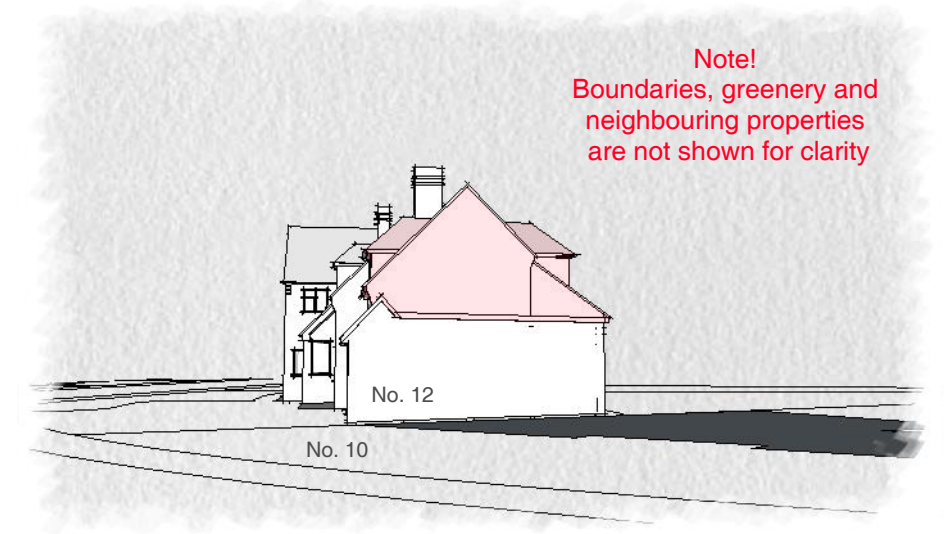

3D View from Orchard Drive

Address	Client	Date
12 Orchard Drive, Uxbridge, UB8 3AF	Athlene Chaplin	October 2019

Drawing Title
As Proposed
3D Views

Project no. / Stage /	Drawing no. / Revision
0273- PLA-	55_B
Revision notes:	Drawn by: IR

A - First Issue
B - Existing Garage Arrangement + First Floor Internal Changes